



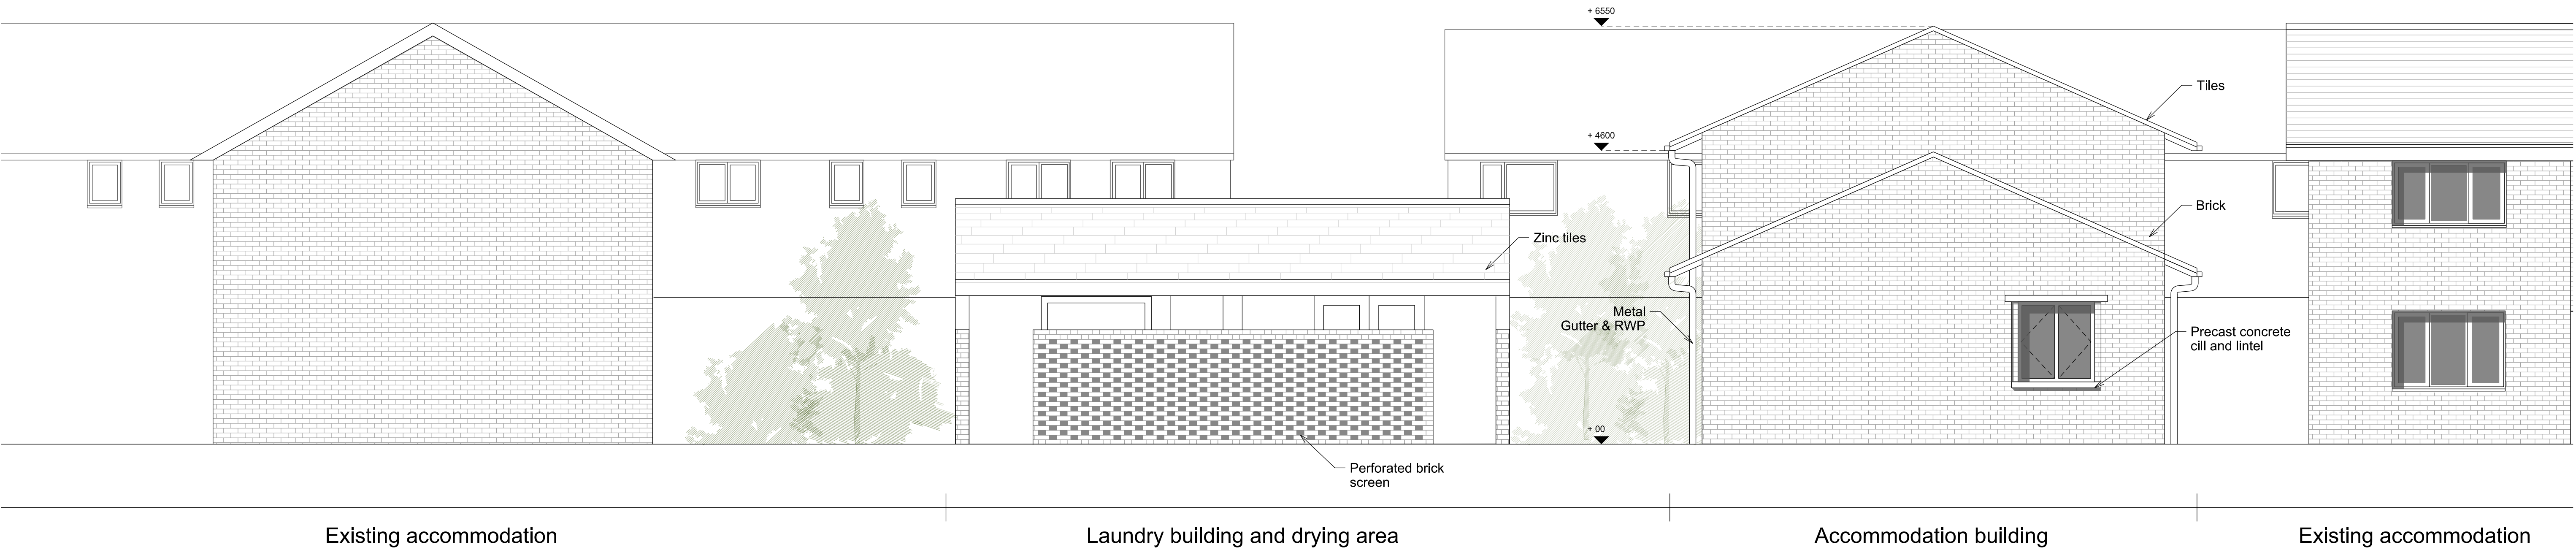

East Elevation

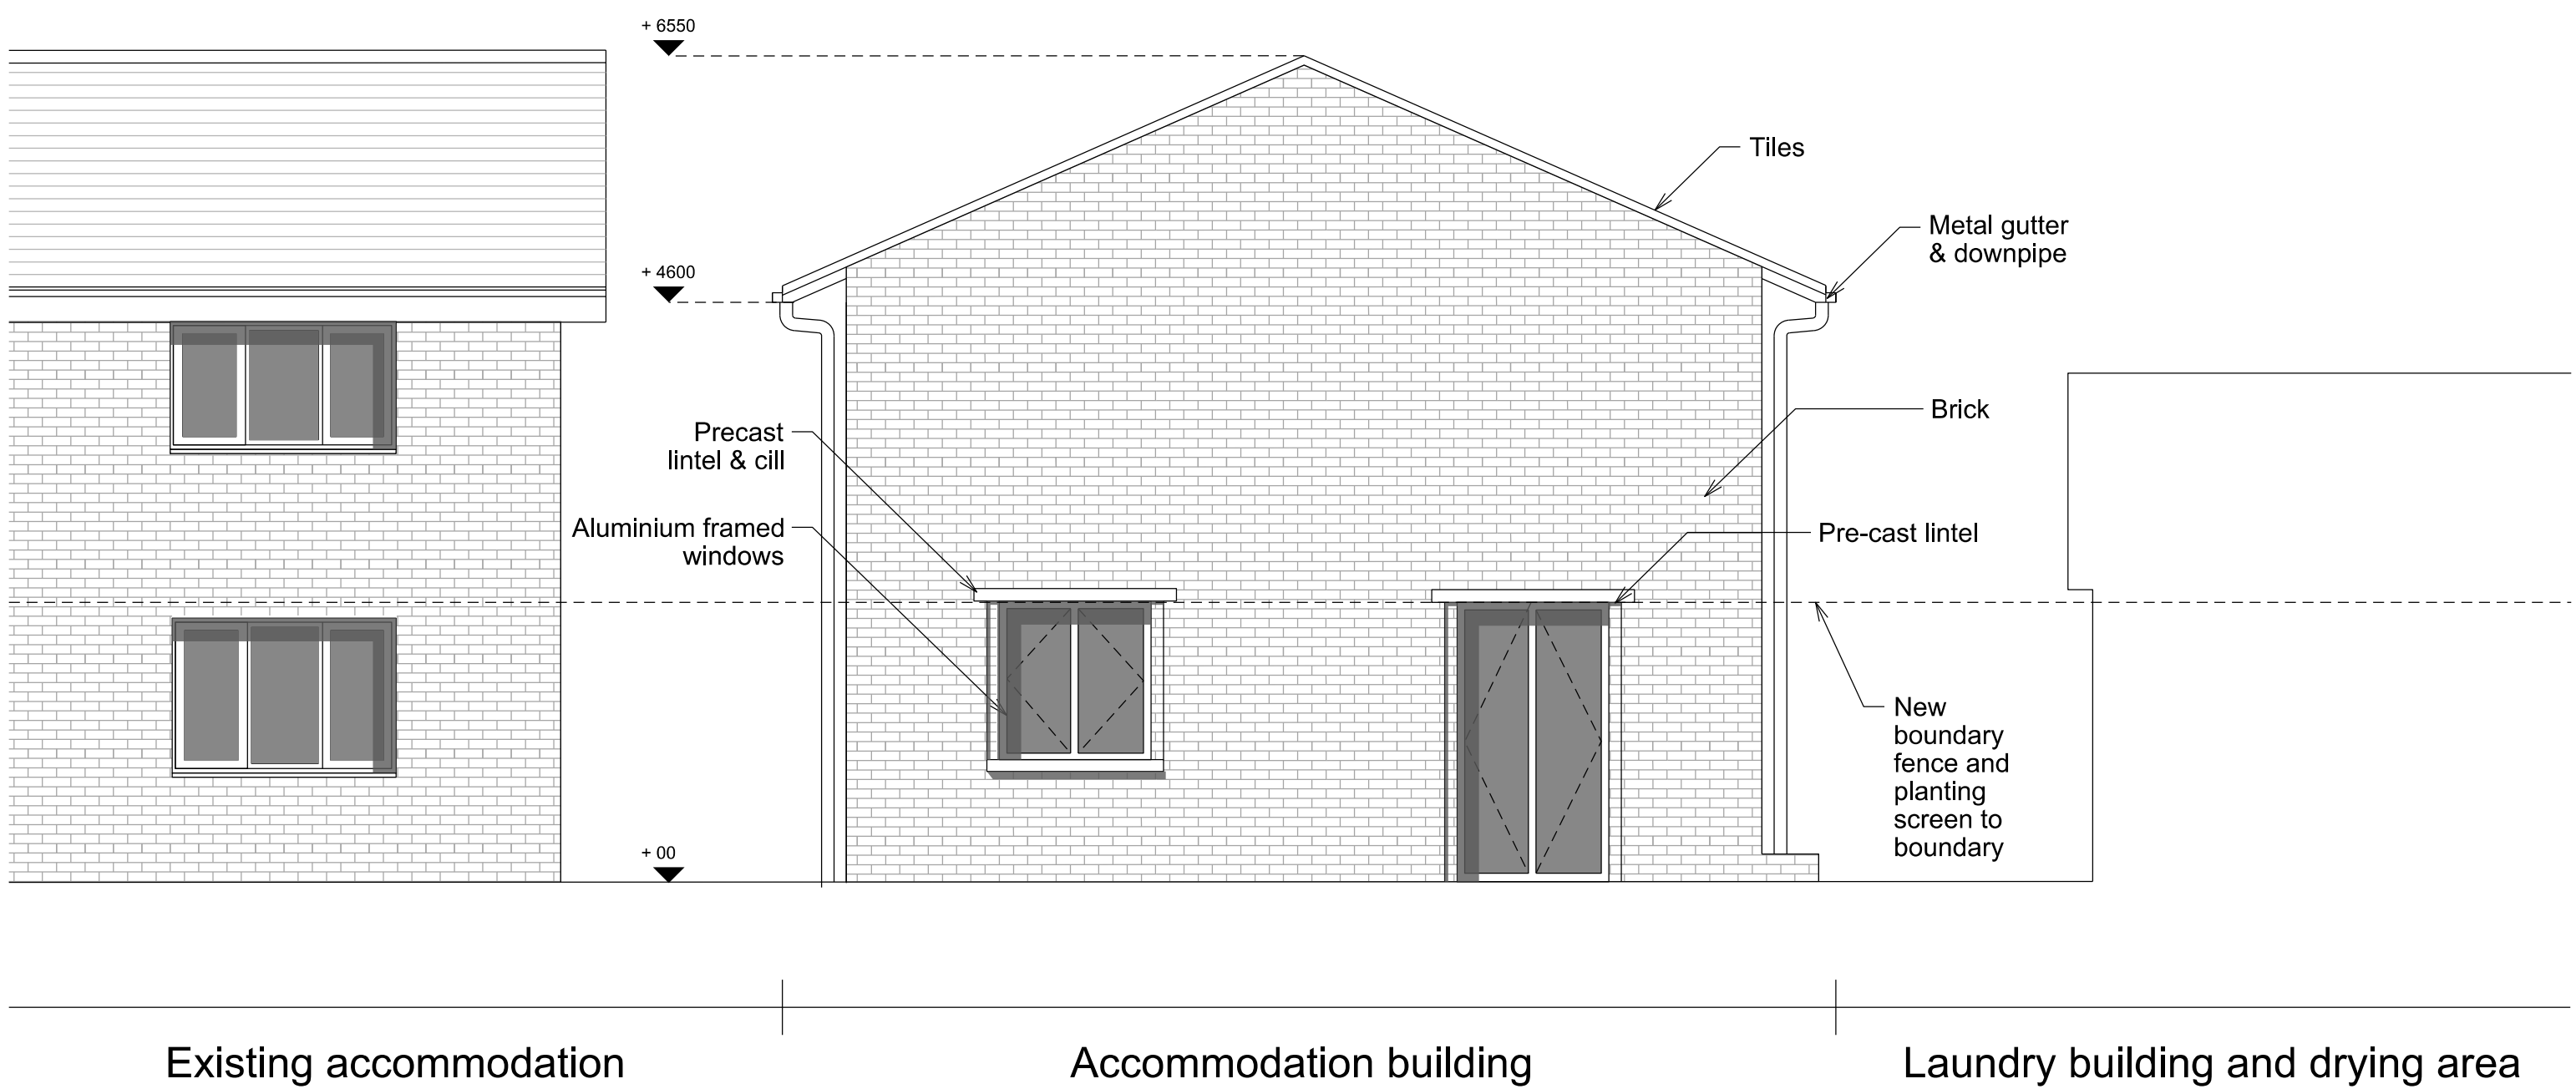

West Elevation

1 5 10						Notes Do not scale from drawings. Errors to be reported immediately to the Architect. All existing site, tree and building information has been compiled different sources. All dimensions to be checked on site.
Revisions						
P1 PLANNING ES JT ADC 9/11/20						
Rev.	Description	Drawn	Check	Issued to	Date Issued	

STUDIO SCOTT TAYLOR



Project	Laundry & Accommodation Oakhurst Gardens		Project No. 010	
Client	Littlehampton & Rustington Housing Society		Issue P1	
Date	1:50 @ A1	1:100 @ A3	Drawn ES	Checked JT
Scale / Format			Approved SM	
CAD Reference			Drawing Name Accommodation Elevations - E W Drawing No. 010-P-40-02	