



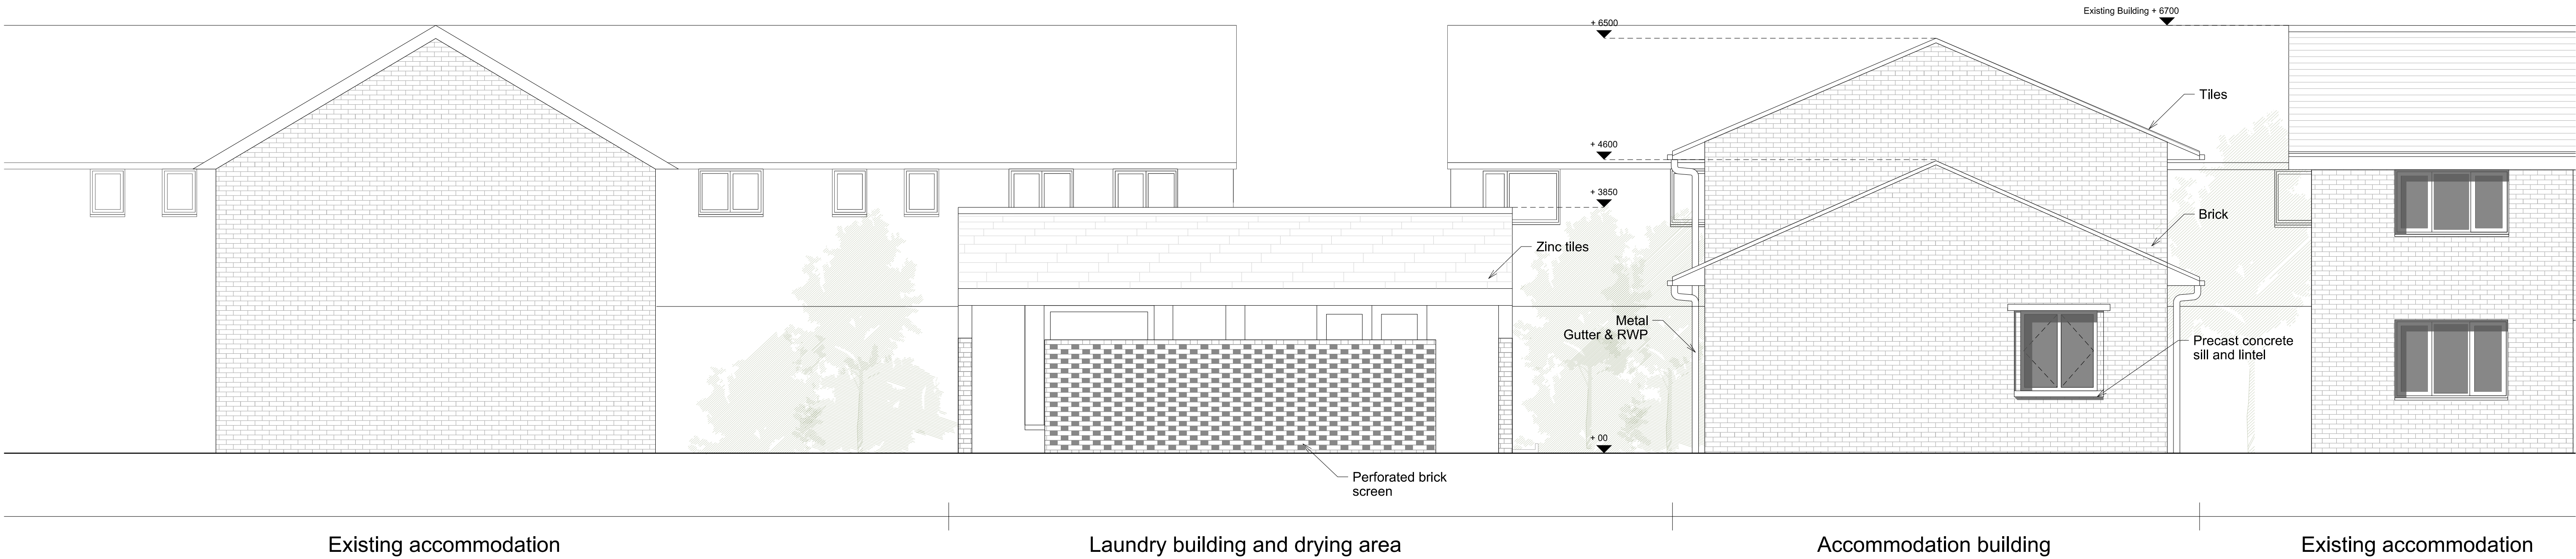

East Elevation

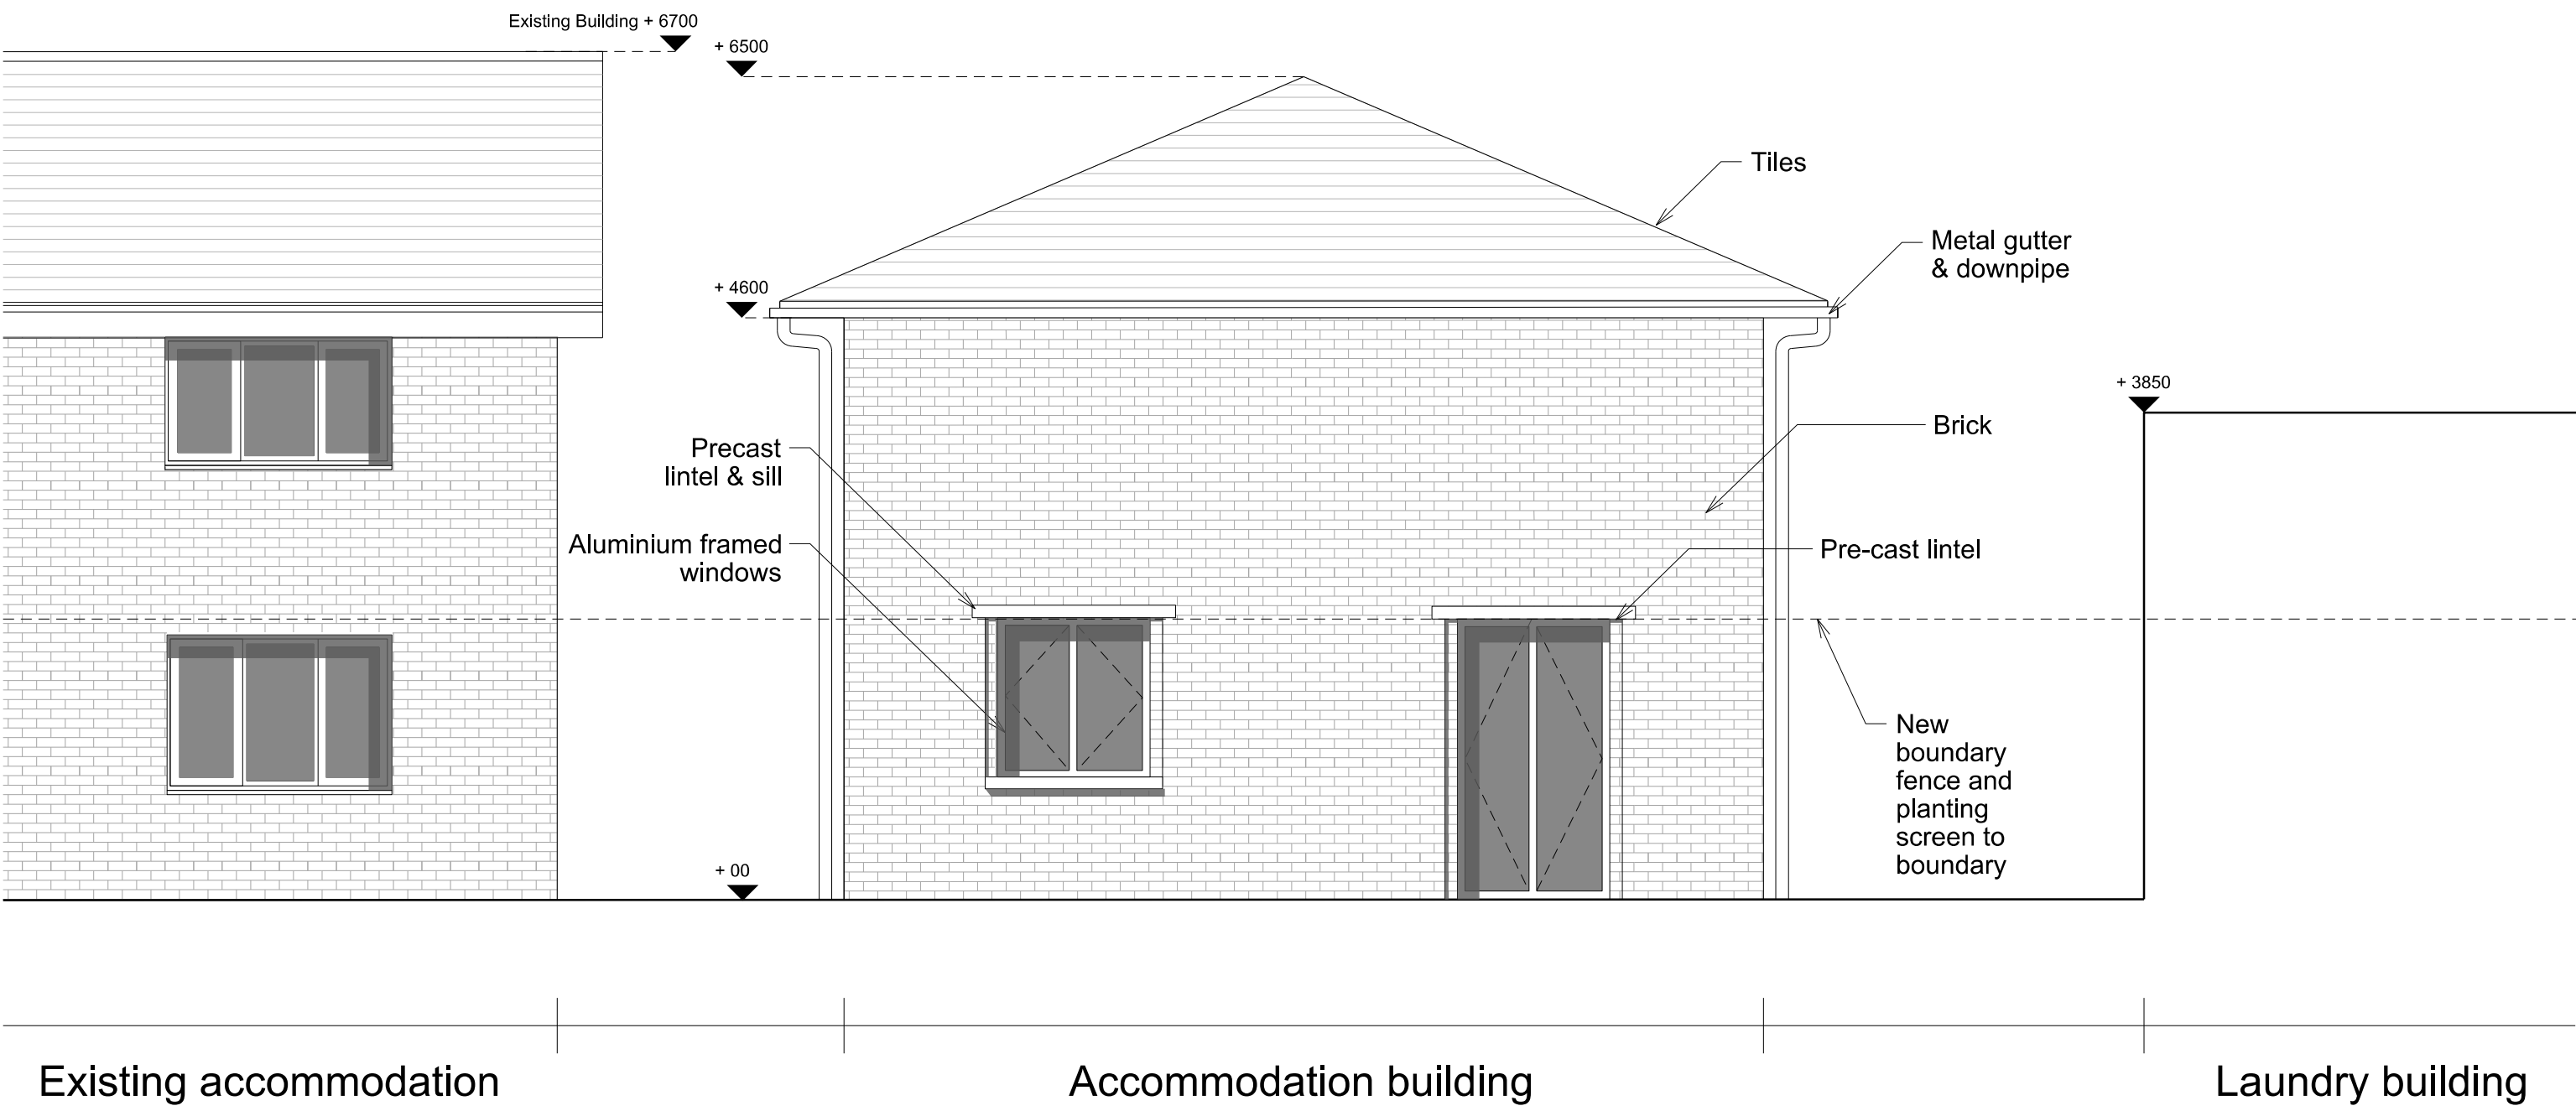

West Elevation

01010						Revisions						Notes					
P1	PLANNING	ES	JT	ADC	9/11/20												
P2	PLANNING AMEND	ES	JT	ADC	9/02/21												
Rev.	Description	Drawn	Check	Issued to	Date Issued												

STUDIO SCOTT TAYLOR



Project	Laundry & Accommodation Oakhurst Gardens	Project No.	010
Client	Littlehampton & Rustington Housing Society		
Date		Drawn	ES
Scale / Format	1:50 @ A1 1:100 @ A3	Checked	JT
CAD Reference		Approved	SM
Drawing Name	Accommodation Elevations - E W Drawing No.		010-P-40-02