


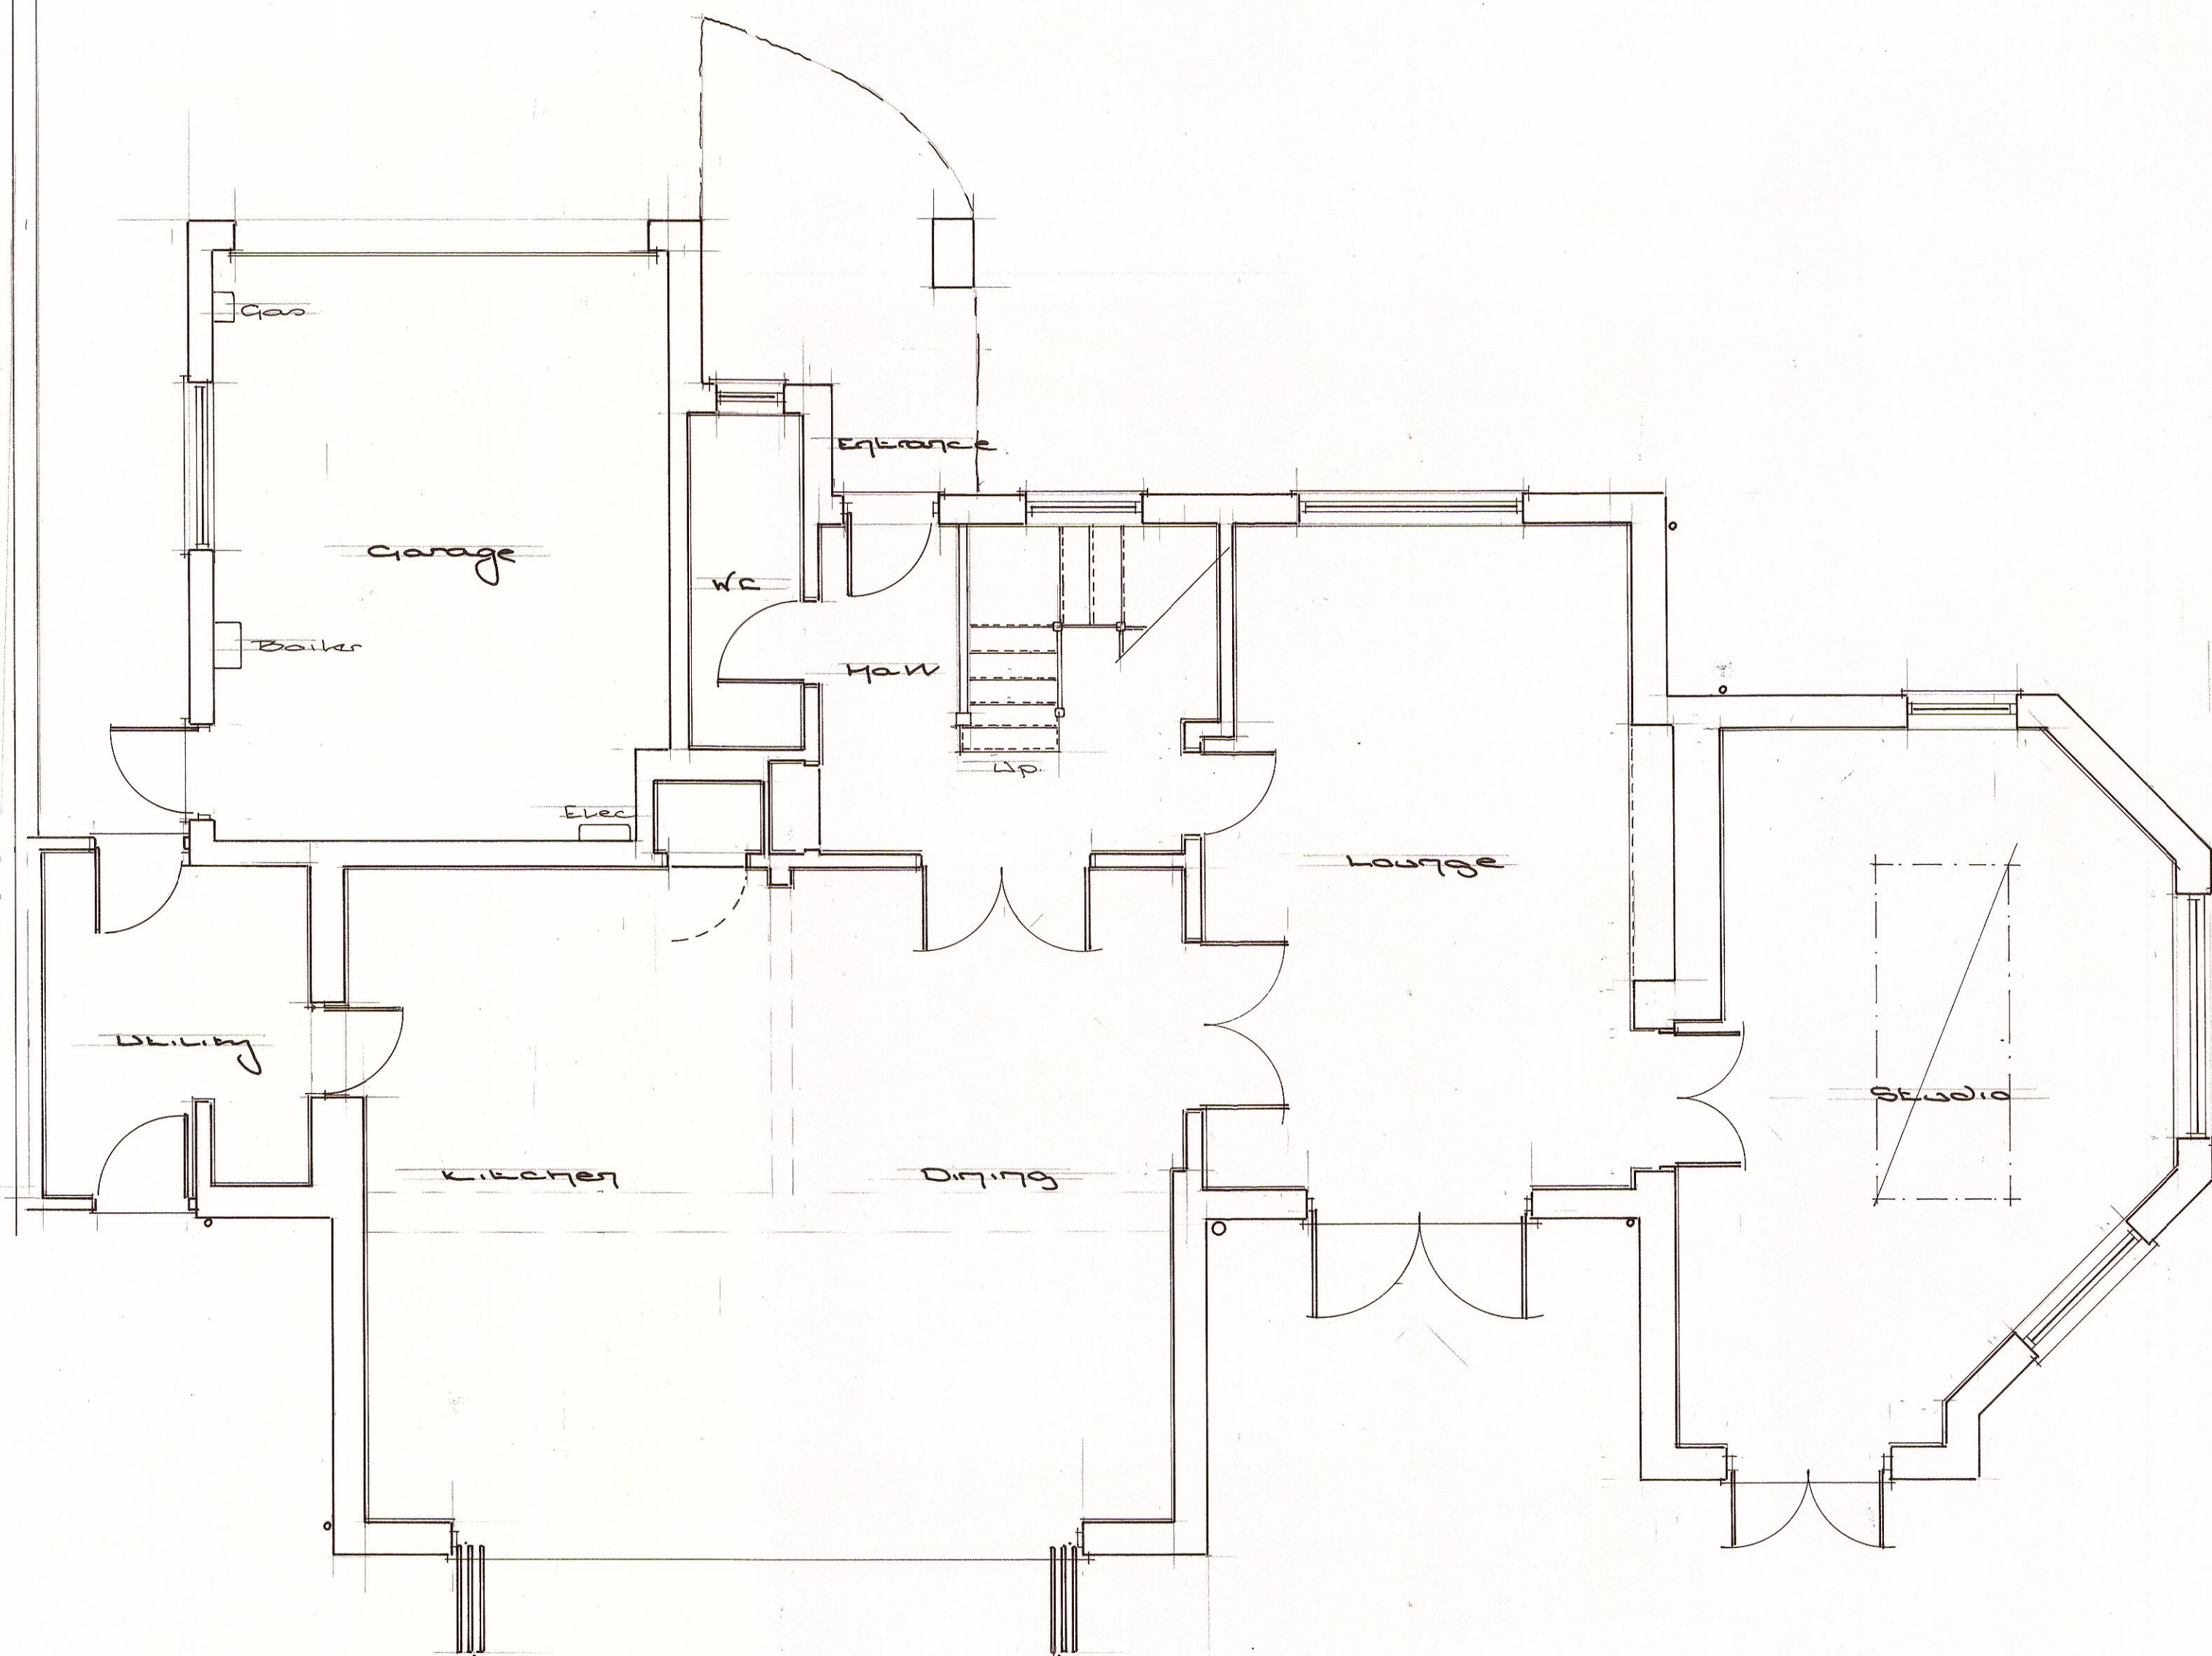

Existing Ground Floor Plan




Block Plan
Scale 1:900




The Site
44, Pigeonhouse Lane
Rustington
West Sussex
BN16 2BE


Location Plan
Scale 1:1250

 

Scale 1:1250

 

Scale 1:900

 

Scale 1:500

Proposed Extension and Alterations at:- Damansara. 44. Pigeonhouse Lane, Rustington, West Sussex. BN16 2BE
 Title: Existing Ground Floor, Block & Location Plans.
 Client: Mr & Mrs A. Richardson.
 Date: September 2018
 Scales: 1:50, 1:500 & 1:1250
 Drawing No: 2018/ 218/ 001

Drawn: ST