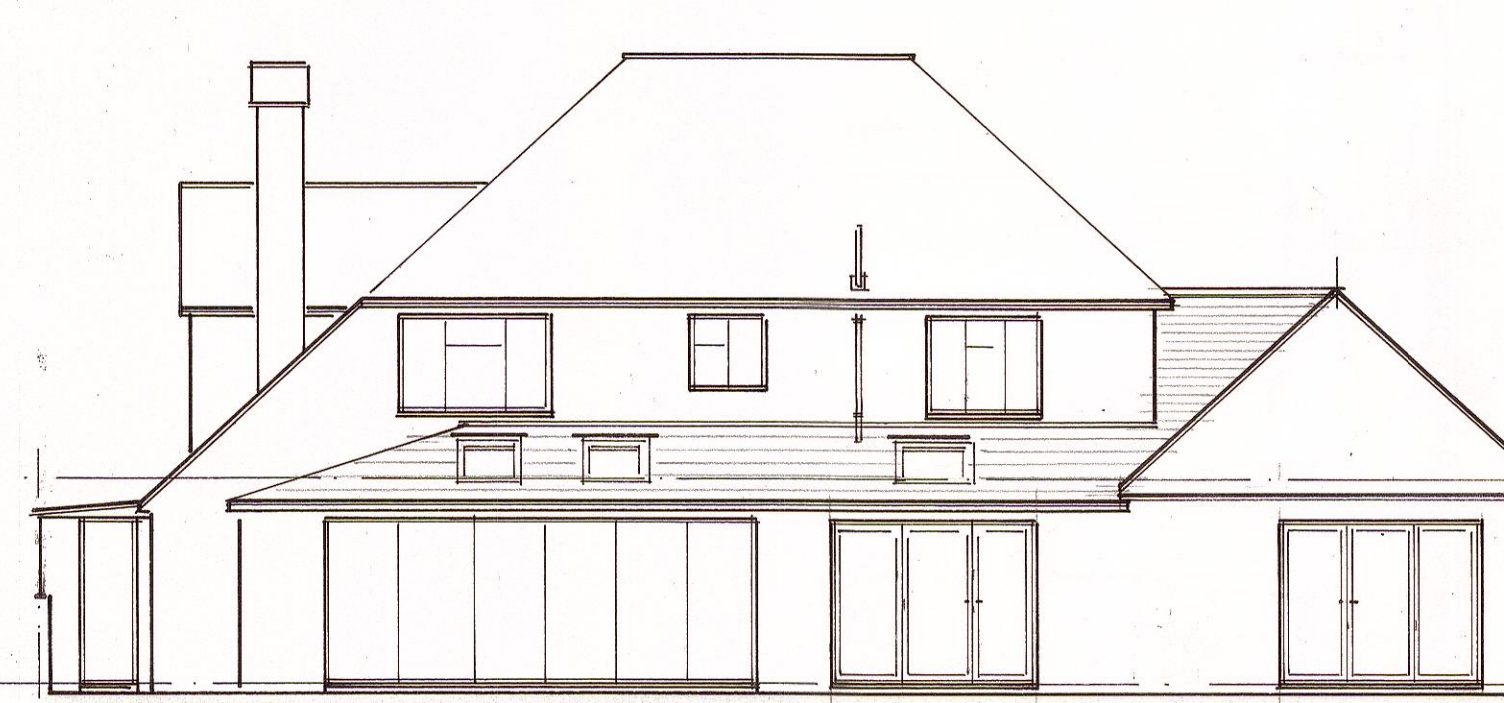
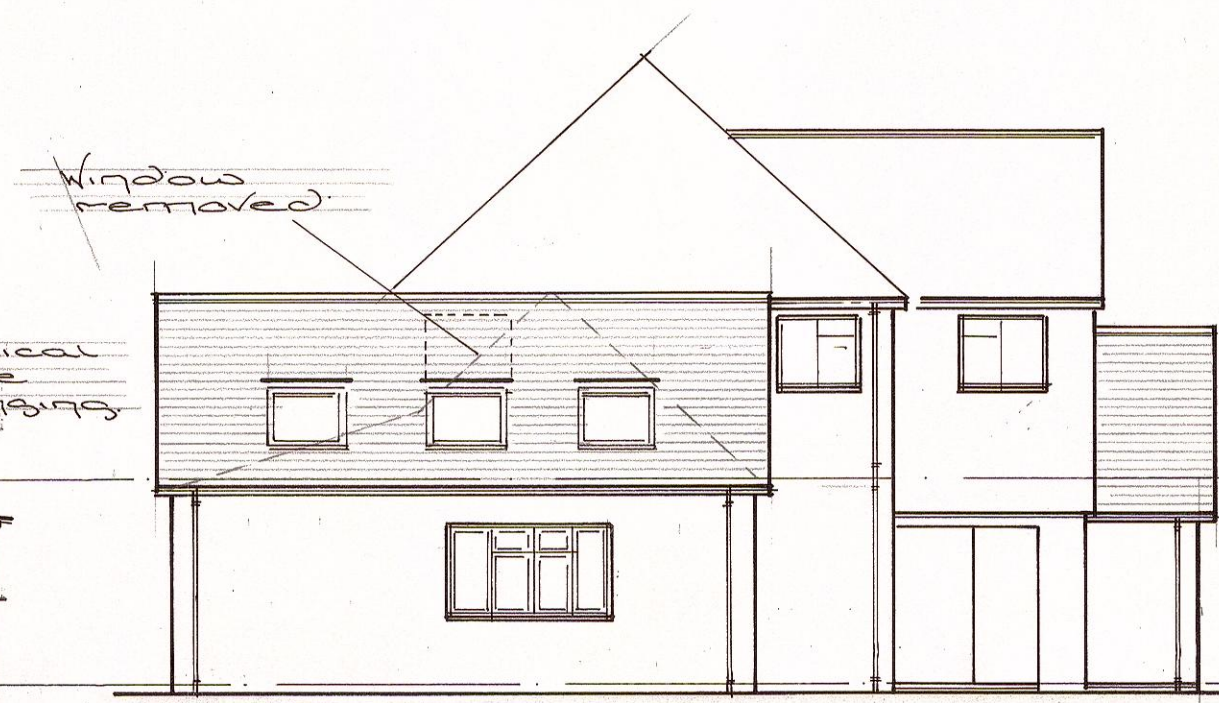
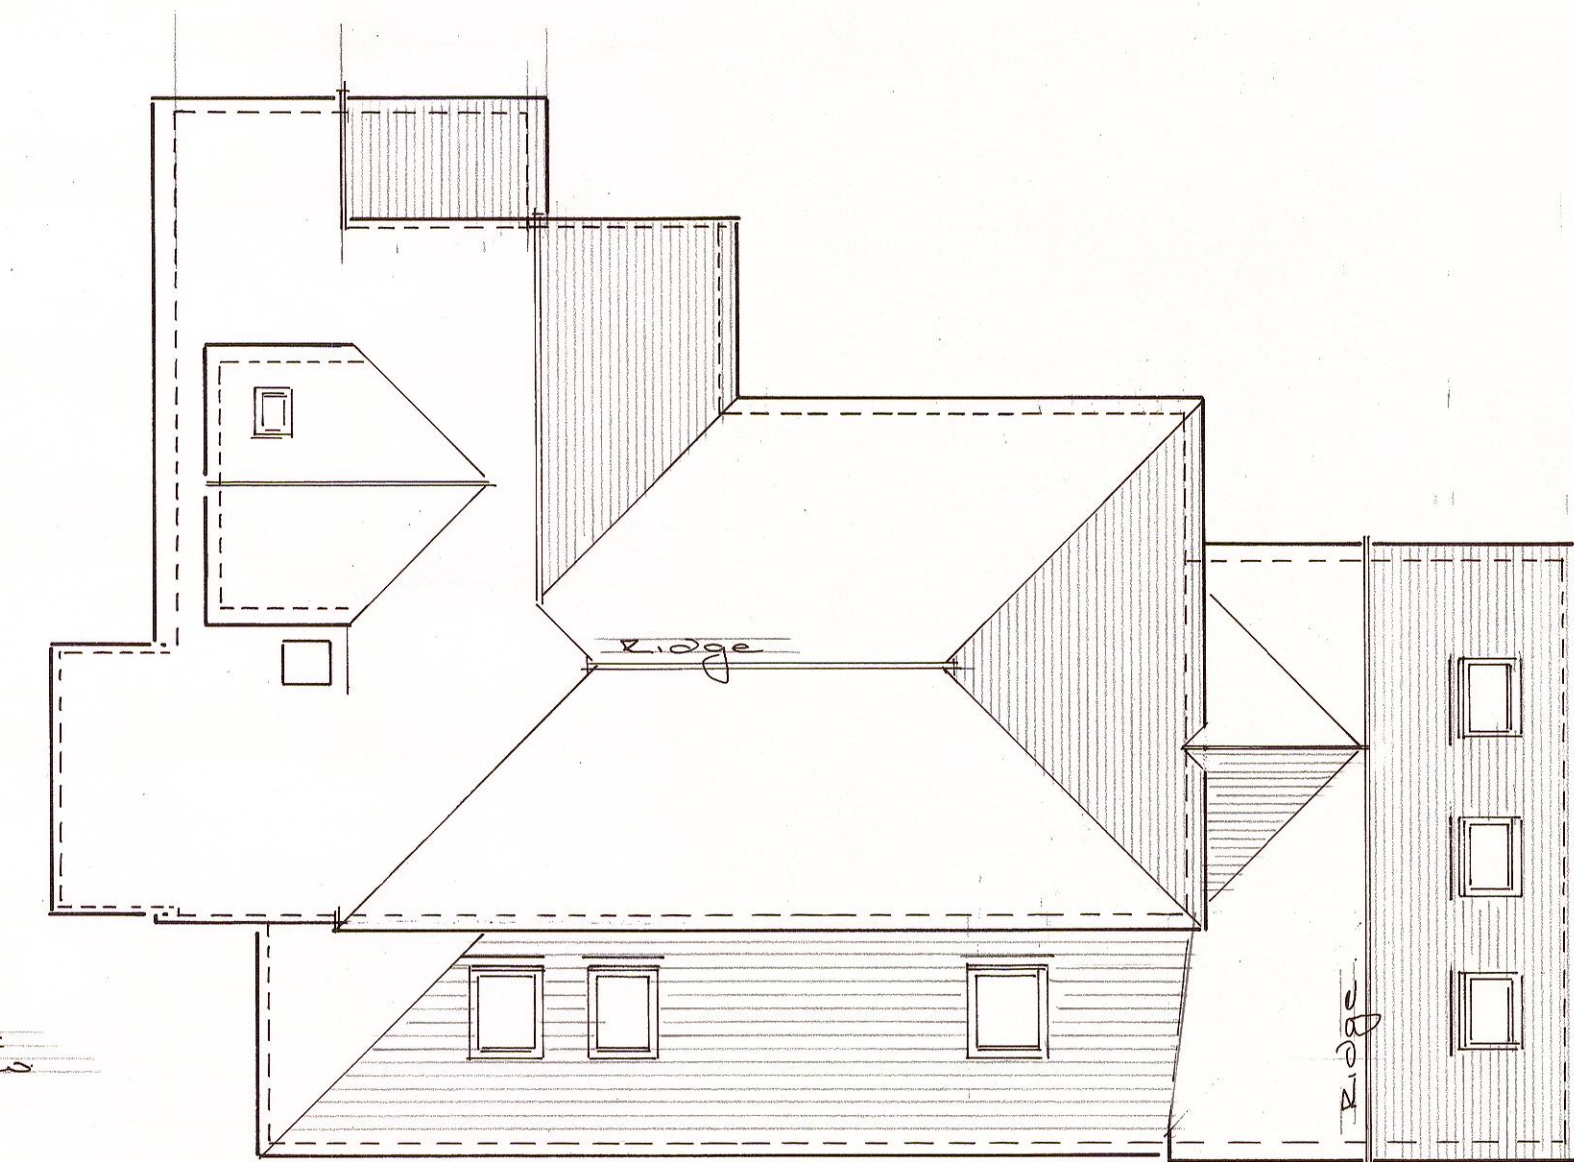
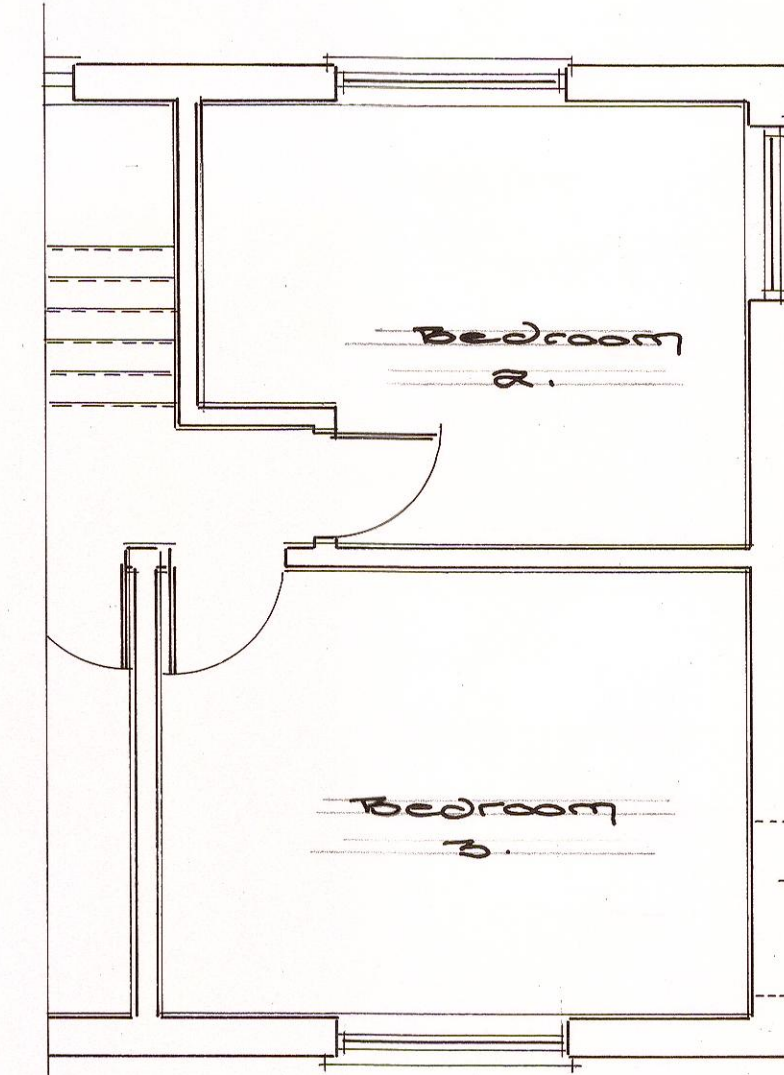
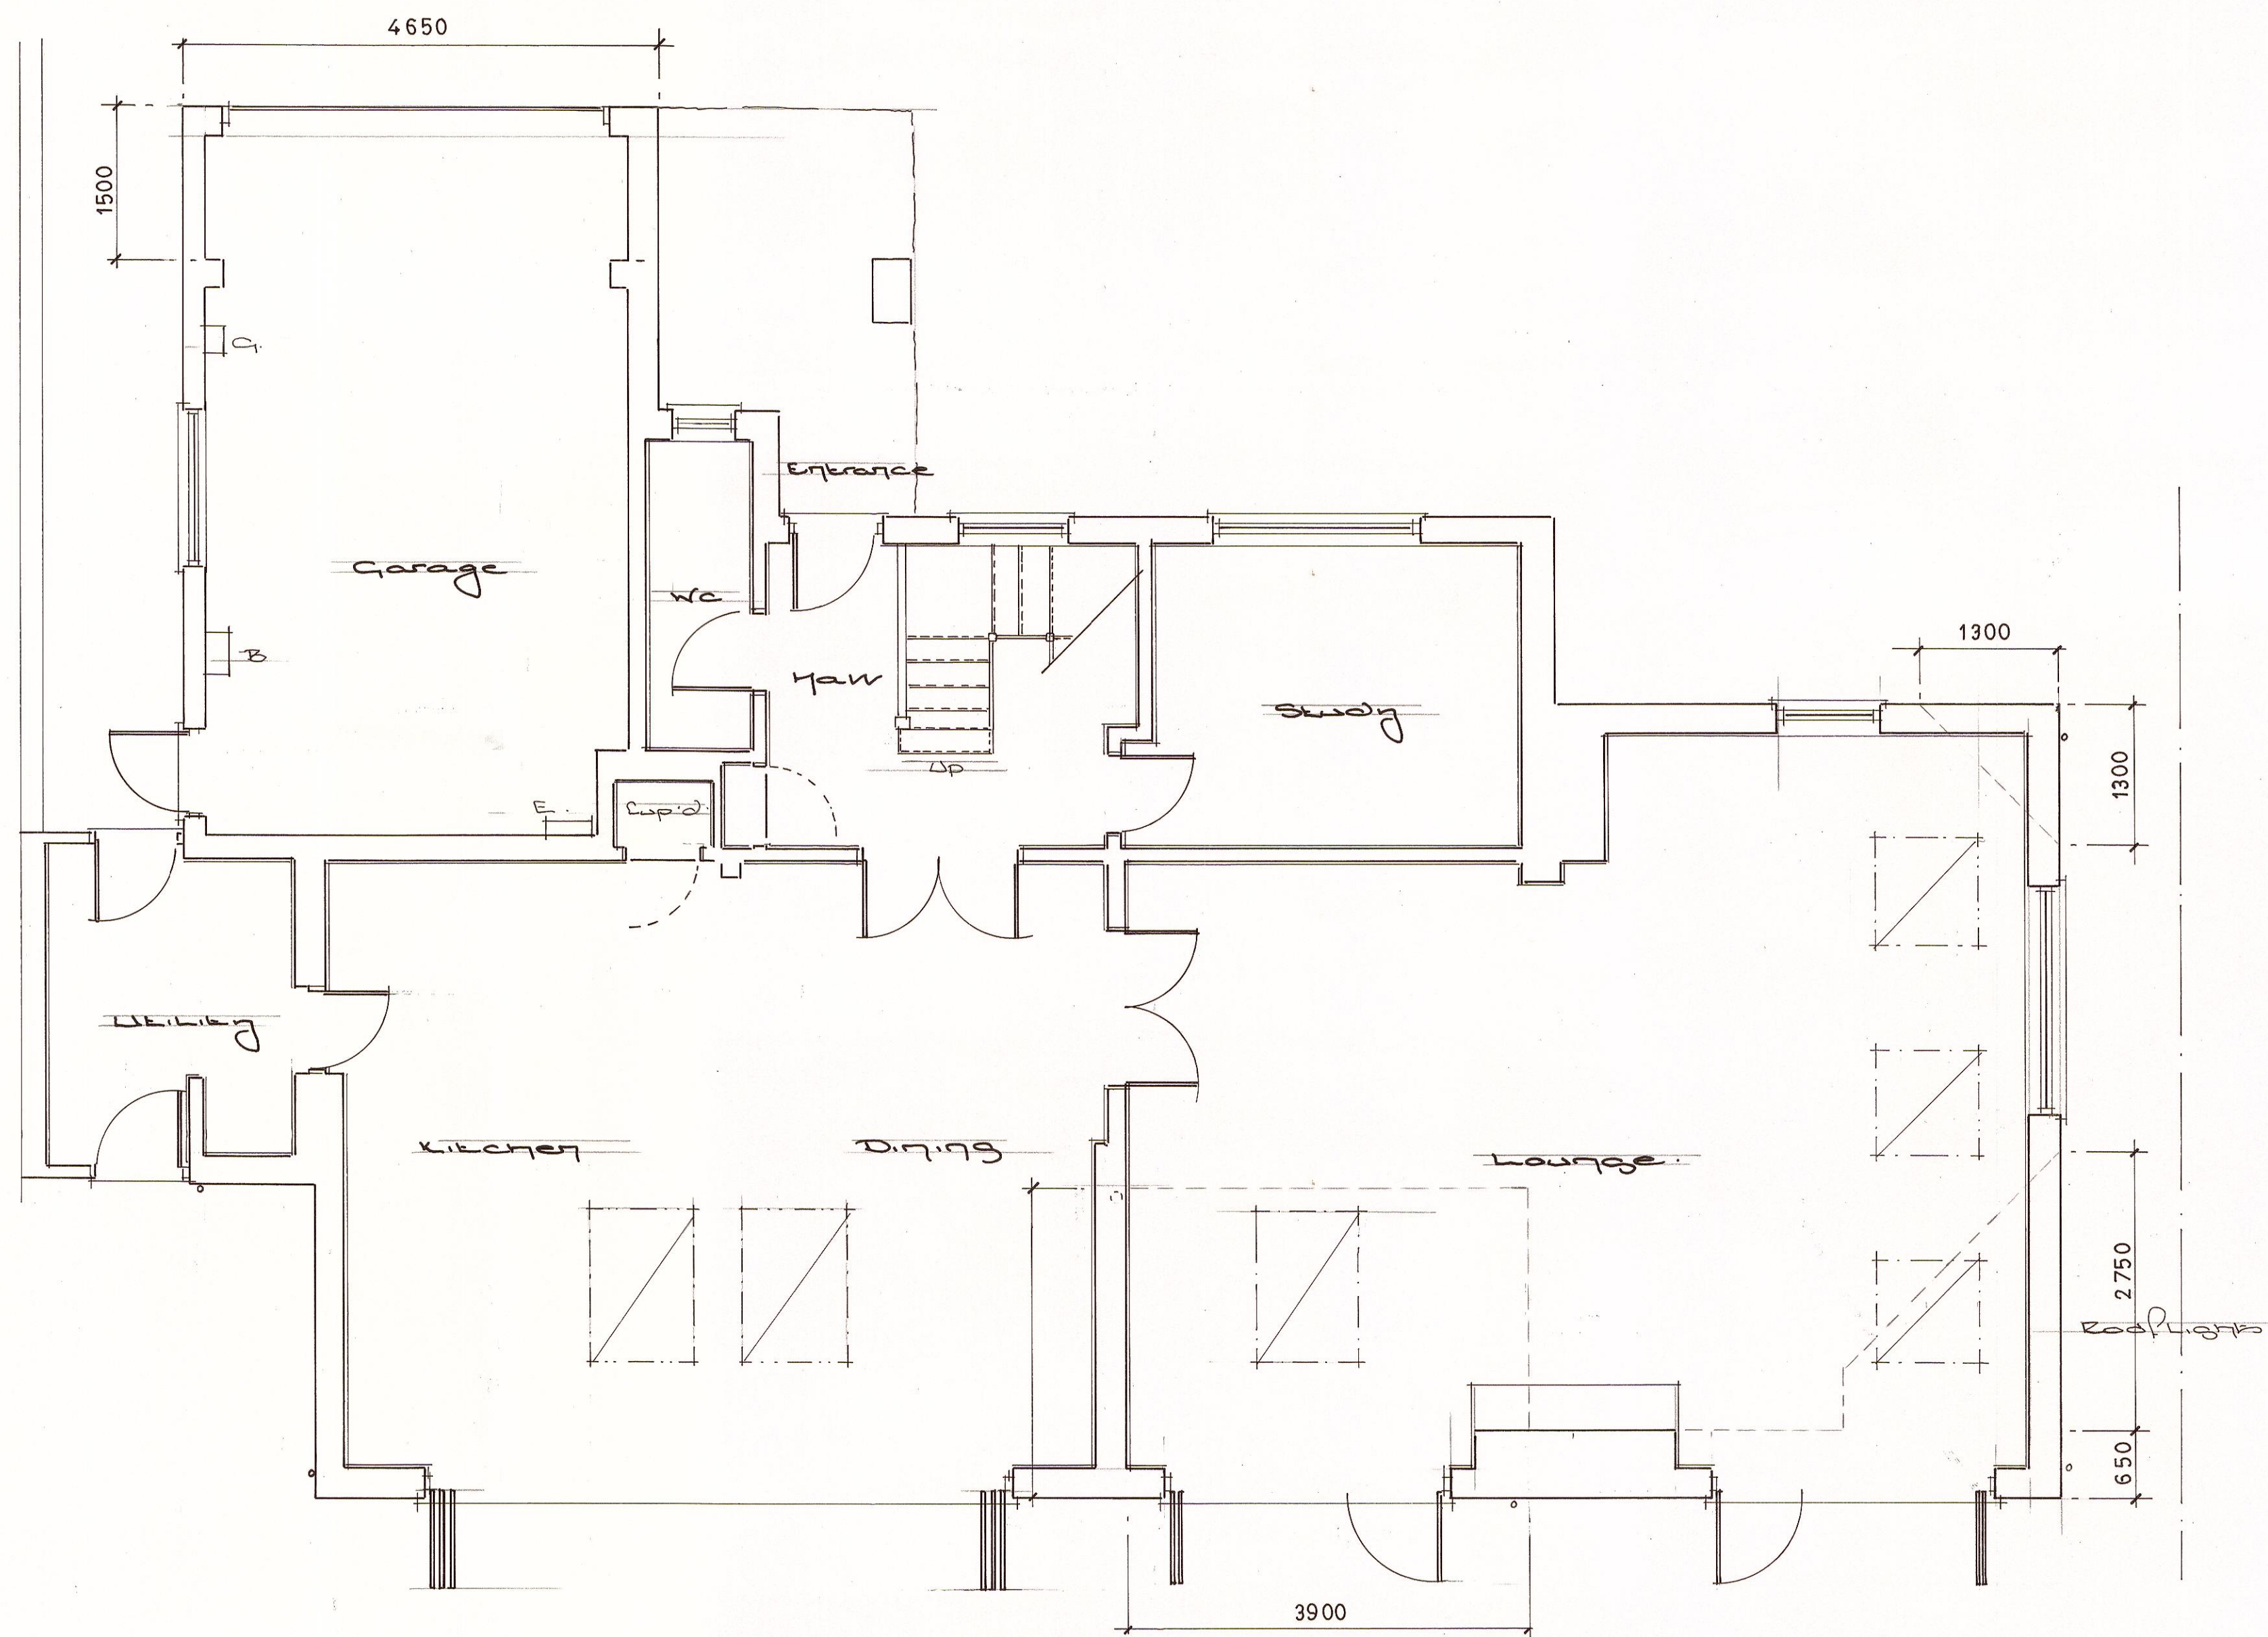


Proposed Extension and Alterations at:- Damansara. 44. Pigeonhouse Lane, Rustington, West Sussex. BN16 2BE
 Title: Proposed Ground, First Floor, Roof plans and Elevations.
 Client: Mr & Mrs A. Richardson.
 Date: September 2018
 Scales: 1:50 & 1:100
 Drawing No: 2018/ 218/ 003

Drawn: ST