


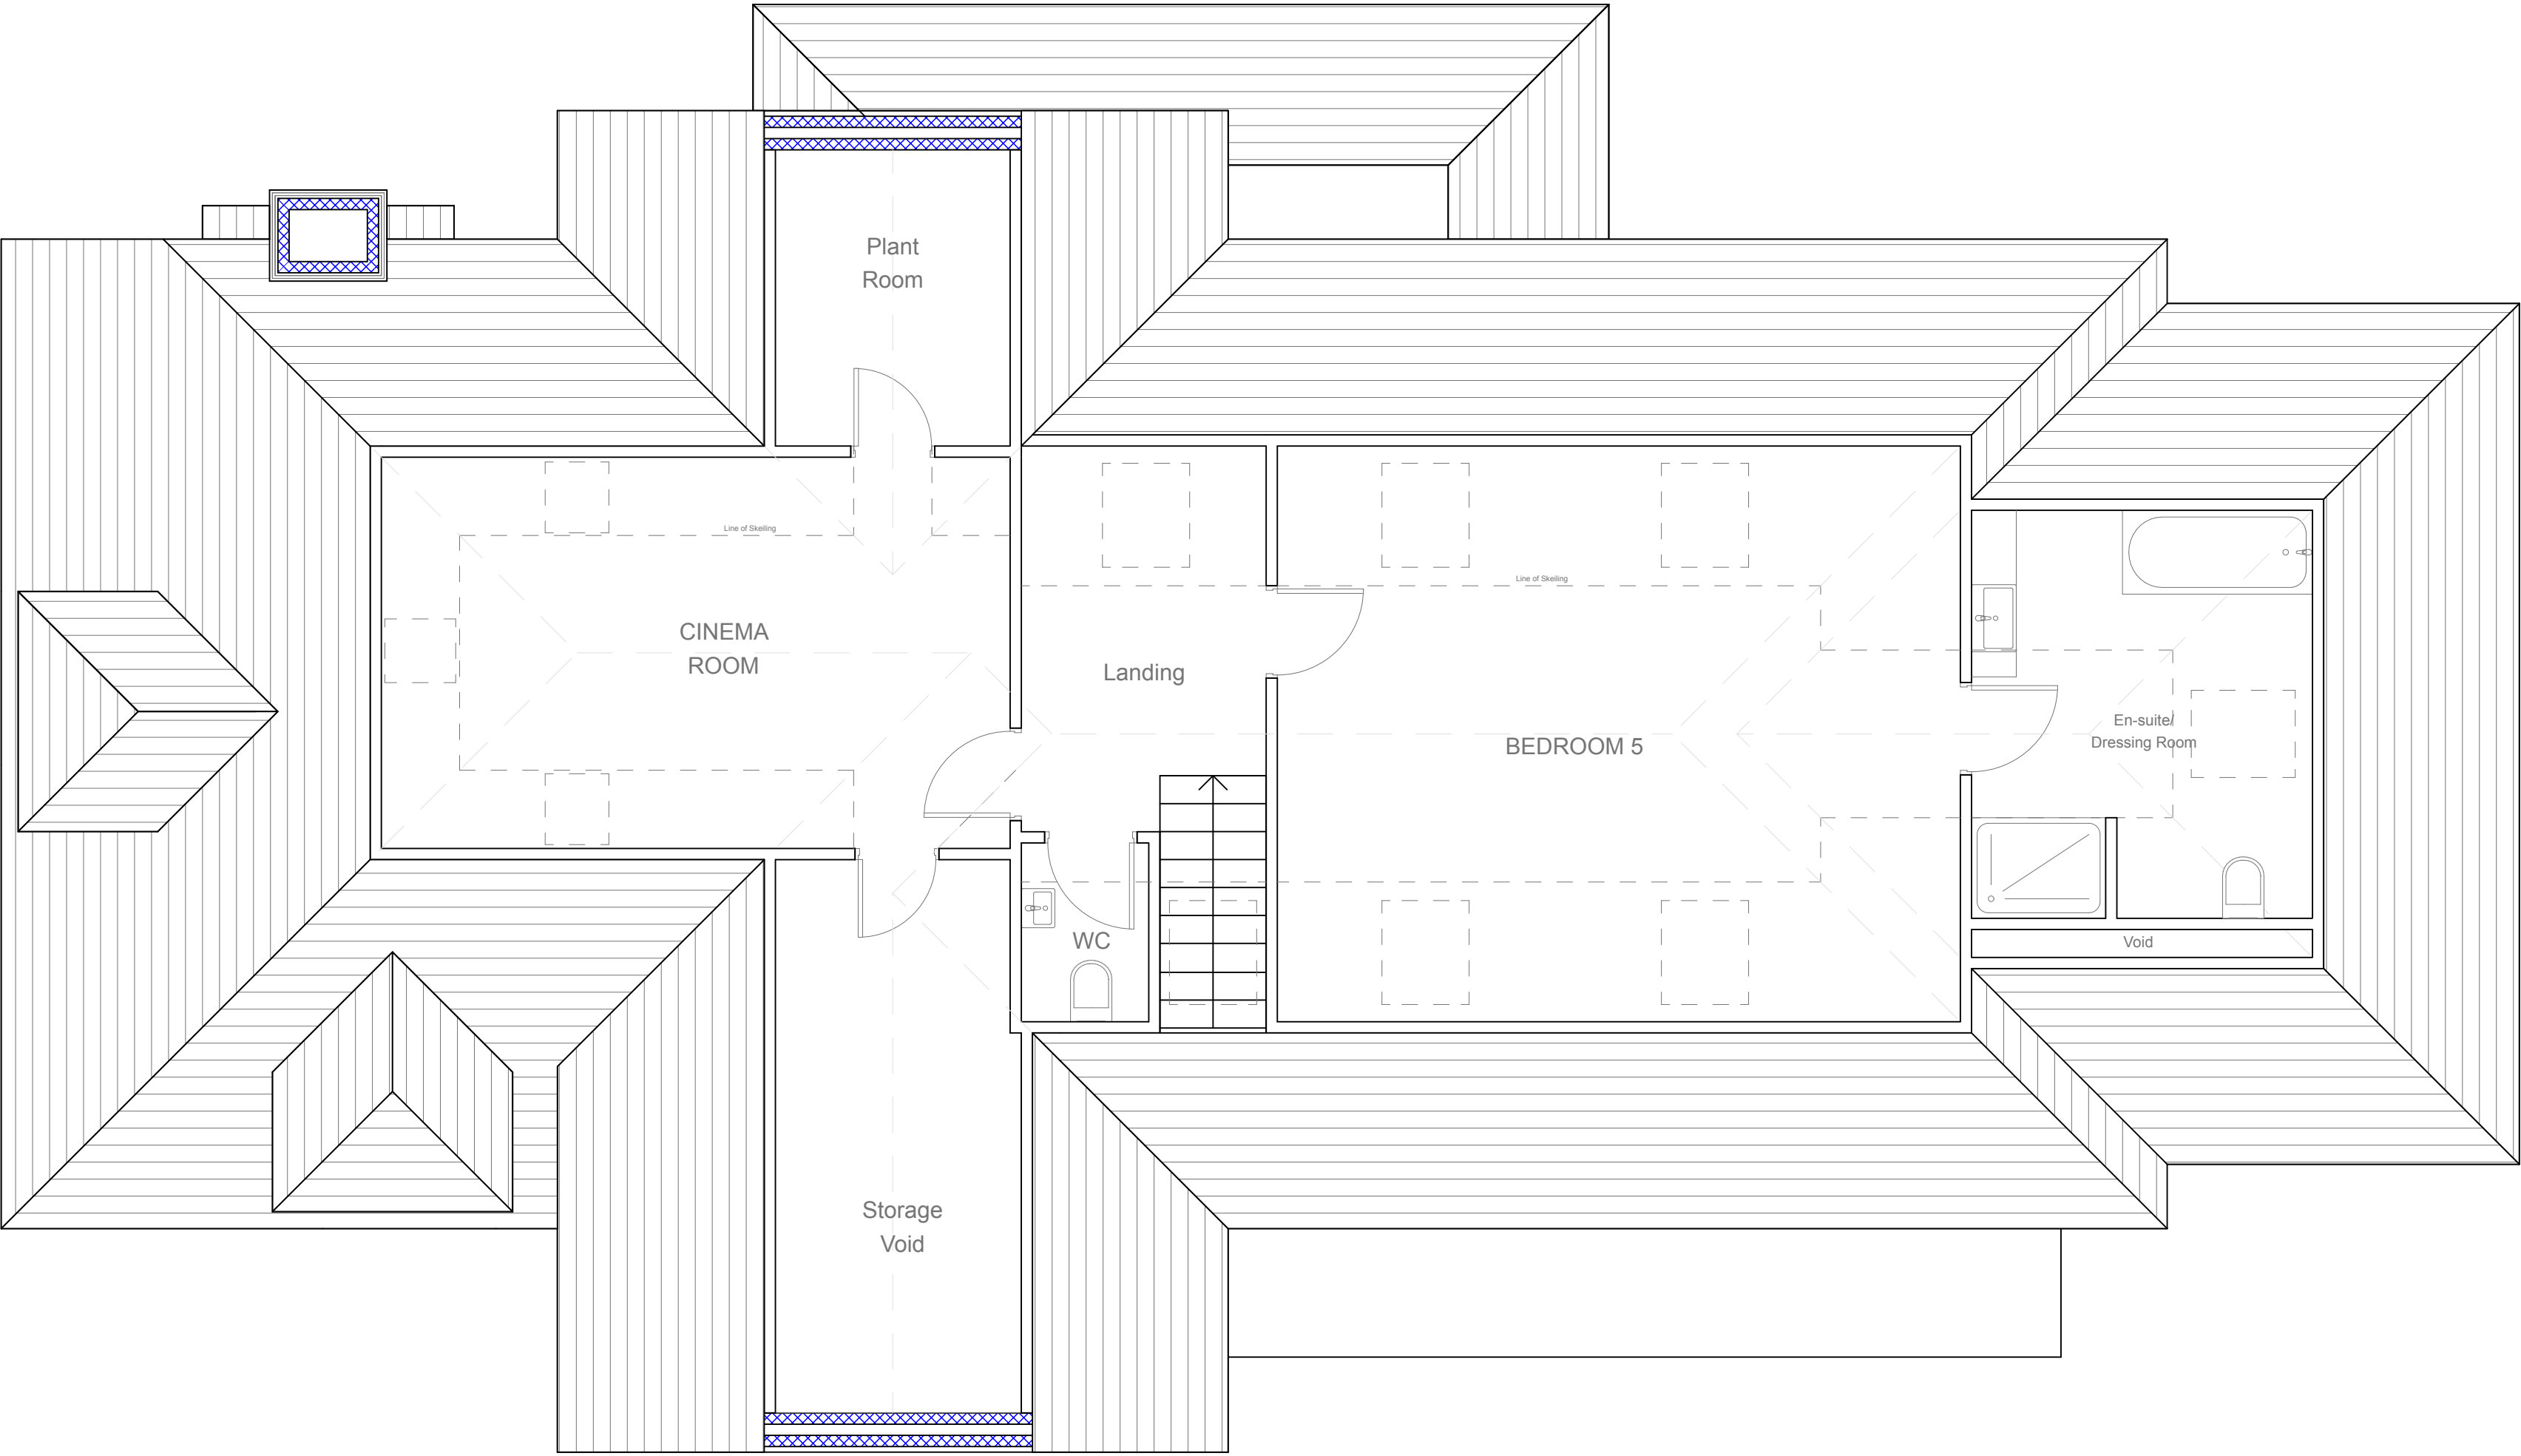

SECOND FLOOR PLAN

Notes:

General

This drawing is to be read in conjunction with the Structural Engineer drawings and information.

Gross Internal Floor Area (GIA)

Ground Floor = 189m²

First Floor = 172m²

Second Floor = 76m²

Total - 437m² - 4704 ft²

Gross External Floor Area (GEA)

Ground Floor - 218m²

First Floor - 202m²

Second Floor - 76m²

Total - 496m² - 5339 ft²

Revisions

A Sept 19 Addition of skylight windows to Bedroom 5, Cinema Room and Landing

This drawing is the property of Andrew Fuller Associates and is not to be copied reproduced, retained or disclosed to any unauthorised person either wholly or in part without prior consent. Do not scale from this drawing except for Planning purposes. Use all figured dimensions only. All figured dimensions to be checked on site prior to construction. All discrepancies, errors and omissions to be reported to Andrew Fuller Associates prior to construction. Layout and dimensions of existing building to be checked on site.

Chartered Surveyors • Architectural Design

FULLER ASSOCIATES

10 - 11 The Parade, Willowhayne Crescent
East Preston, West Sussex
BN16 1NS
tel: 01903 774754
email: info@fuller-associates.co.uk
www.fullerassociates.co.uk

Job Title	Springfield House		
Client	Castle Property Developments		
Drawing Name	Second Floor Plan		
Drawing Status	Planning		
Drawn by	DF	Date	July 18
Checked by		Date	
Drawing Scale	1:50 at A1		
Drawing No	Status	Revision	
181303/ 03		A	