




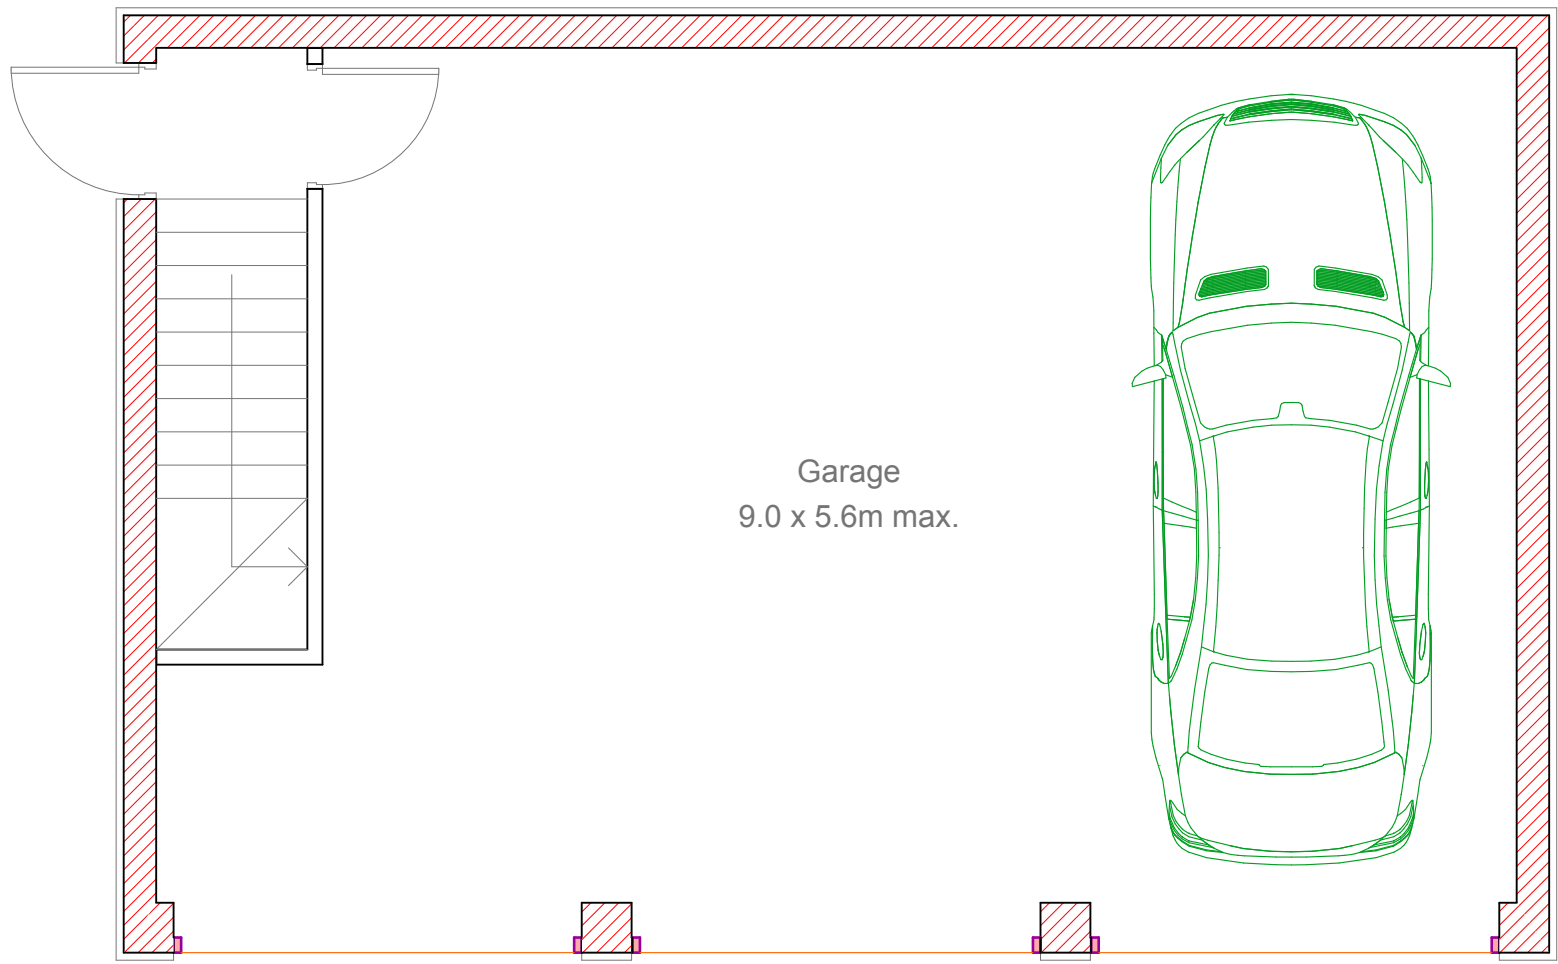


GROUND FLOOR PLAN

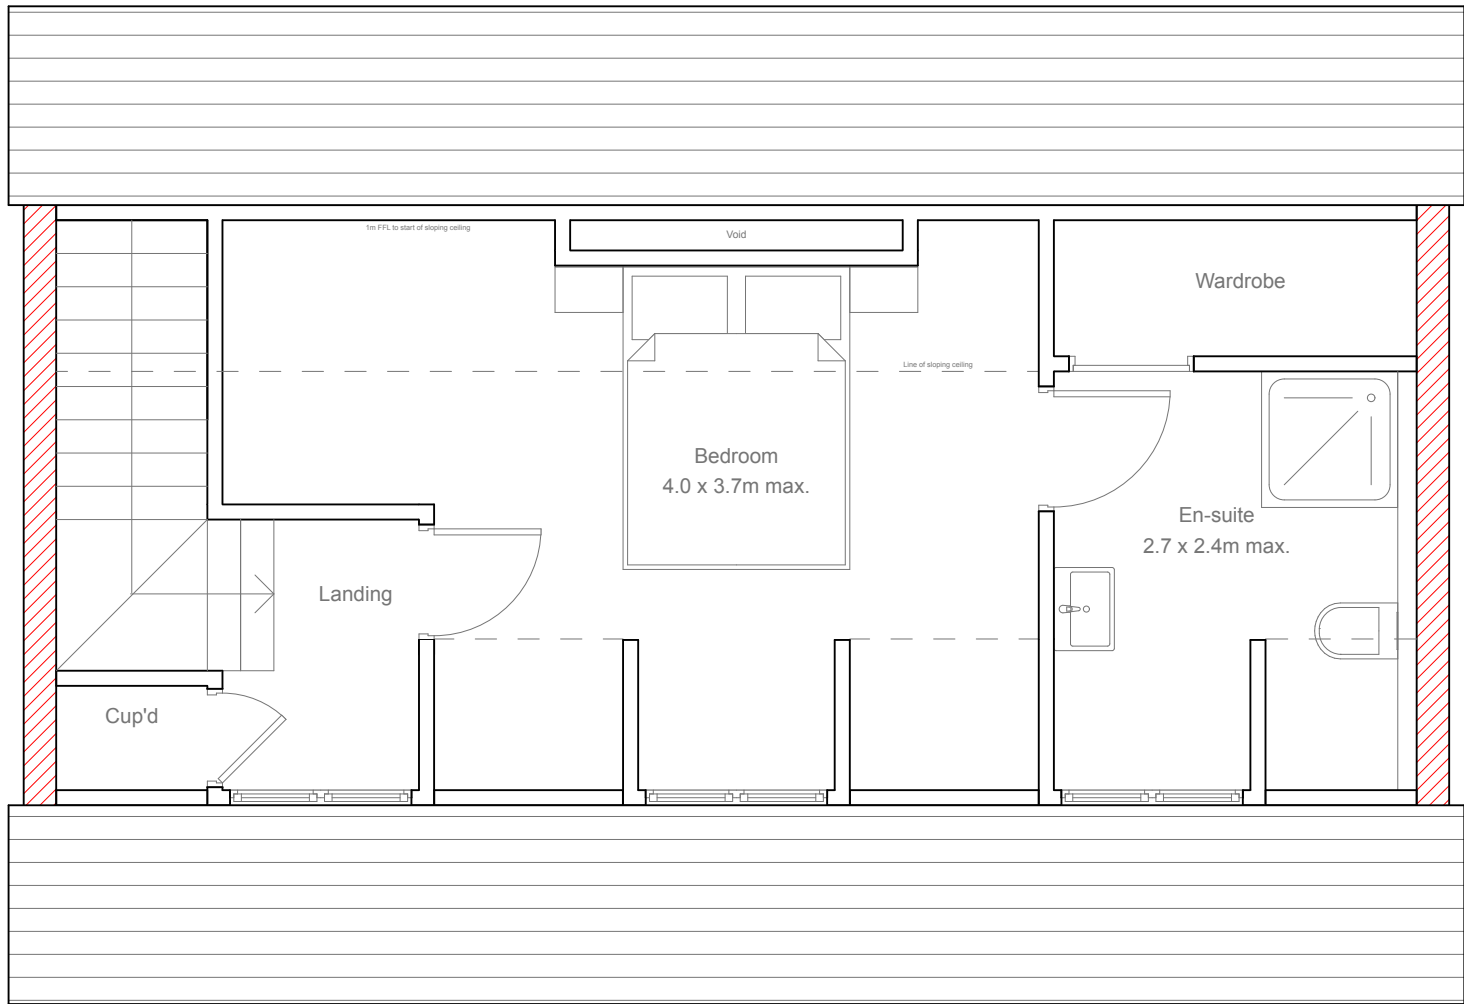

FIRST FLOOR PLAN

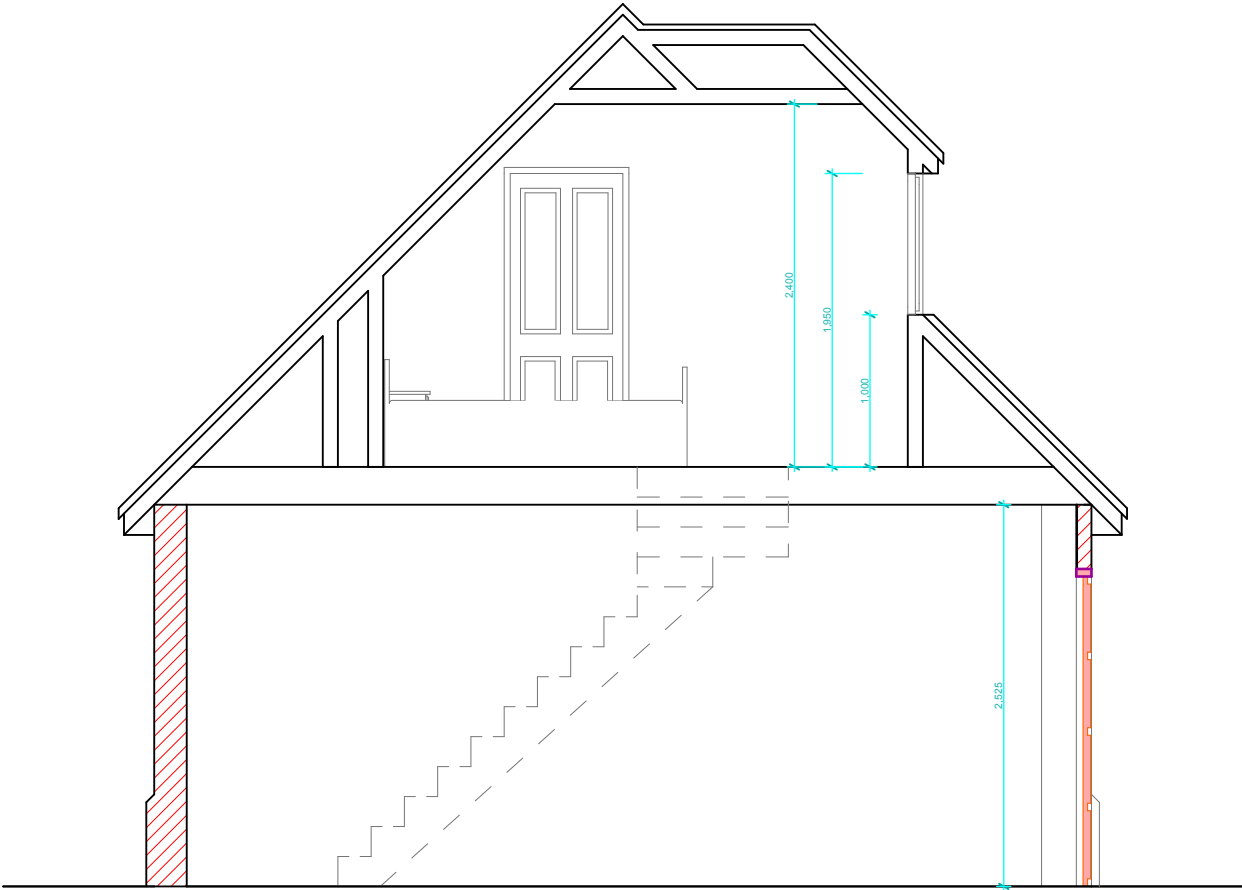


Section A - A

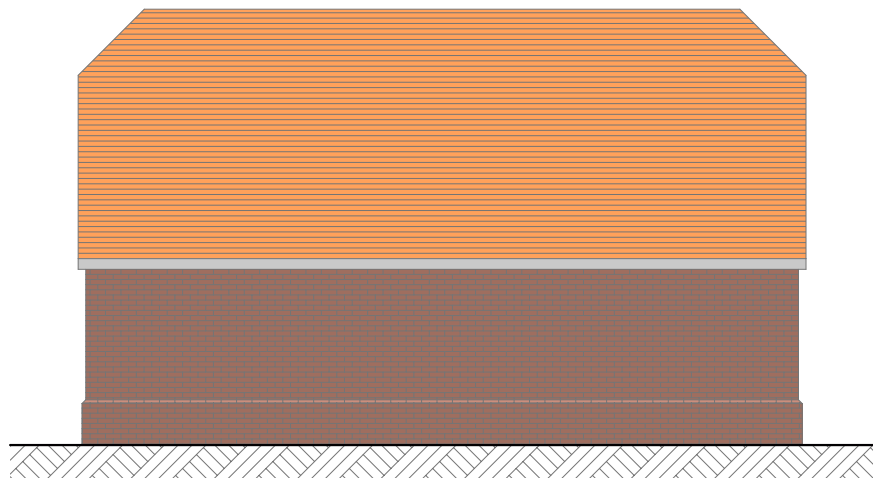

NORTH ELEVATION



SOUTH ELEVATION

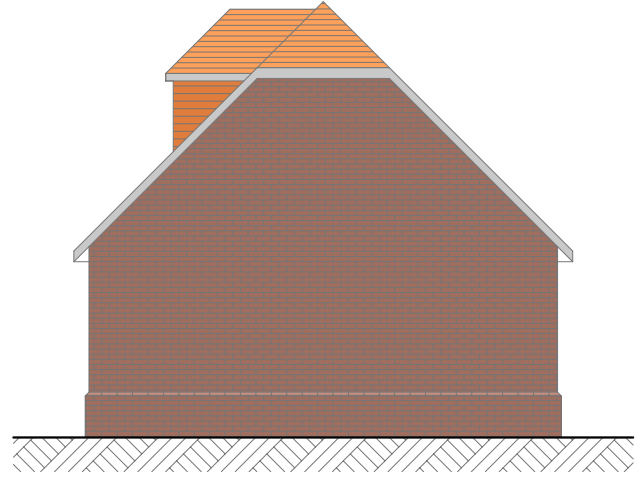

EAST ELEVATION



WEST ELEVATION



Perspective from Southeast

Notes:

General

Materials

Main walls - facing brick (Ibstock Heritage Red Blend) in stretcher bond with plinth to match main house.

Pitched roofs - Marley Eternit machine made Ashurst to match main house.

Windows, doors - joinery made softwood painted white

Joinery - painted timber.

Rainwater goods - Powder coated aluminium, Marley Alutech or similar.

Revisions:

A July 19 Revised stair and door position

This drawing is the property of Andrew Fuller Associates and is not to be copied, reproduced, retained or disclosed to any unauthorised person either wholly or in part without prior consent. Do not scale from this drawing except for Planning purposes. Use all figured dimensions only. All figured dimensions to be checked on site prior to construction. All discrepancies, errors and omissions to be reported to Andrew Fuller Associates prior to construction. Layout and dimensions of existing building to be checked on site.

Chartered Surveyors • Architectural Design

FULLER
ASSOCIATES

10 - 11 The Parade, Willowhayne Crescent
East Preston, West Sussex
BN16 1NS
tel: 01903 774754
email: info@fuller-associates.co.uk
www.fullerassociates.co.uk

Job Title	Springfield House		
Client	Castle Property Developments		
Drawing Name	Garage - Plan & Elevations		
Drawing Status	Planning		
Drawn by	DF	Date	Sept 19
Checked by		Date	
Drawing Scale	1:50 & 1:100 at A1		
Drawing No	Status	Revision	
181303/	09		