


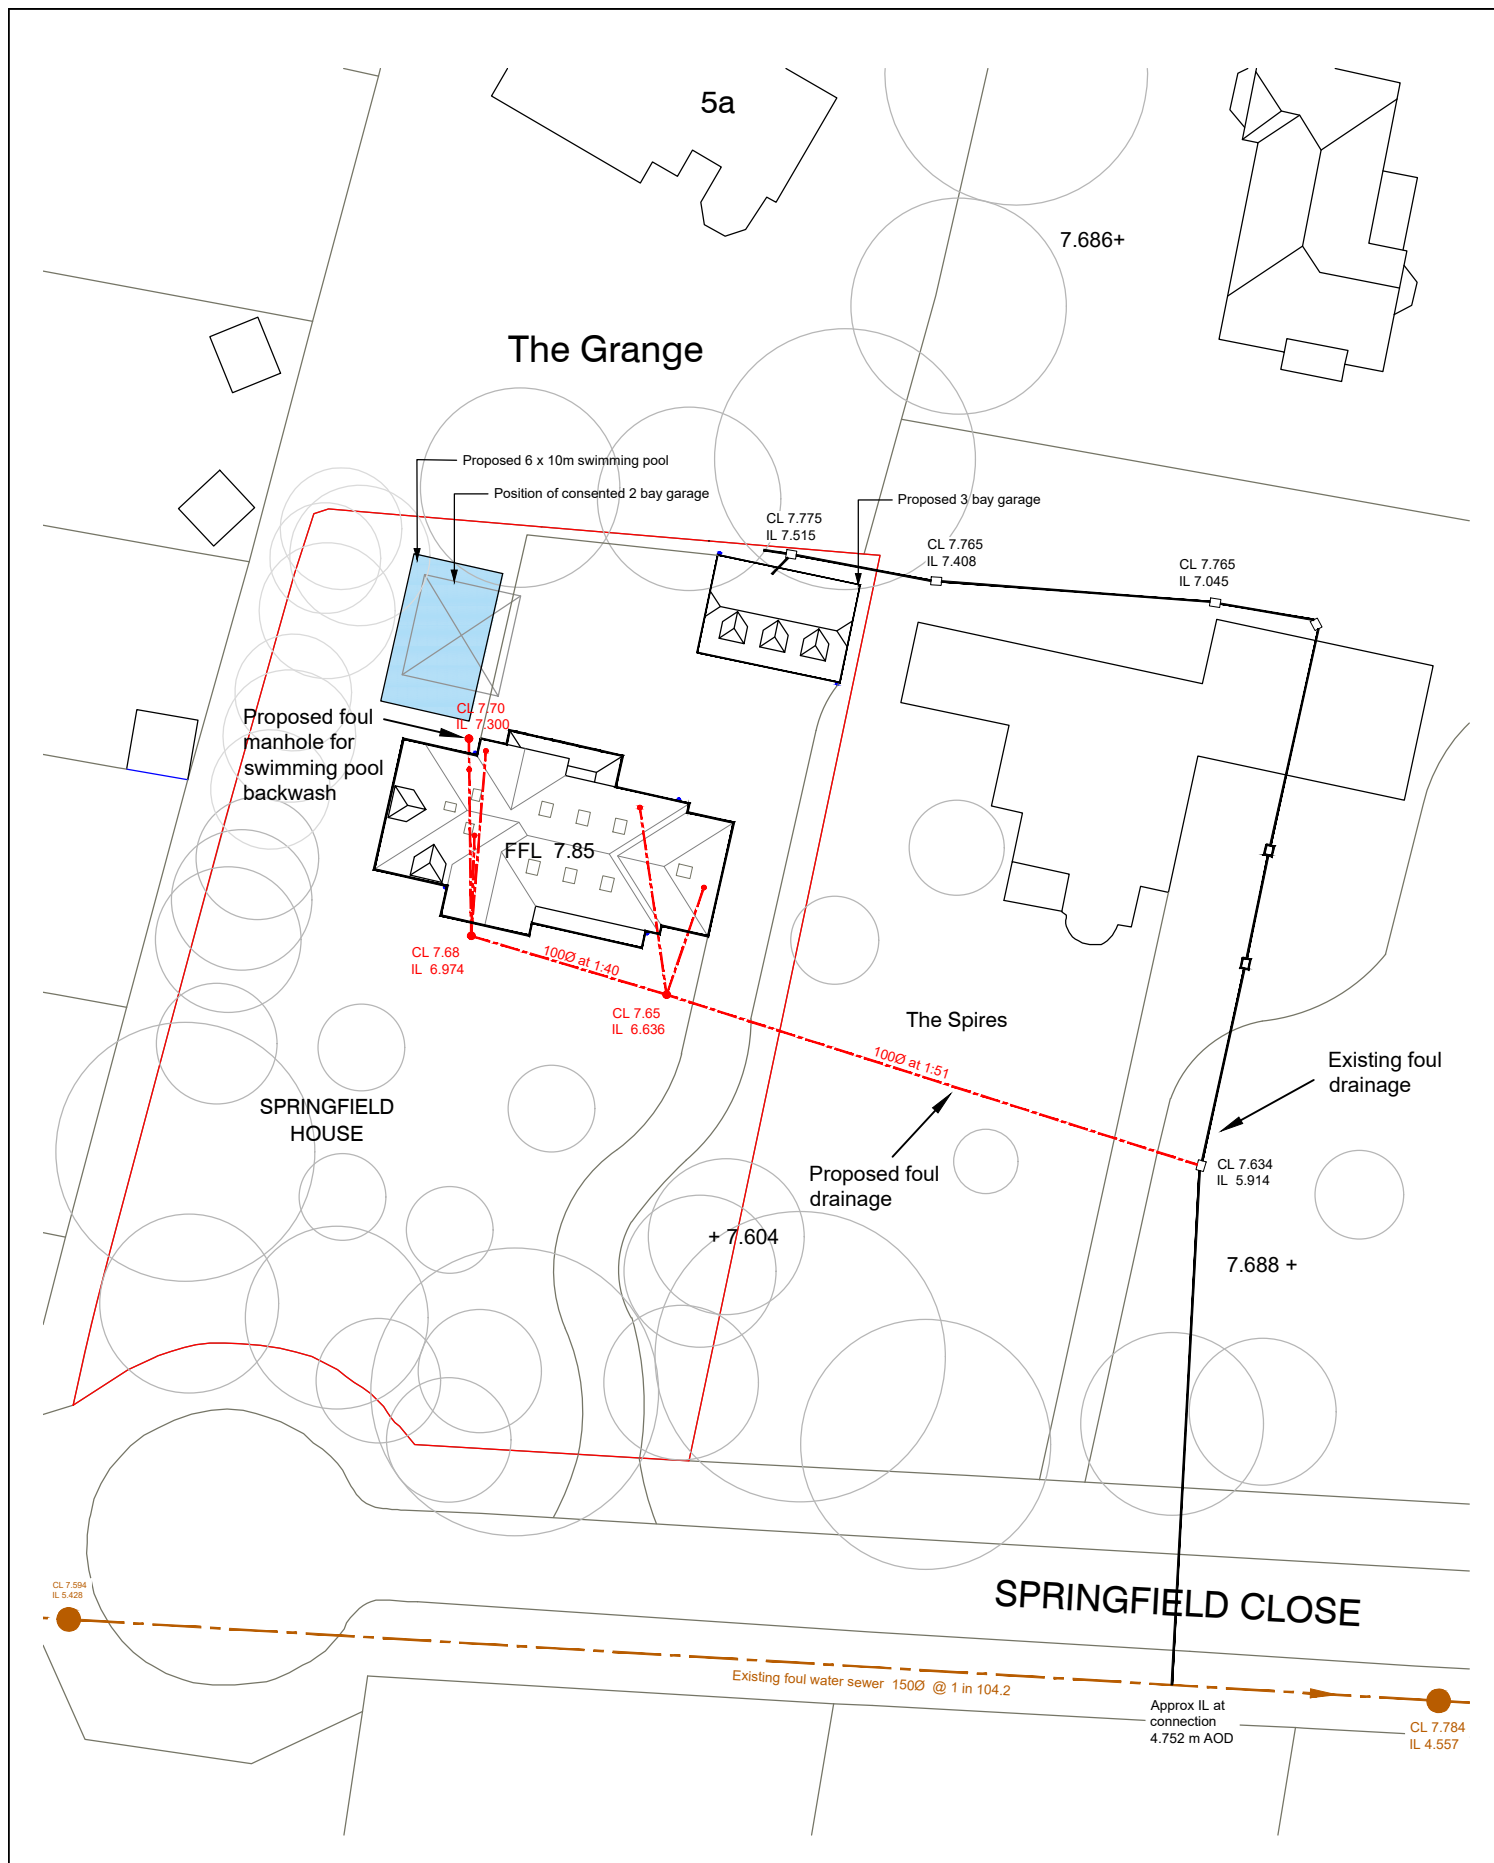

Robert Clark Associates Ltd
Chartered Civil Engineers
Willow Cottage, Herne Lane
Rustington, West Sussex BN16 3EE
T: 01903 778945 E: rca-ltd@talktalk.net

Client	Castle Property Developments				
Project	Land at The Spires, Springfield Close				
-	Original	PTC	RTFC	22.11.19	
Rev.	Description	App.	Chk.	Drm.	Date

Title			Foul Drainage Layout		
Scale	1:500	At original	A4	© Robert Clark Associates Ltd	
Drawing Number	1772/F/SK3			Revision	-