


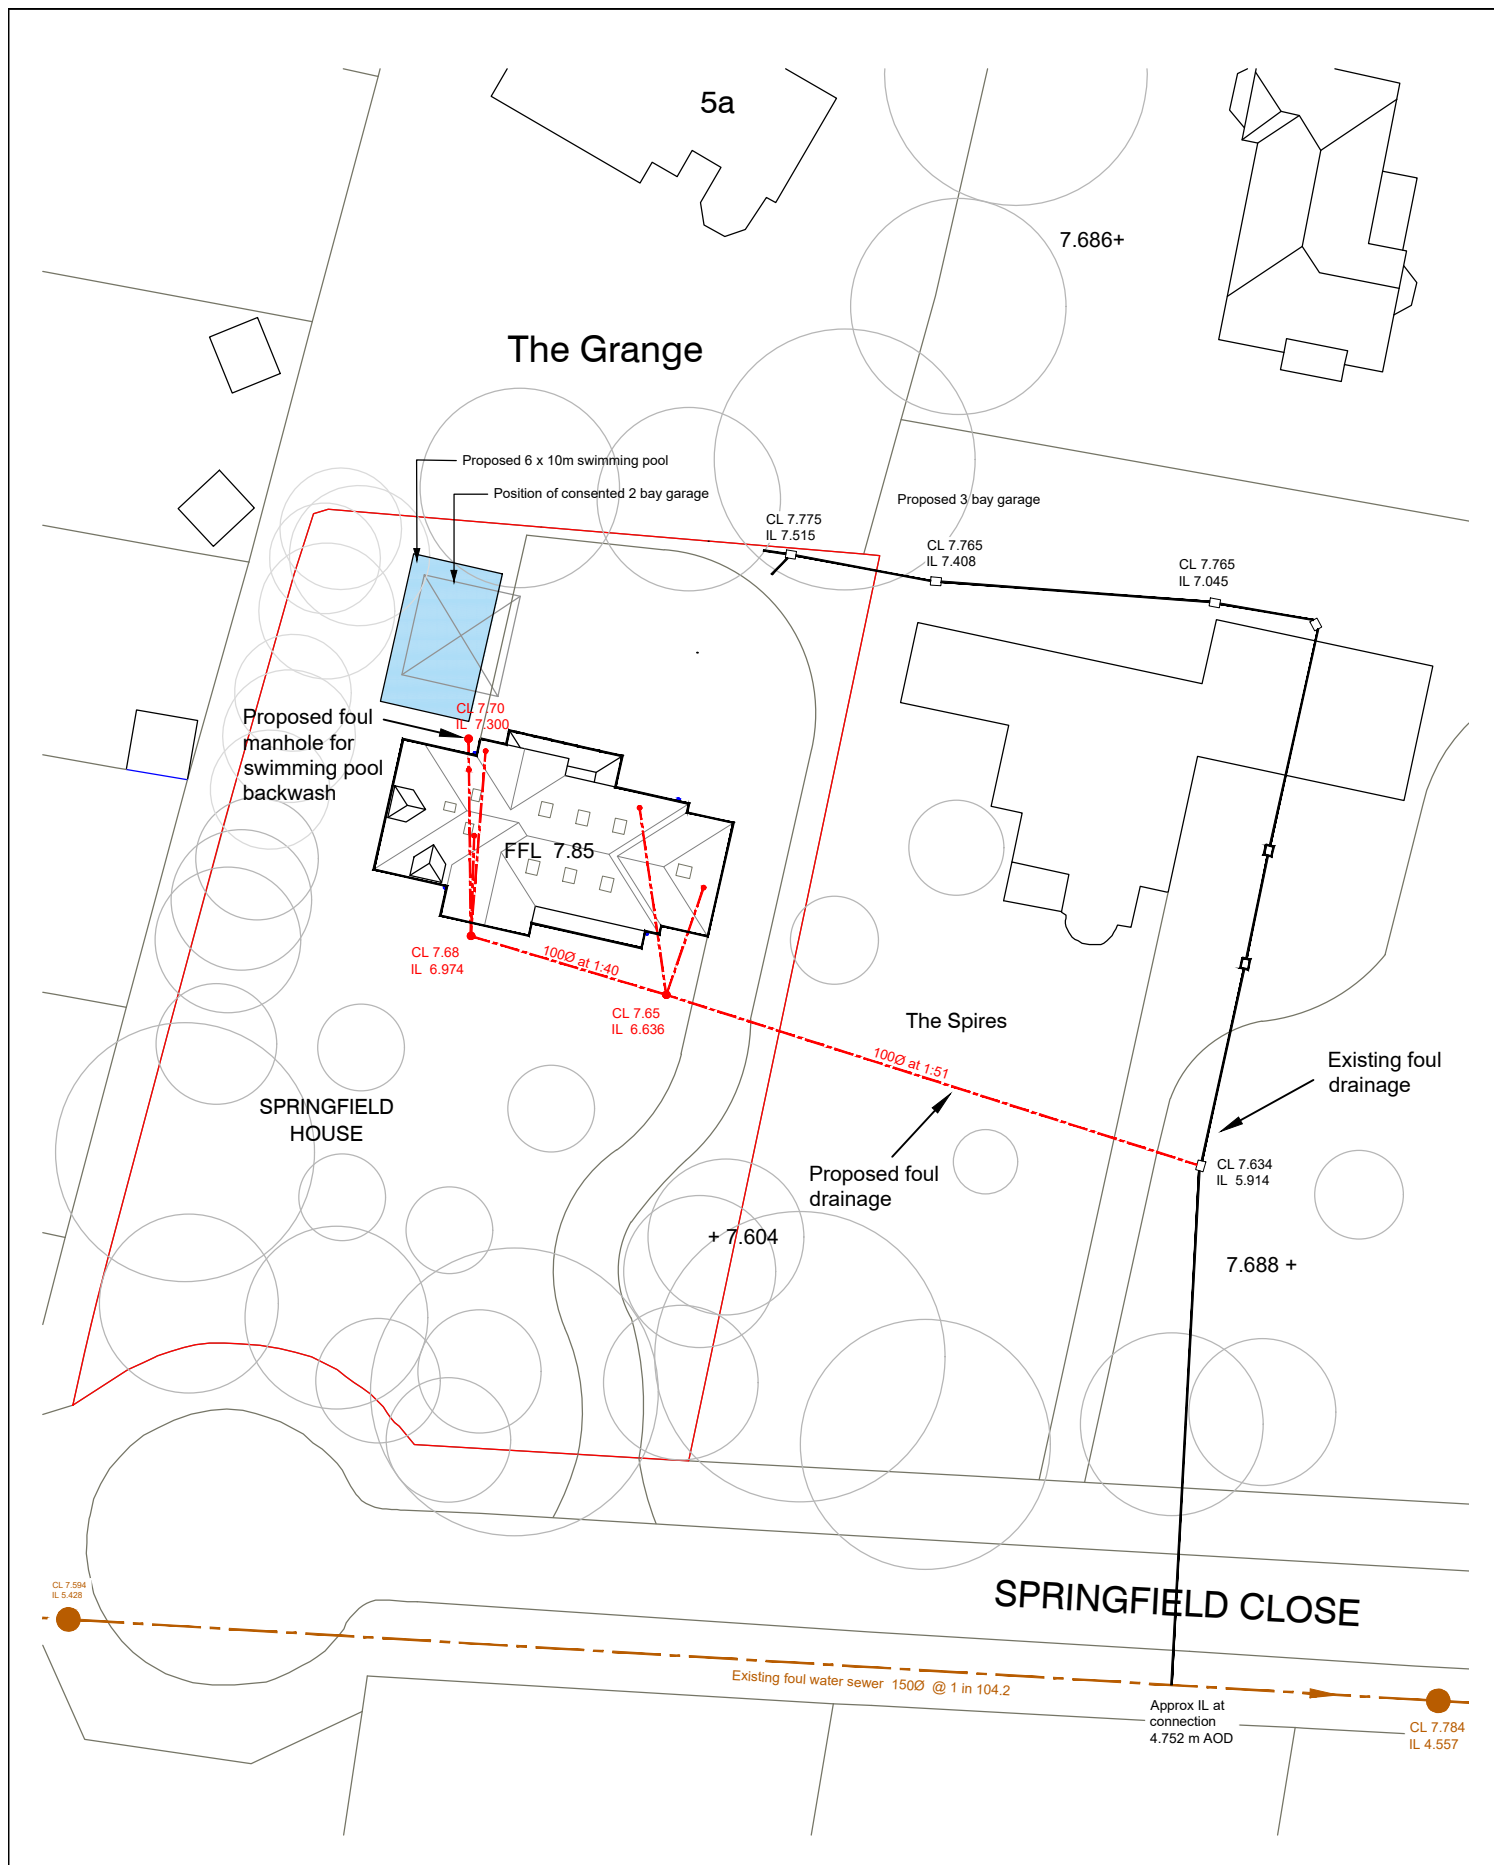

Robert Clark Associates Ltd
 Chartered Civil Engineers
 Willow Cottage, Herne Lane
 Rustington, West Sussex BN16 3EE
 T: 01903 778945 E: rca-ltd@talktalk.net

Client Castle Property Developments					
Project Land at The Spires, Springfield Close					
-	Original	PTC	RTFC	8.1.20	
Rev.	Description	App.	Chk.	Drn.	Date

Title Foul Drainage Layout		
Scale 1:500	At original A4	© Robert Clark Associates Ltd
Drawing Number	Revision	
1772/F/SK4	-	