




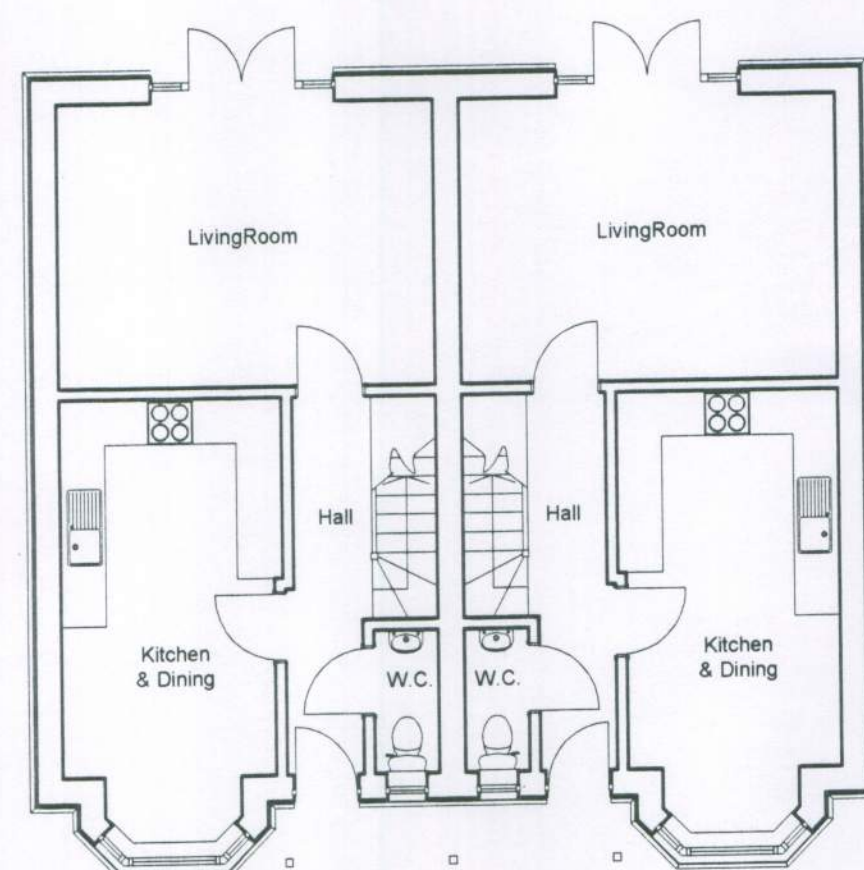

Proposed Ground Floor Plan

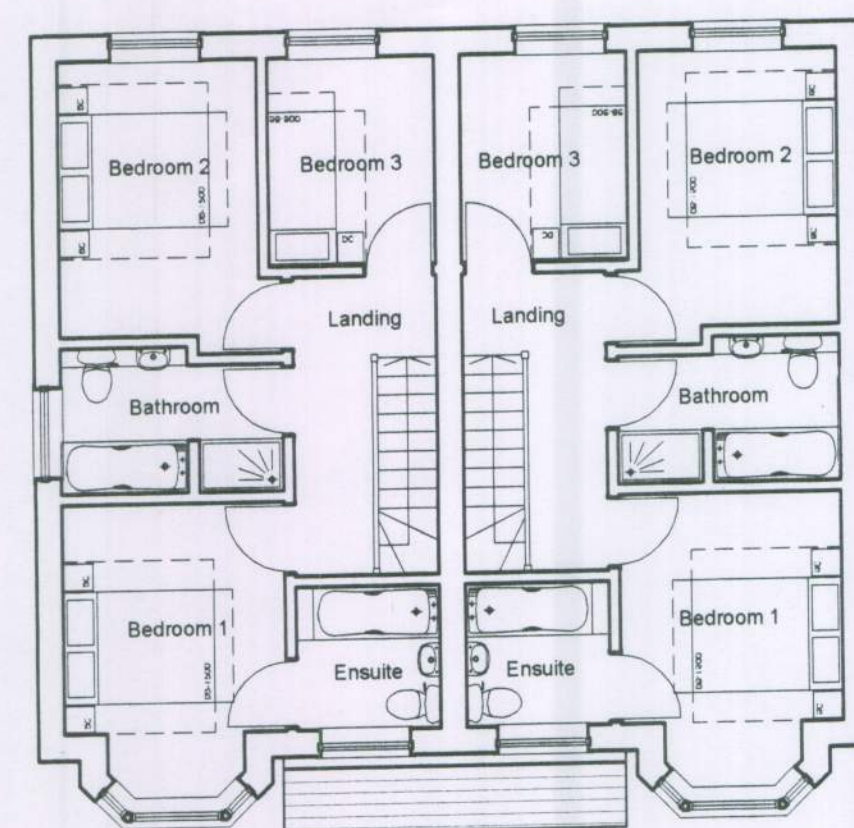


Proposed First Floor Plan

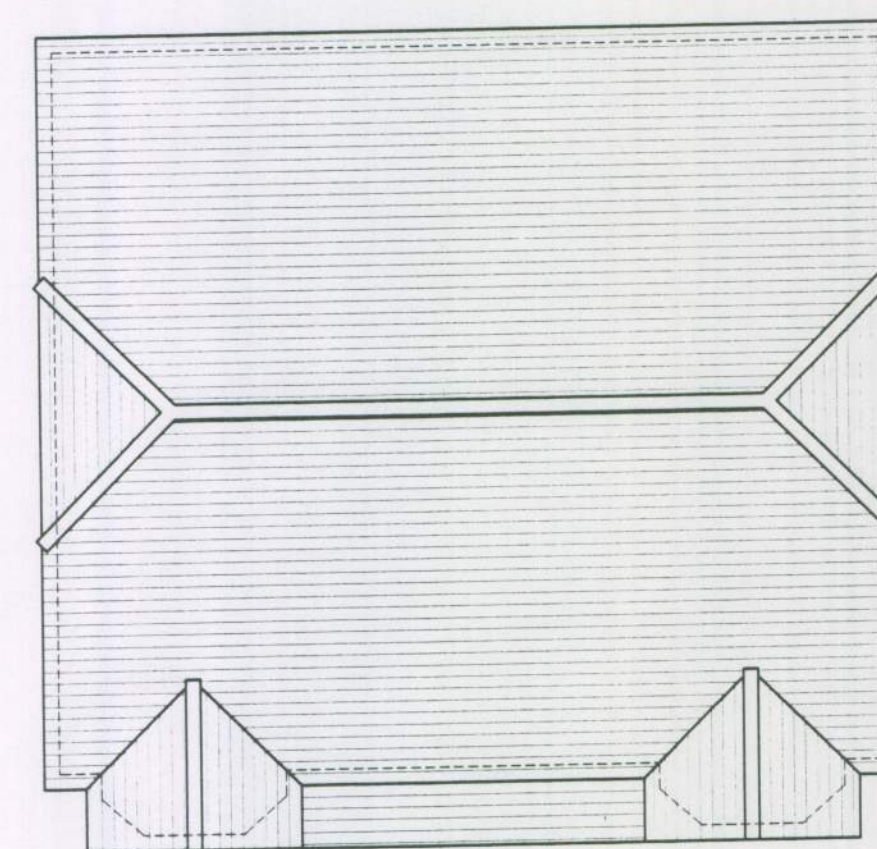

Proposed Roof Plan



Proposed Front Elevation - West Facing

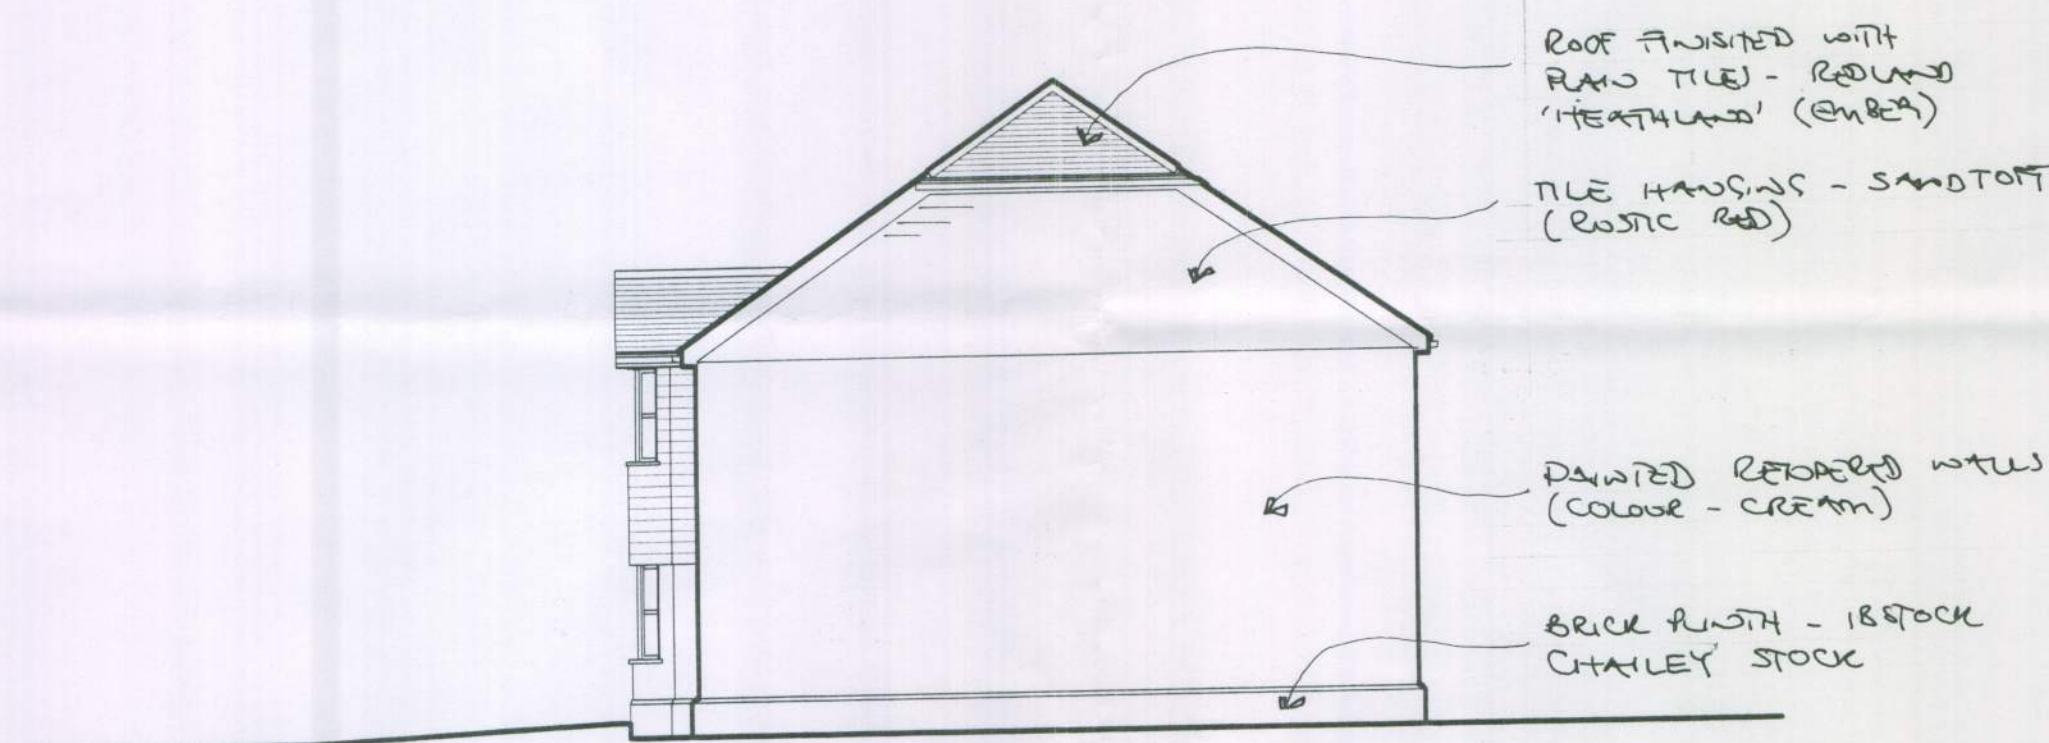


Proposed Side Elevation - South Facing


ROOF FINISHED WITH  
FLAT TILE - RED AND  
'HEATHLAND' (SHED)  
TILE HANGINGS - SANDTONE  
(RUSTIC RED)  
PAINTED REPAIRS WITH  
(COLOR - CREAM)  
BRICK FINISH - 18 STOCK  
CHARTER STOCK



Proposed Rear Elevation - East Facing

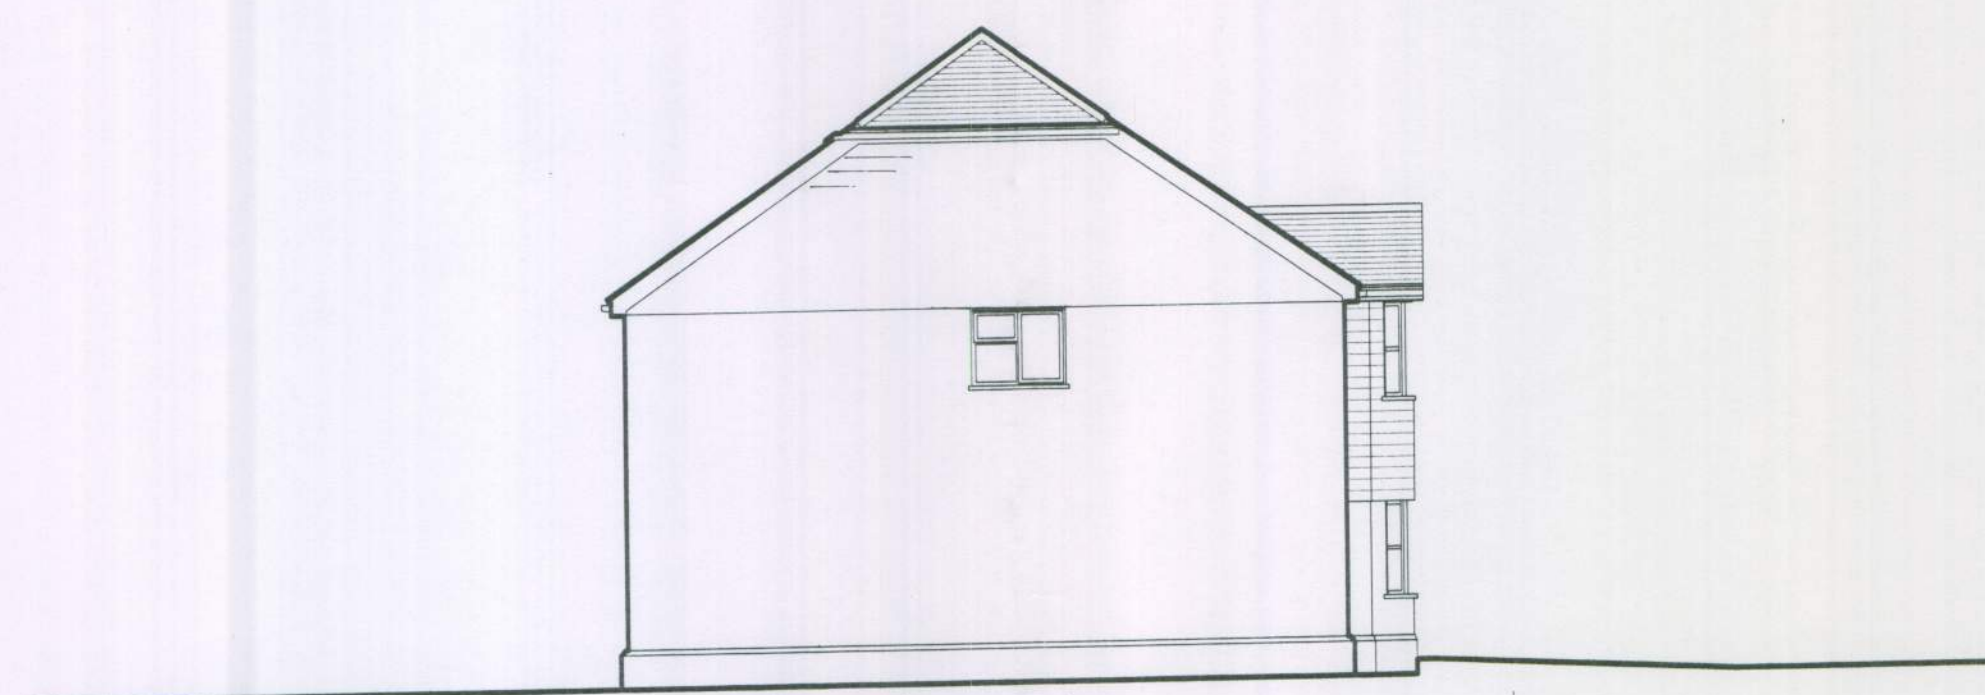


Proposed Side Elevation - North Facing

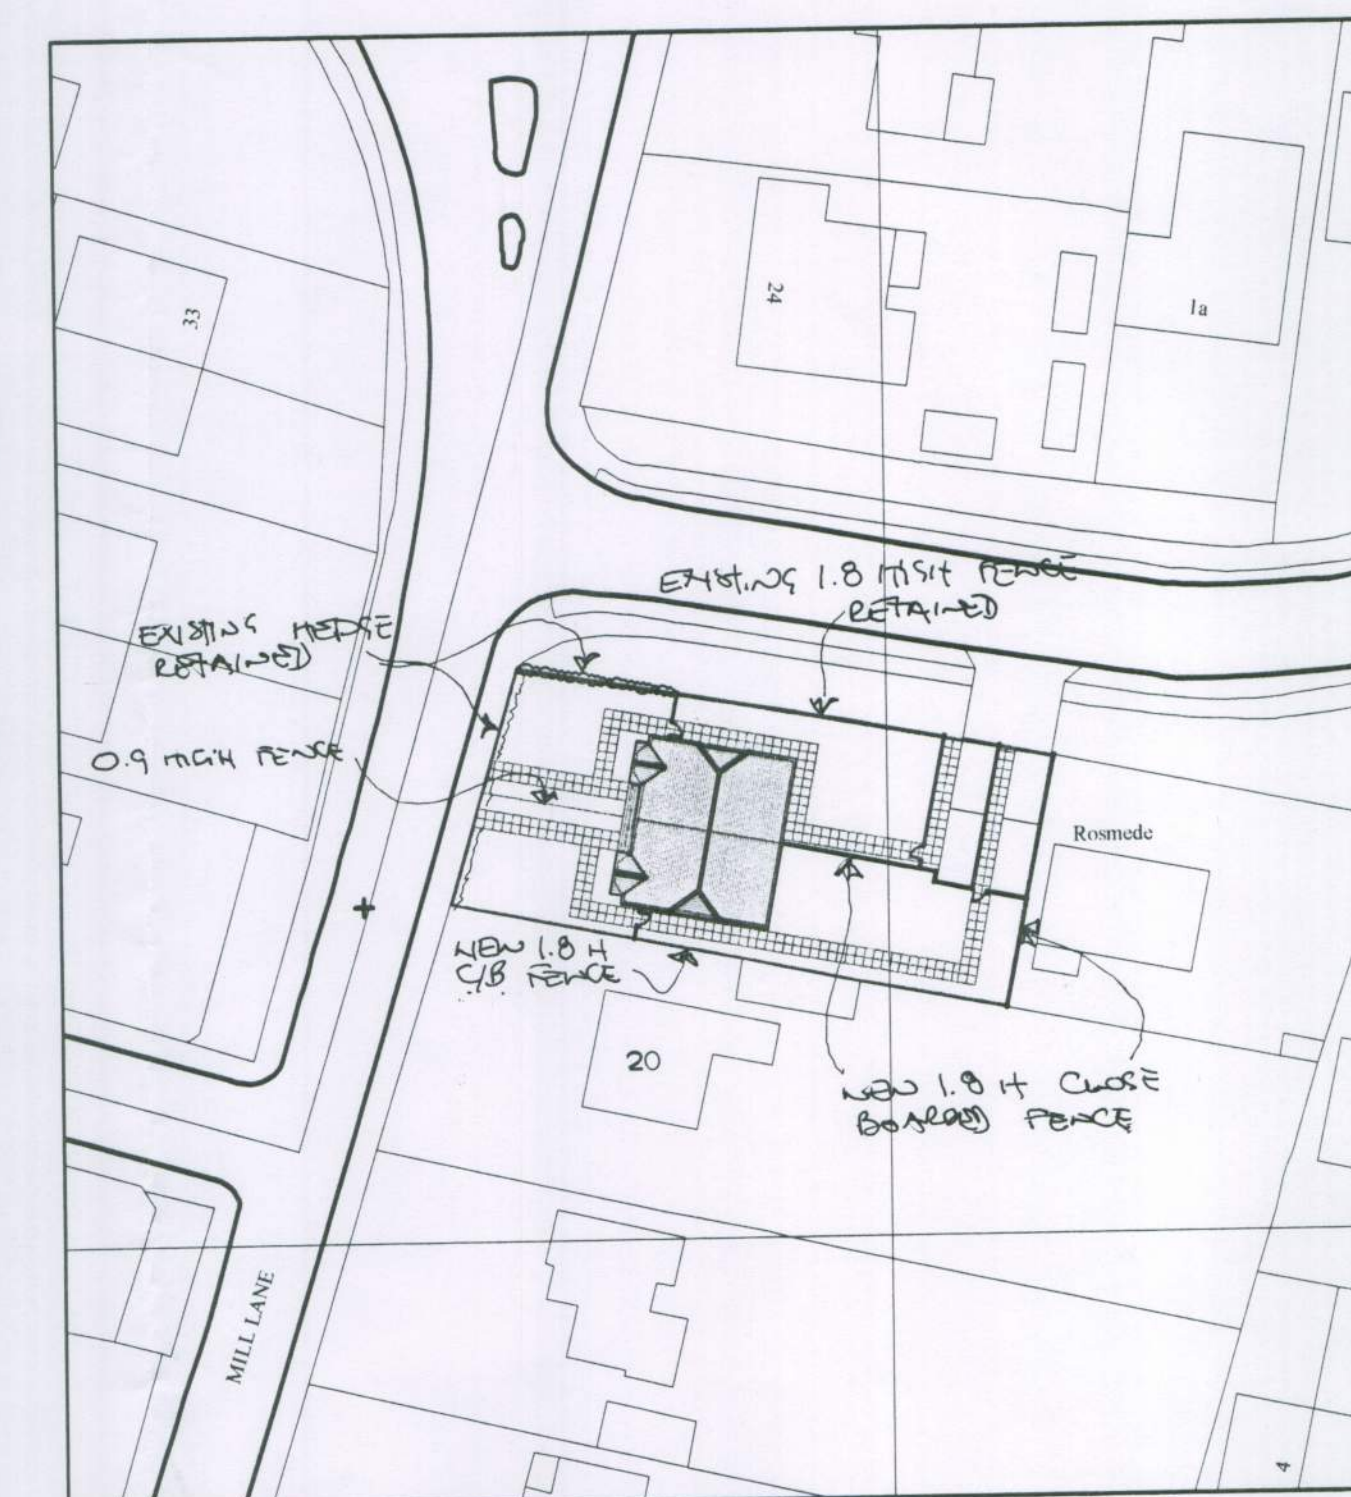

Proposed Site Plan - Scale 1:500



Existing Location Plan - Scale 1:1250

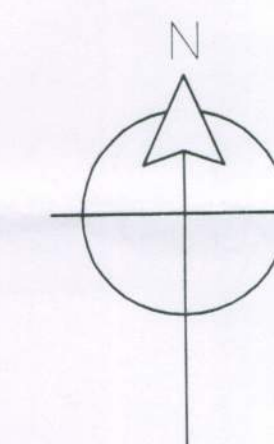

C. FENCE DETAILS ADDED  
to wall & roof details.  
B. SOUTH ELEV. WINDOWS OMITTED  
A. NOTE ADDED TO SOUTH ELEV. WINDOWS  
REVISION

13/10/11  
17/7/11

R J C A  
CHARTERED ARCHITECTS

LIME KILN BARN  
COLWORTH  
CHICHESTER  
WEST SUSSEX  
PO20 6DS

Tel 01243 787011  
Fax 01243 787022

|         |          |                             |              |
|---------|----------|-----------------------------|--------------|
| PROJECT |          | 22 Mill Lane, Rustington    |              |
| SUBJECT |          | Proposed Plans & Elevations |              |
| SCALE   | DATE     | DRAWING No                  |              |
| 1:100   | May 2011 |                             |              |
| DRAWN   | CHECKED  |                             |              |
|         |          |                             | 2010/79/01 C |