


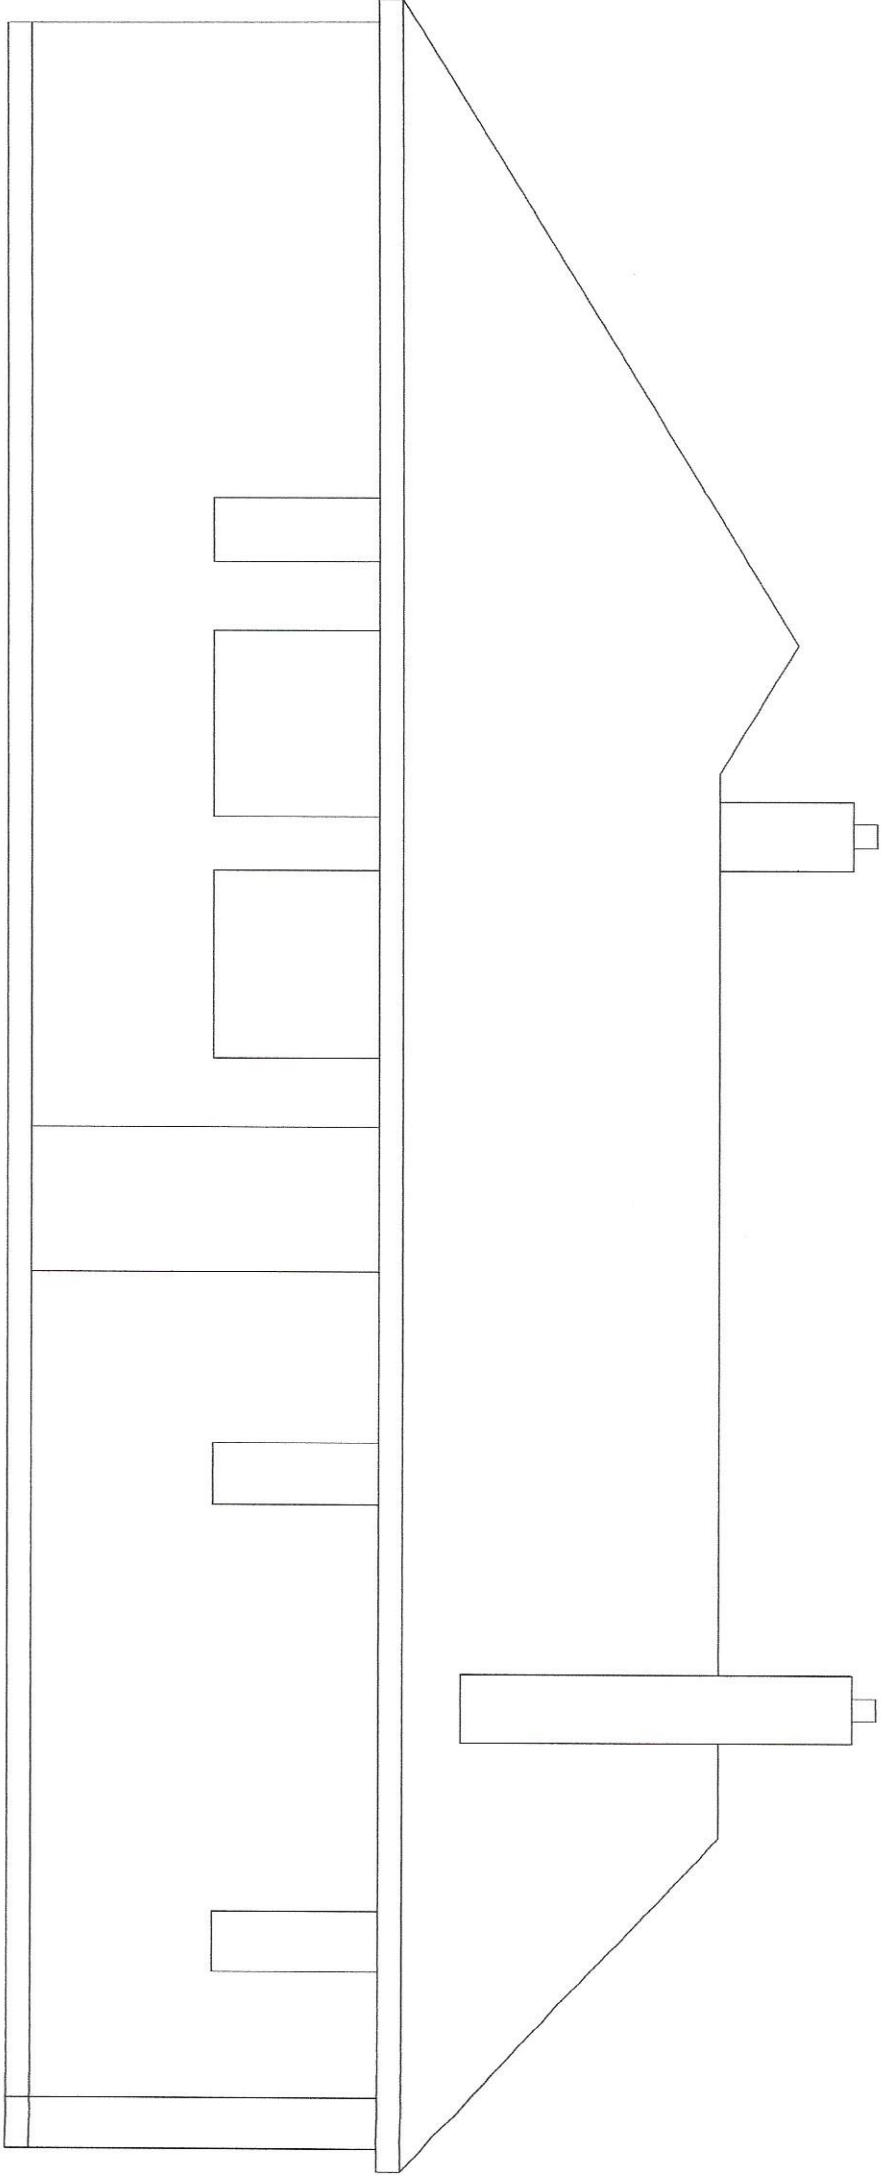

Existing Side Elevation (North)

119 Old Manor Road

Existing NORTH Elevation

Scale: 1:50

April 2020

Drawing 3