


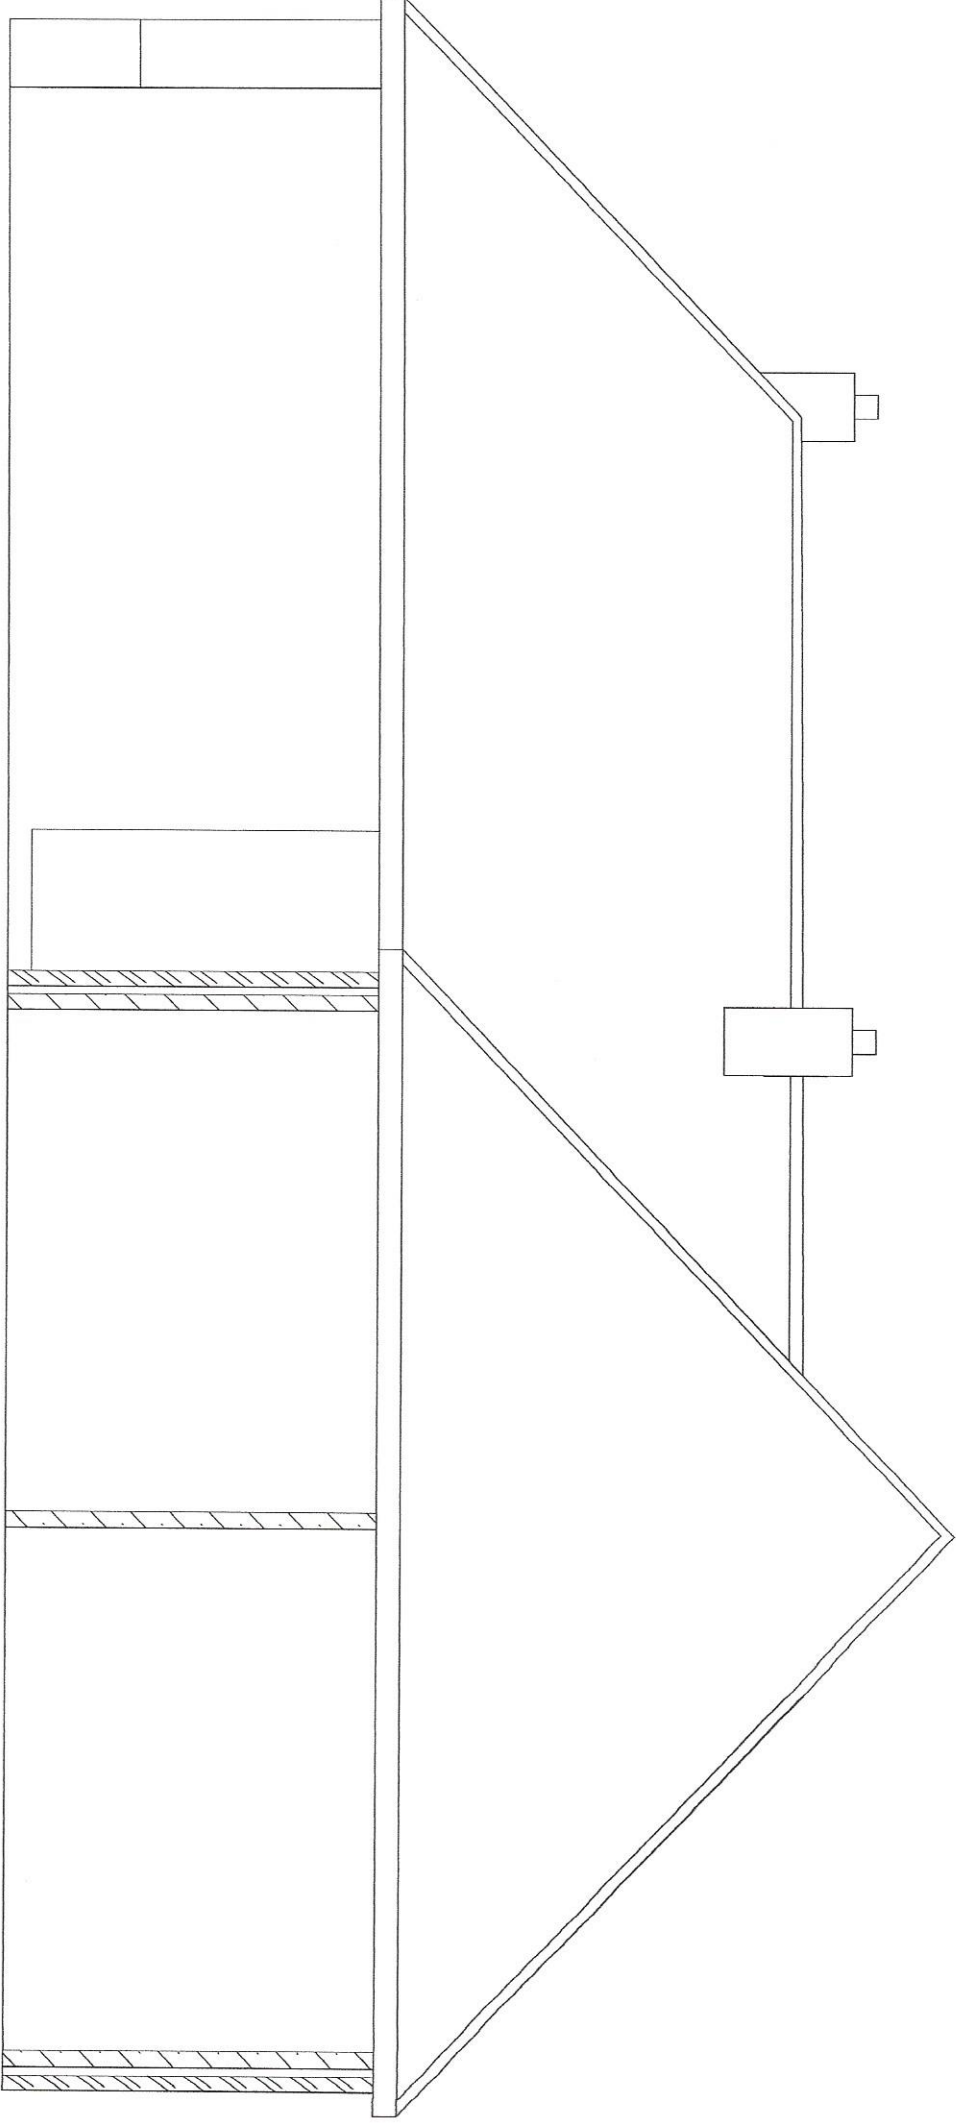

Existing Side Elevation (South)

119 Old Manor Road

Existing SOUTH Elevation

Scale: 1:50

April 2020

Drawing 4