




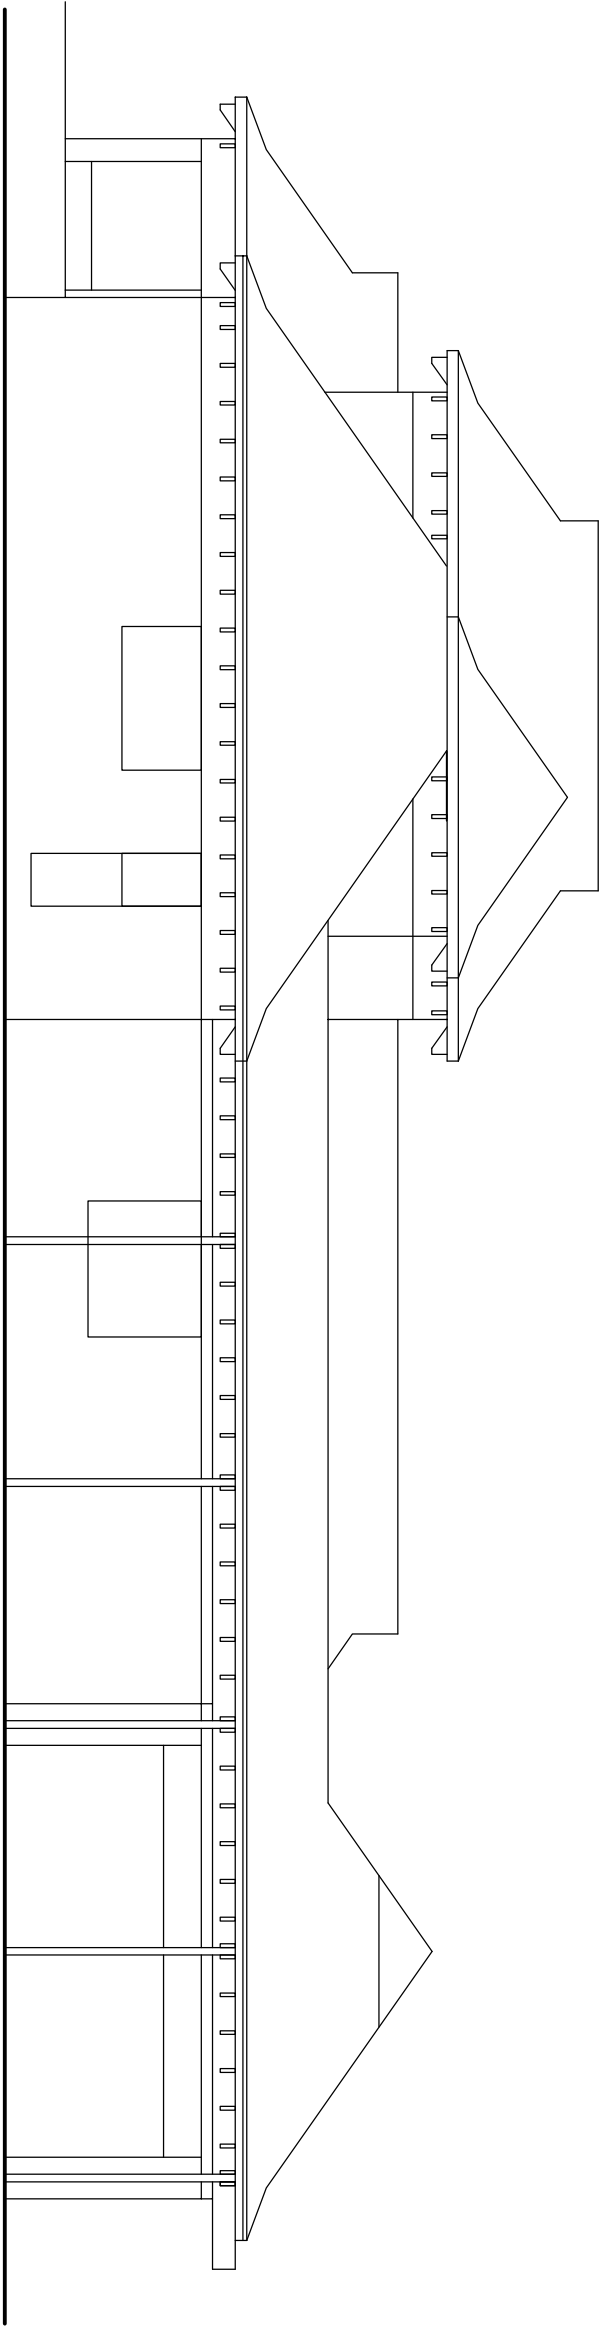

East Elevation - front

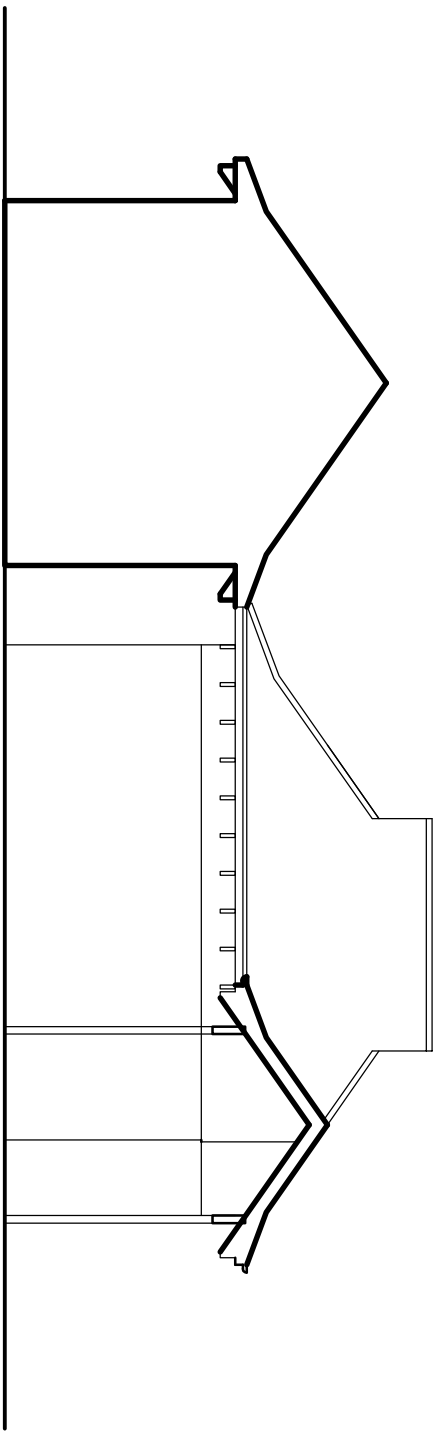


Section AA

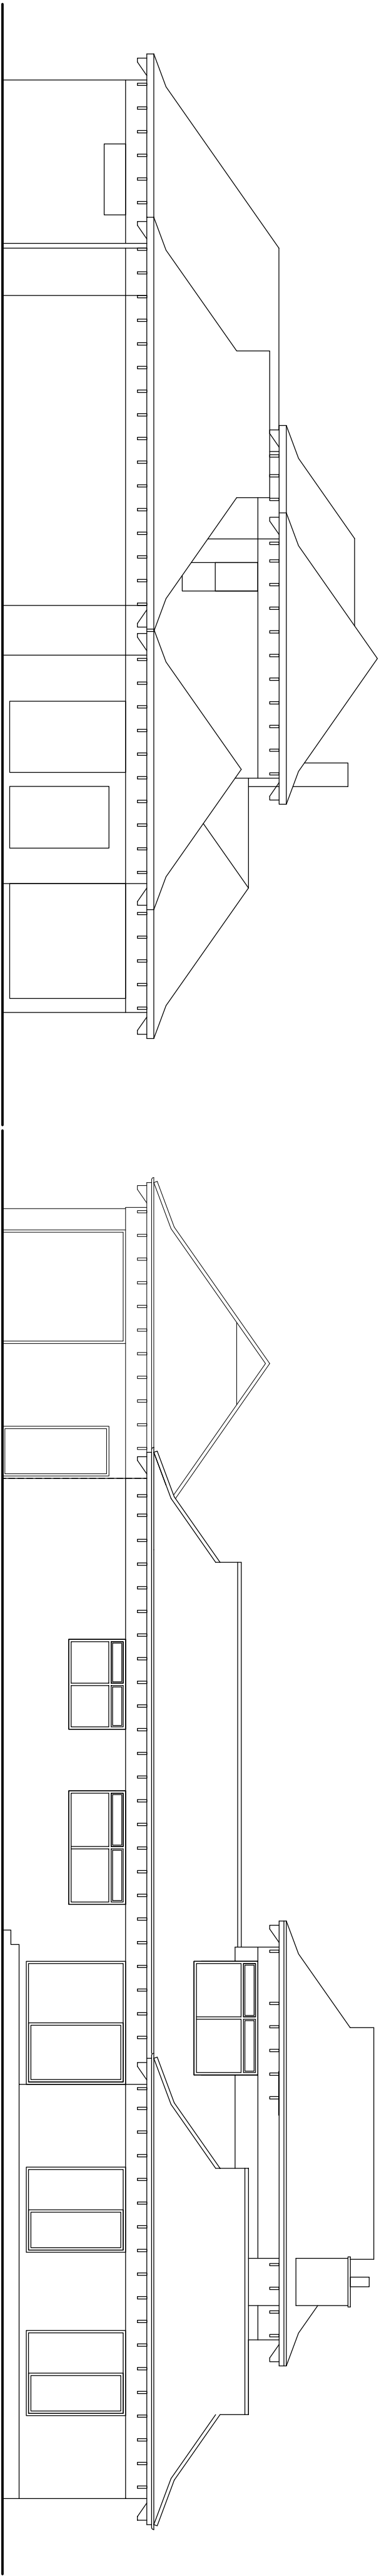


North Elevation


West Elevation

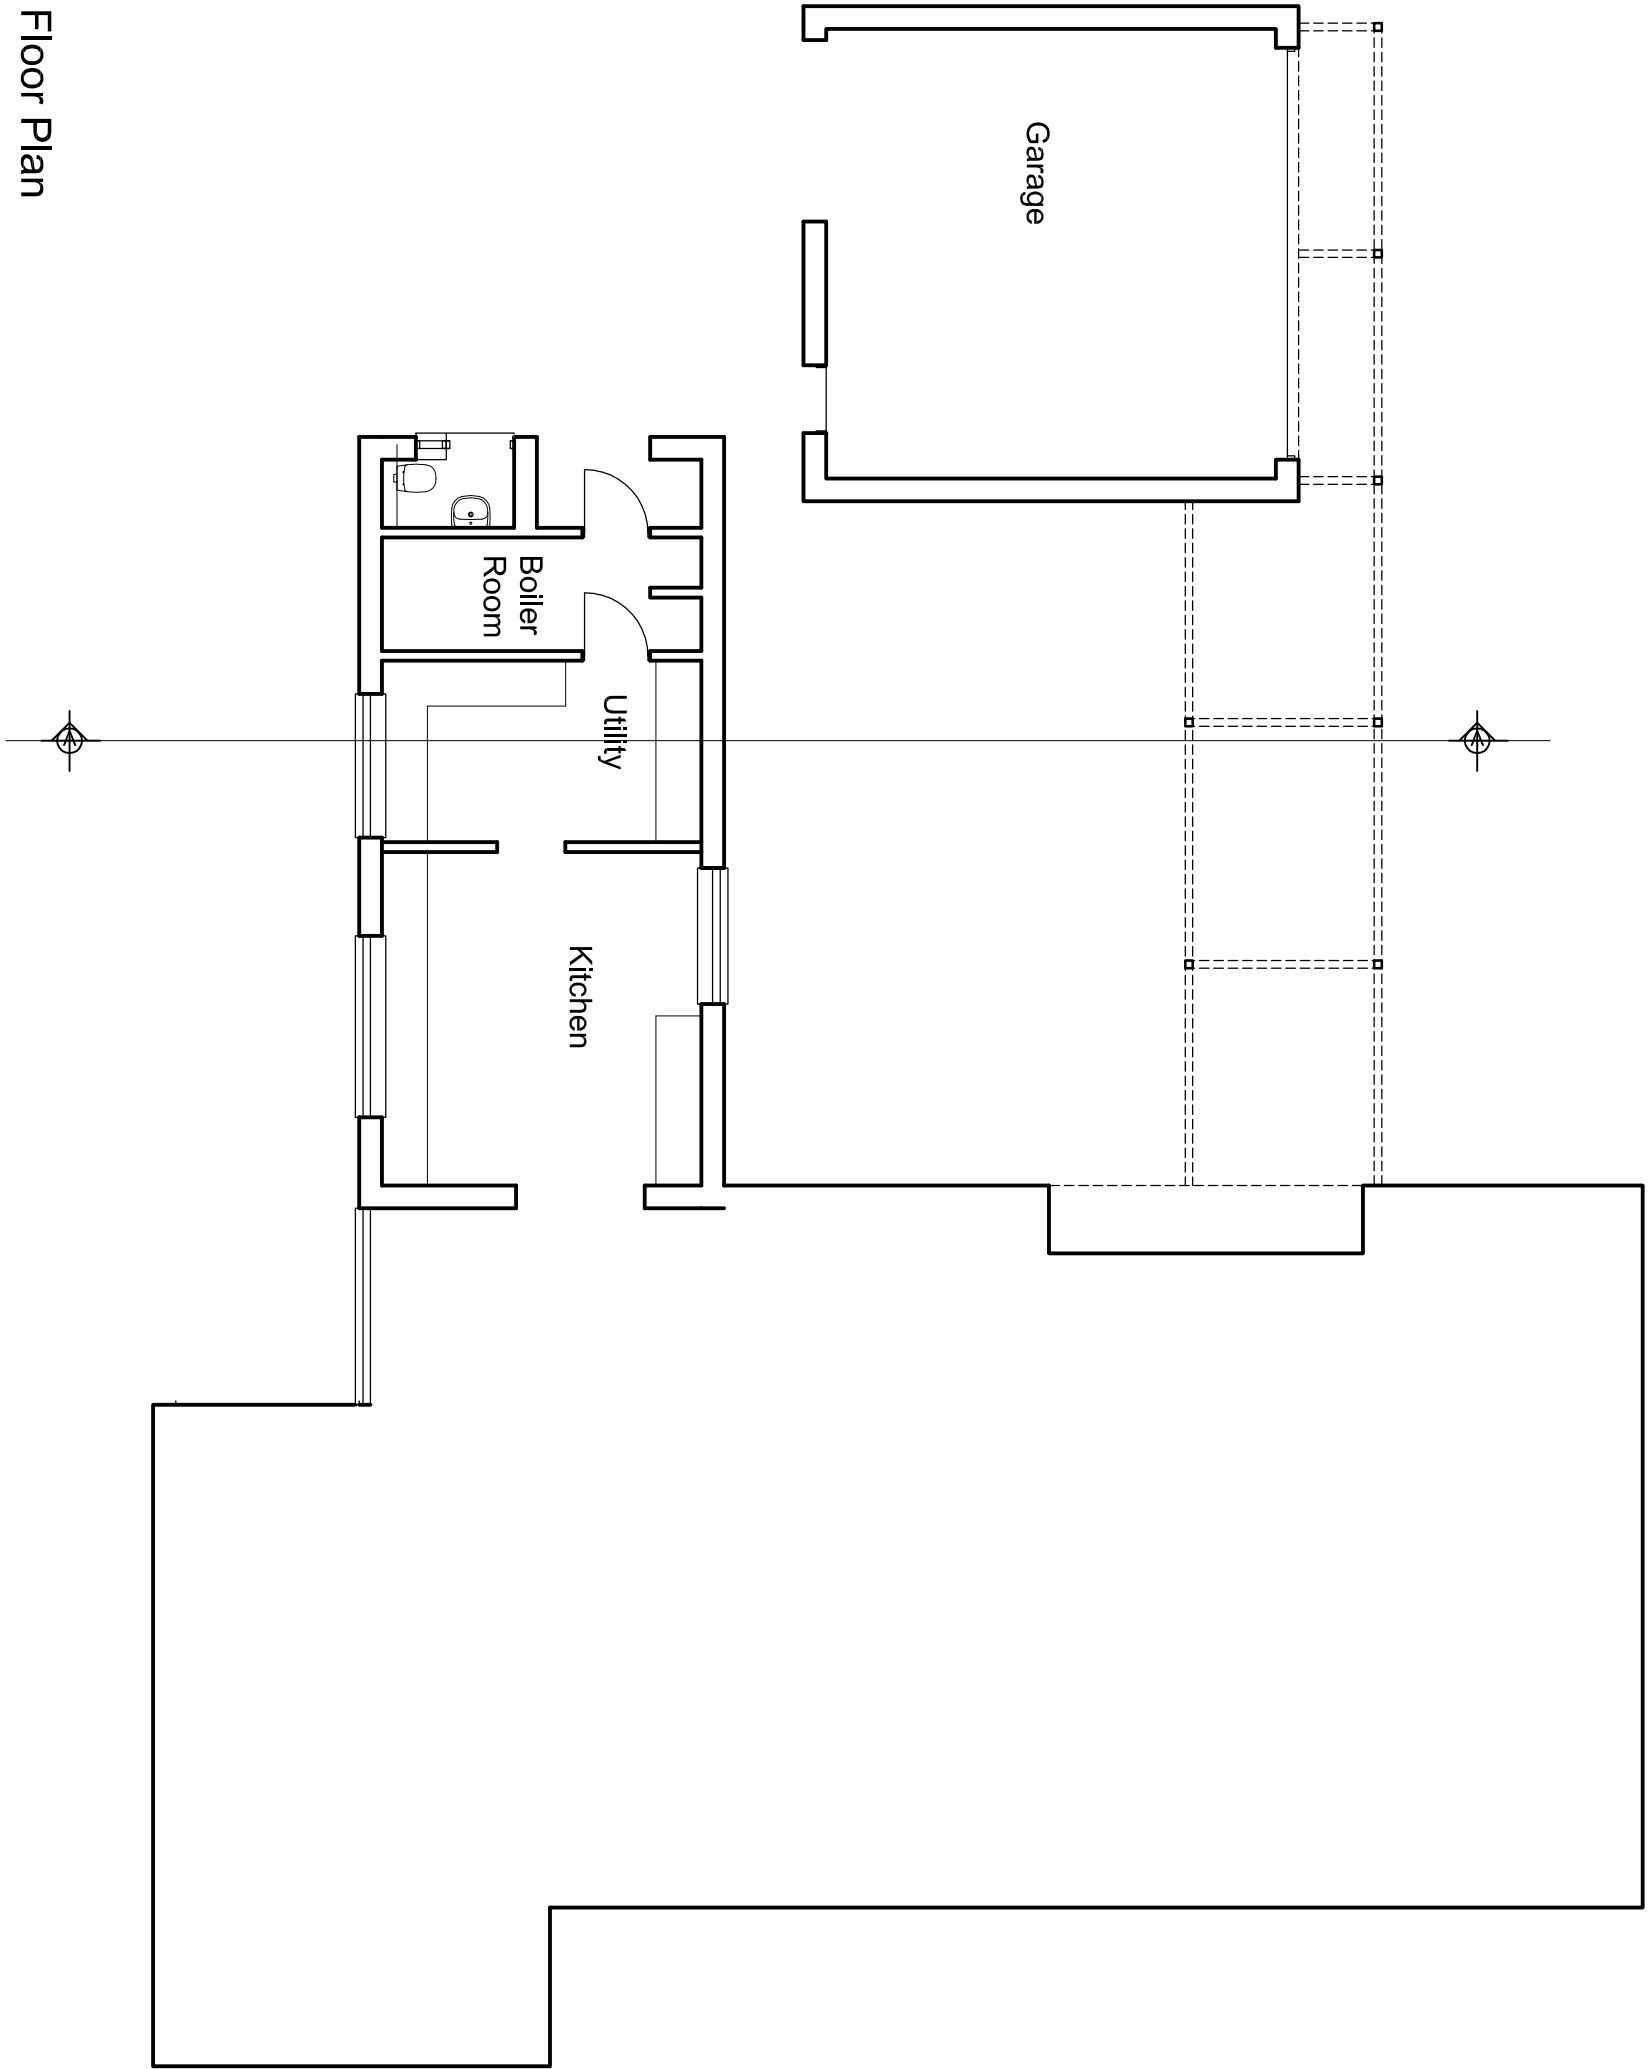

Floor Plan

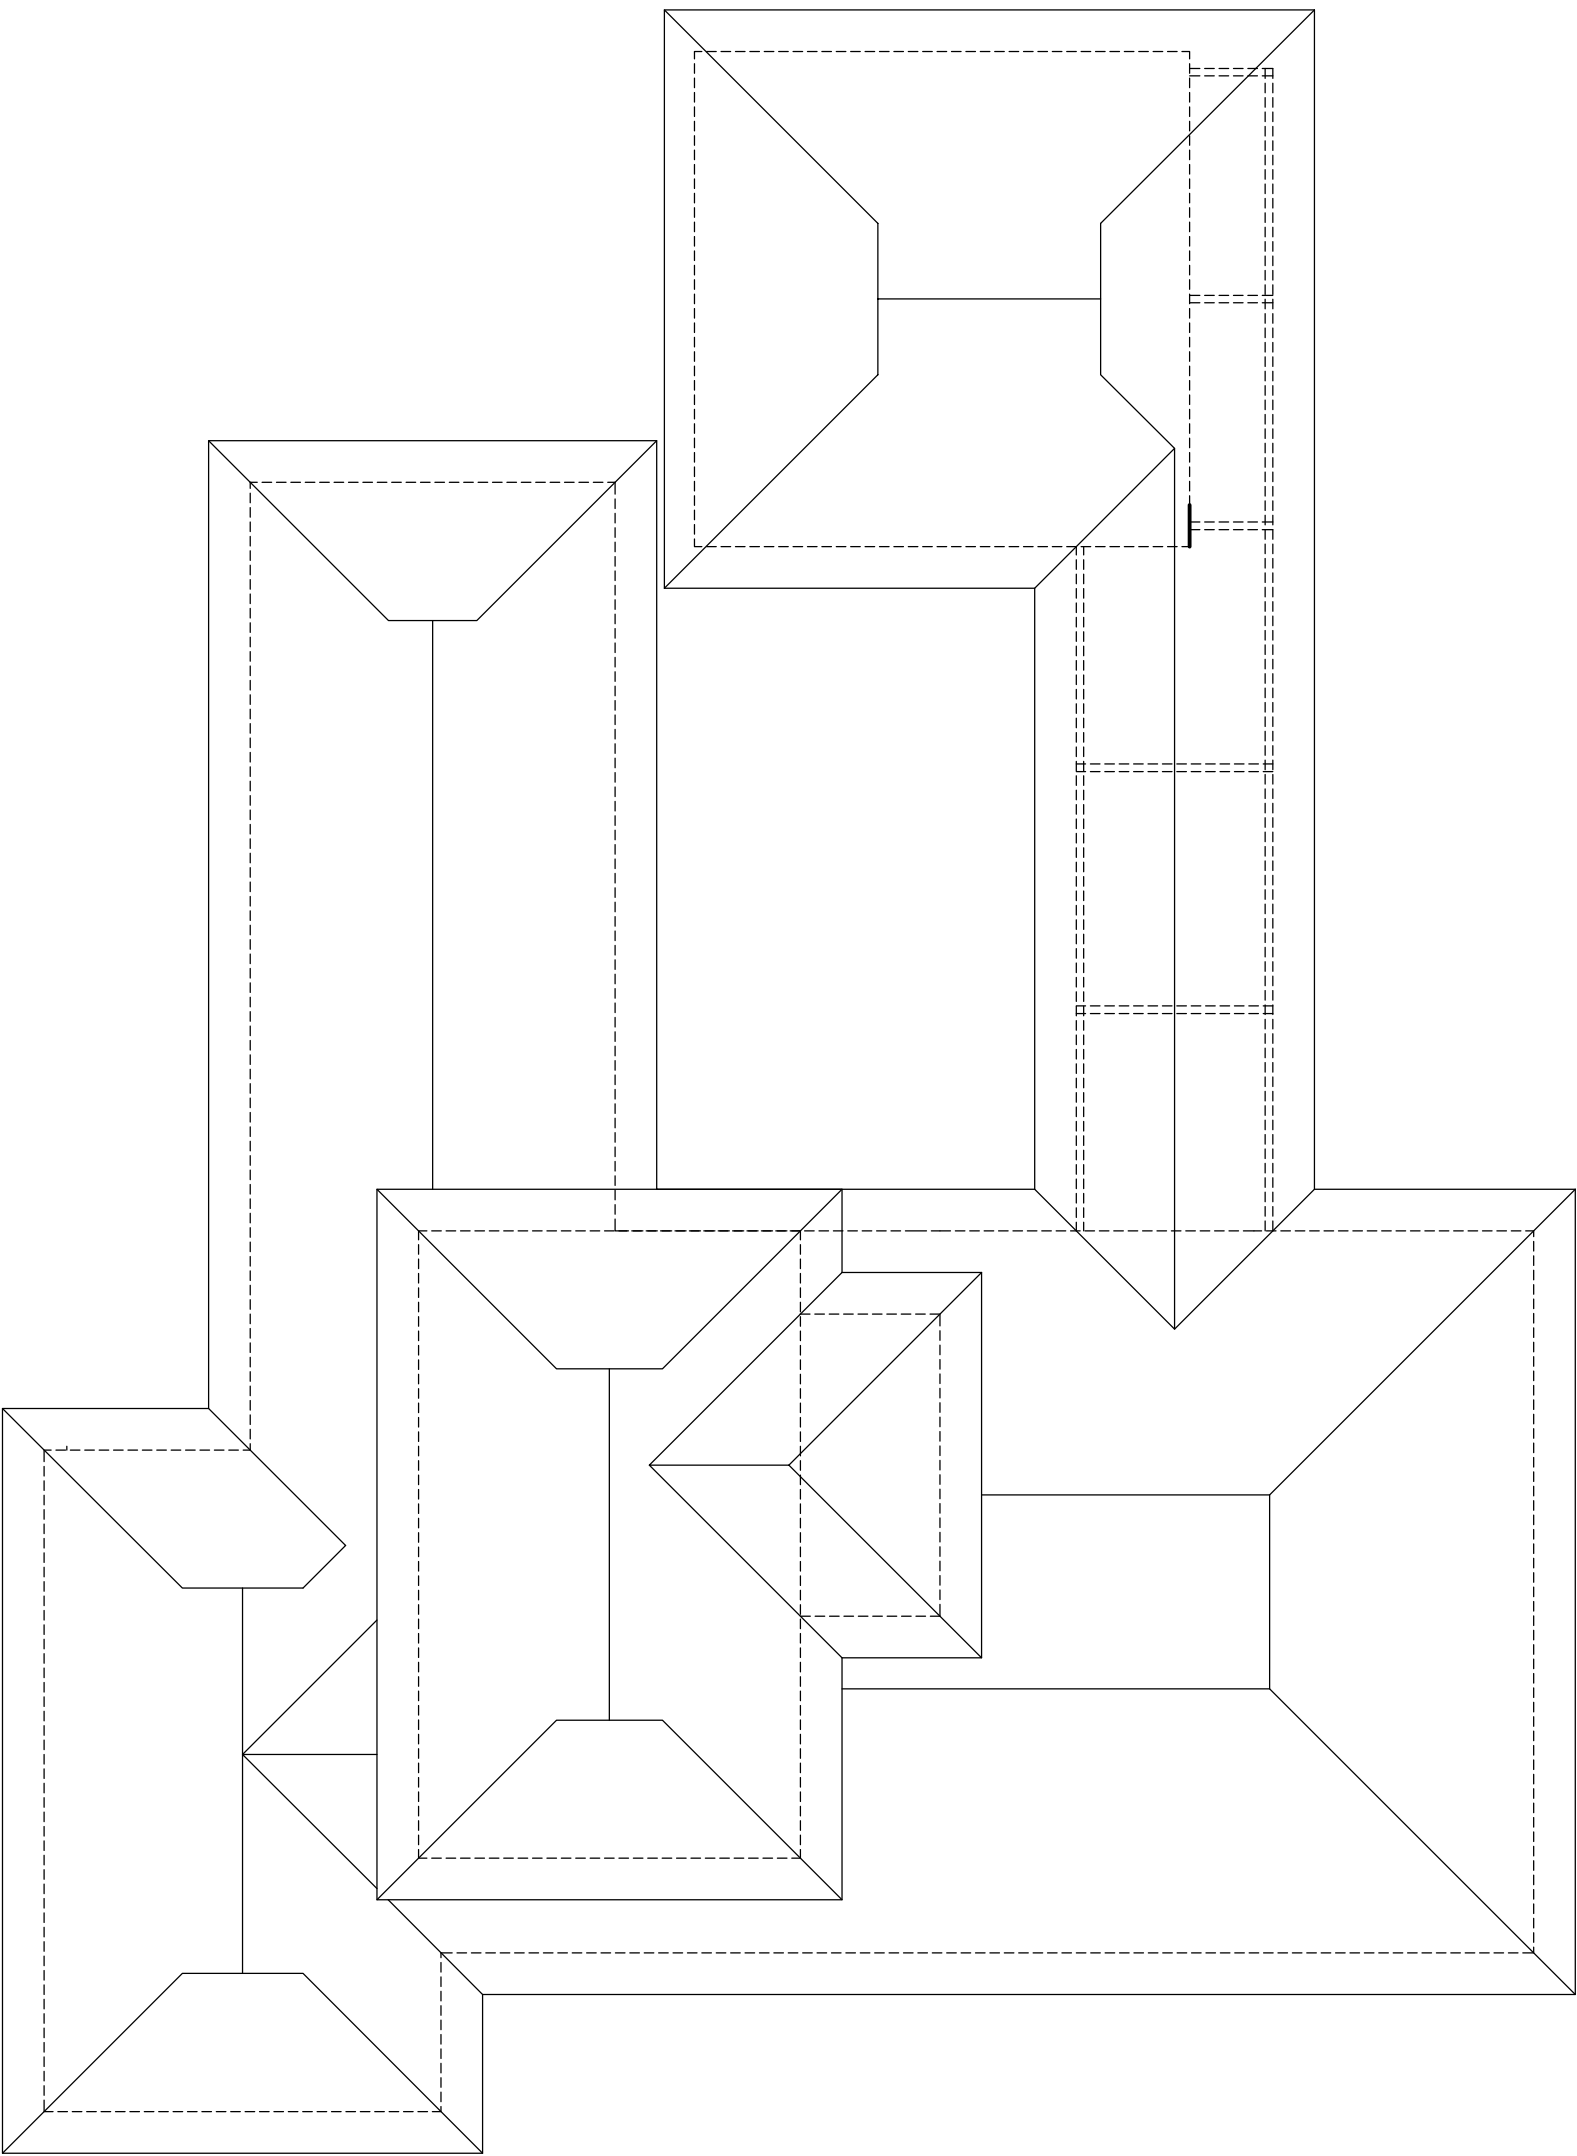

Roof Plan

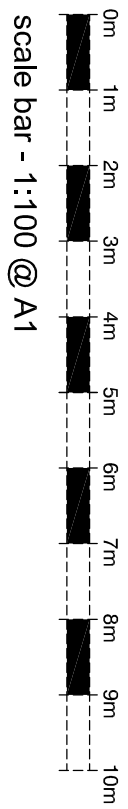

scale bar - 1:100 @ A1

Garry Mount MCIAT
Chartered Architectural Technologist

4A Elm Grove South
Barnham
West Sussex
PO22 0EL

Tel: 07951 332812
email : garrymount@gmail.com

REVISION

PROJECT			Extension and alterations to Parkfield, Angmering Lane, East Preston
SUBJECT			Existing Plans and Elevations
SCALE 1:100 @ A1	DATE	DRAWING No	
DRAWN	CHECKED	2015 / 11 / 01	