

East Elevation - front


Section AA

External Materials

Roof
New sections of roof to be clad with pan tiles to match existing


Walls
New walls to be constructed with brick work to match existing.
Wall to be clad above window level with stained timber boarding - matching existing detail

Doors and windows
New doors and windows to be powder coated aluminium to match existing

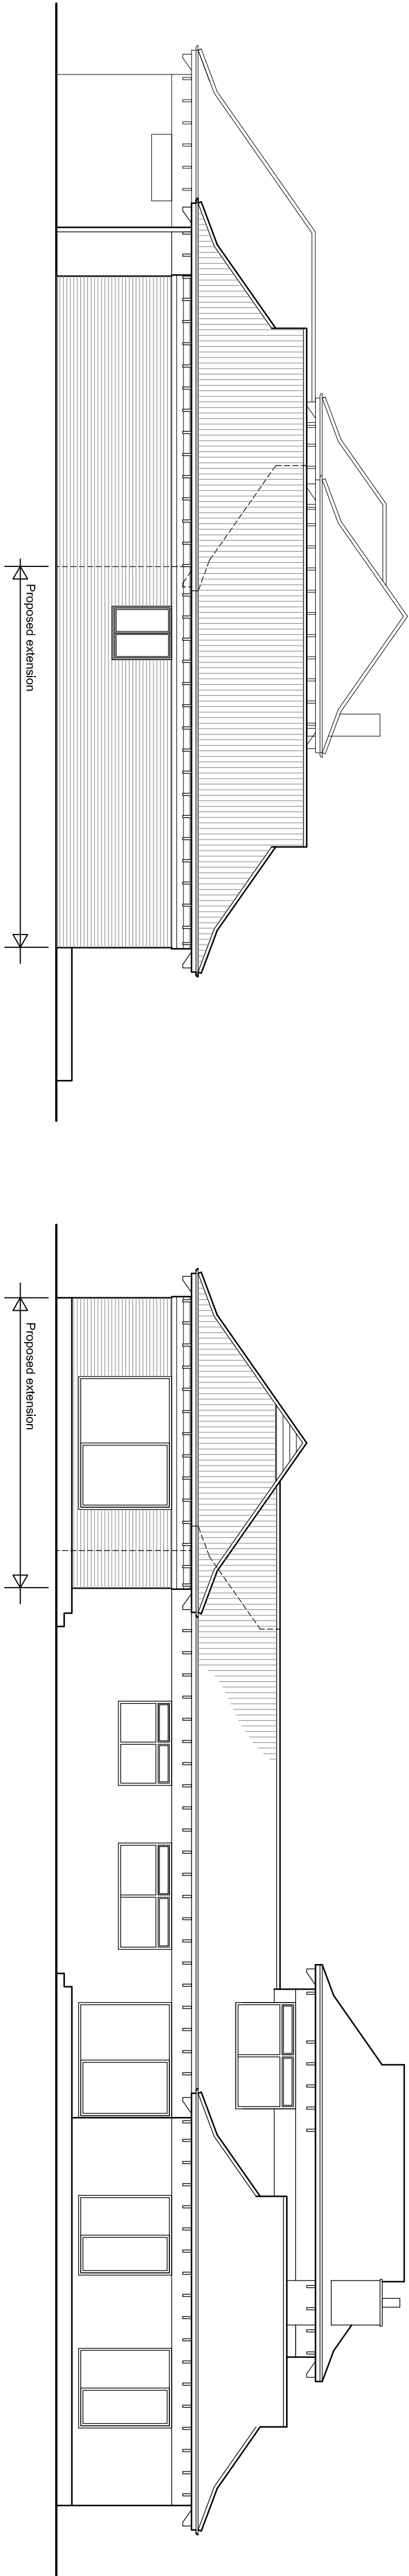


North Elevation

West Elevation

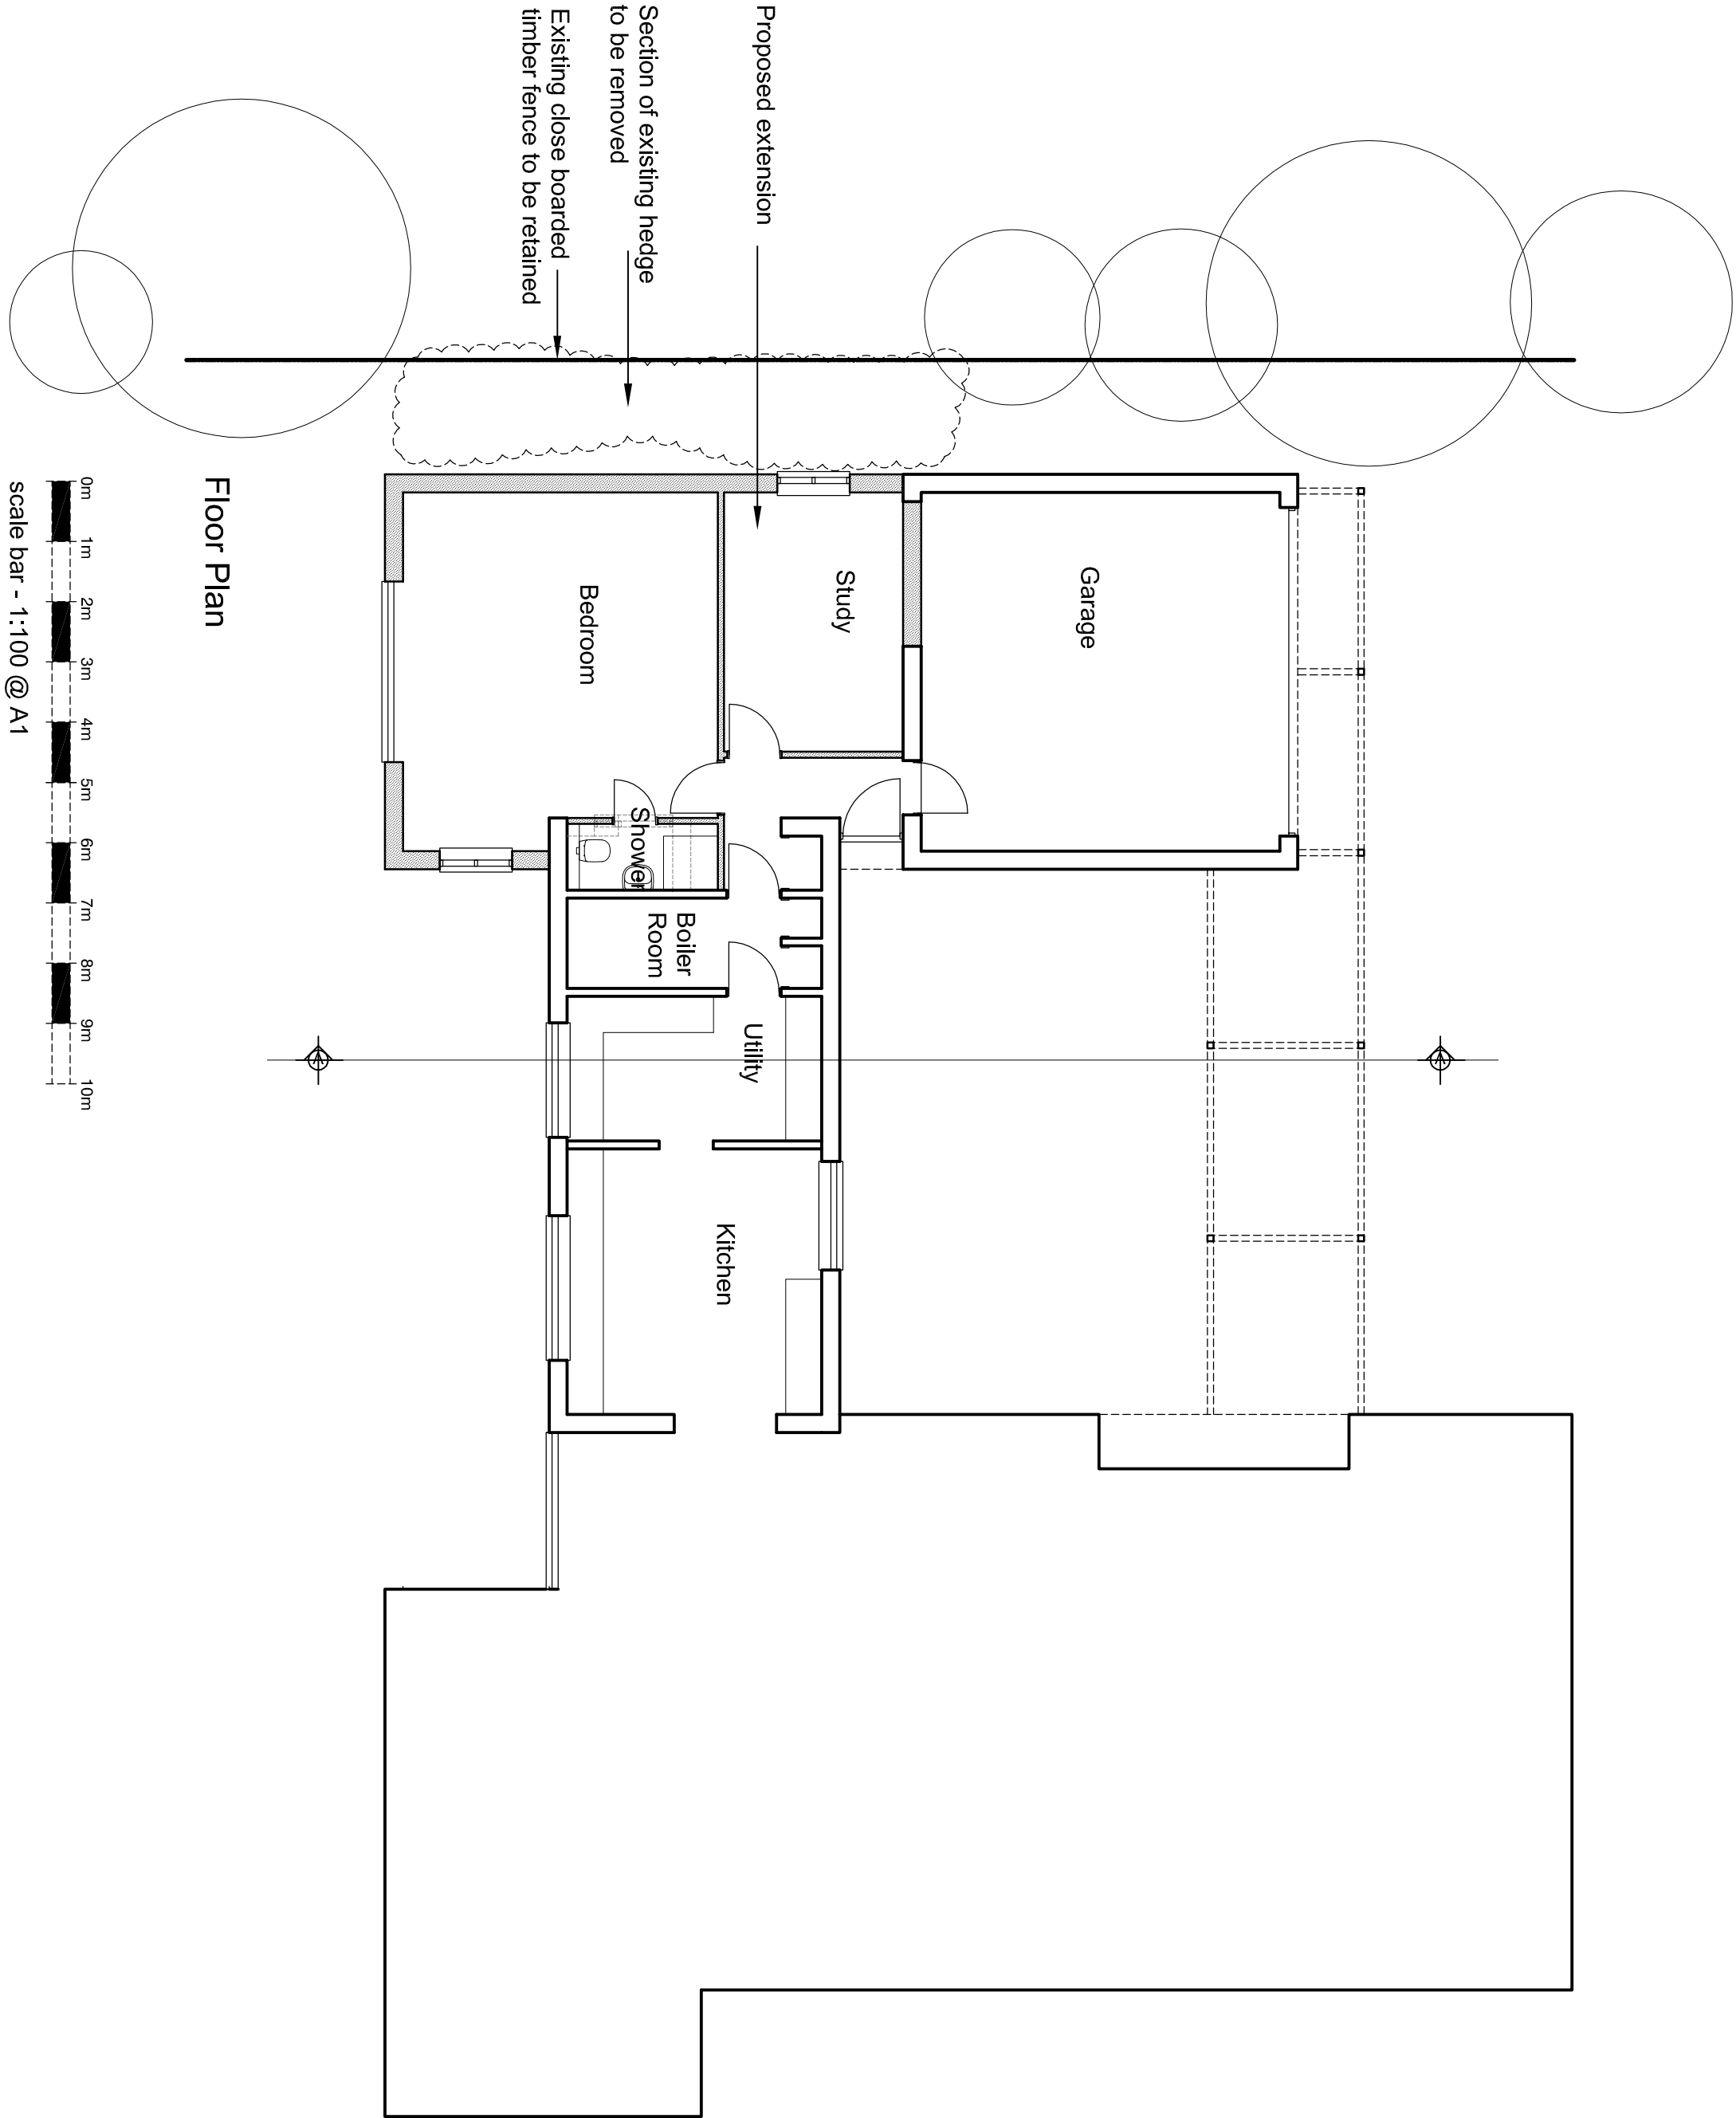

Floor Plan

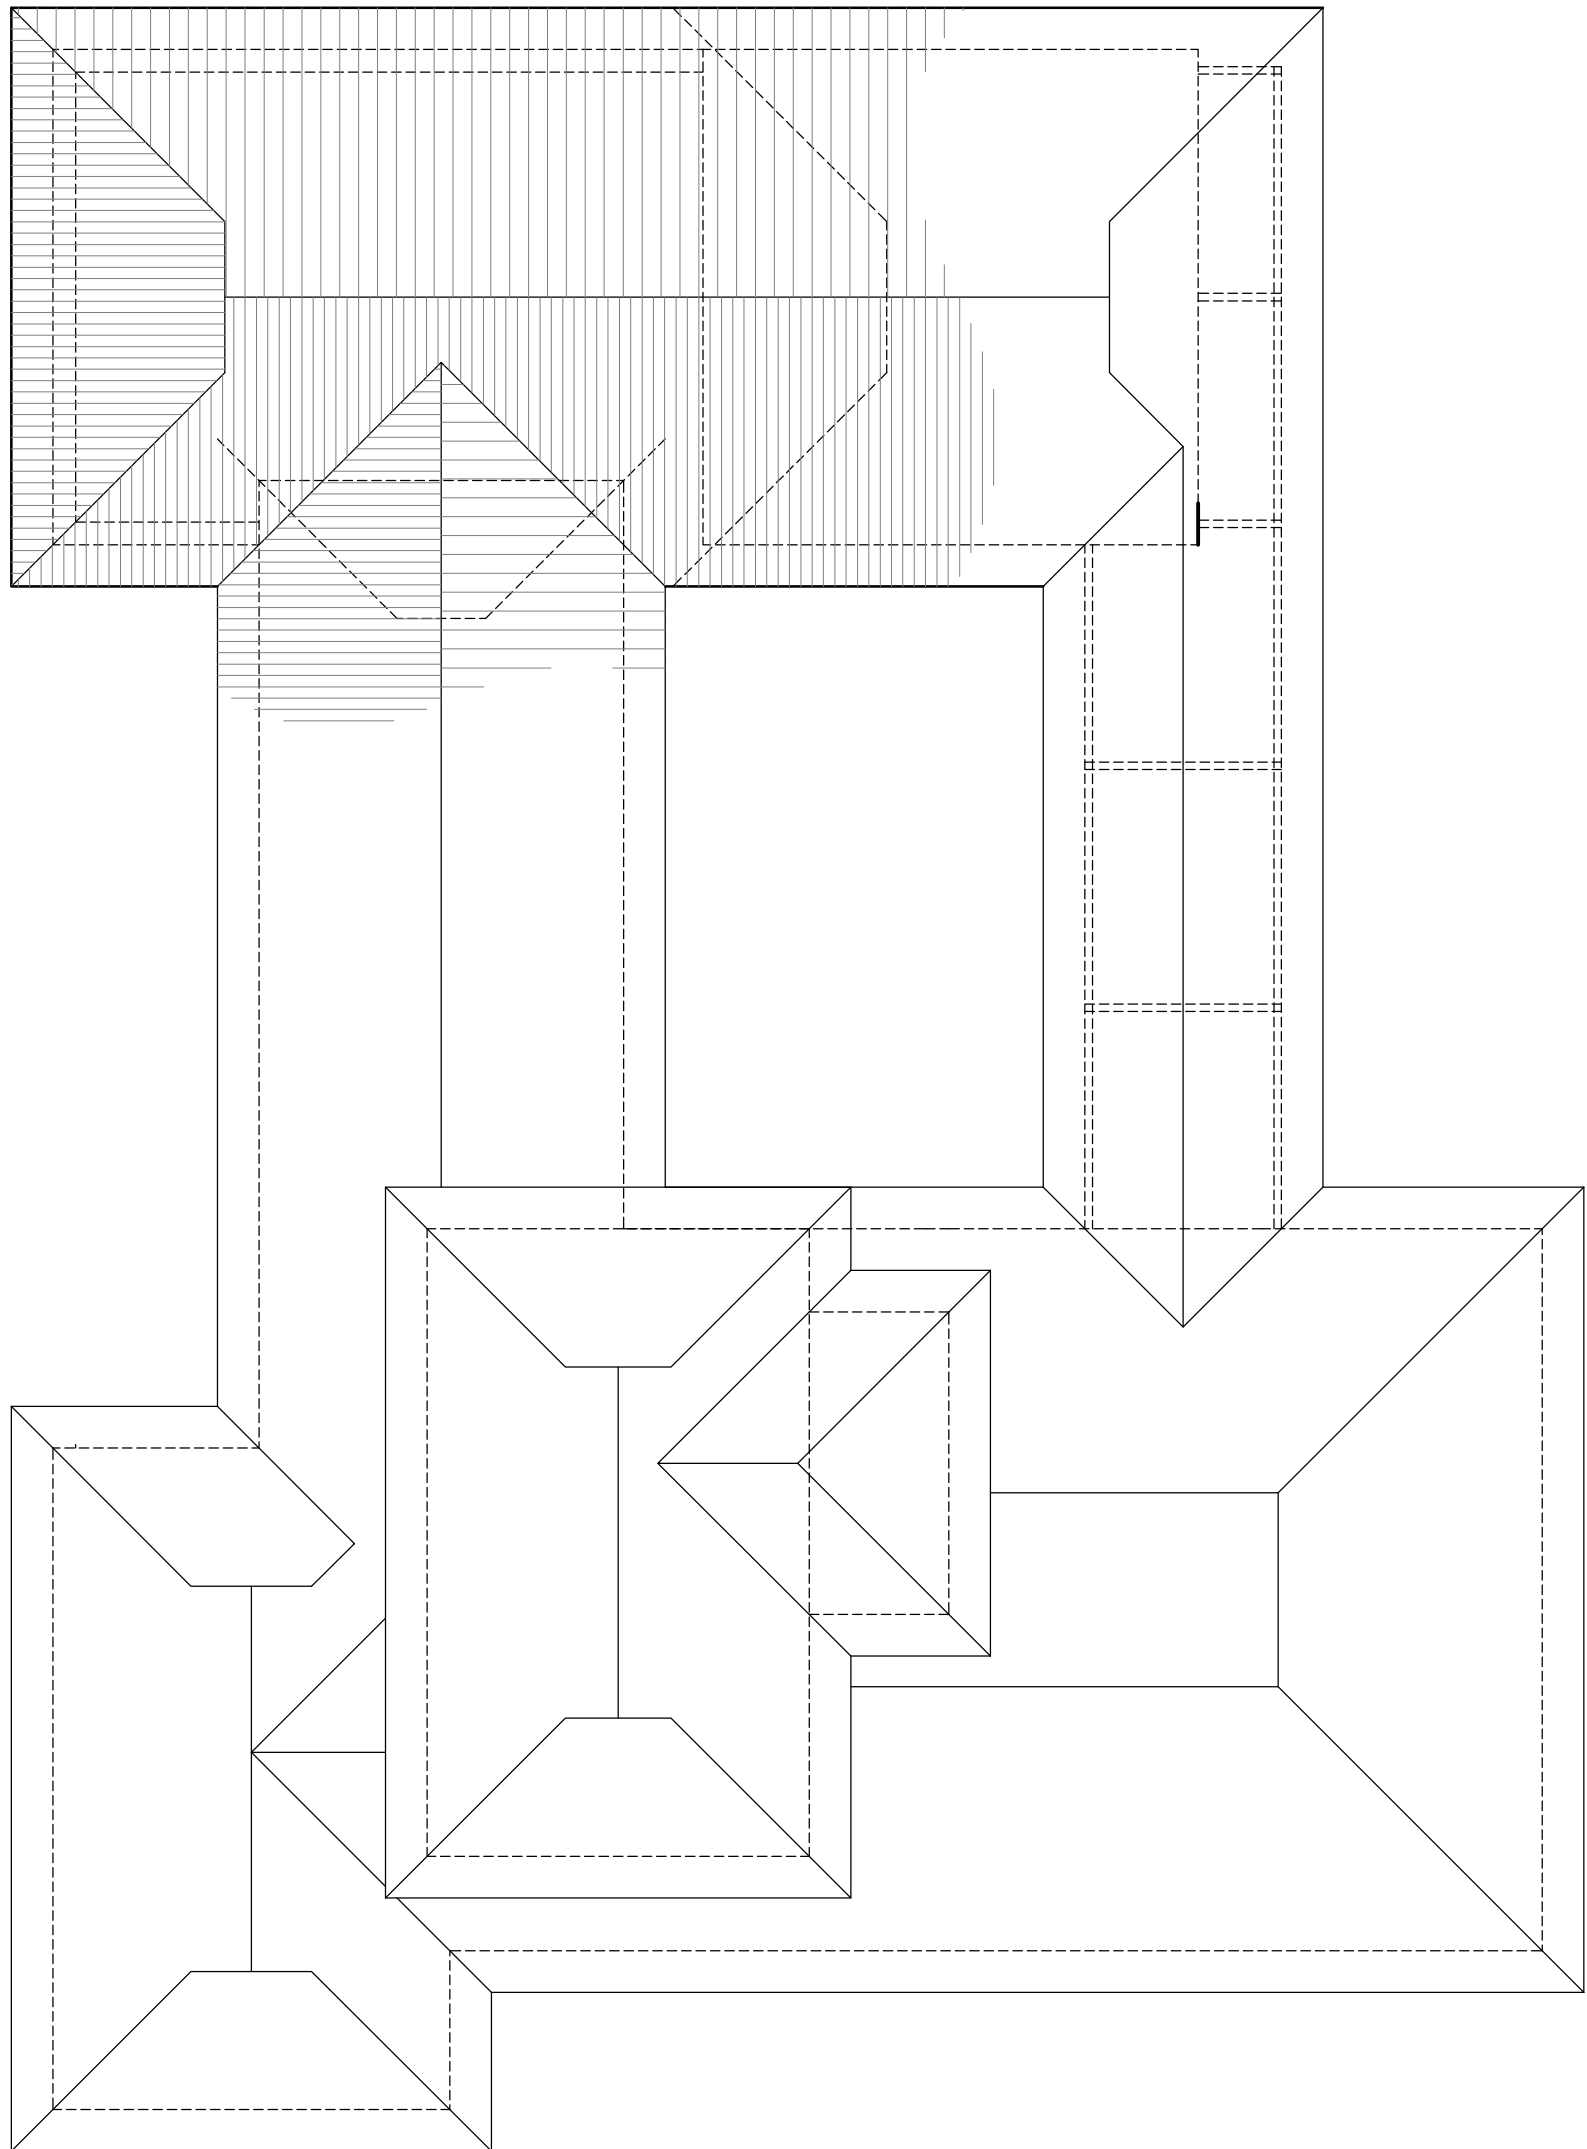

Roof Plan

REVISION

Garry Mount MCIAT
Chartered Architectural Technologist

4A Elm Grove South
Barnham
West Sussex
PO22 0EL

Tel: 07951 332812
email: garrymount@gmail.com

PROJECT			Extension and alterations to Parkfield, Angmering Lane, East Preston		
SUBJECT			Proposed Plans and Elevations		
SCALE	DATE	DRAWING No			
1:100 @ A1 DRAWN	CHECKED	2015 / 11 / 02			