



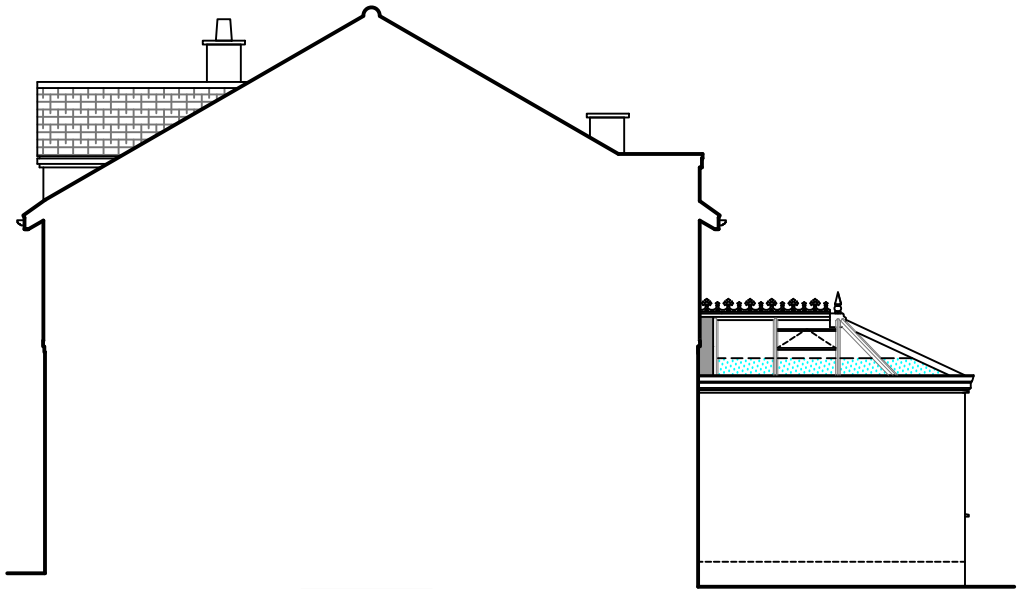


LEFT ELEVATION

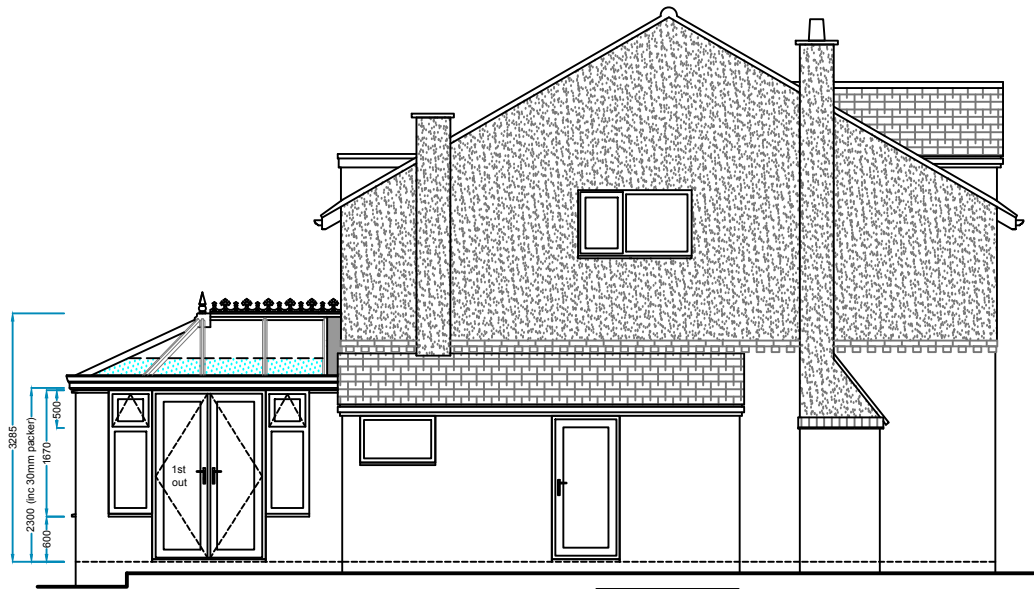

REAR ELEVATION



RIGHT ELEVATION

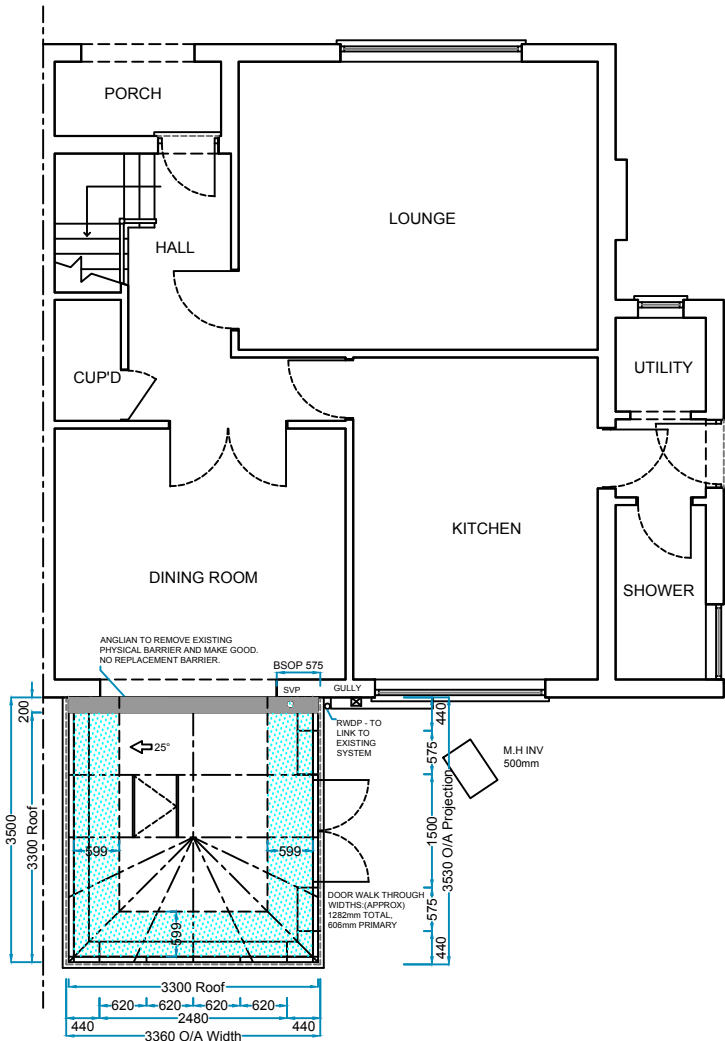

Notes:
Any drawings or plans depicted make no allowance for the provision of any tie bars within the roof of the proposed conservatory. This can only be determined once the roof is put into manufacture.
Knockthrough by Anglian, no physical barrier
This drawing is the copyright of Anglian Home Improvements and must not be re-issued, loaned or copied without their consent. All dimensions are in millimetres (mm) unless noted otherwise. Do not use for base laying purposes
Produced on A3 paper

Rev.	Date	Description	Initials
Anglian Home Improvements  Telephone: 0845 437 3600 Facsimile: 01603 480101			
Drawing title: Proposed Plan and Elevations			
Contract No. : 099/87332		Page 2 of 2	
Proposed: PVCu White Knight Anglian Orangery At: 5 Broadmark Way Rustington, Littlehampton West Sussex BN16 2EY			
For : Mr & Mrs Jones			
Drawers initials: DW		Scale : 1:100	Date: 10/09/2015