


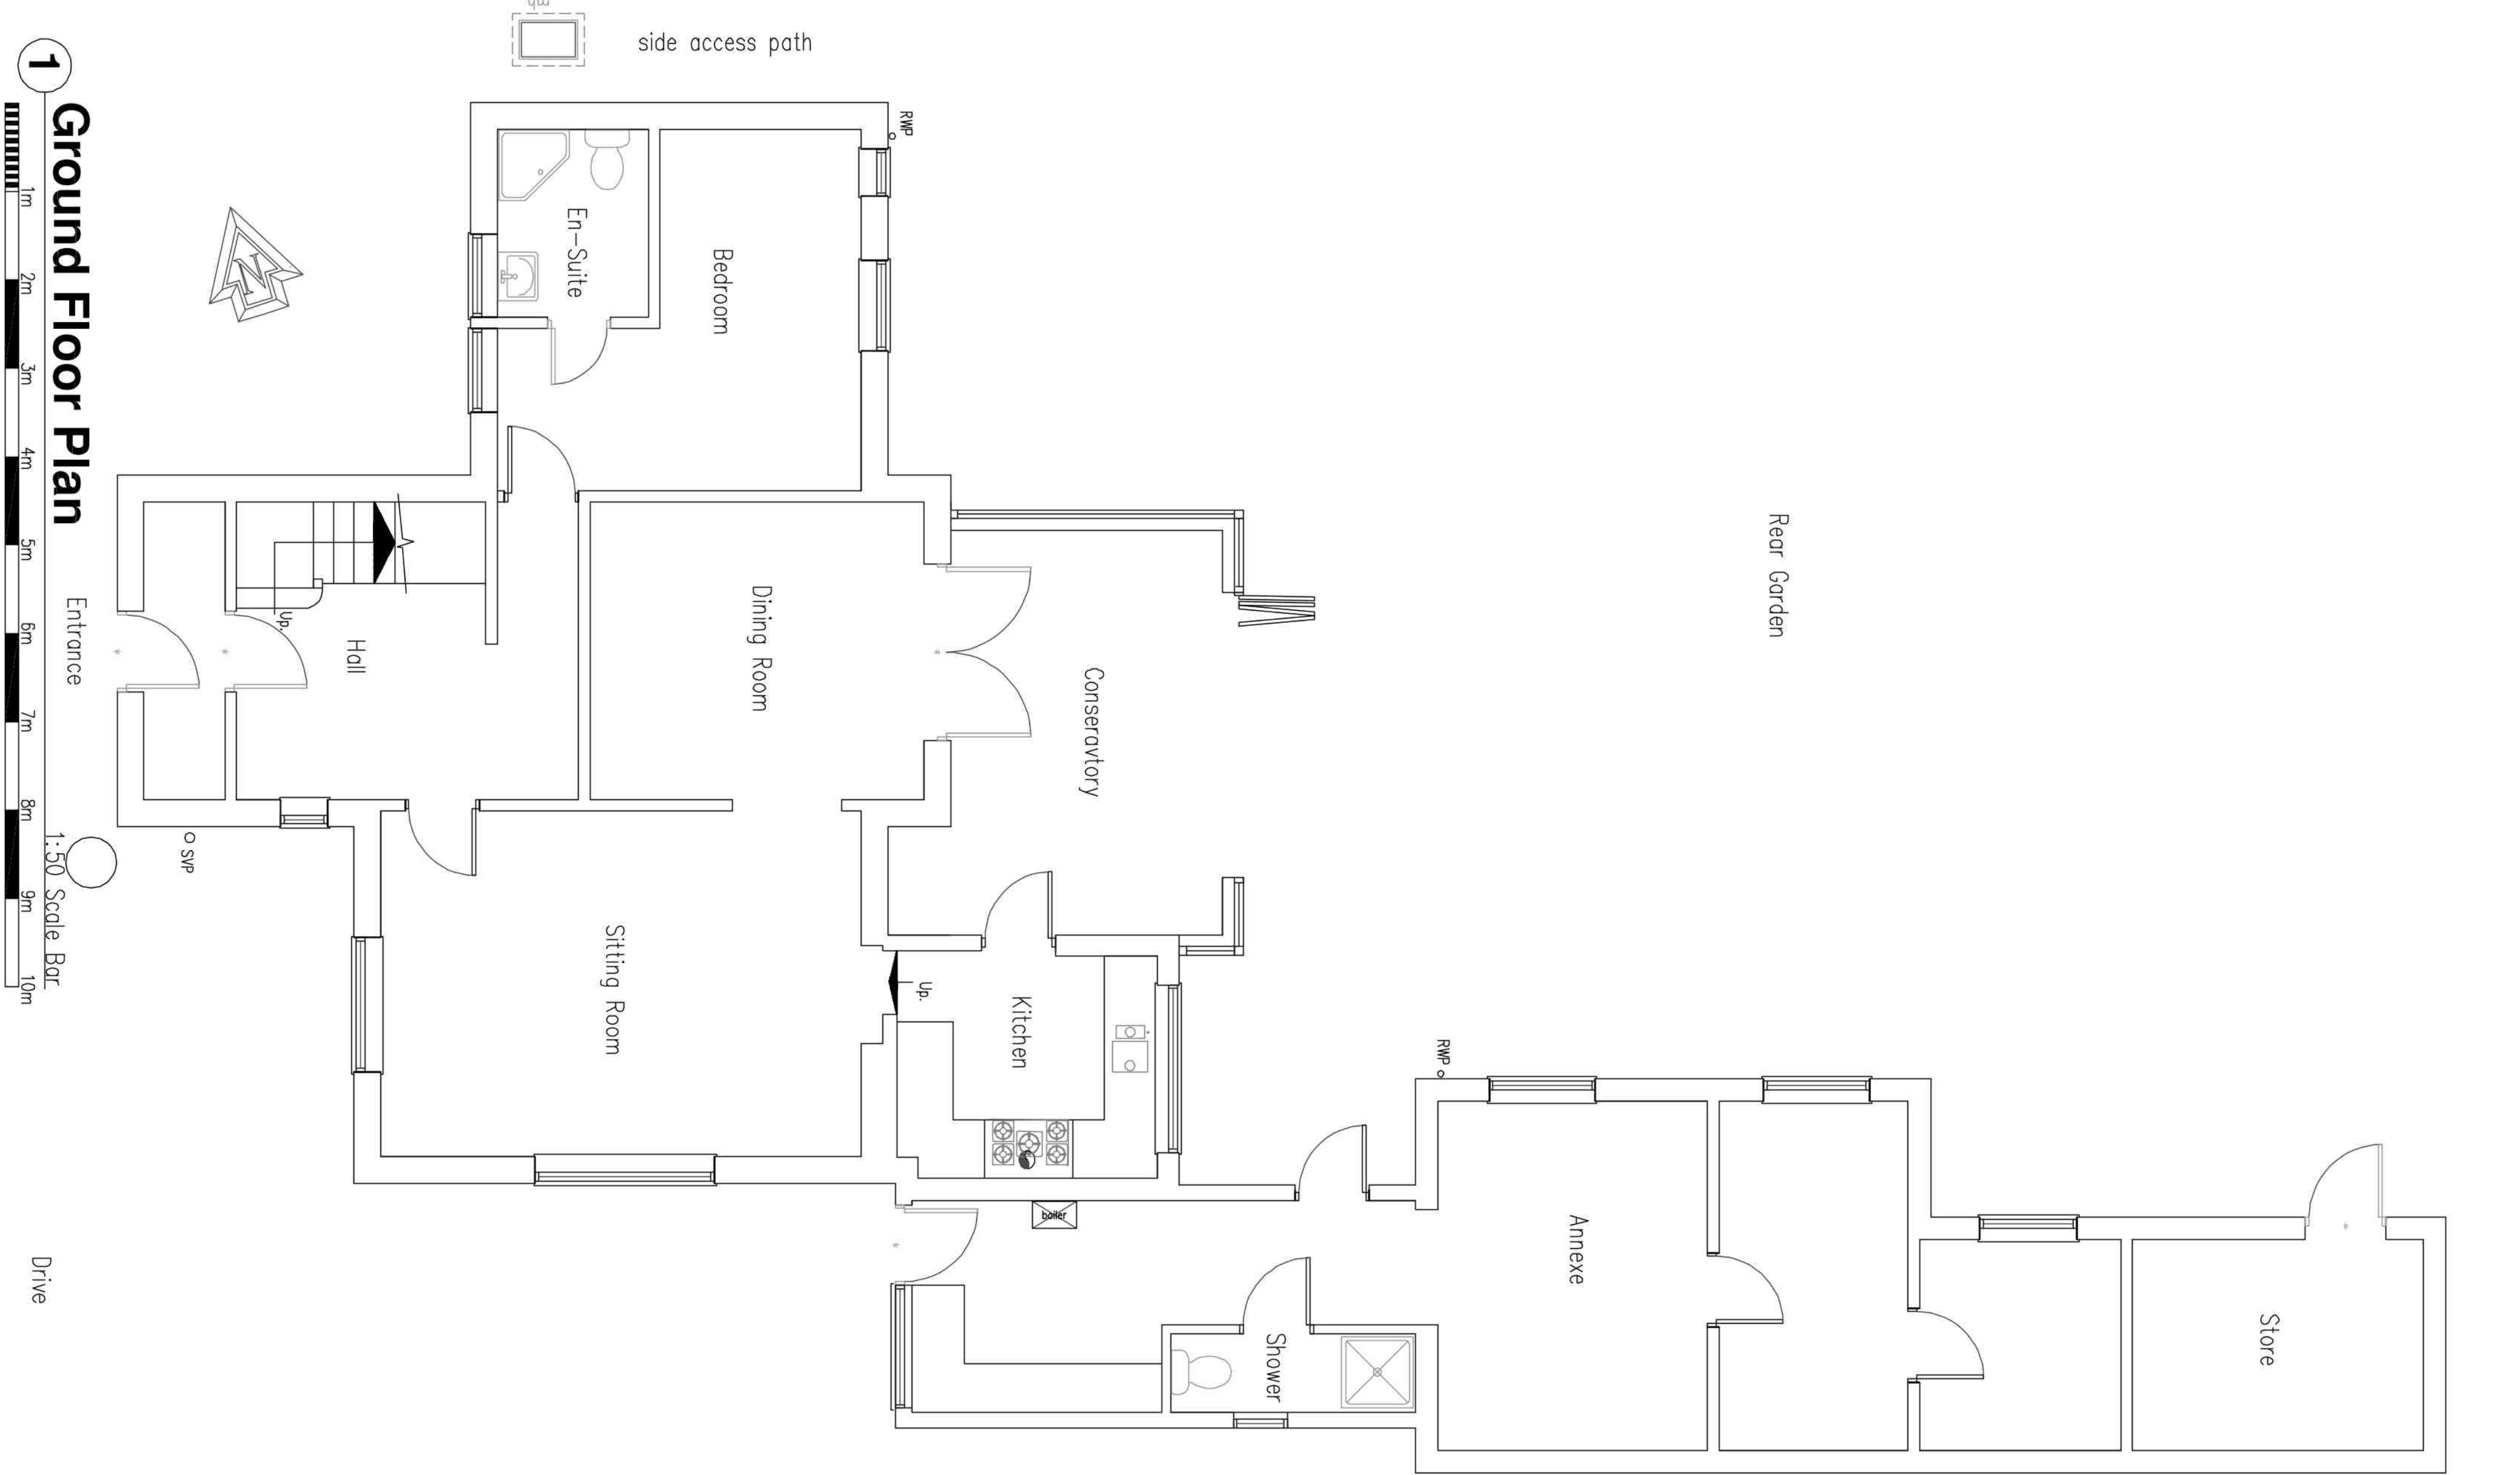


2 East facing rear Elevation



3 South facing side Elevation



4 North facing side Elevation

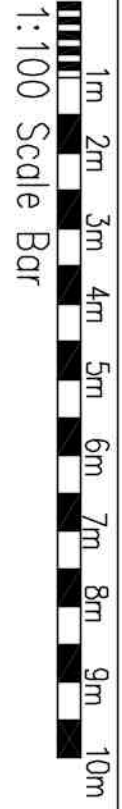

DO NOT SCALE FROM THIS DRAWING EXCEPT FOR PLANNING AS PHOTOGRAPHS WILL BE SUBJECT TO DISTORTION. DRAWINGS TO BE READ IN CONJUNCTION WITH ALL OTHER ARCHITECT'S & STRUCTURAL ENGINEER'S CONTRACT DRAWINGS & SPECIFICATIONS. ANY DISCREPANCIES MUST BE BROUGHT TO THE ATTENTION OF THE ARCHITECT IMMEDIATELY. THE CONTRACTOR MUST VERIFY ALL DIMENSIONS BY SITE MEASUREMENTS. MANUFACTURING COMPONENTS OR SUBSTITUTE MATERIALS & PRODUCTS TO THOSE NAMED WILL BE ACCEPTABLE IF PROVEN TO BE OF EQUAL OR HIGHER PERFORMANCE AND NOT IN CONFLICT WITH OTHER ELEMENTS.

Project:
Proposed
Rear/side Extension, roof works
& internal Alterations At:
30 Mill Lane
Rustington
West Sussex
BN16 3JN

Drawing title:
Plans & Elevations As Existing

Client:
Lucy Woods

© Copyright of:
Architectural & Planning Services
7 Evingham Road
Shoreham By Sea
West Sussex
BN43 5NQ
01273 441009
07868699101
lucywoods@hatchedarchitectural.co.uk
website: lhwarchitectural.co.uk

Scale:
1: 50 1: 100

Proper size
A1

Date:
11.2.2021

Drawn:
BJW

Dwg. No.
01

Rev'n

Notes: All dimensions to be checked on site.