


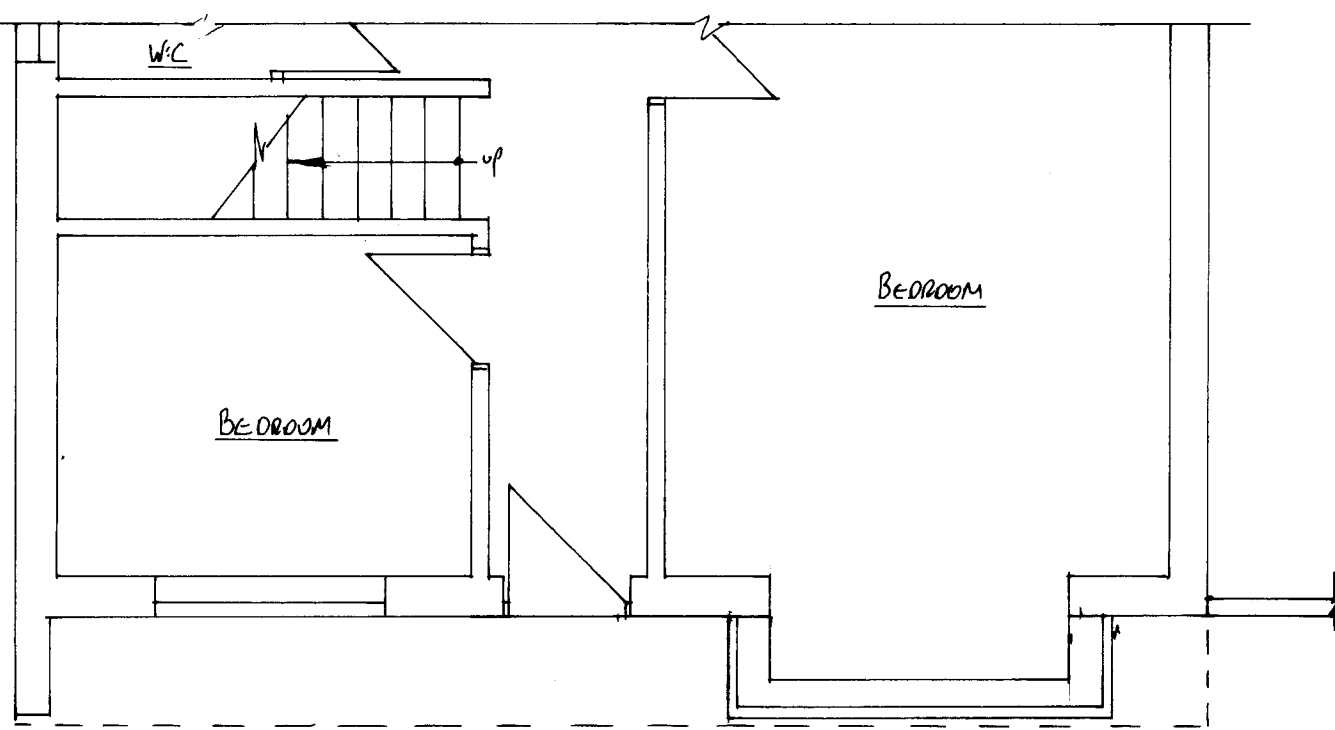


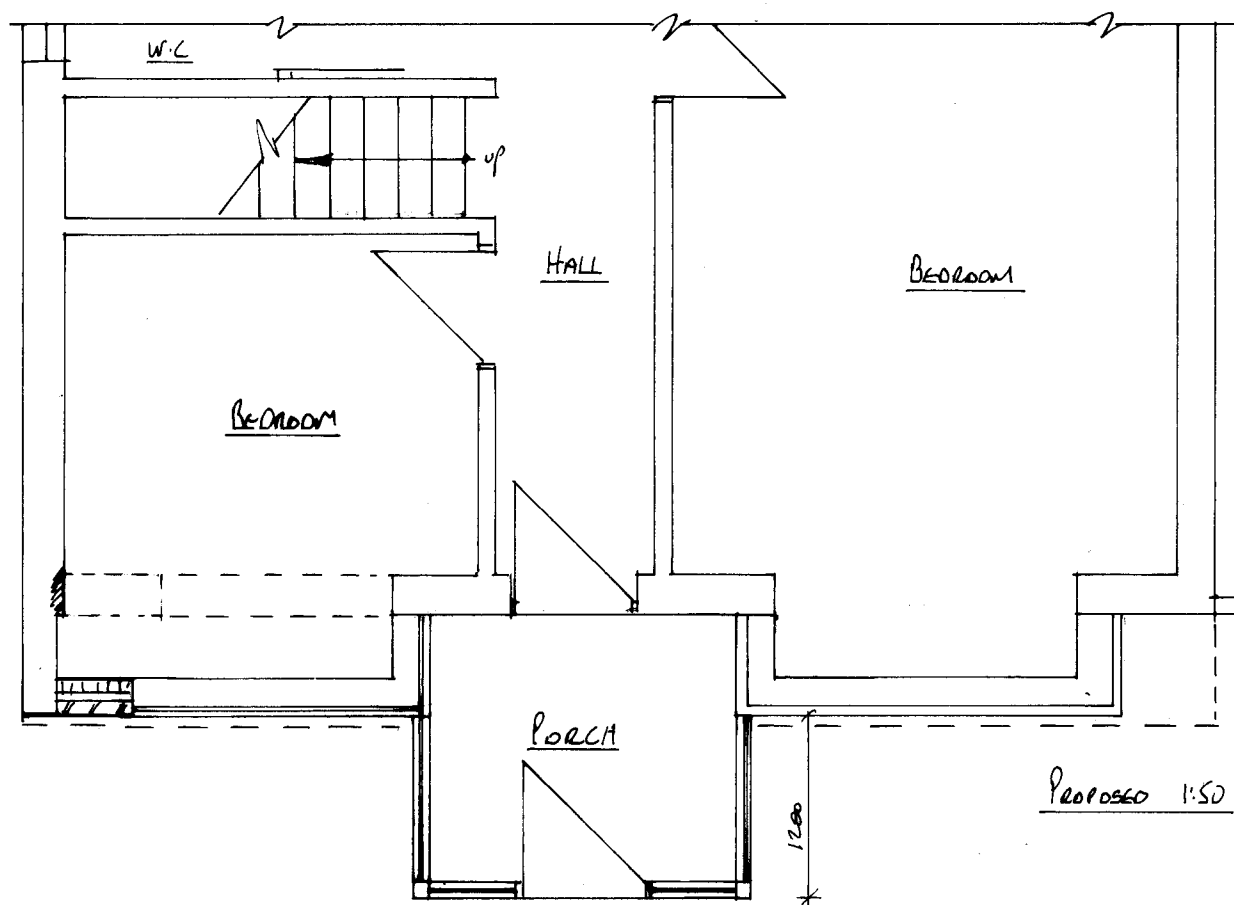

EXISTING 1:50

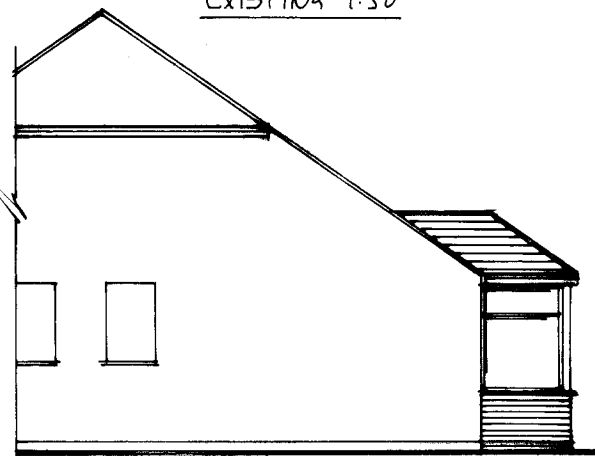


PROPOSED 1:50

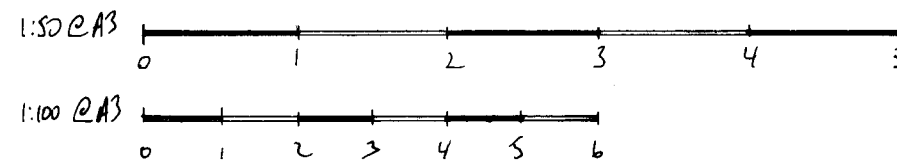


PROPOSED SIDE ELEVATION

1:100

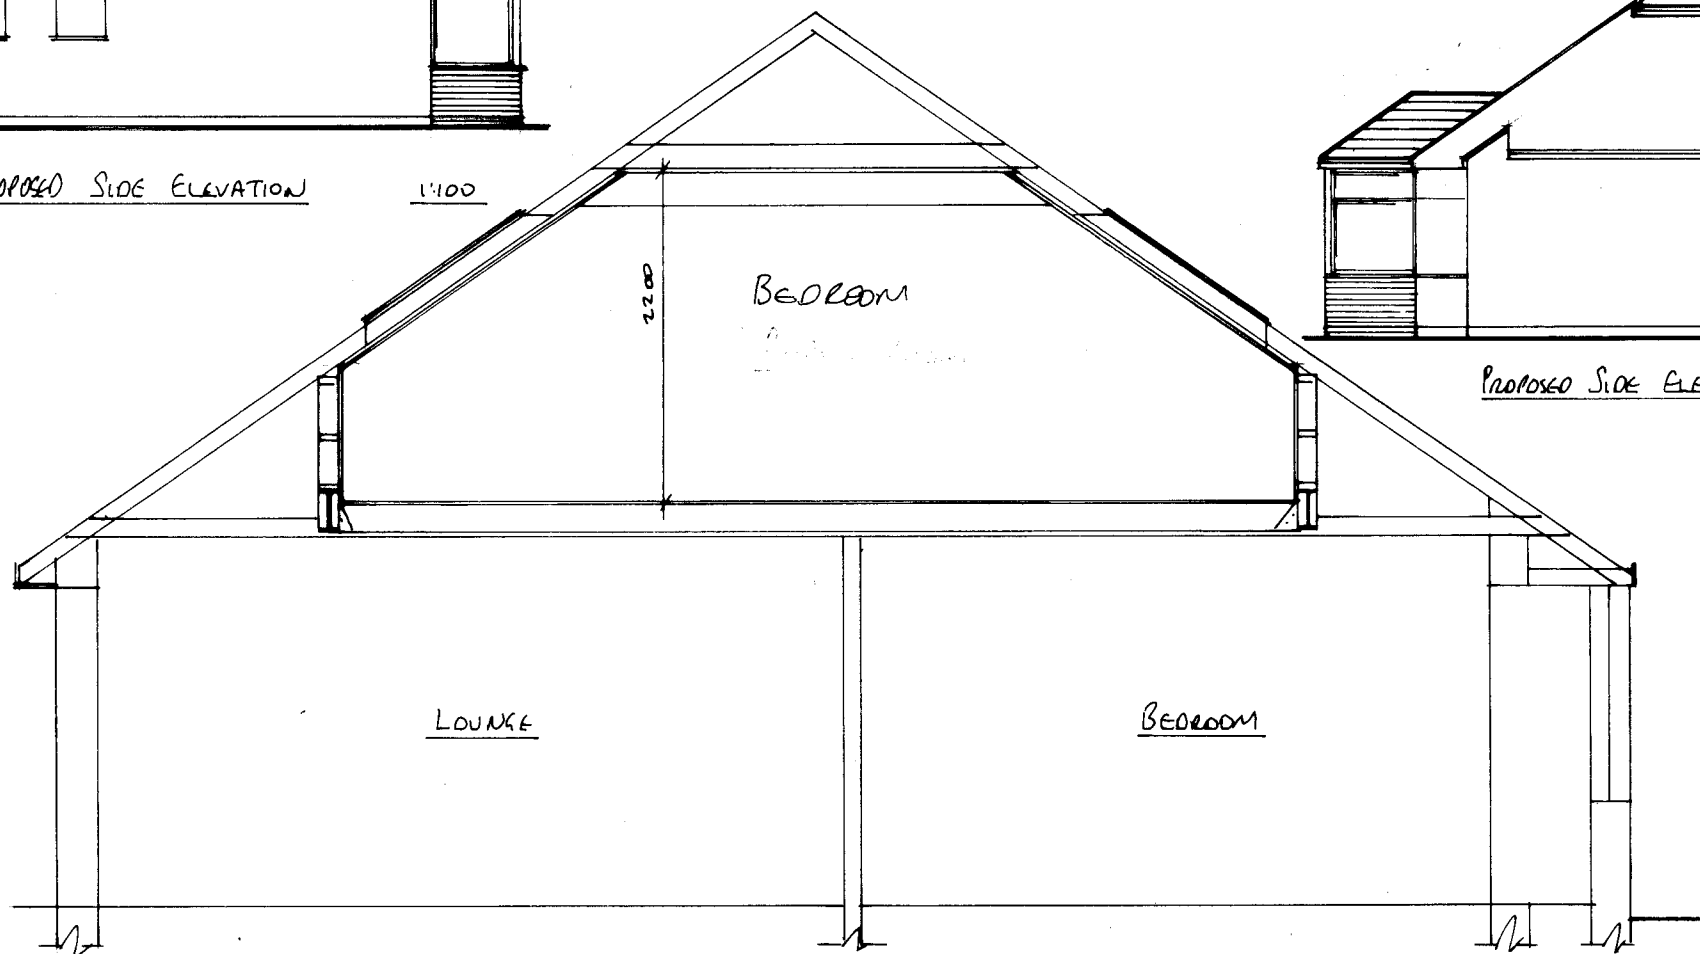


SECTION A-A

1:50

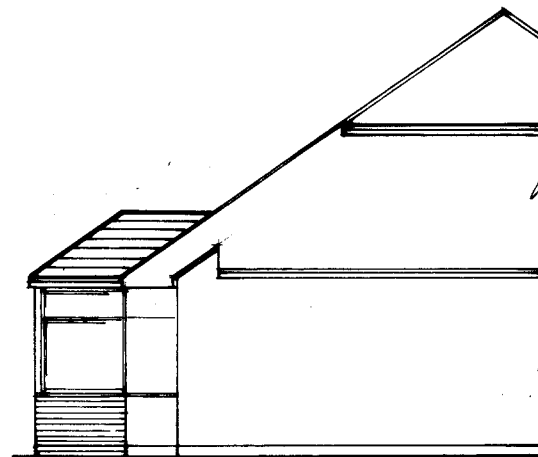


PROPOSED SIDE ELEVATION 1:100

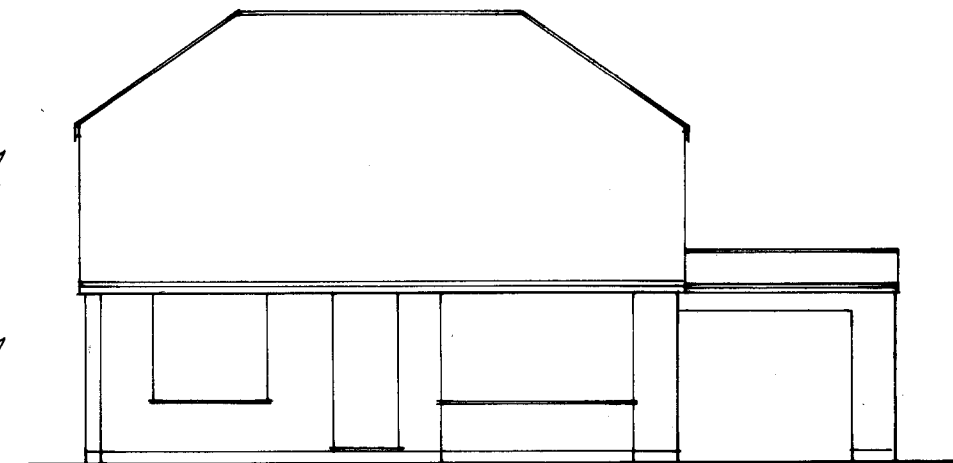

EXISTING FRONT ELEVATION

1:100

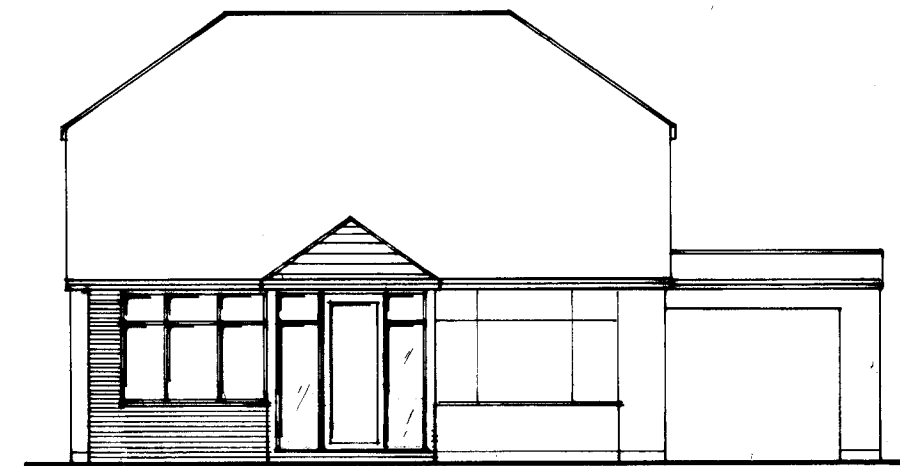

PROPOSED FRONT ELEVATION

1:100

NORTH

A3

The Party Wall etc. Act 1996
The property owner is reminded of their duty to serve notices on all adjoining owners.
Structural
Read in conjunction with structural engineers calculations.

NOTES:

ADDRESS: 4 MILL CLOSE, RUSTINGTON
CLIENT: PETER (WILSON)
DATE: AUG 18
DRAWING NO: BSB/18/641/3/4/1
PROJECT: FRONT REAR & DAY

Steve Barrett
C. Build E, C.A.B.E, MFPWS, Assoc RICS
Tel: 07519 384248
e-mail: bsbpartywall@yahoo.co.uk
web: bsbpartywallservices.co.uk

PARTY WALL
AND
ARCHITECTURAL
SERVICES

BSB