



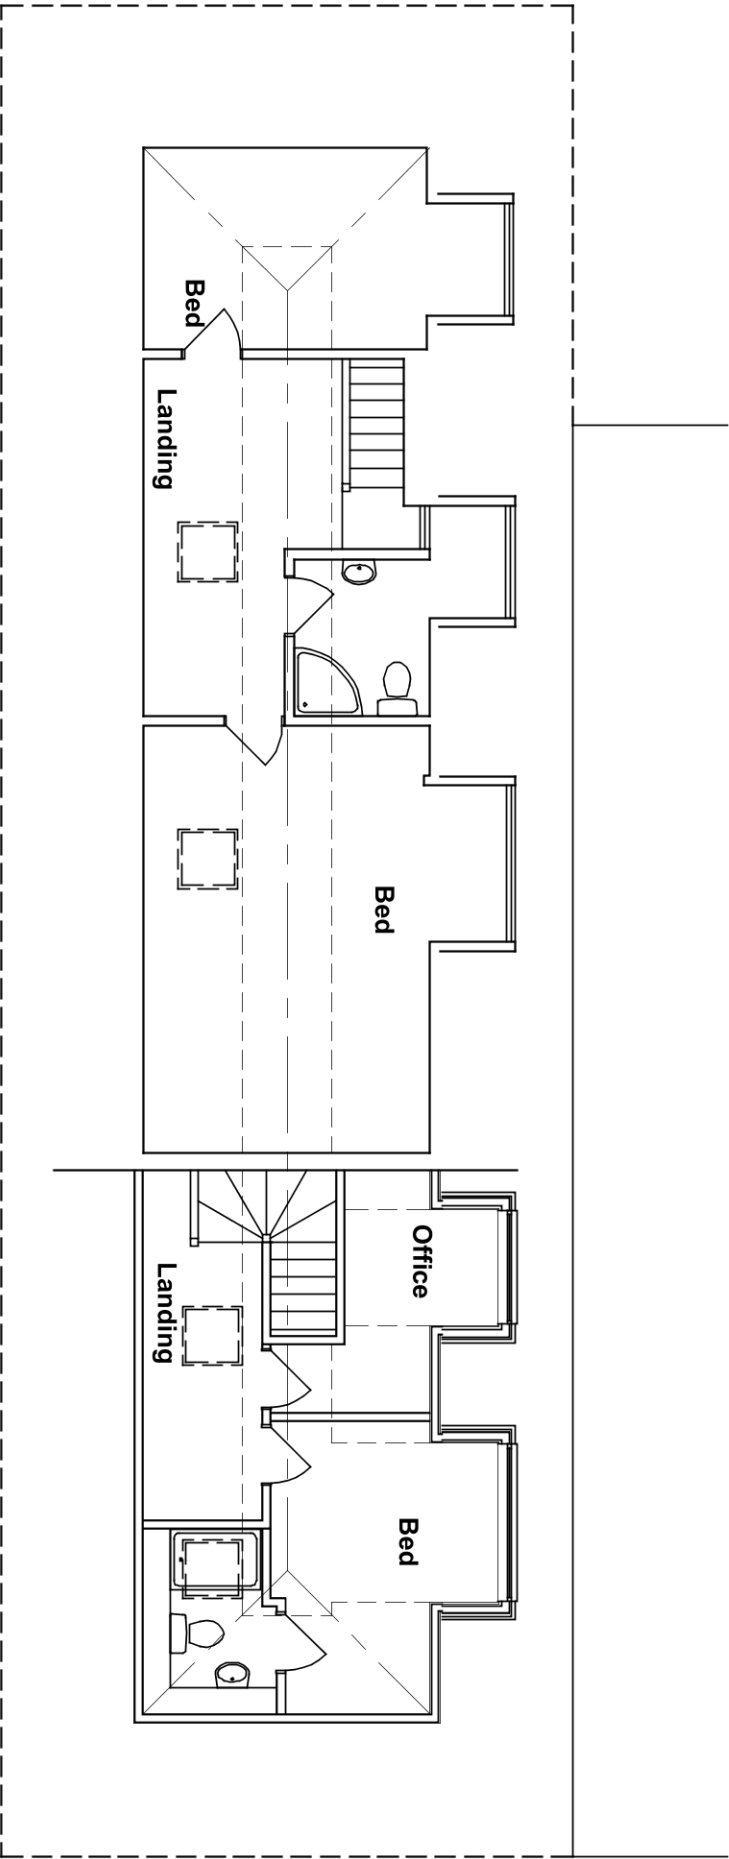

Garage

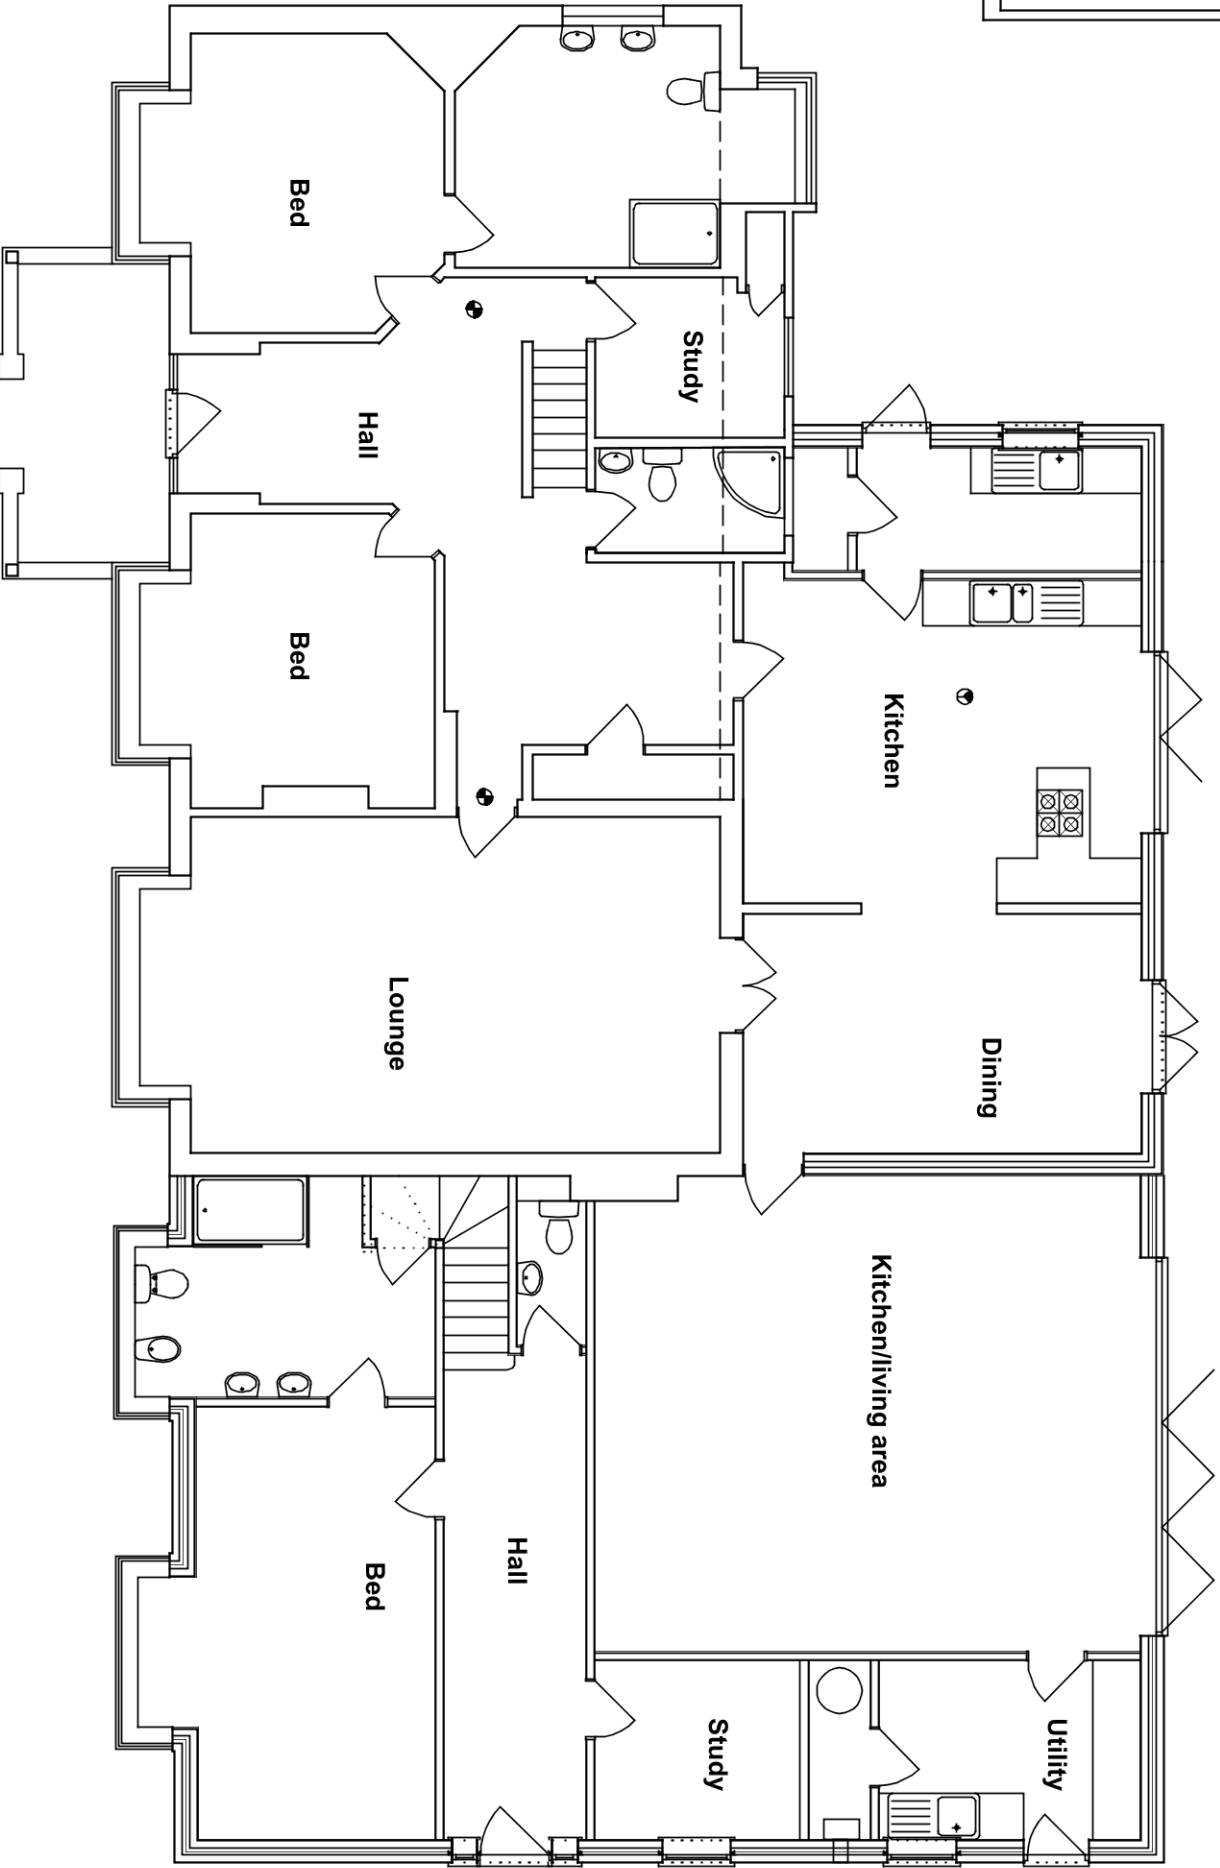

Amendments: –

BRYCESON SHAW ASSOCIATES	
Surveyors and Designers	
2 Wellesley Court, Fitzalan Road, Littlehampton, West Sussex BN17 5JW	
Tel. 01903 734381 Mobile: 07889 651301	
E-mail: brycesonshaw@btinternet.com	
	
Project: Proposed extension; 2 Central Avenue, Rustington BN16 2HG	
Drawing: Proposed floor plans	
For: Mr. & Mrs. J. McAdams	
Drawn: PKS	Date: November 2020
Scales: 1:100	No: 2680/01/04
To scale when printed on A3	