

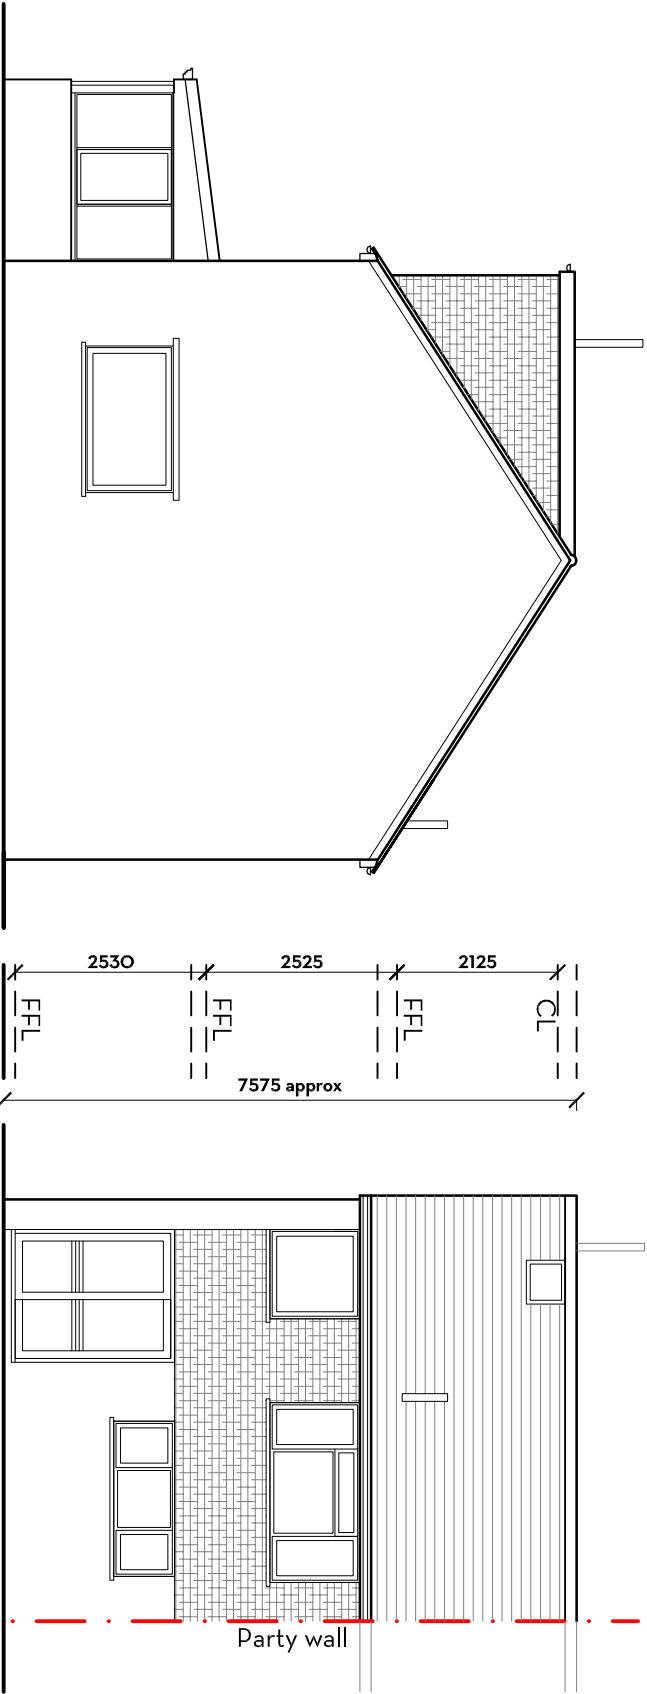


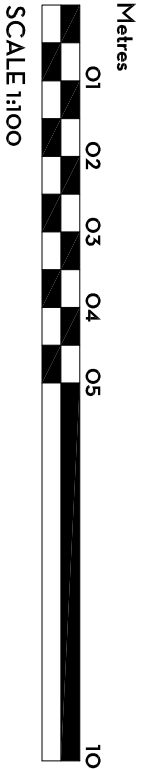


NORTH ELEVATION


WEST ELEVATION

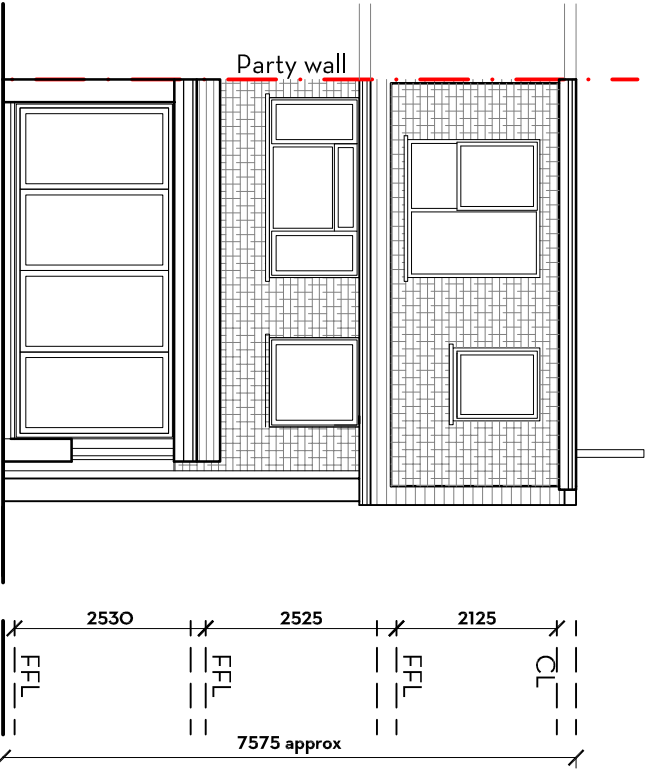

EAST ELEVATION

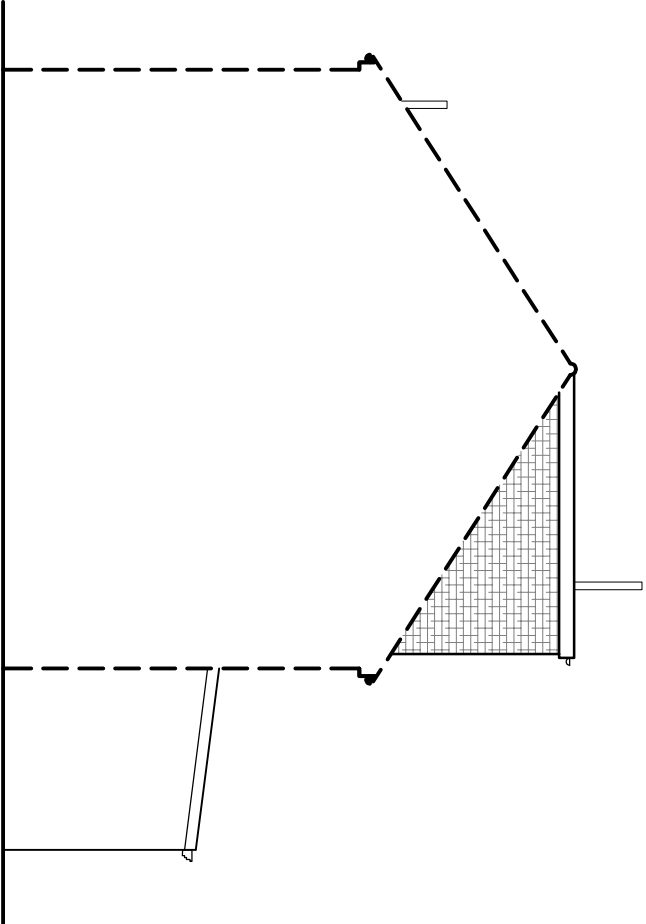

SOUTH ELEVATION

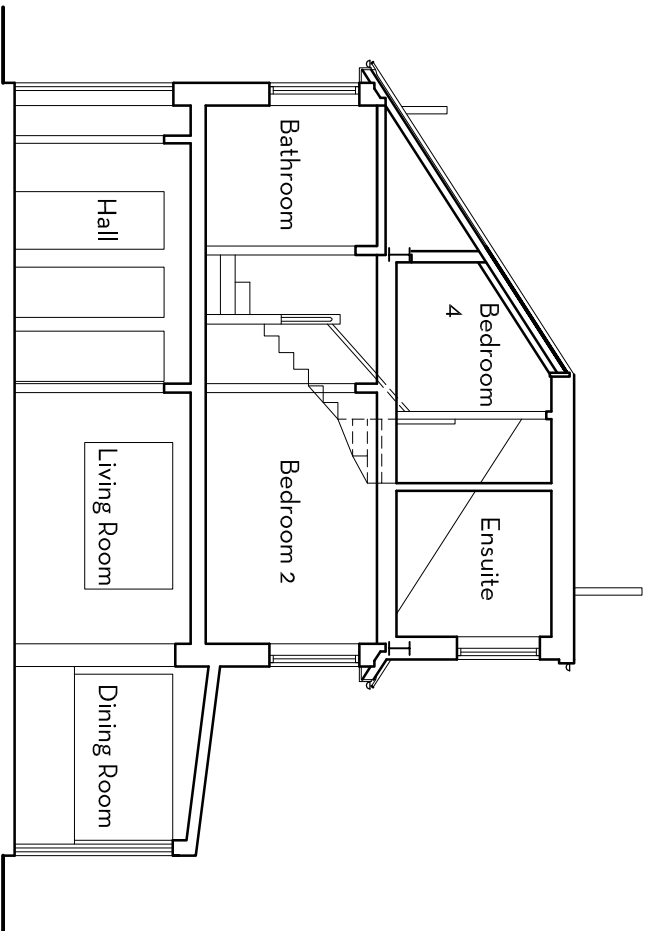

SECTION AA
Option 2

REVISIONS			DESIGN INTENT ONLY NOTES FOR CONSTRUCTION: 1. Dimensions shall be checked and verified prior to work being commenced on site. 2. This drawing is issued for the sole and exclusive use of the named recipient. Distribution to any third party is on the strict understanding that no liability is accepted by KM Architecture for any discrepancies, errors or omissions that may be present and no guarantee is offered as to the accuracy of the information shown.		
ref	date	drawn			

KM ARCHITECTURE CHARTERED ARCHITECT 46 VALEBRIDGE DRIVE BURGESS HILL WEST SUSSEX RH15 0RW 01444 507443 kelly@kmarchitecture.co.uk www.kmarchitecture.co.uk			job 32 BRENDON WAY RUSTINGTON WEST SUSSEX BN16 3PN		
PLANNING DRAWING			title ELEVATIONS AS PROPOSED		
scale		1:100 @ A3			
date		15/09/21			
drawn		KMM		checked	XX
drawing number		2037_OO_14		revision -	