





Existing Ground Floor Plan

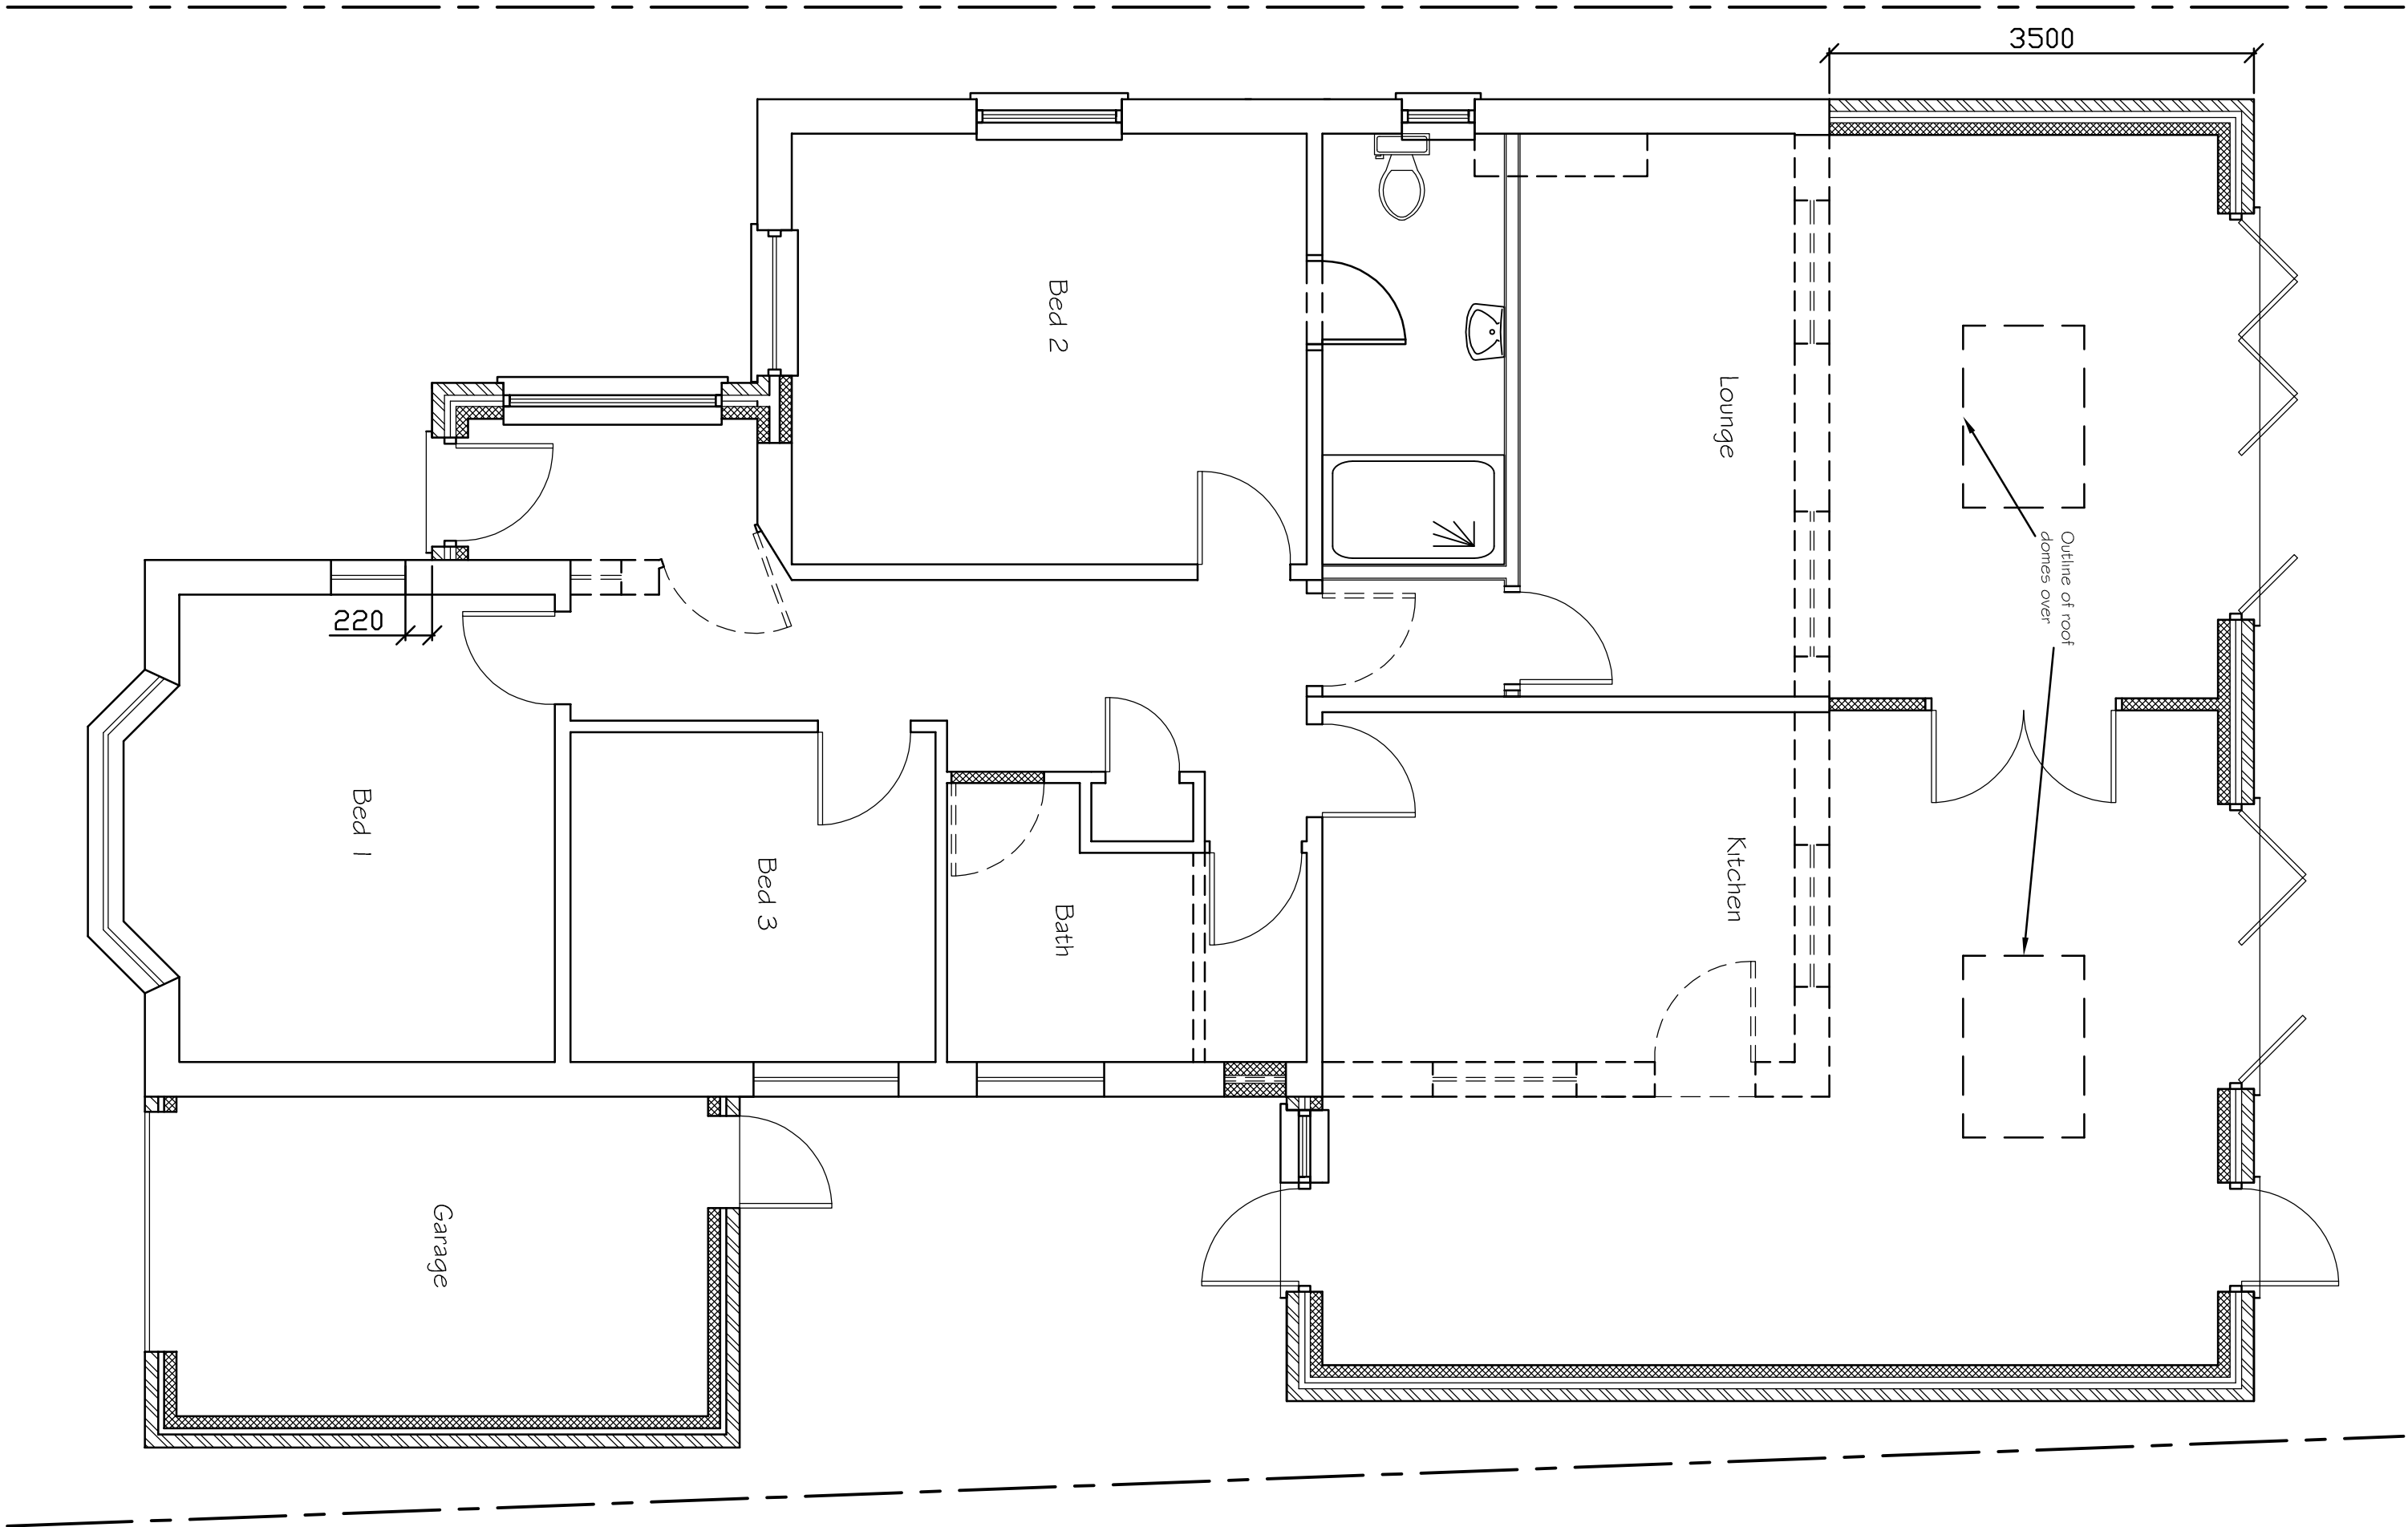

Proposed Ground Floor Plan

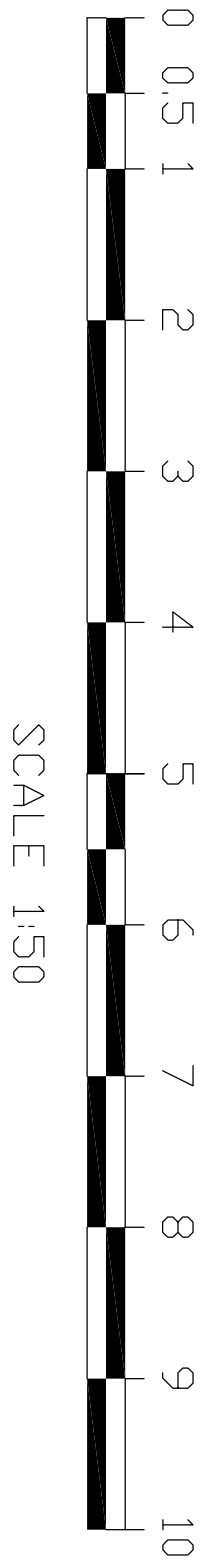

SCALE 1:50

Tony Rogers Building Consultants Address: 40 Dawn Crescent, Upper Beeding West Sussex, BN44 3WH Telephone: 01903 815225 Fax: 01903 815225	
Rev:	Revision Description:
Date:	
Client: Mr & Mrs P Mead	
Address: 33 Amberley Road	
Rustington	
West Sussex	
BN16 2EF	
Project: Proposed rear/ side	
extension and rebuild	
garage	
Scale: 1:50	
Paper Size A1	
Date: October 2017	
Drawing No: 16/1259/01	
Drawn By: AWR	Revision: