




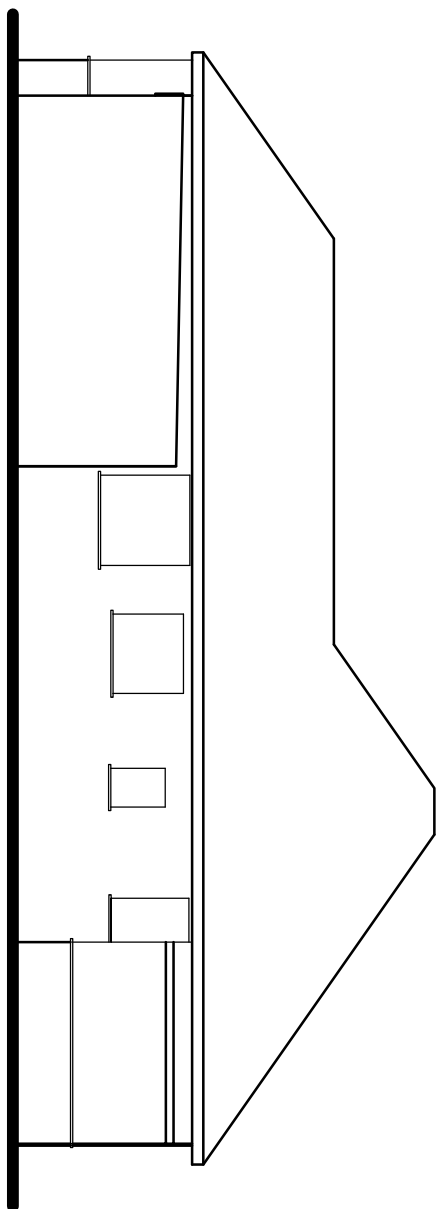


Existing Side (South) Elevation

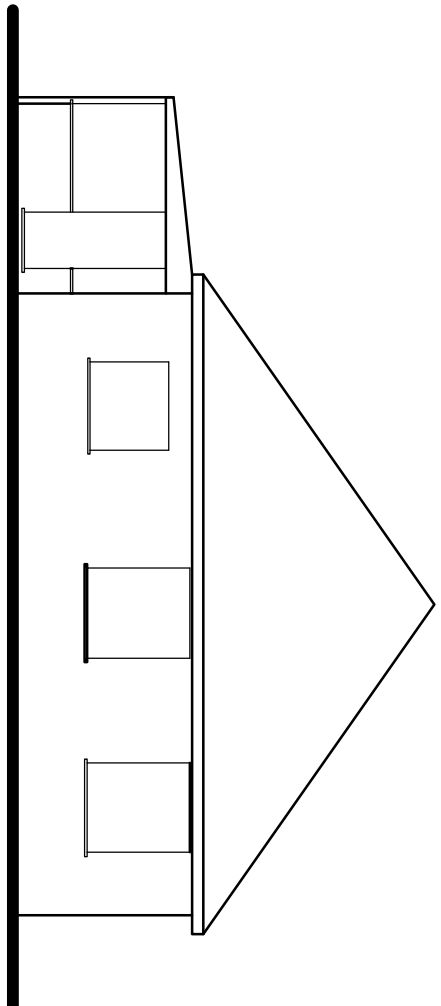



Existing Rear (East) Elevation

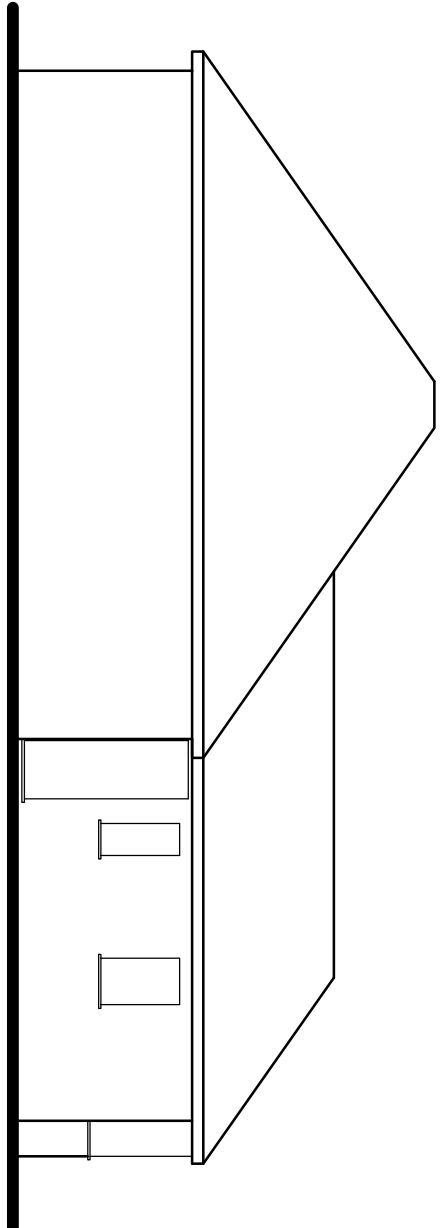


Existing Side (North) Elevation

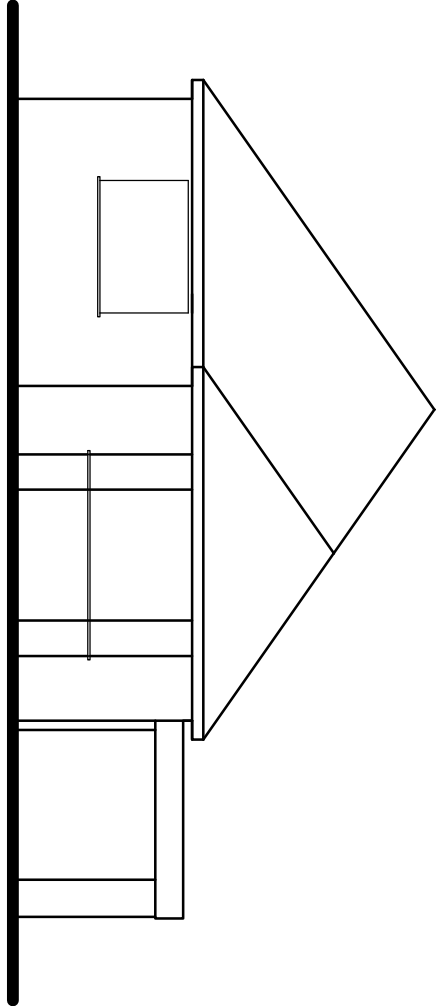


Existing Front (West) Elevation

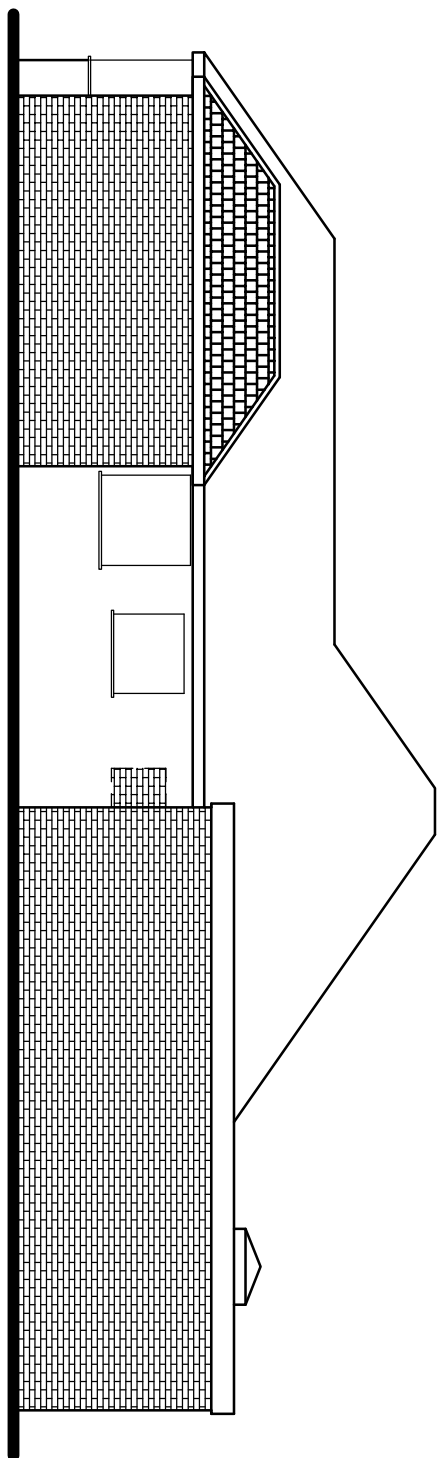 


Proposed Side (South) Elevation

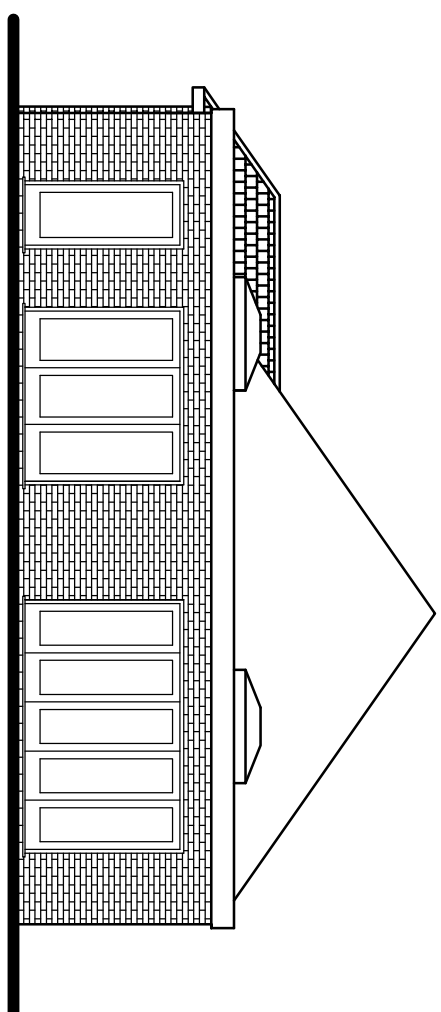



Proposed Rear (East) Elevation

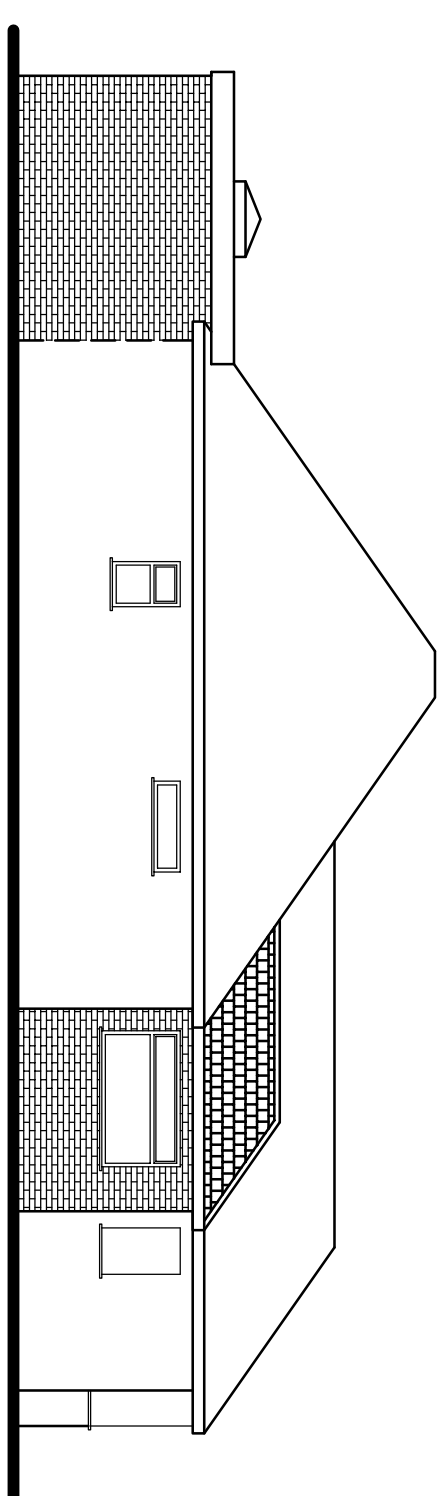


Proposed Side (North) Elevation

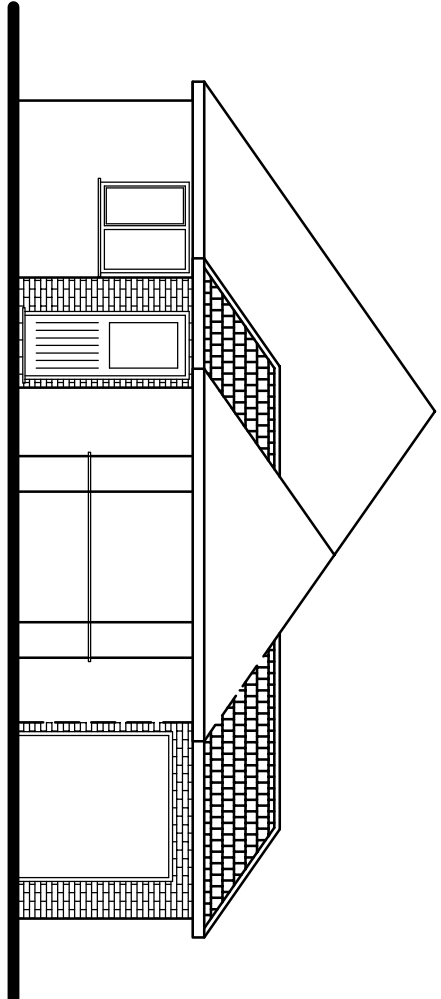


Proposed Front (West) Elevation

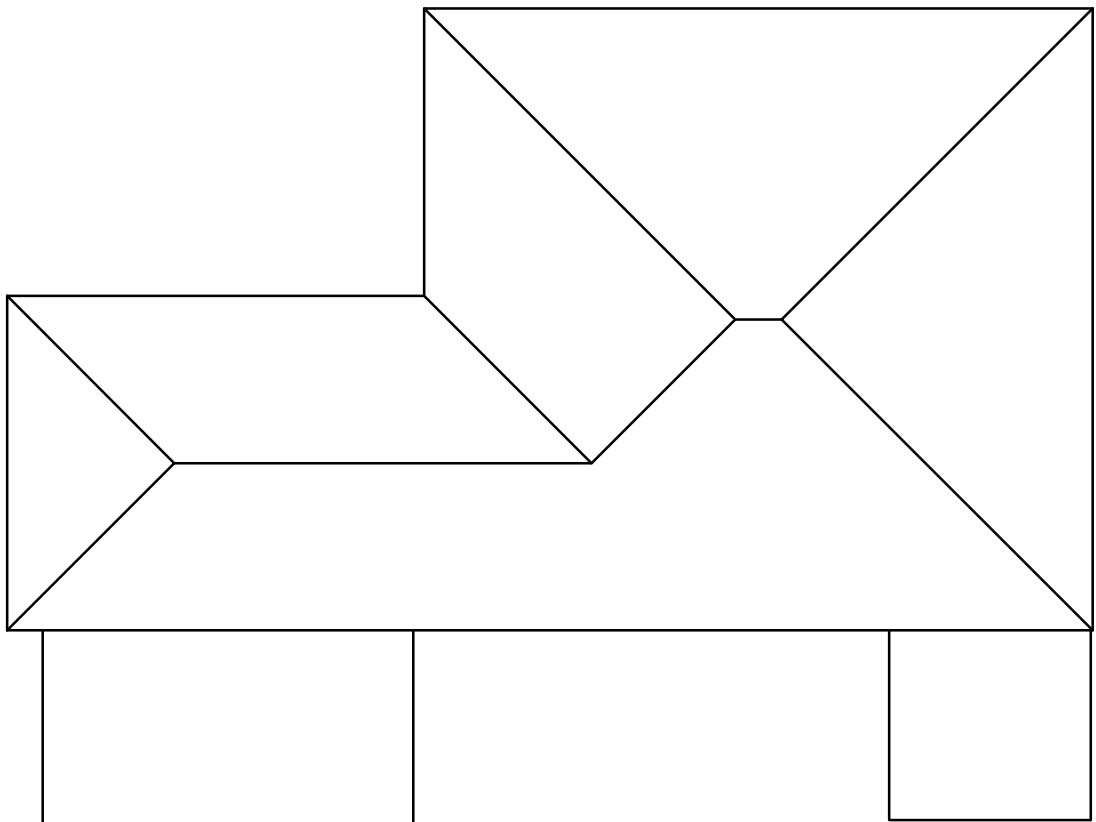 

Existing Roof Plan

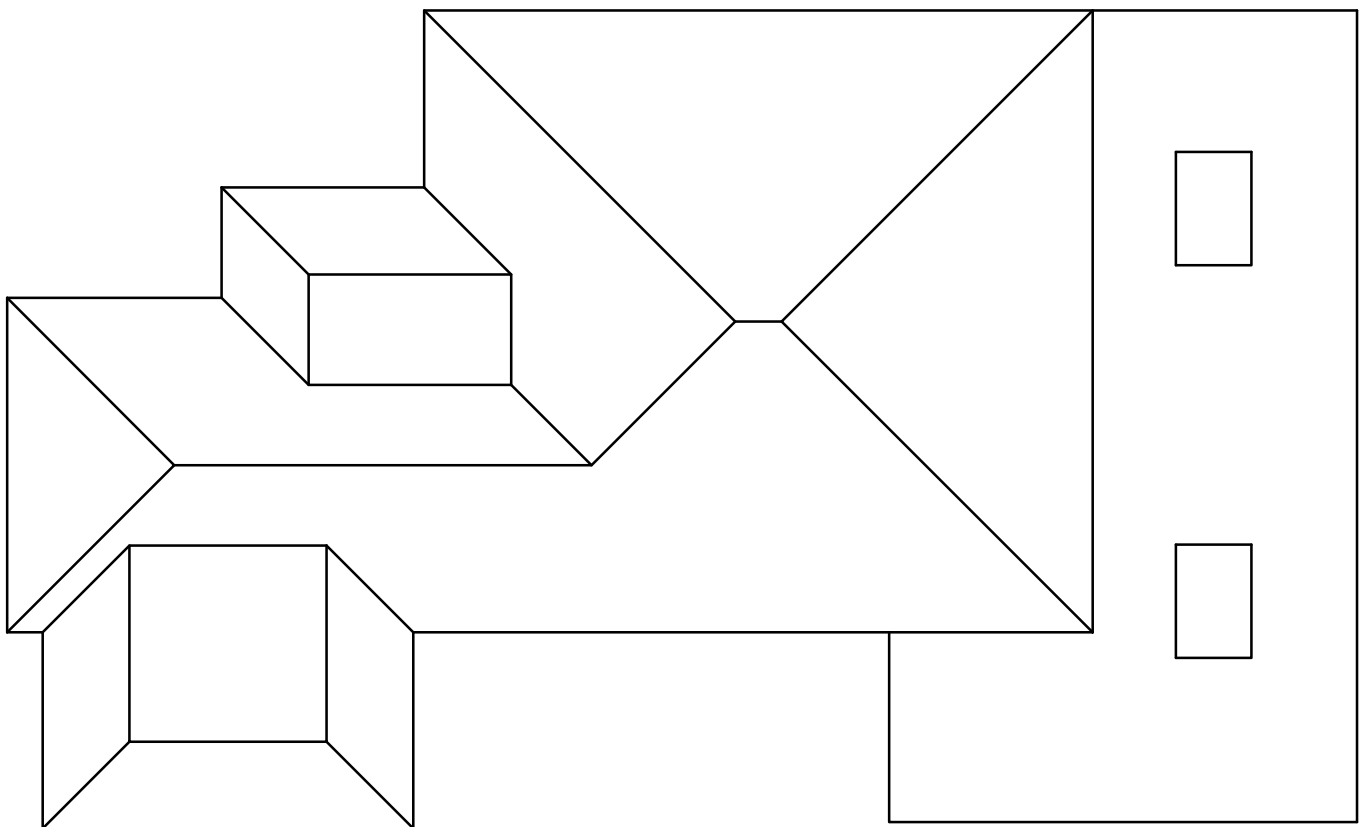

Proposed Roof Plan

 

Tony Rogers
Building Consultants

Address: 40 Dawn Crescent, Upper Beeding
West Sussex, BN44 3WH

Telephone: 01903 815225 Fax: 01903 815225

Rev.	Date	Revision Description

Client: Mr & Mrs P Mead

Address: 33 Amberley Road
Rustington
West Sussex
BN16 2EF

Project: Proposed rear/ side
extension and rebuild
garage

Scale: 1/100
Paper Size A1

Date: October 2017

Drawing No: 16/1259/02

Drawn By: AWR	Revision:
---------------	-----------