

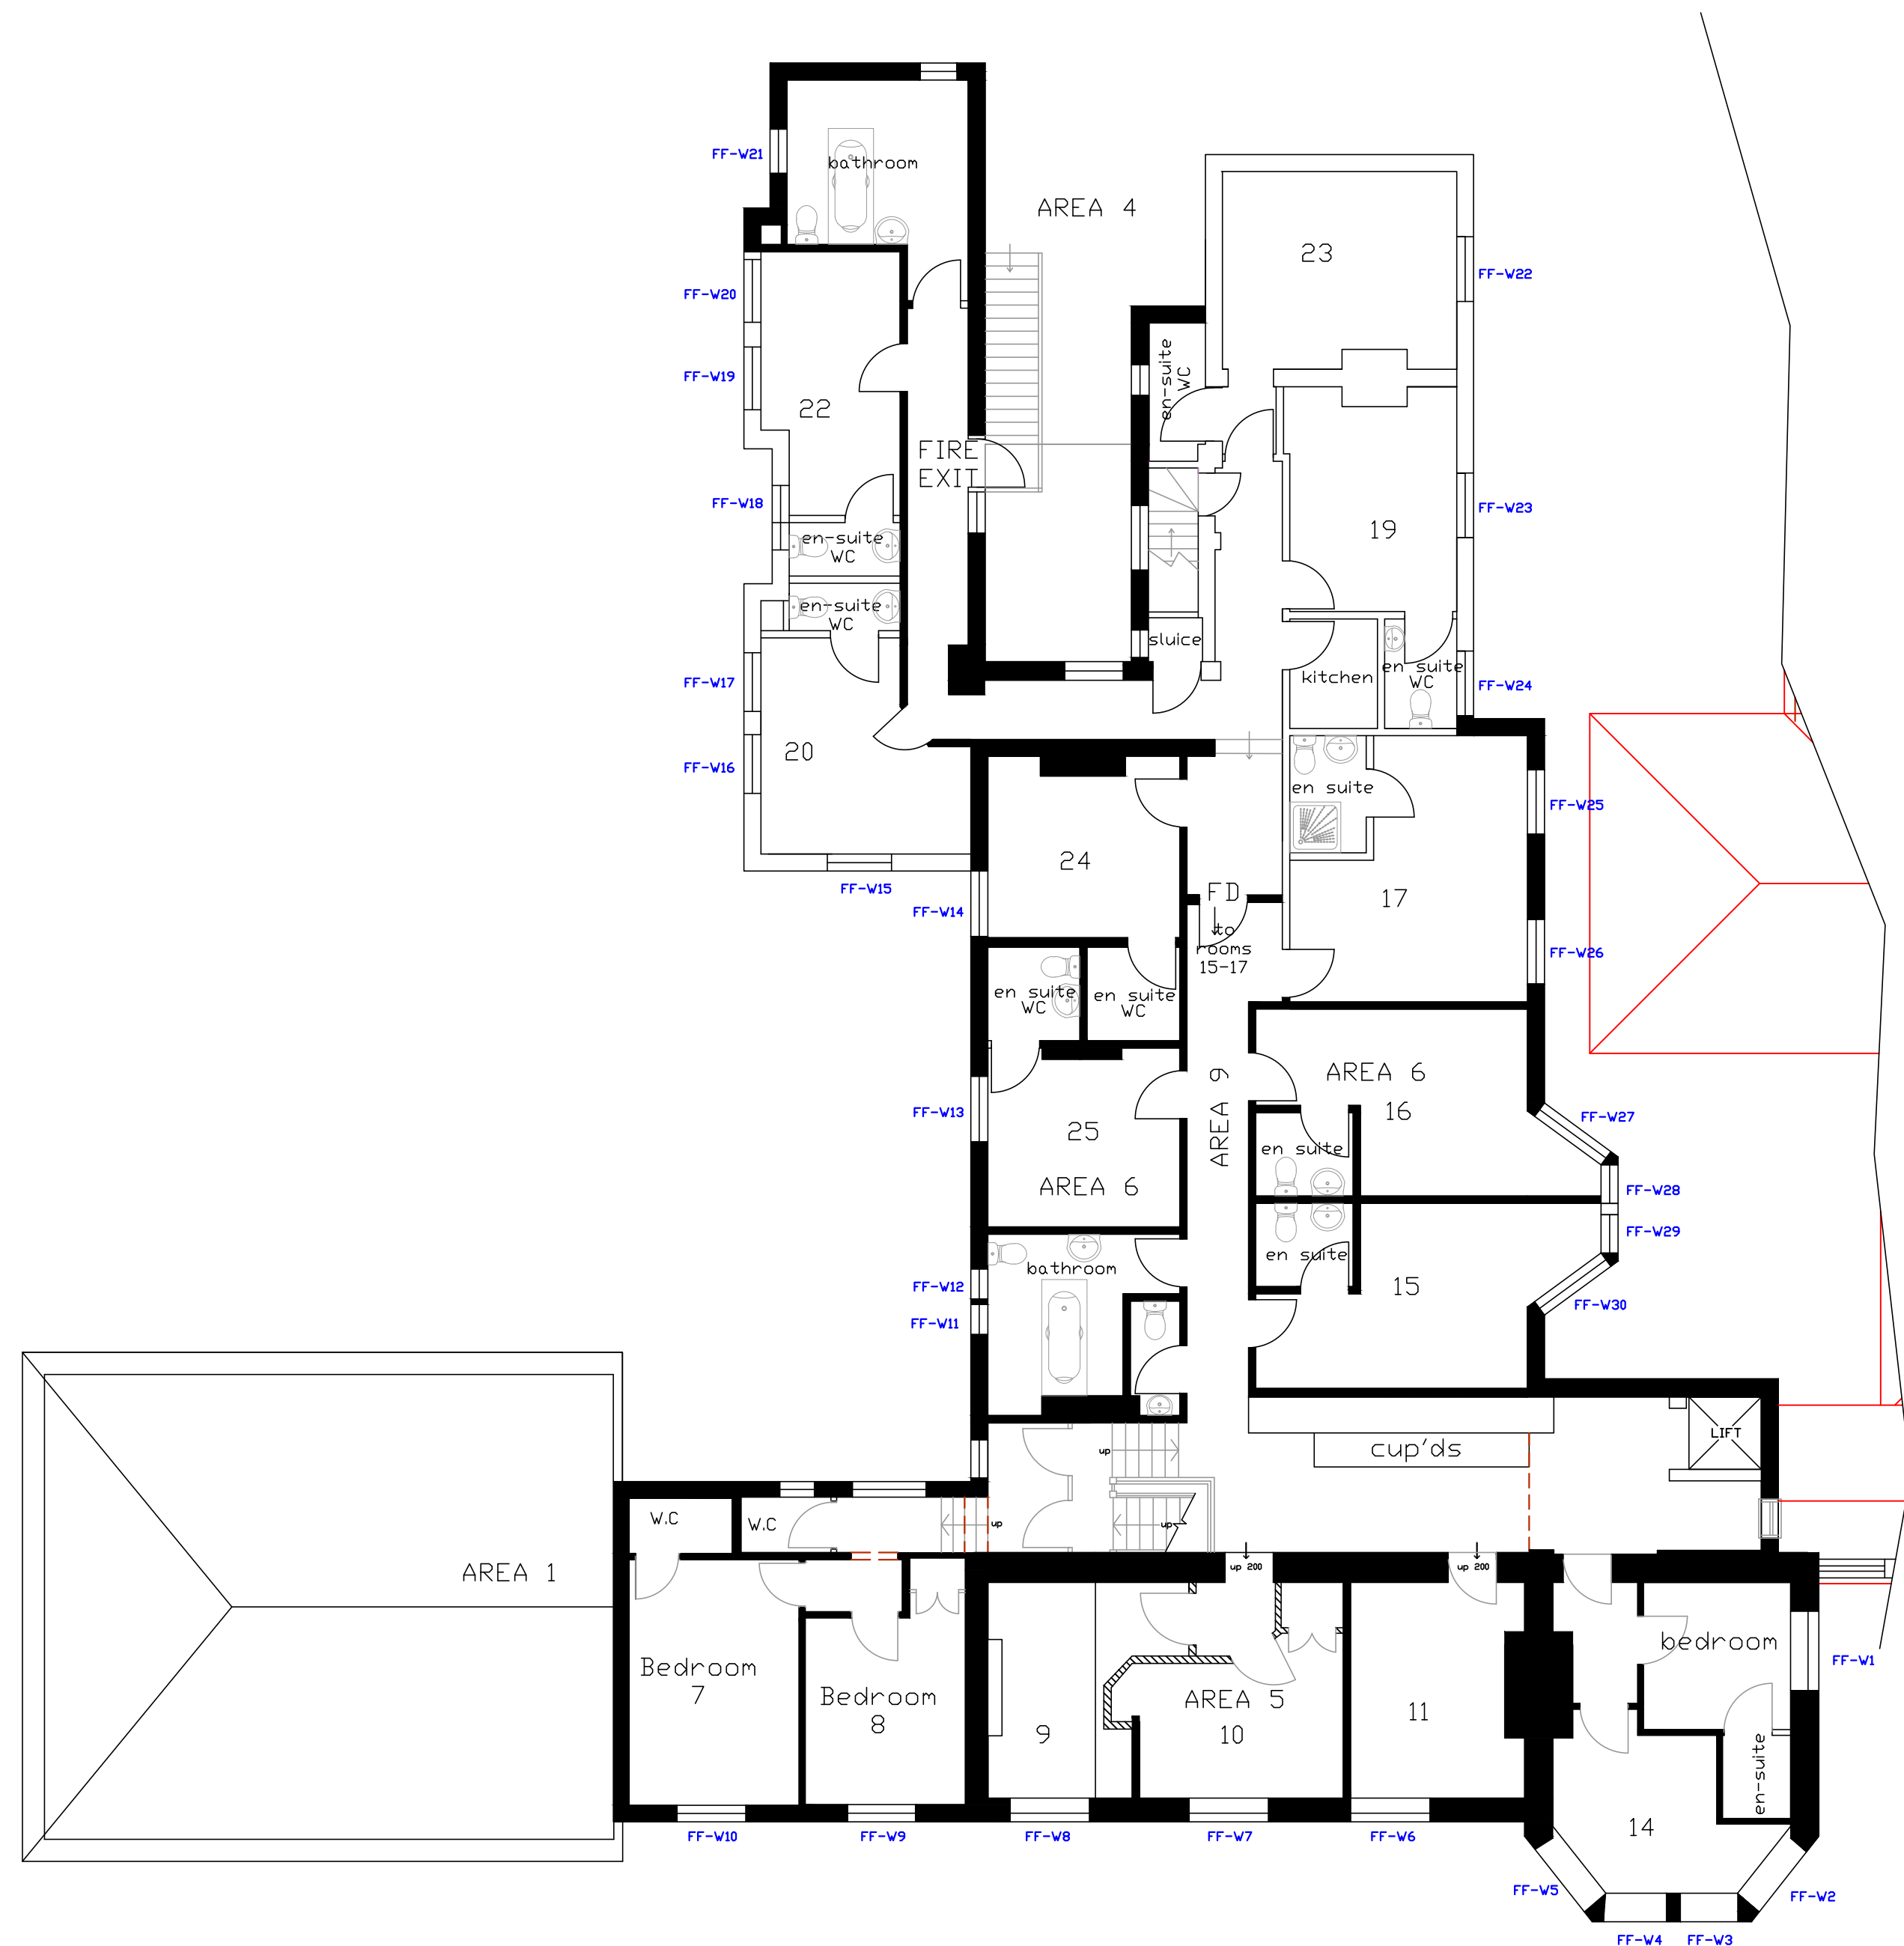


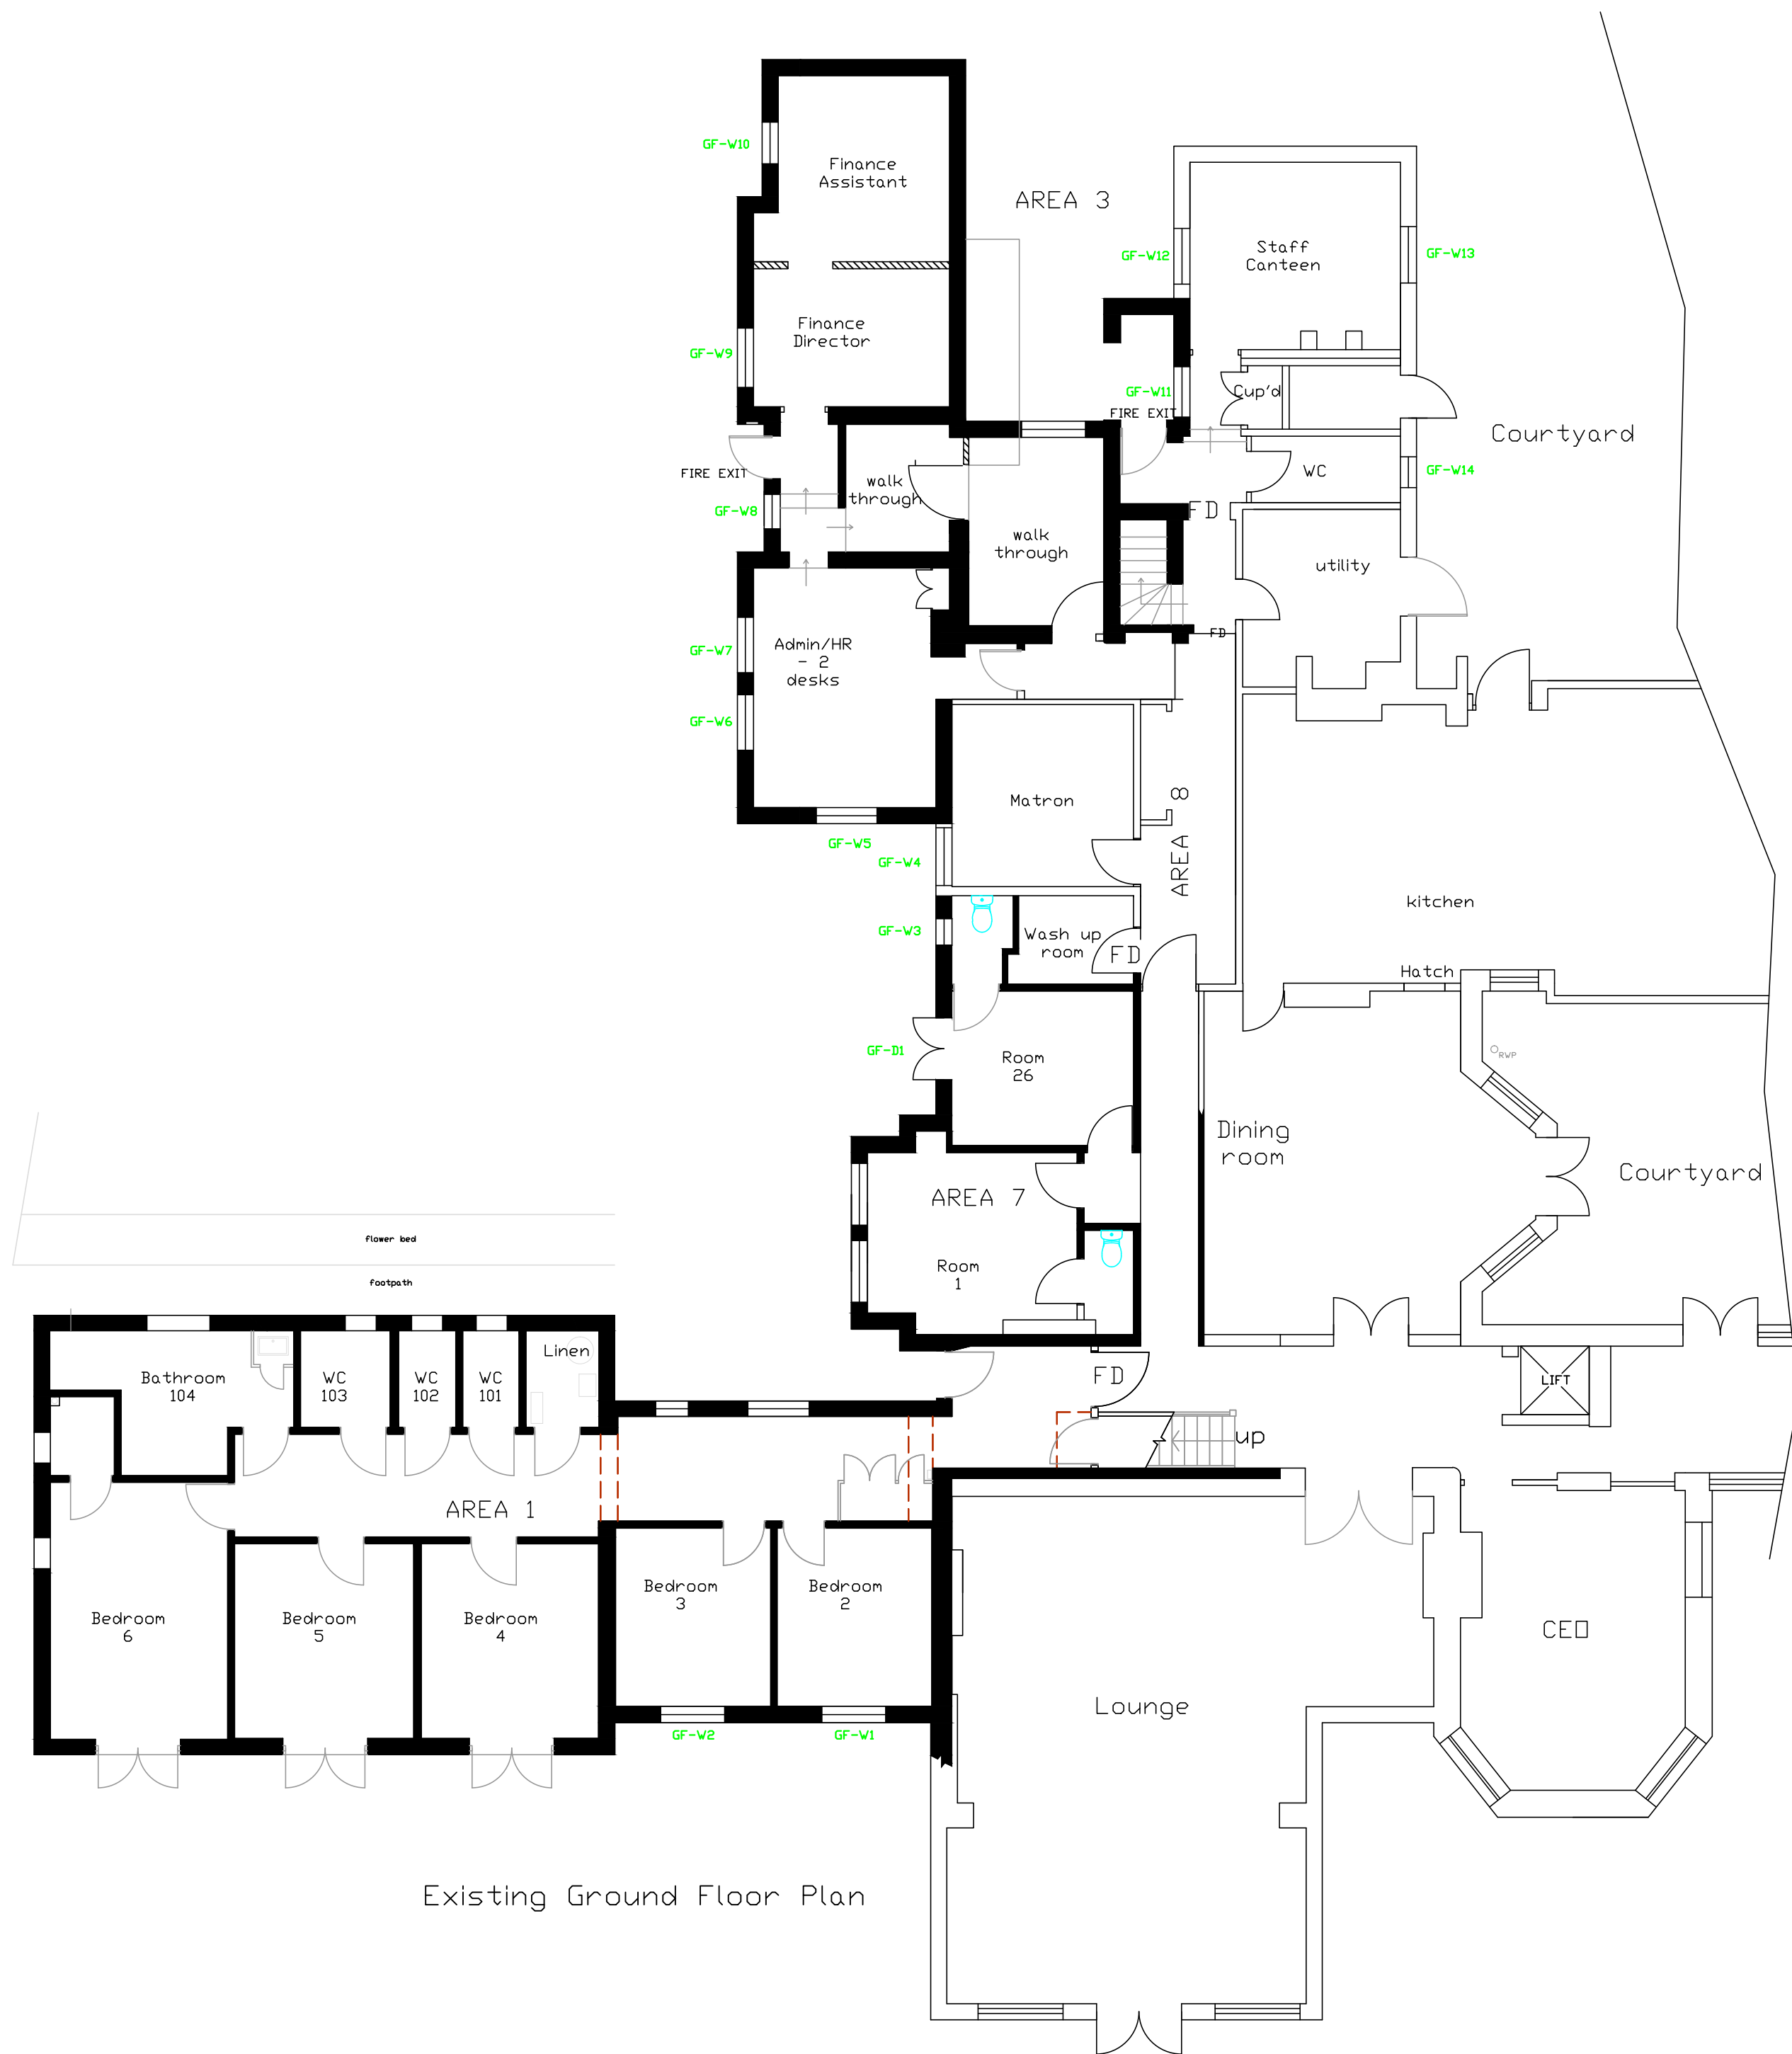

EXISTING FLOOR PLANS 1:100

 

All dimensions to be checked on site prior to commencement of work, except for planning purposes.

This drawing is the copyright of
CALDOTECH LTD
and may not be copied, altered or reproduced
in any way without written authority.

CALDOTECH LTD
11 THE PARADE
WILLOWHAYNE CRESCENT
EAST PRESTON
WEST SUSSEX
BN16 1NS Telephone
01903 859176

EXISTING FLOOR PLANS

Station Road
Rustington
West Sussex
BN16 1JAY

CLIENT Rustington Hall

Issue Details By Date

SCALE AS SHOWN on A1

DATE 16/09/14

DRAWING NUMBER 11046/W01