



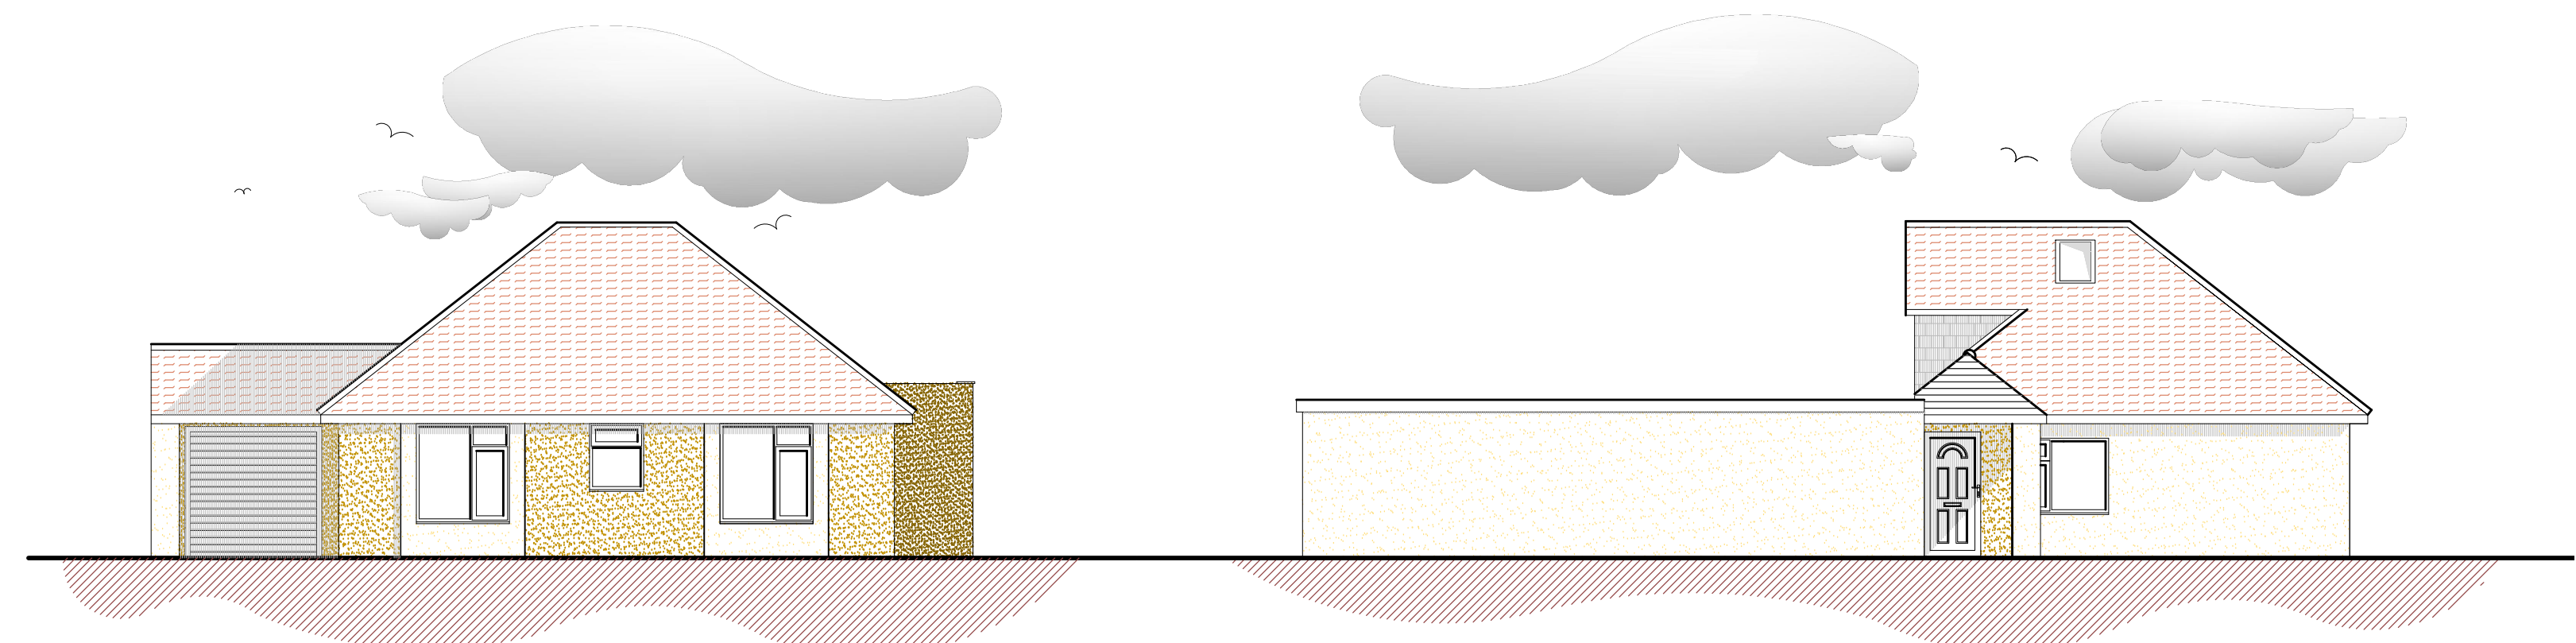


Existing East Elevation

Existing South Elevation

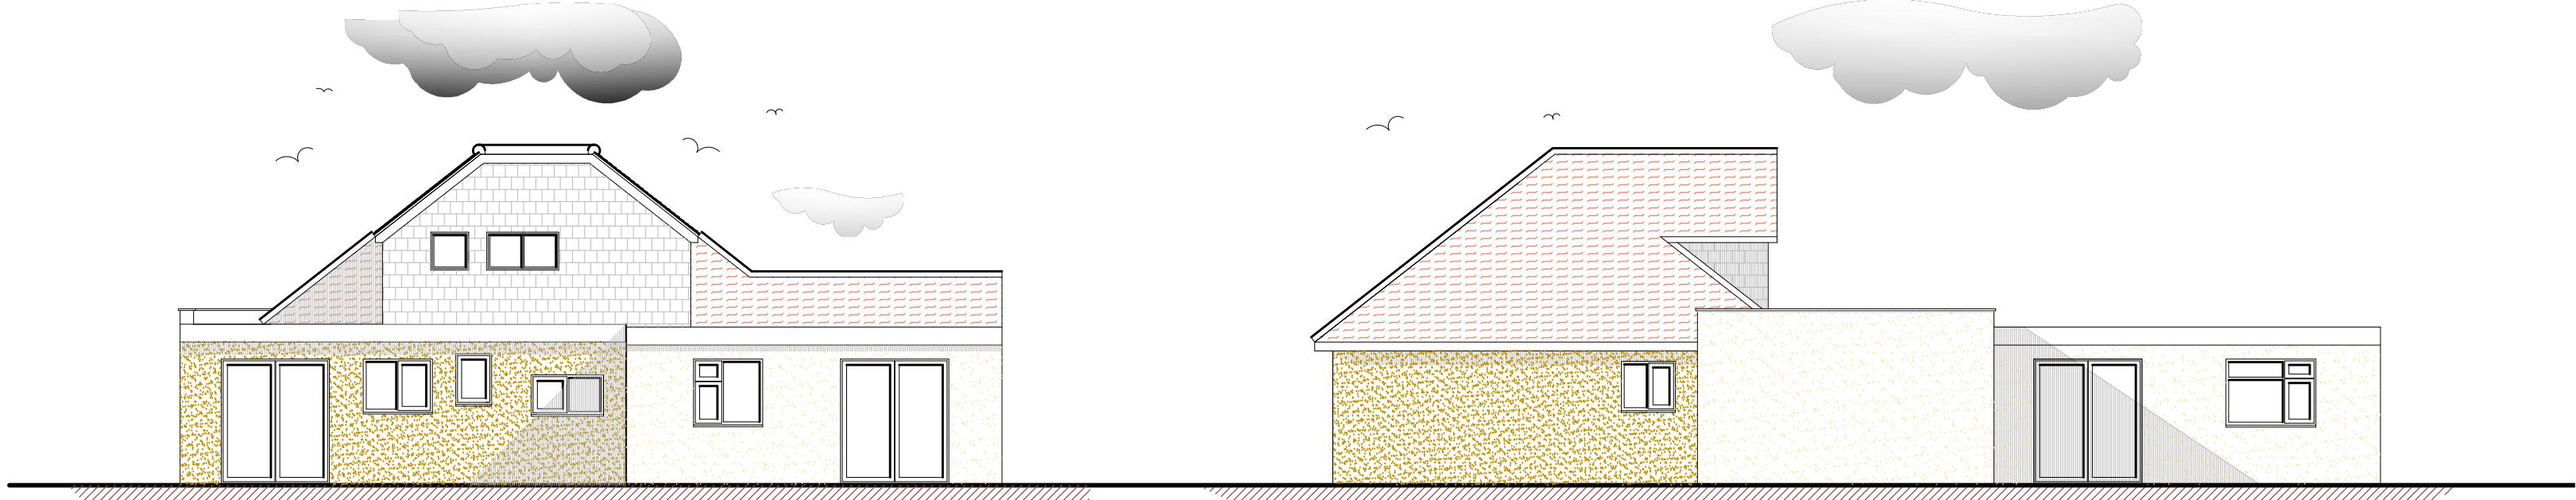


Existing West Elevation

Existing North Elevation

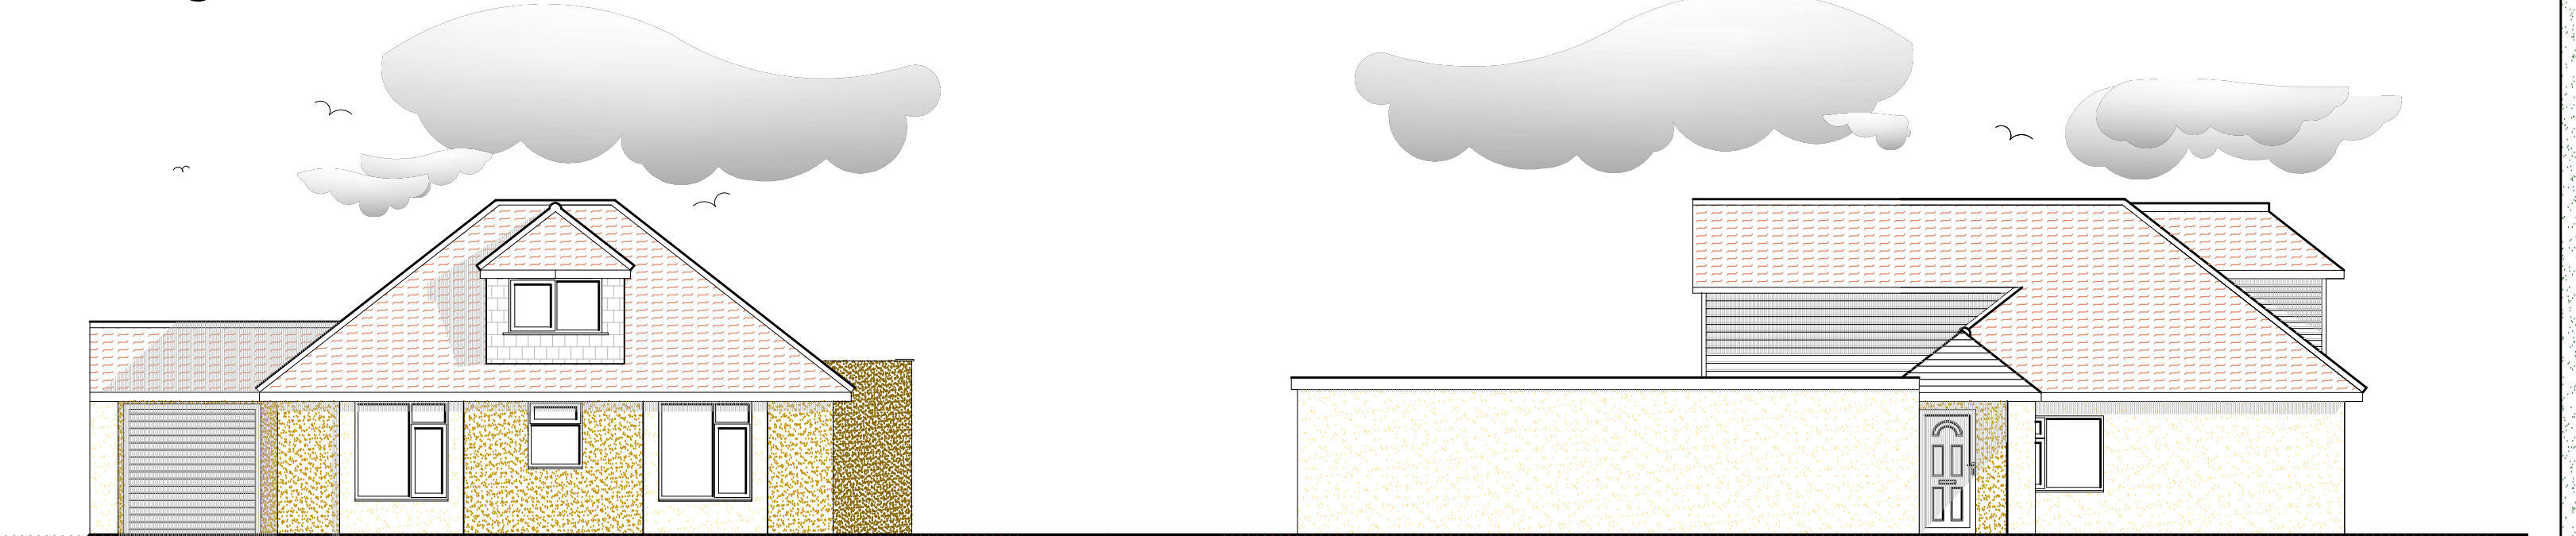

Proposed East Elevation

Proposed South Elevation

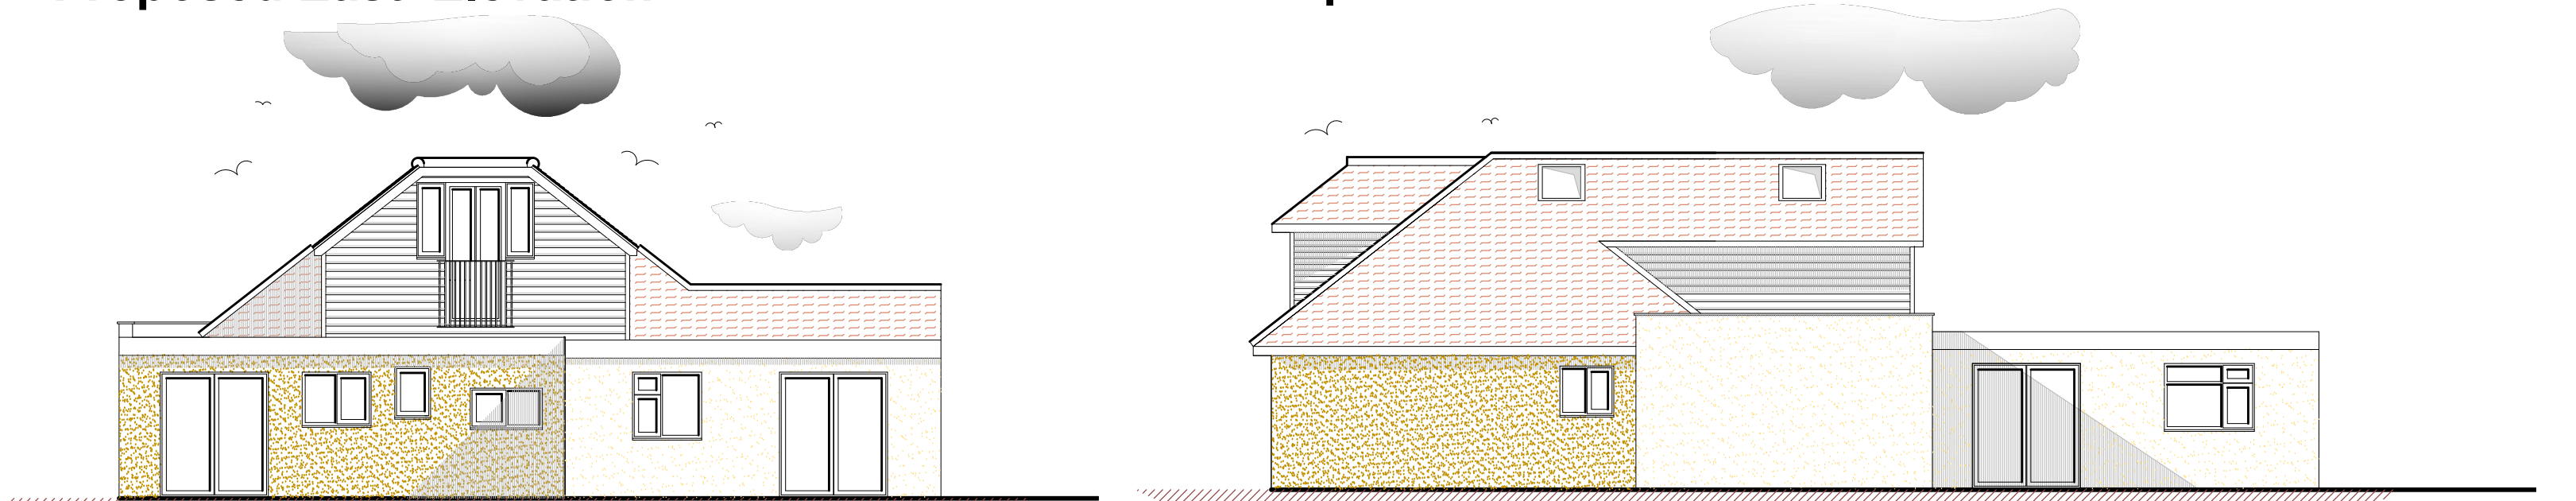


Proposed West Elevation


Proposed North Elevation




Location Plan
Scale 1:1250 @A1

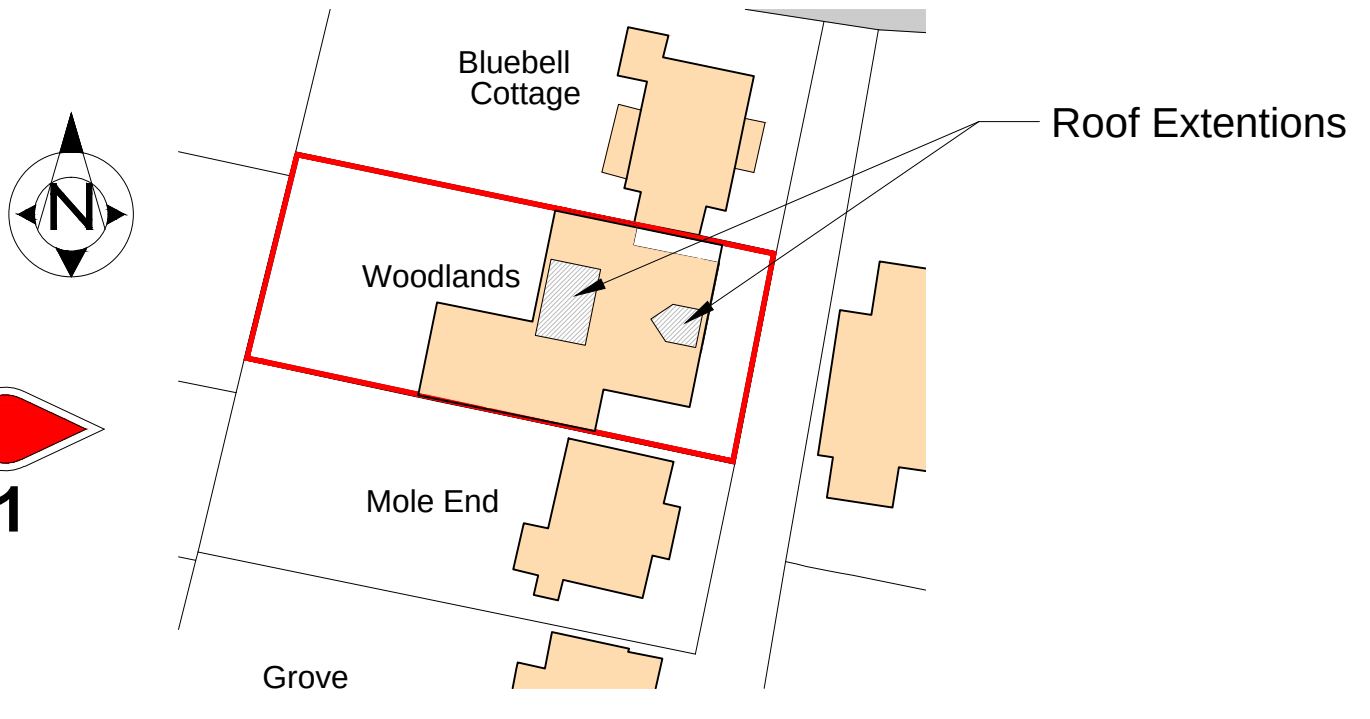


Block Plan
Scale 1:500 @A1

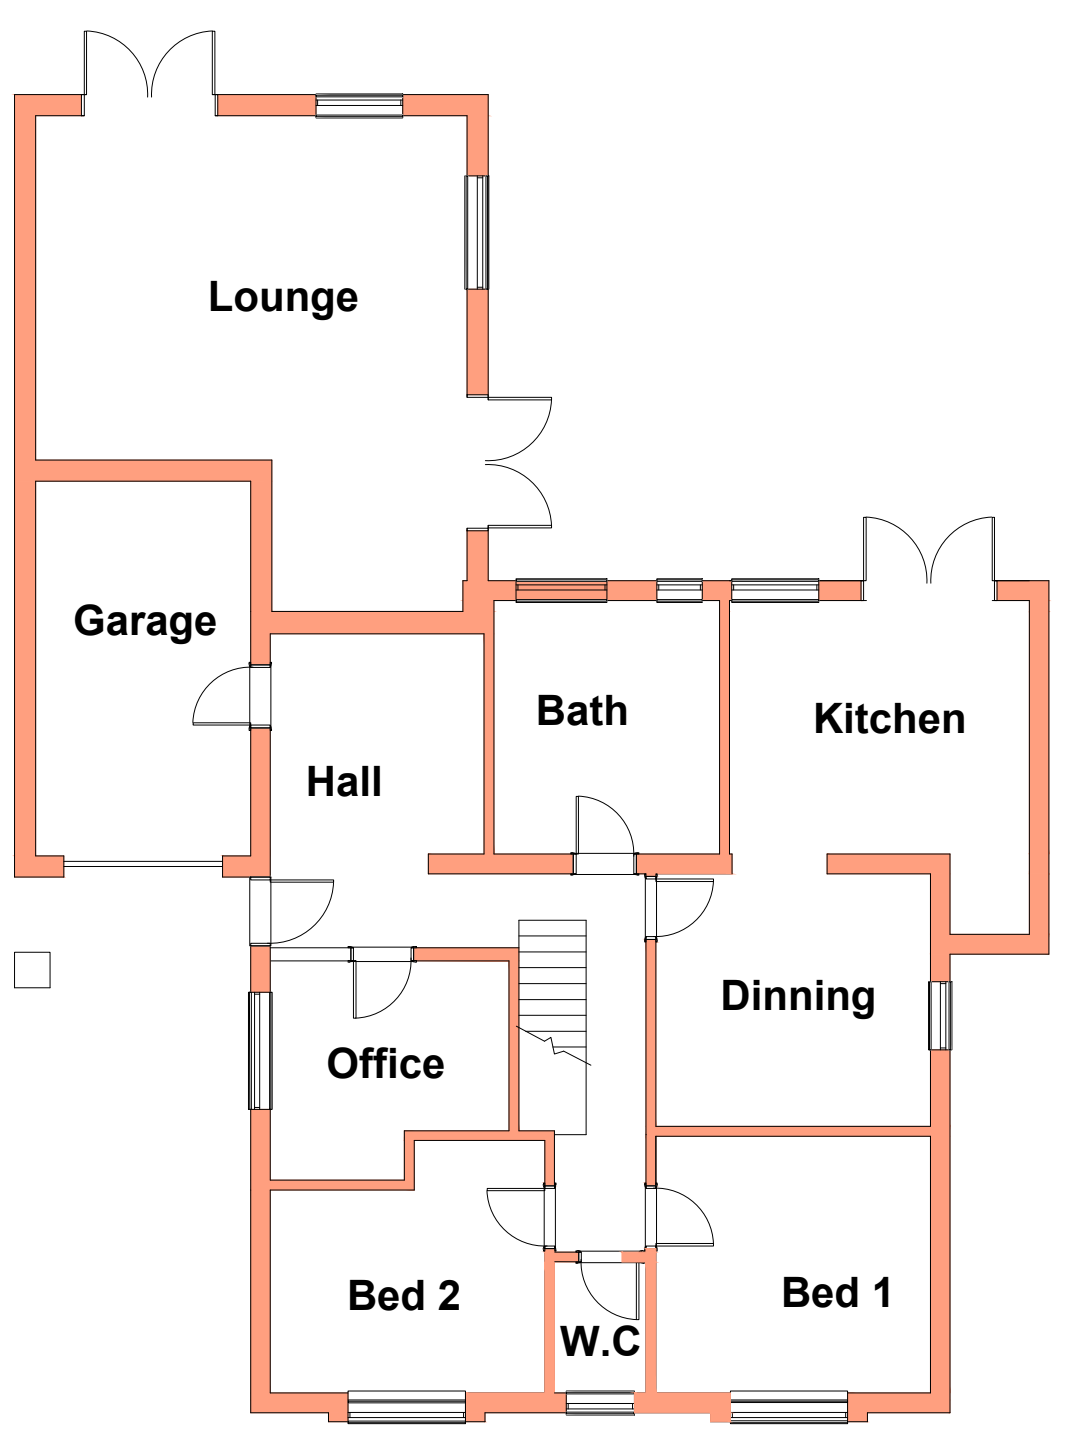


Existing/Proposed Ground Floor

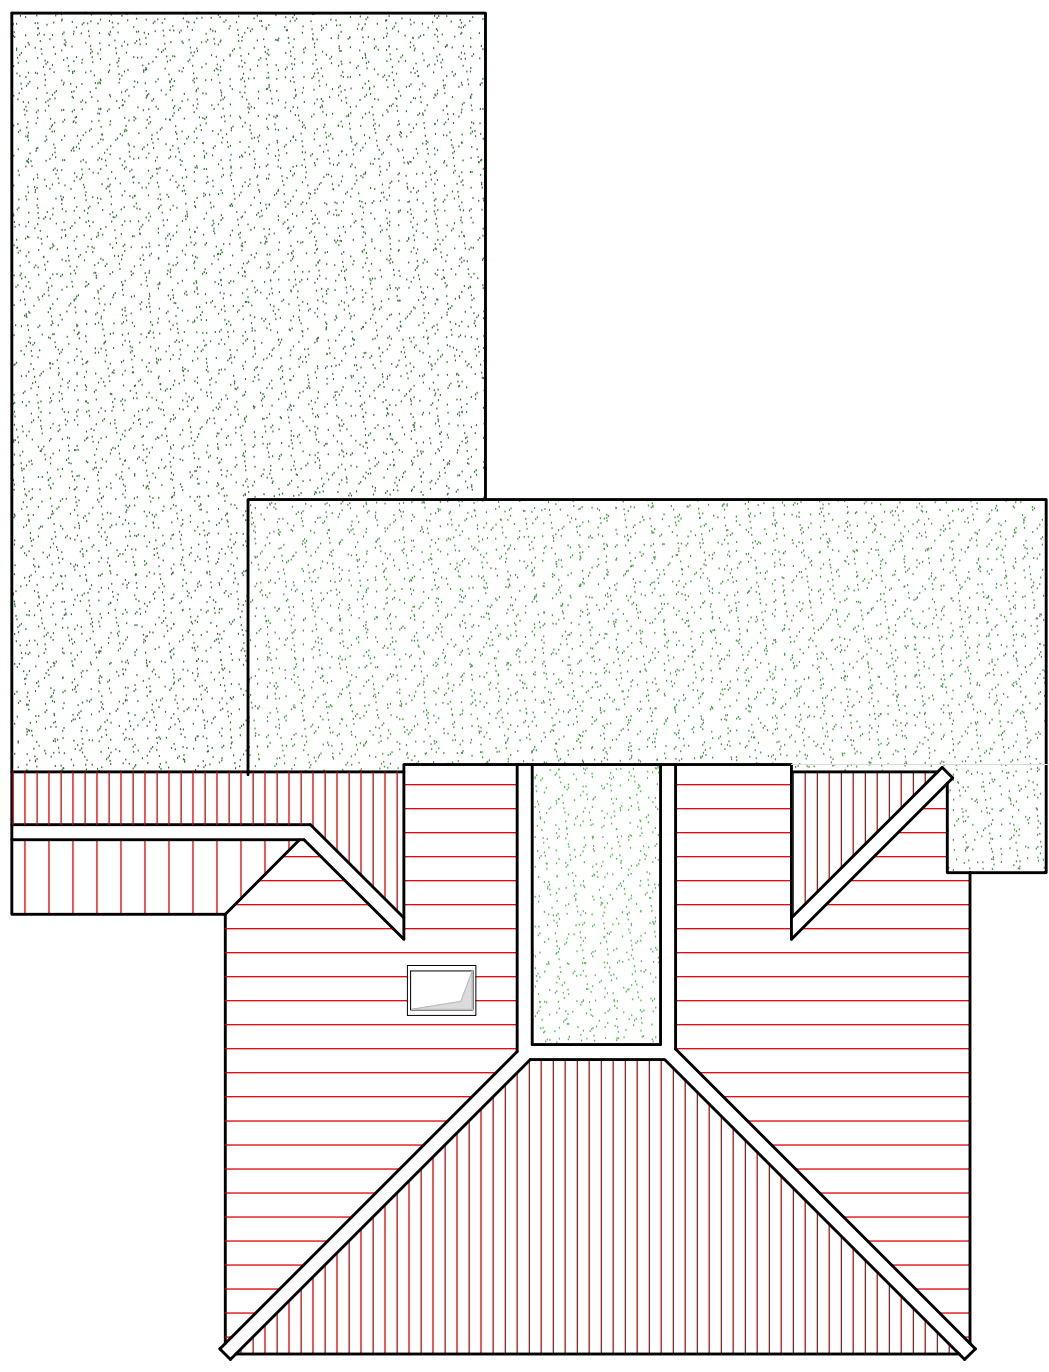


Existing Roof Layout

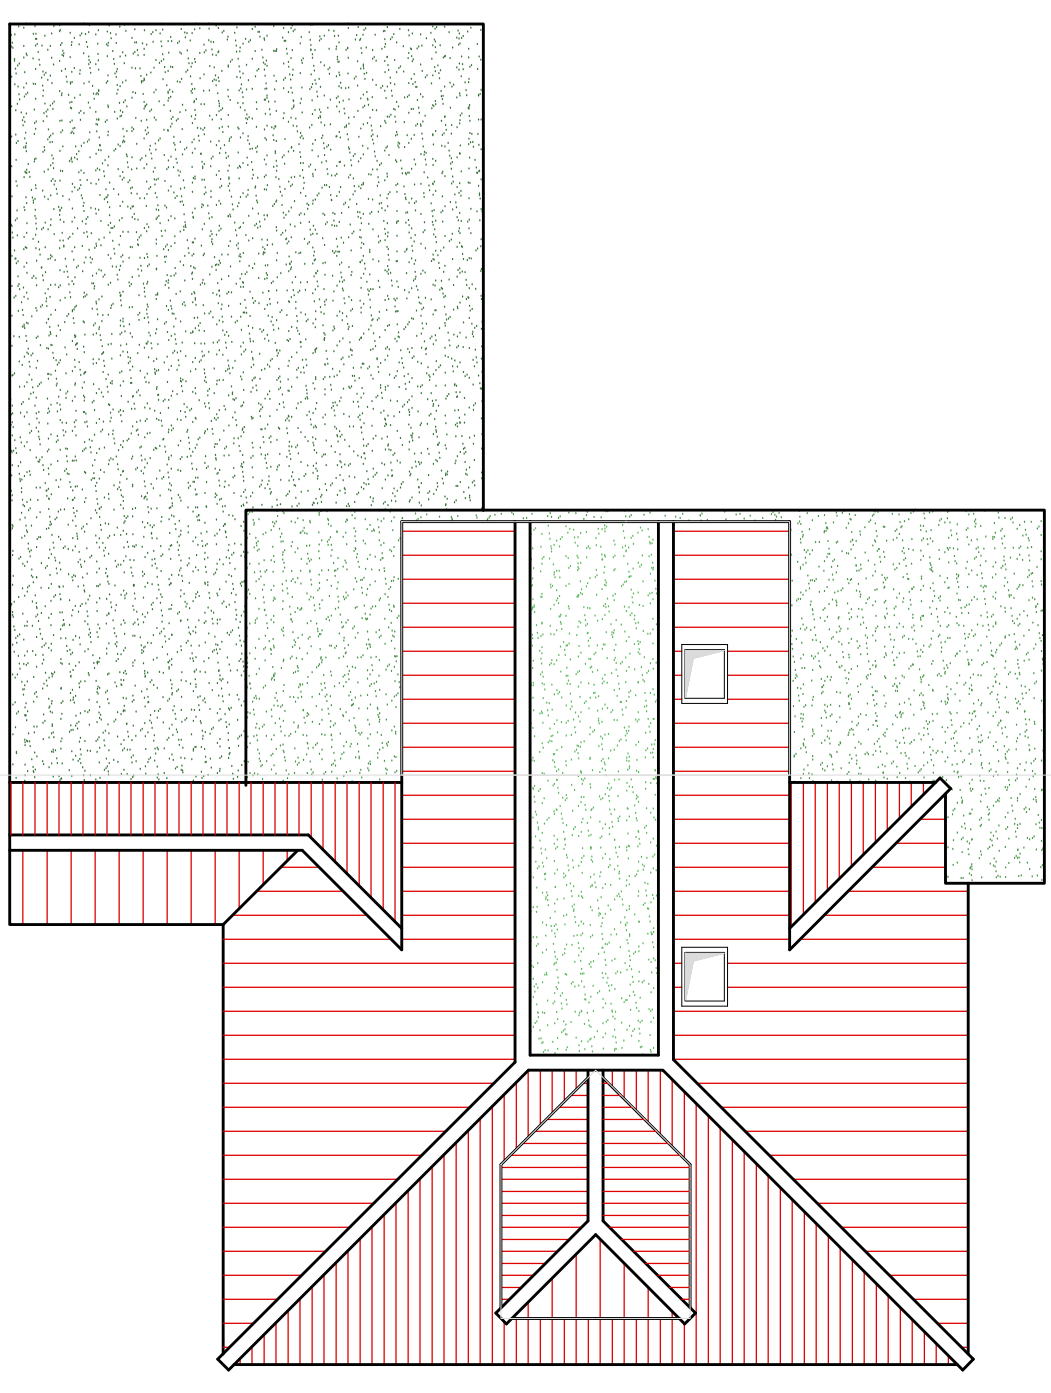

Proposed Roof Layout

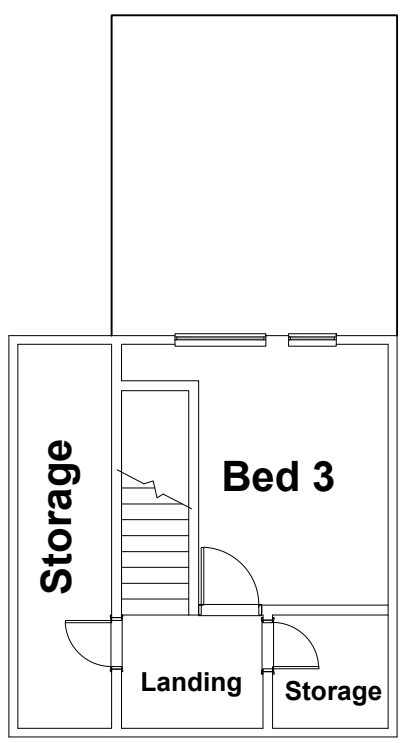

Existing First Floor

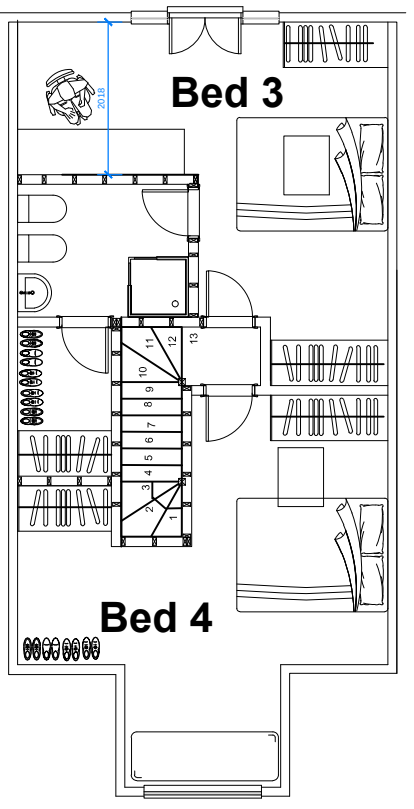

Proposed First Floor

General Notes: 1. Do not scale from the drawing. 2. All dimensions to be verified on site prior to work being commenced and any discrepancy reported to Encompass Surveying. 3. Any discrepancies between the drawings and the written specification are to be reported to Encompass Surveying. 4. The drawing to be read in conjunction with relevant consultants and specialist drawings. 5. All works to comply with the relevant British Standards Code of Practice and building regulations. 6. If in doubt about any aspect of the work please consult Encompass Surveying. 7. The drawing is the copyright of Encompass Surveying and is not to be reproduced in any form without prior written consent.	
Drawing Notes: 1. Proposed Development Shown in Red 2. Existing Levels shown in black 3. Proposed levels shown in red 4. Levels shown in Meters	
Revision	Description
 17 Sandfield Avenue Wick Litchamington West Sussex BN17 7LL N: 01903 515262 T: 01903 722363 www.encompasssurveying.co.uk	
Drawn By: G. A.	
Drawing Status	
For Planning	
Project : Loft Conversion Mr & Mrs Rose Woodlands Stonefields Rustington BN16 3BY	
Drawing	
Elevations and floor plans	
Scale : 1:100 /1:500/1:1250 @A1	
Job No: A-053	
Drawing No : A-053-01	
Revision : -	