




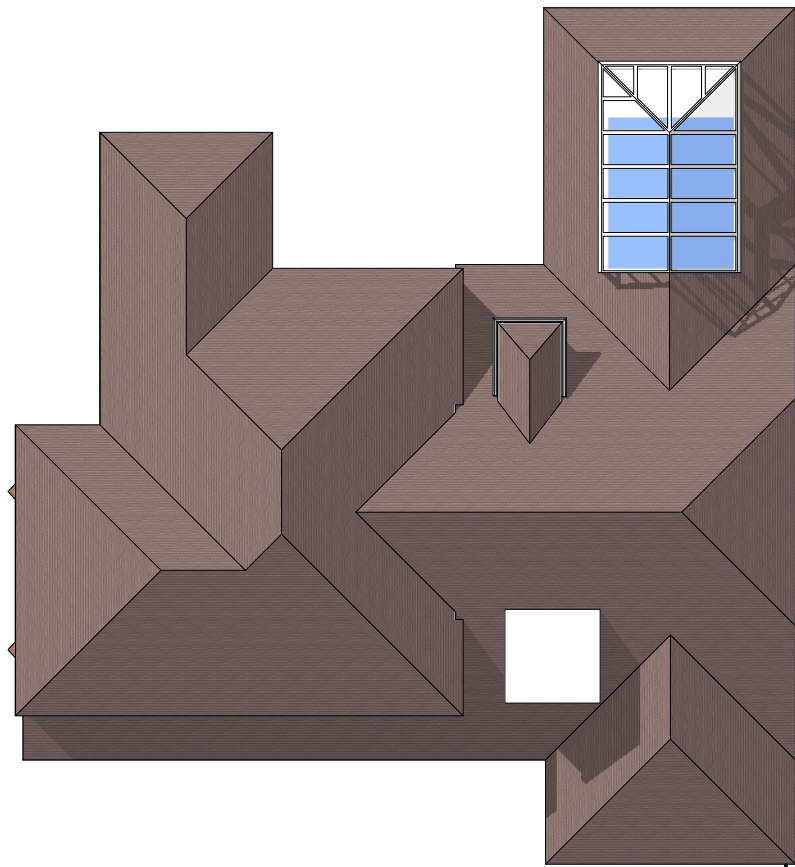

A :: Existing Roof Plan **N** 
01 scale: 1:200

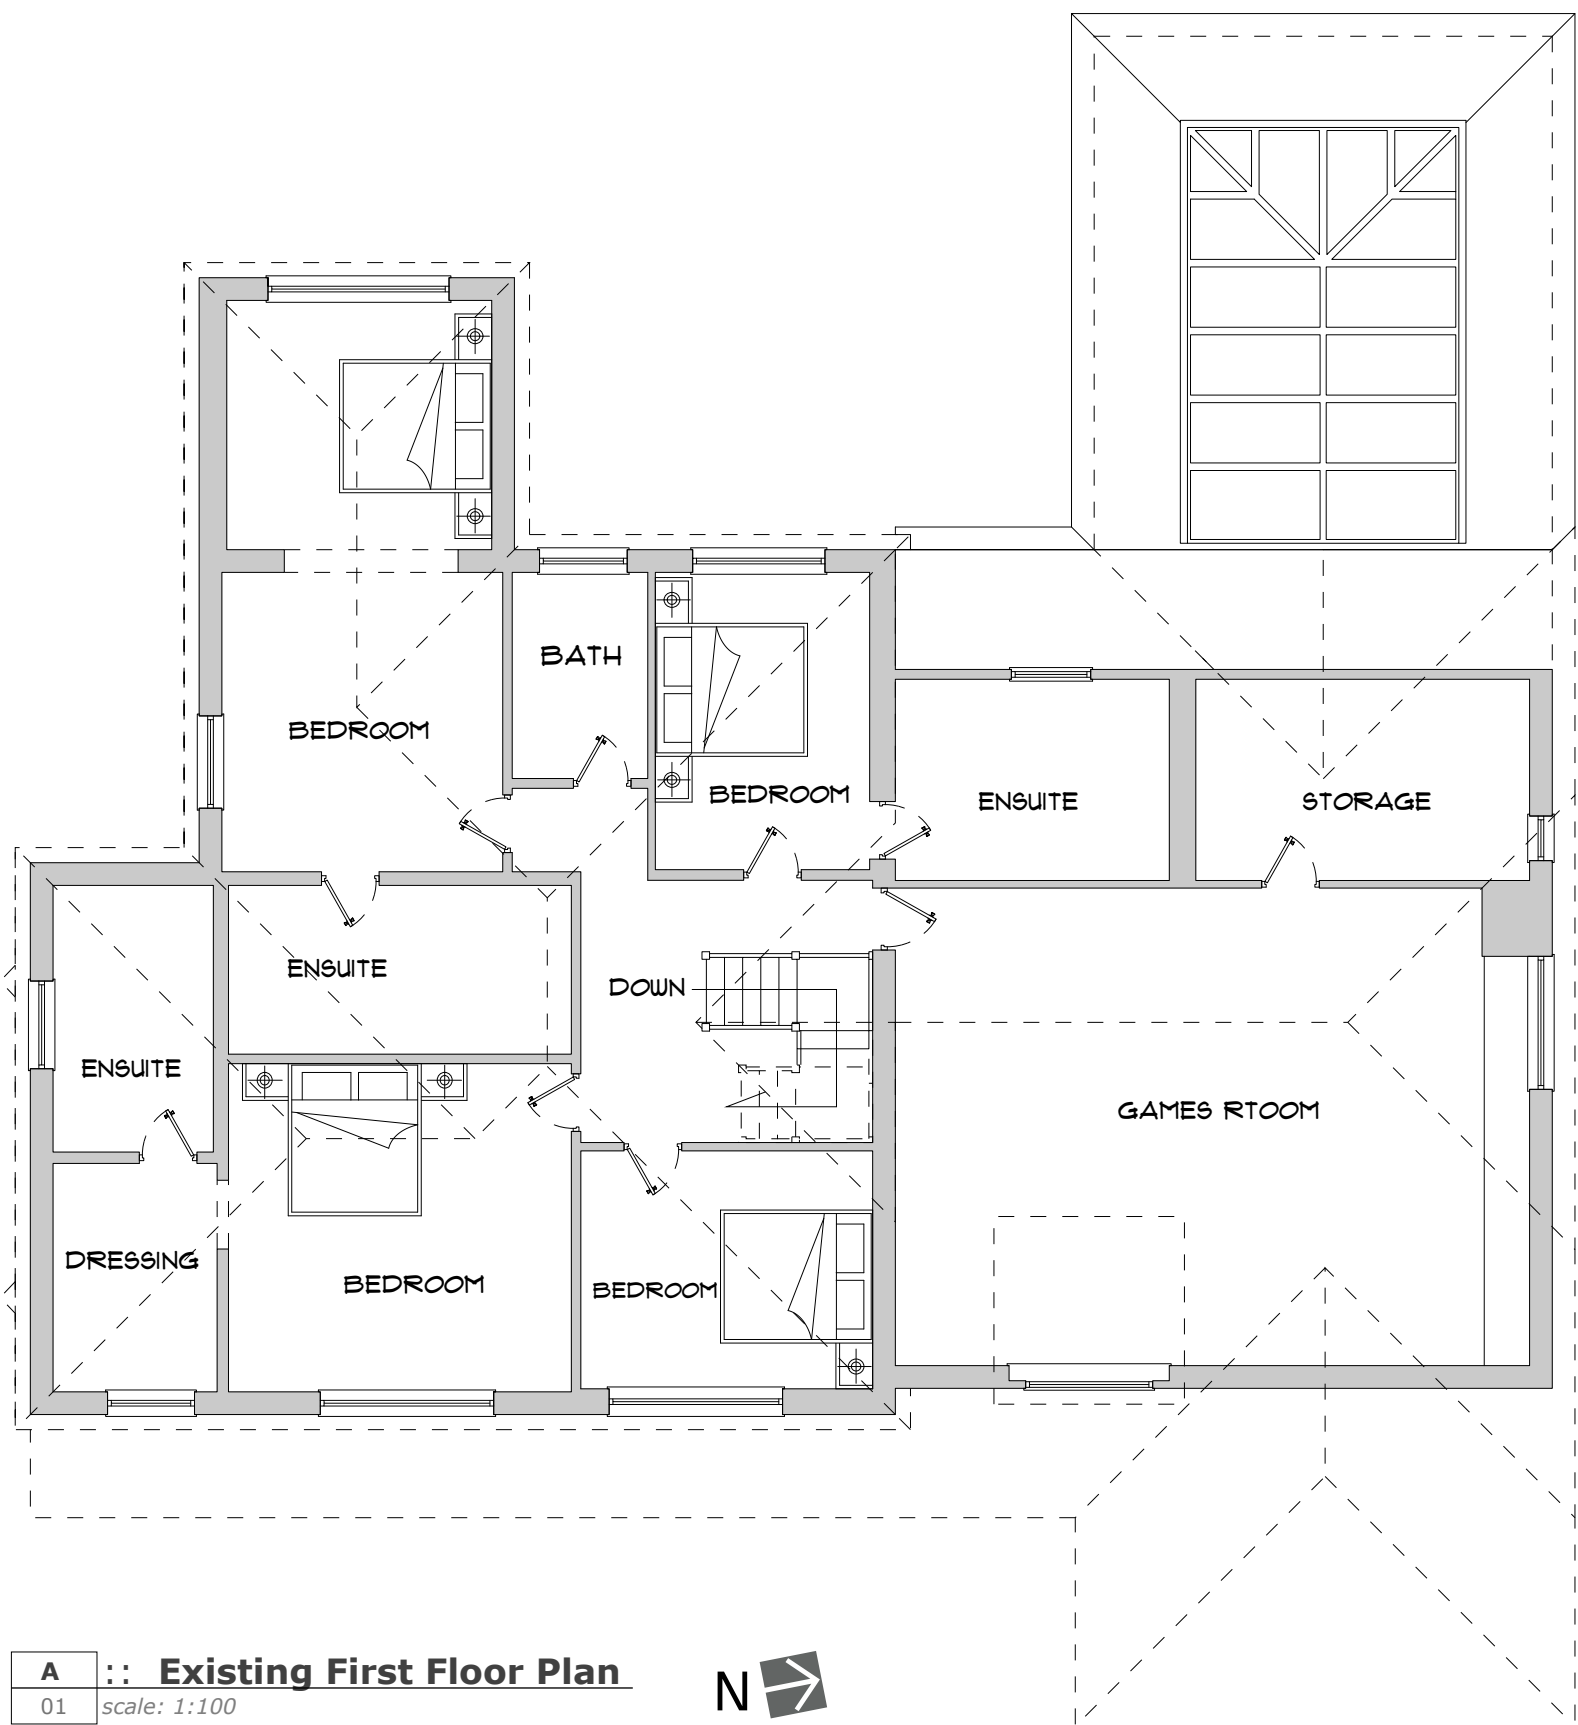

A :: Existing First Floor Plan **N** 
01 scale: 1:100

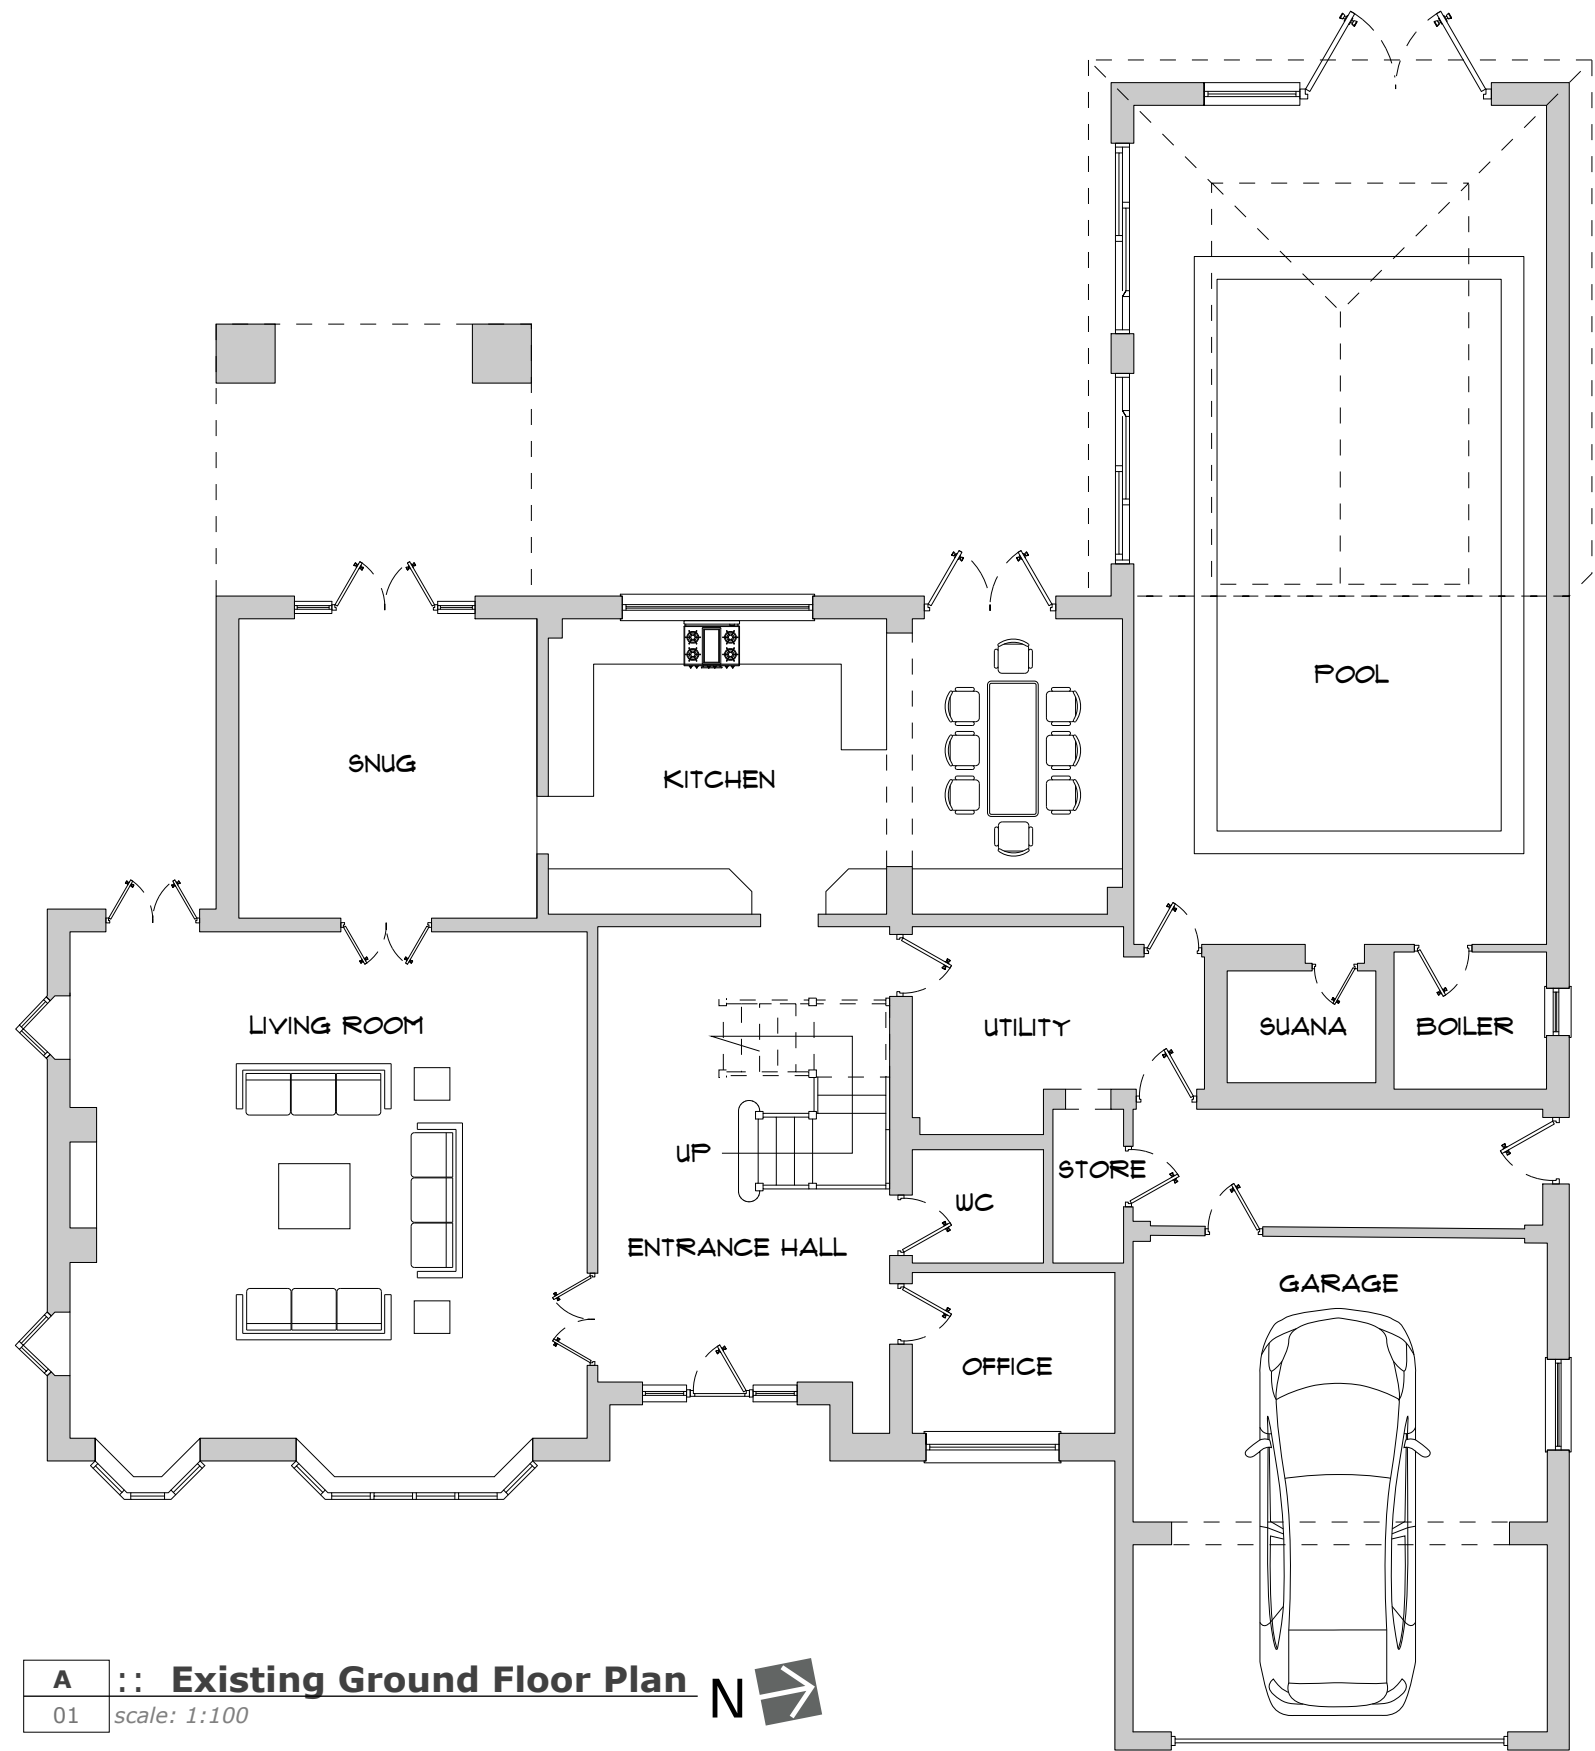

A :: Existing Ground Floor Plan **N** 
01 scale: 1:100

0 2 4 6 m
1:200

0 1 2 3 m
1:100



BUILDVIEW

BUILDVIEW STUDIO

www.buildview.co.uk
studio@buildview.co.uk
01903 240330

All dimensions must be checked on site and not scaled from this drawing, apart from the local authority. These drawings have been scaled from the client supplied documents and not surveyed.

Any works commencing on site prior to obtaining full planning and building regulations approval including full condition discharge, is entirely at the client's / contractor's risk.

The contractor is responsible for taking and checking all levels and dimensions prior to ordering materials and starting work on site.

Any discrepancies are to be reported to BuildView prior to commencing any works.

All building work is to be carried out in accordance with building regulations and to the satisfaction of the local authority and as such additional unforeseen building works may be required on site.

These drawings do not constitute full working drawings.

All drawings are copyright of BuildView and may not be copied or reproduced by any third party without prior written consent.

Party walls actions are the responsibility of the client.

Address:

9-Angmering-Lane-East-
Preston-West-Sussex-
BN16-2TA

Client:

Mr & Mrs Forsythe

Title:

Rear Extension

Date: September 24, 2021


Rev 1: LPA Submission

Paper Size A2


Sheet:

A 01




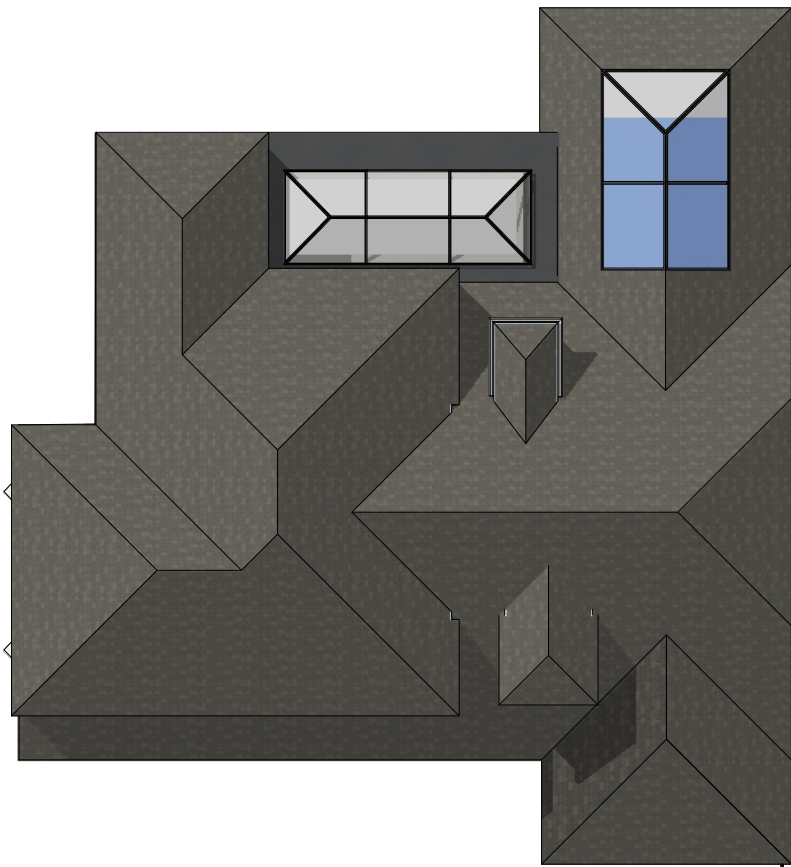

A :: Proposed Roof Plan **N** ➔
02 scale: 1:200

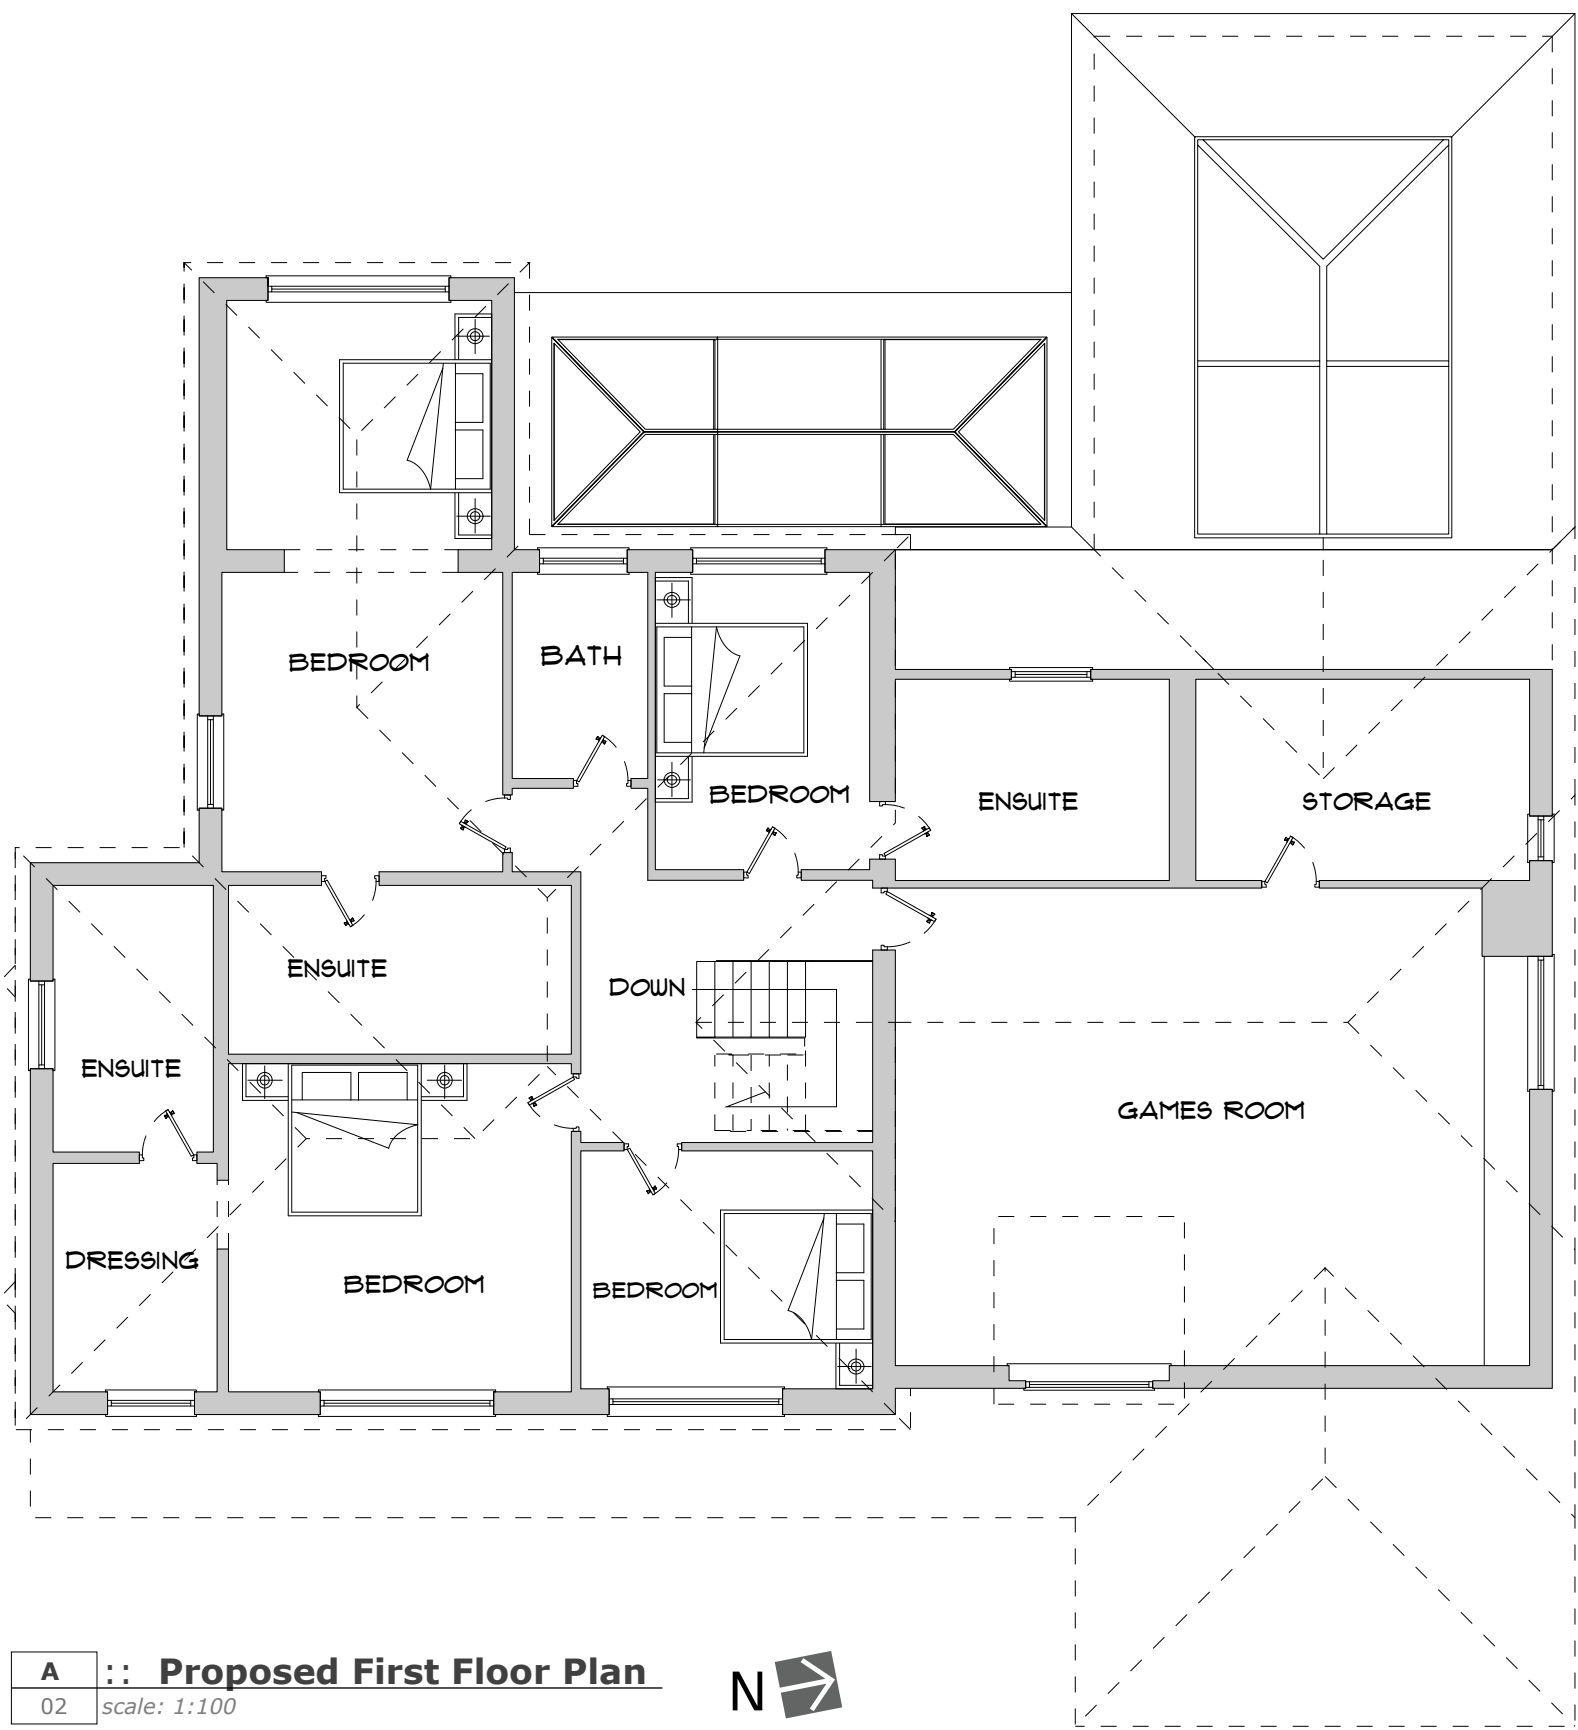

A :: Proposed First Floor Plan **N** ➔
02 scale: 1:100

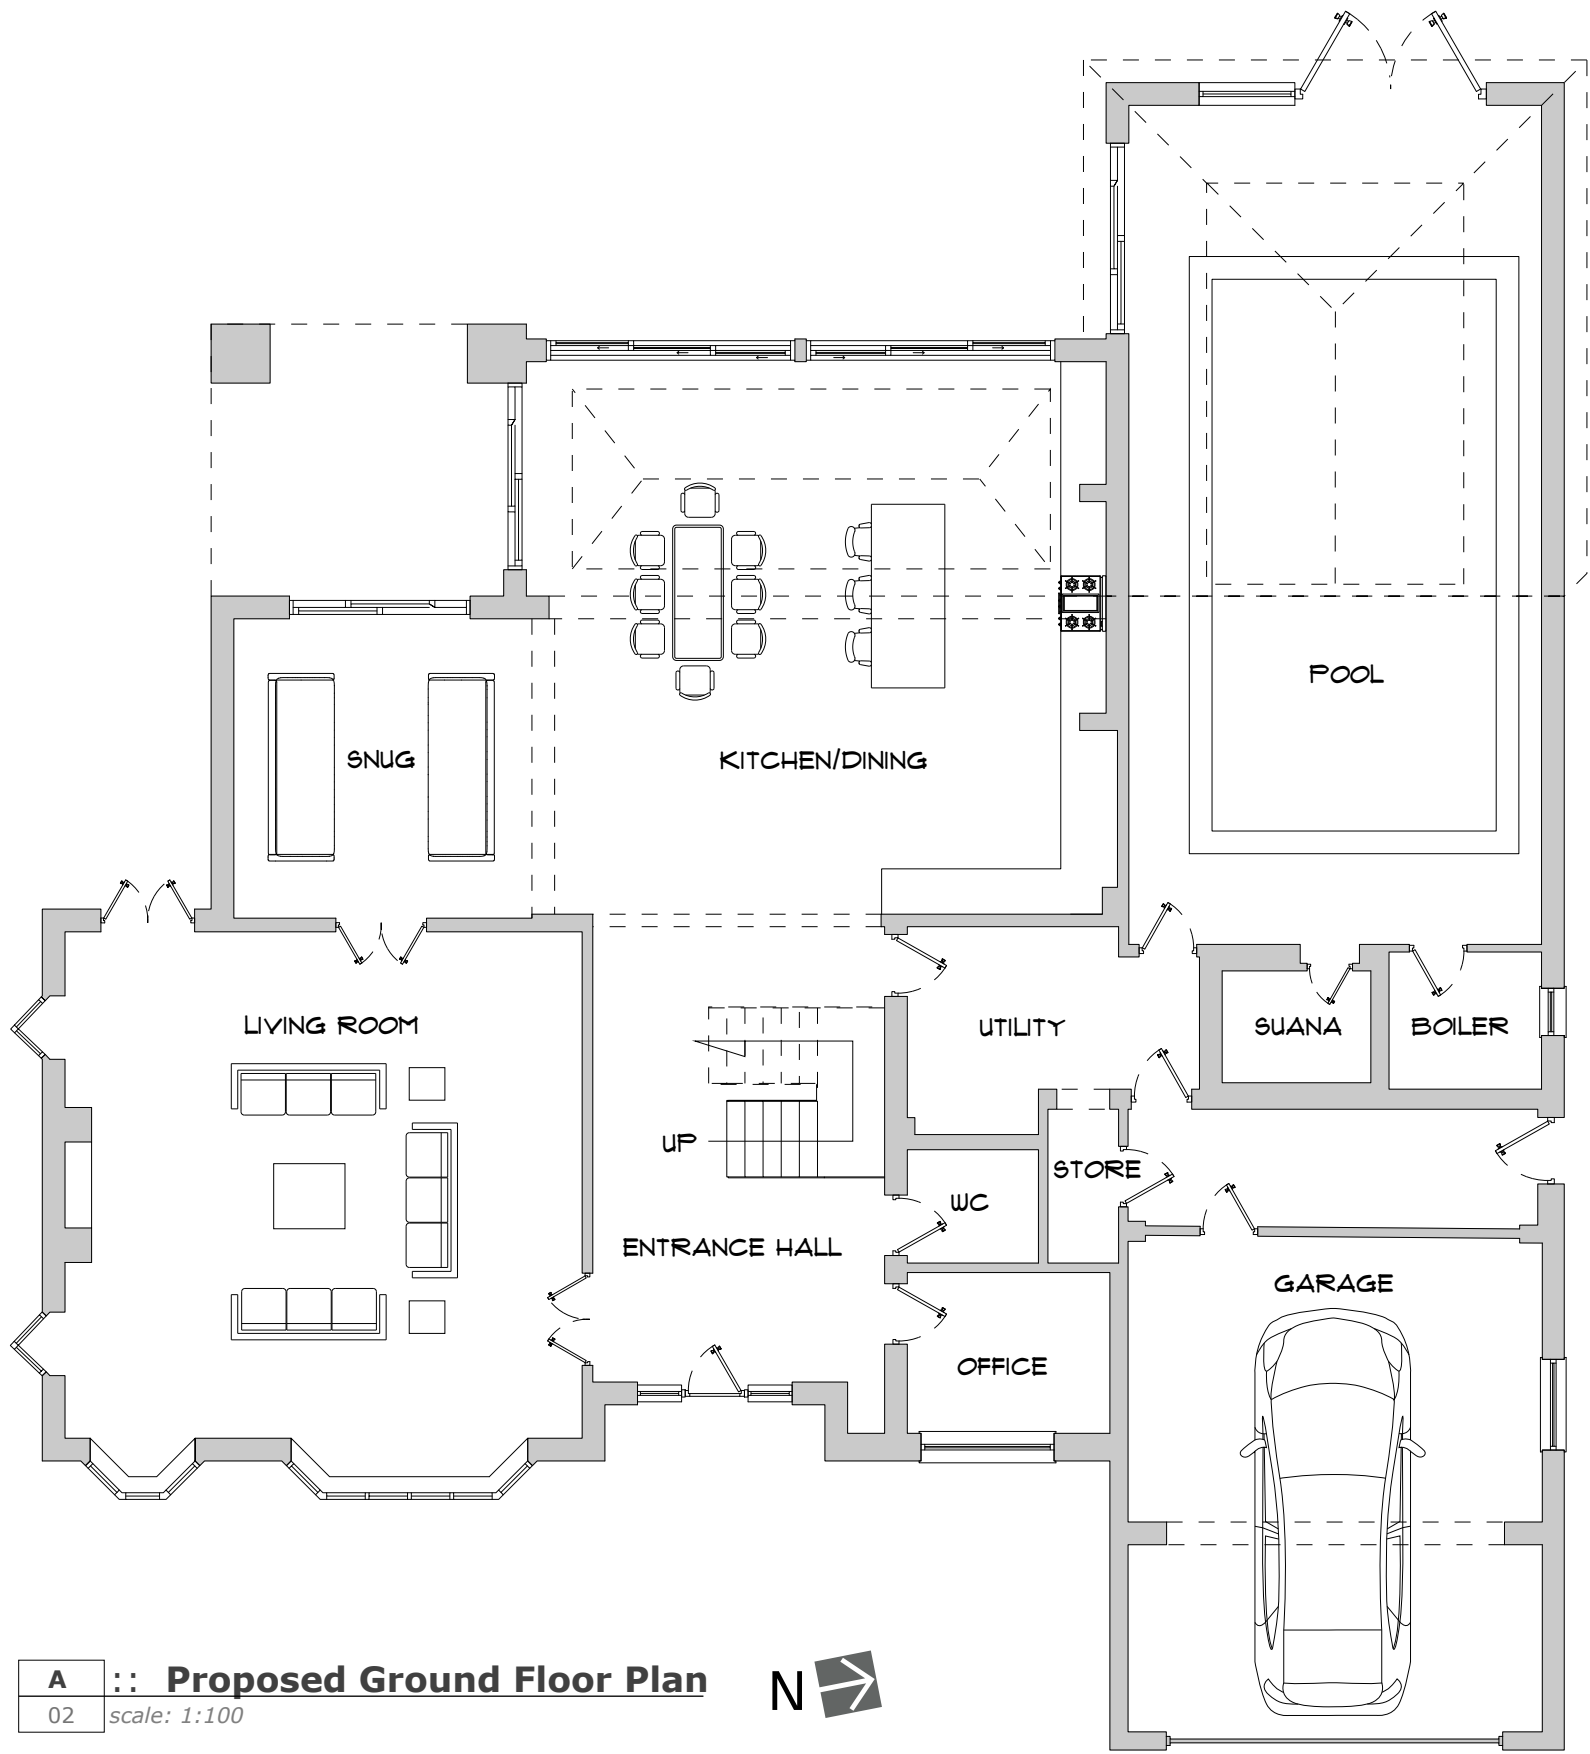

A :: Proposed Ground Floor Plan **N** ➔
02 scale: 1:100

0 2 4 6
1:200

0 1 2 3
1:100



BUILDVIEW

BUILDVIEW STUDIO

www.buildview.co.uk
studio@buildview.co.uk
01903 240330

All dimensions must be checked on site and not scaled from this drawing, apart from the local authority. These drawings have been scaled from the client supplied documents and not surveyed.

Any works commencing on site prior to obtaining full planning and building regulations approval including full condition discharge, is entirely at the client's / contractor's risk.

The contractor is responsible for taking and checking all levels and dimensions prior to ordering materials and starting work on site.

Any discrepancies are to be reported to BuildView prior to commencing any works.

All building work is to be carried out in accordance with building regulations and to the satisfaction of the local authority and as such additional unforeseen building works may be required on site.

These drawings do not constitute full working drawings.

All drawings are copyright of BuildView and may not be copied or reproduced by any third party without prior written consent.

Party walls actions are the responsibility of the client.

Address:

9-Angmering-Lane-East-
Preston-West-Sussex-
BN16-2TA

Client:

Mr & Mrs Forsythe

Title:

Rear Extension

Date:

September 24, 2021

Rev 1:

LPA Submission

Paper Size A2

Sheet:

A 02



All dimensions must be checked on site and not scaled from this drawing, apart from the local authority. These drawings have been scaled from the client supplied documents and not surveyed.

Any works commencing on site prior to obtaining full planning and building regulations approval including full condition discharge, is entirely at the client's / contractor's risk.

The contractor is responsible for taking and checking all levels and dimensions prior to ordering materials and starting work on site.

Any discrepancies are to be reported to BuildView prior to commencing any works.

All building work is to be carried out in accordance with building regulations and to the satisfaction of the local authority and as such additional unforeseen building works may be required on site.

These drawings do not constitute full working drawings.

All drawings are copyright of BuildView and may not be copied or reproduced by any third party without prior written consent.

Party walls actions are the responsibility of the client.

Address:
9-Angmering-Lane-East-
Preston-West-Sussex-
BN16-2TA

Client:
Mr & Mrs Forsythe

Title:
Rear Extension


Date: September 24, 2021

Rev 1: LPA Submission

Paper Size A2

Sheet:
A 03



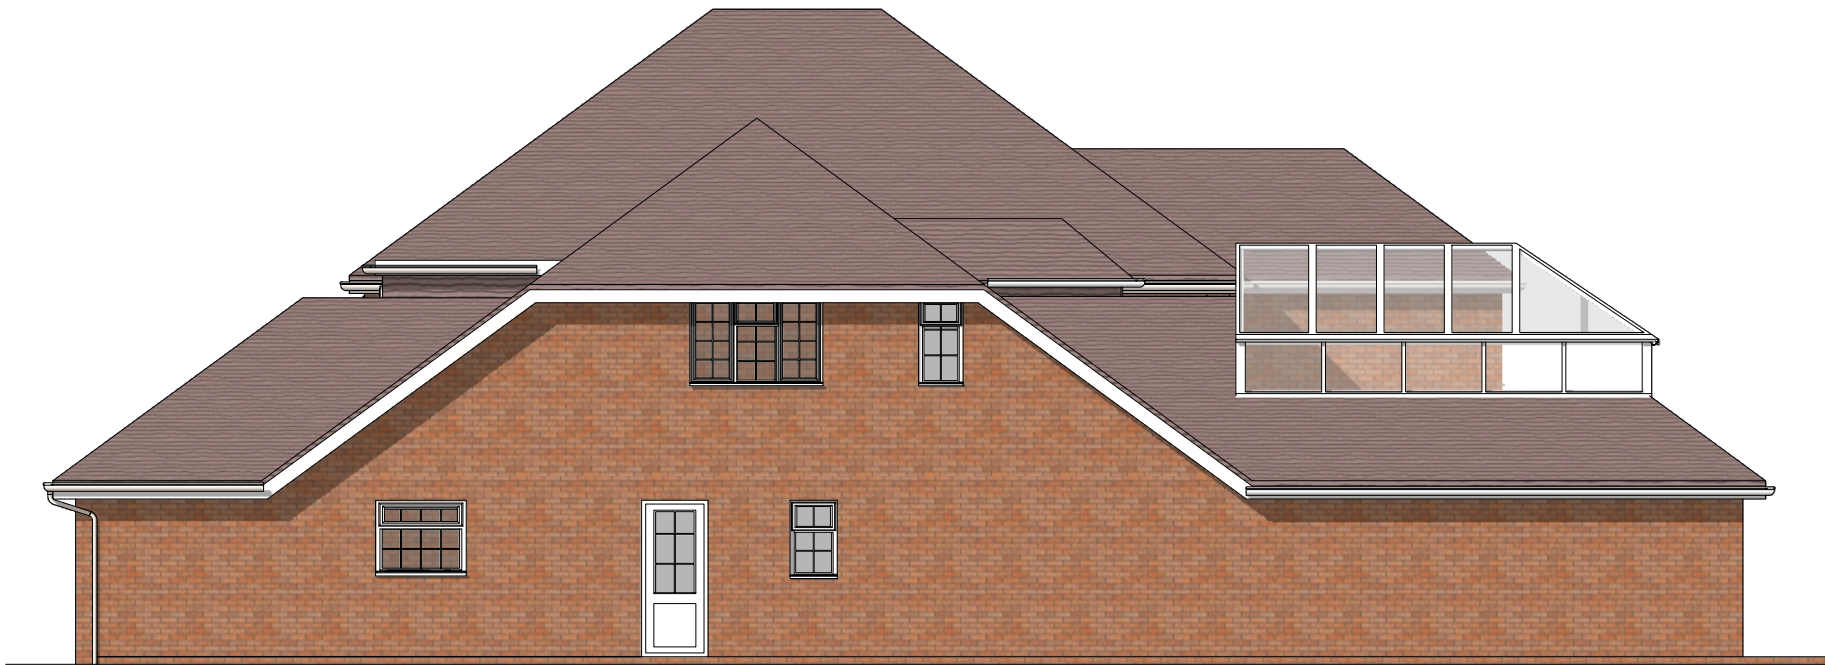

A
03

:: Existing North Elevation
scale: 1:100



A
03

:: Existing East Elevation
scale: 1:100



A
03

:: Existing South Elevation
scale: 1:100



A
03

:: Existing West Elevation
scale: 1:100

All dimensions must be checked on site and not scaled from this drawing, apart from the local authority. These drawings have been scaled from the client supplied documents and not surveyed.

Any works commencing on site prior to obtaining full planning and building regulations approval including full condition discharge, is entirely at the client's / contractor's risk.

The contractor is responsible for taking and checking all levels and dimensions prior to ordering materials and starting work on site.

Any discrepancies are to be reported to BuildView prior to commencing any works.

All building work is to be carried out in accordance with building regulations and to the satisfaction of the local authority and as such additional unforeseen building works may be required on site.

These drawings do not constitute full working drawings.

All drawings are copyright of BuildView and may not be copied or reproduced by any third party without prior written consent.

Party walls actions are the responsibility of the client.

Address:
9-Angmering-Lane-East-
Preston-West-Sussex-
BN16-2TA

Client:
Mr & Mrs Forsythe

Title:
Rear Extension

Date: September 24, 2021

Rev 1: LPA Submission

Paper Size A2

Sheet:
A 04 



0 1 2 3 m
1:100

All dimensions must be checked on site and not scaled from this drawing, apart from the local authority. These drawings have been scaled from the client supplied documents and not surveyed.

Any works commencing on site prior to obtaining full planning and building regulations approval including full condition discharge, is entirely at the client's / contractor's risk.

The contractor is responsible for taking and checking all levels and dimensions prior to ordering materials and starting work on site.

Any discrepancies are to be reported to BuildView prior to commencing any works.

All building work is to be carried out in accordance with building regulations and to the satisfaction of the local authority and as such additional unforeseen building works may be required on site.

These drawings do not constitute full working drawings.

All drawings are copyright of BuildView and may not be copied or reproduced by any third party without prior written consent.

Party walls actions are the responsibility of the client.

Address:
9-Angmering-Lane-East-
Preston-West-Sussex-
BN16-2TA

Client:
Mr & Mrs Forsythe

Title:
Rear Extension


Date: September 24, 2021

Rev 1: LPA Submission

Paper Size A2

Sheet:


A 05

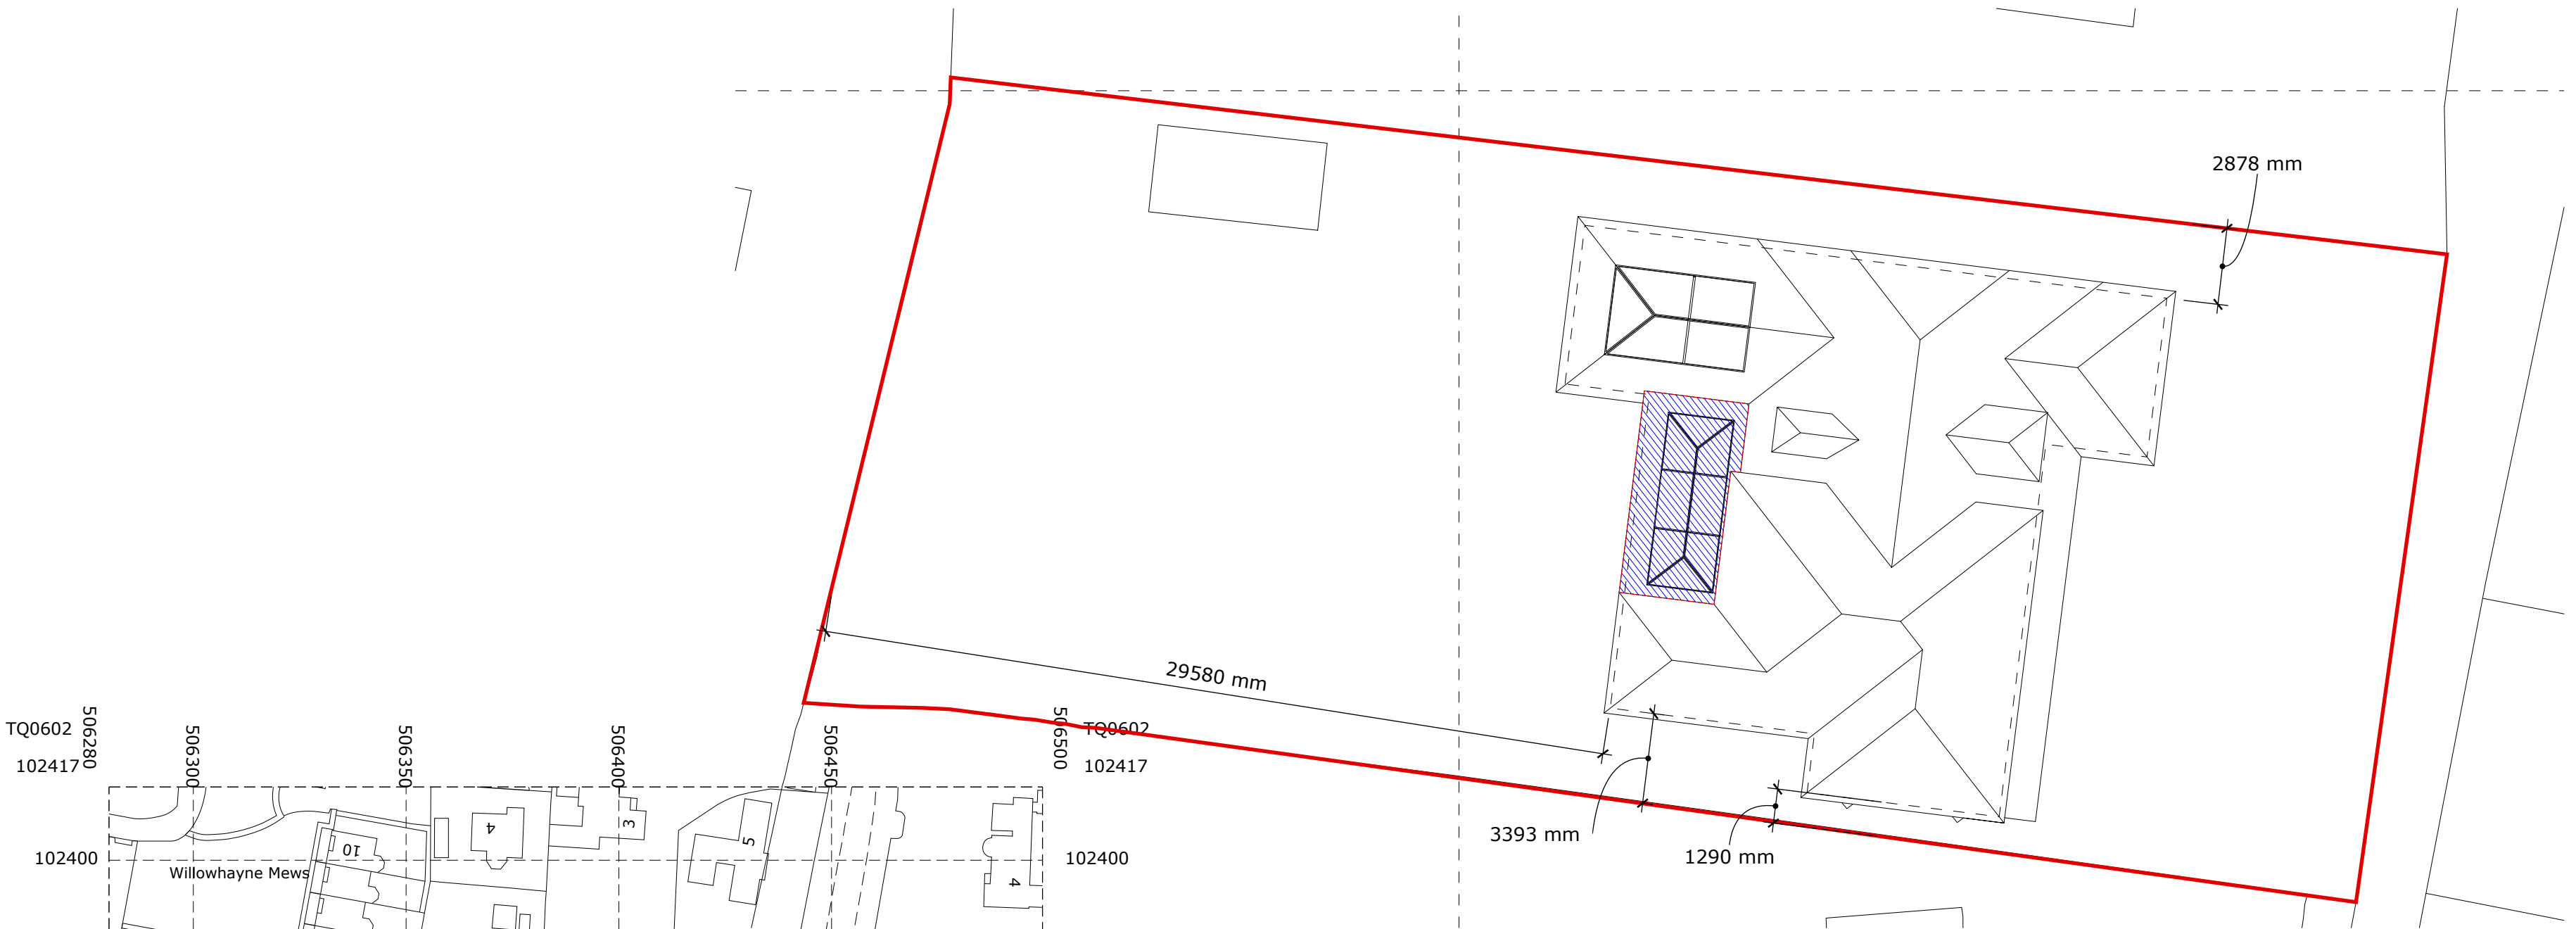

A :: Block Plan
05 scale: 1:200



A :: Location Plan
05 scale: 1:1250

 

© Crown copyright 2021 Ordnance Survey 100053143

