


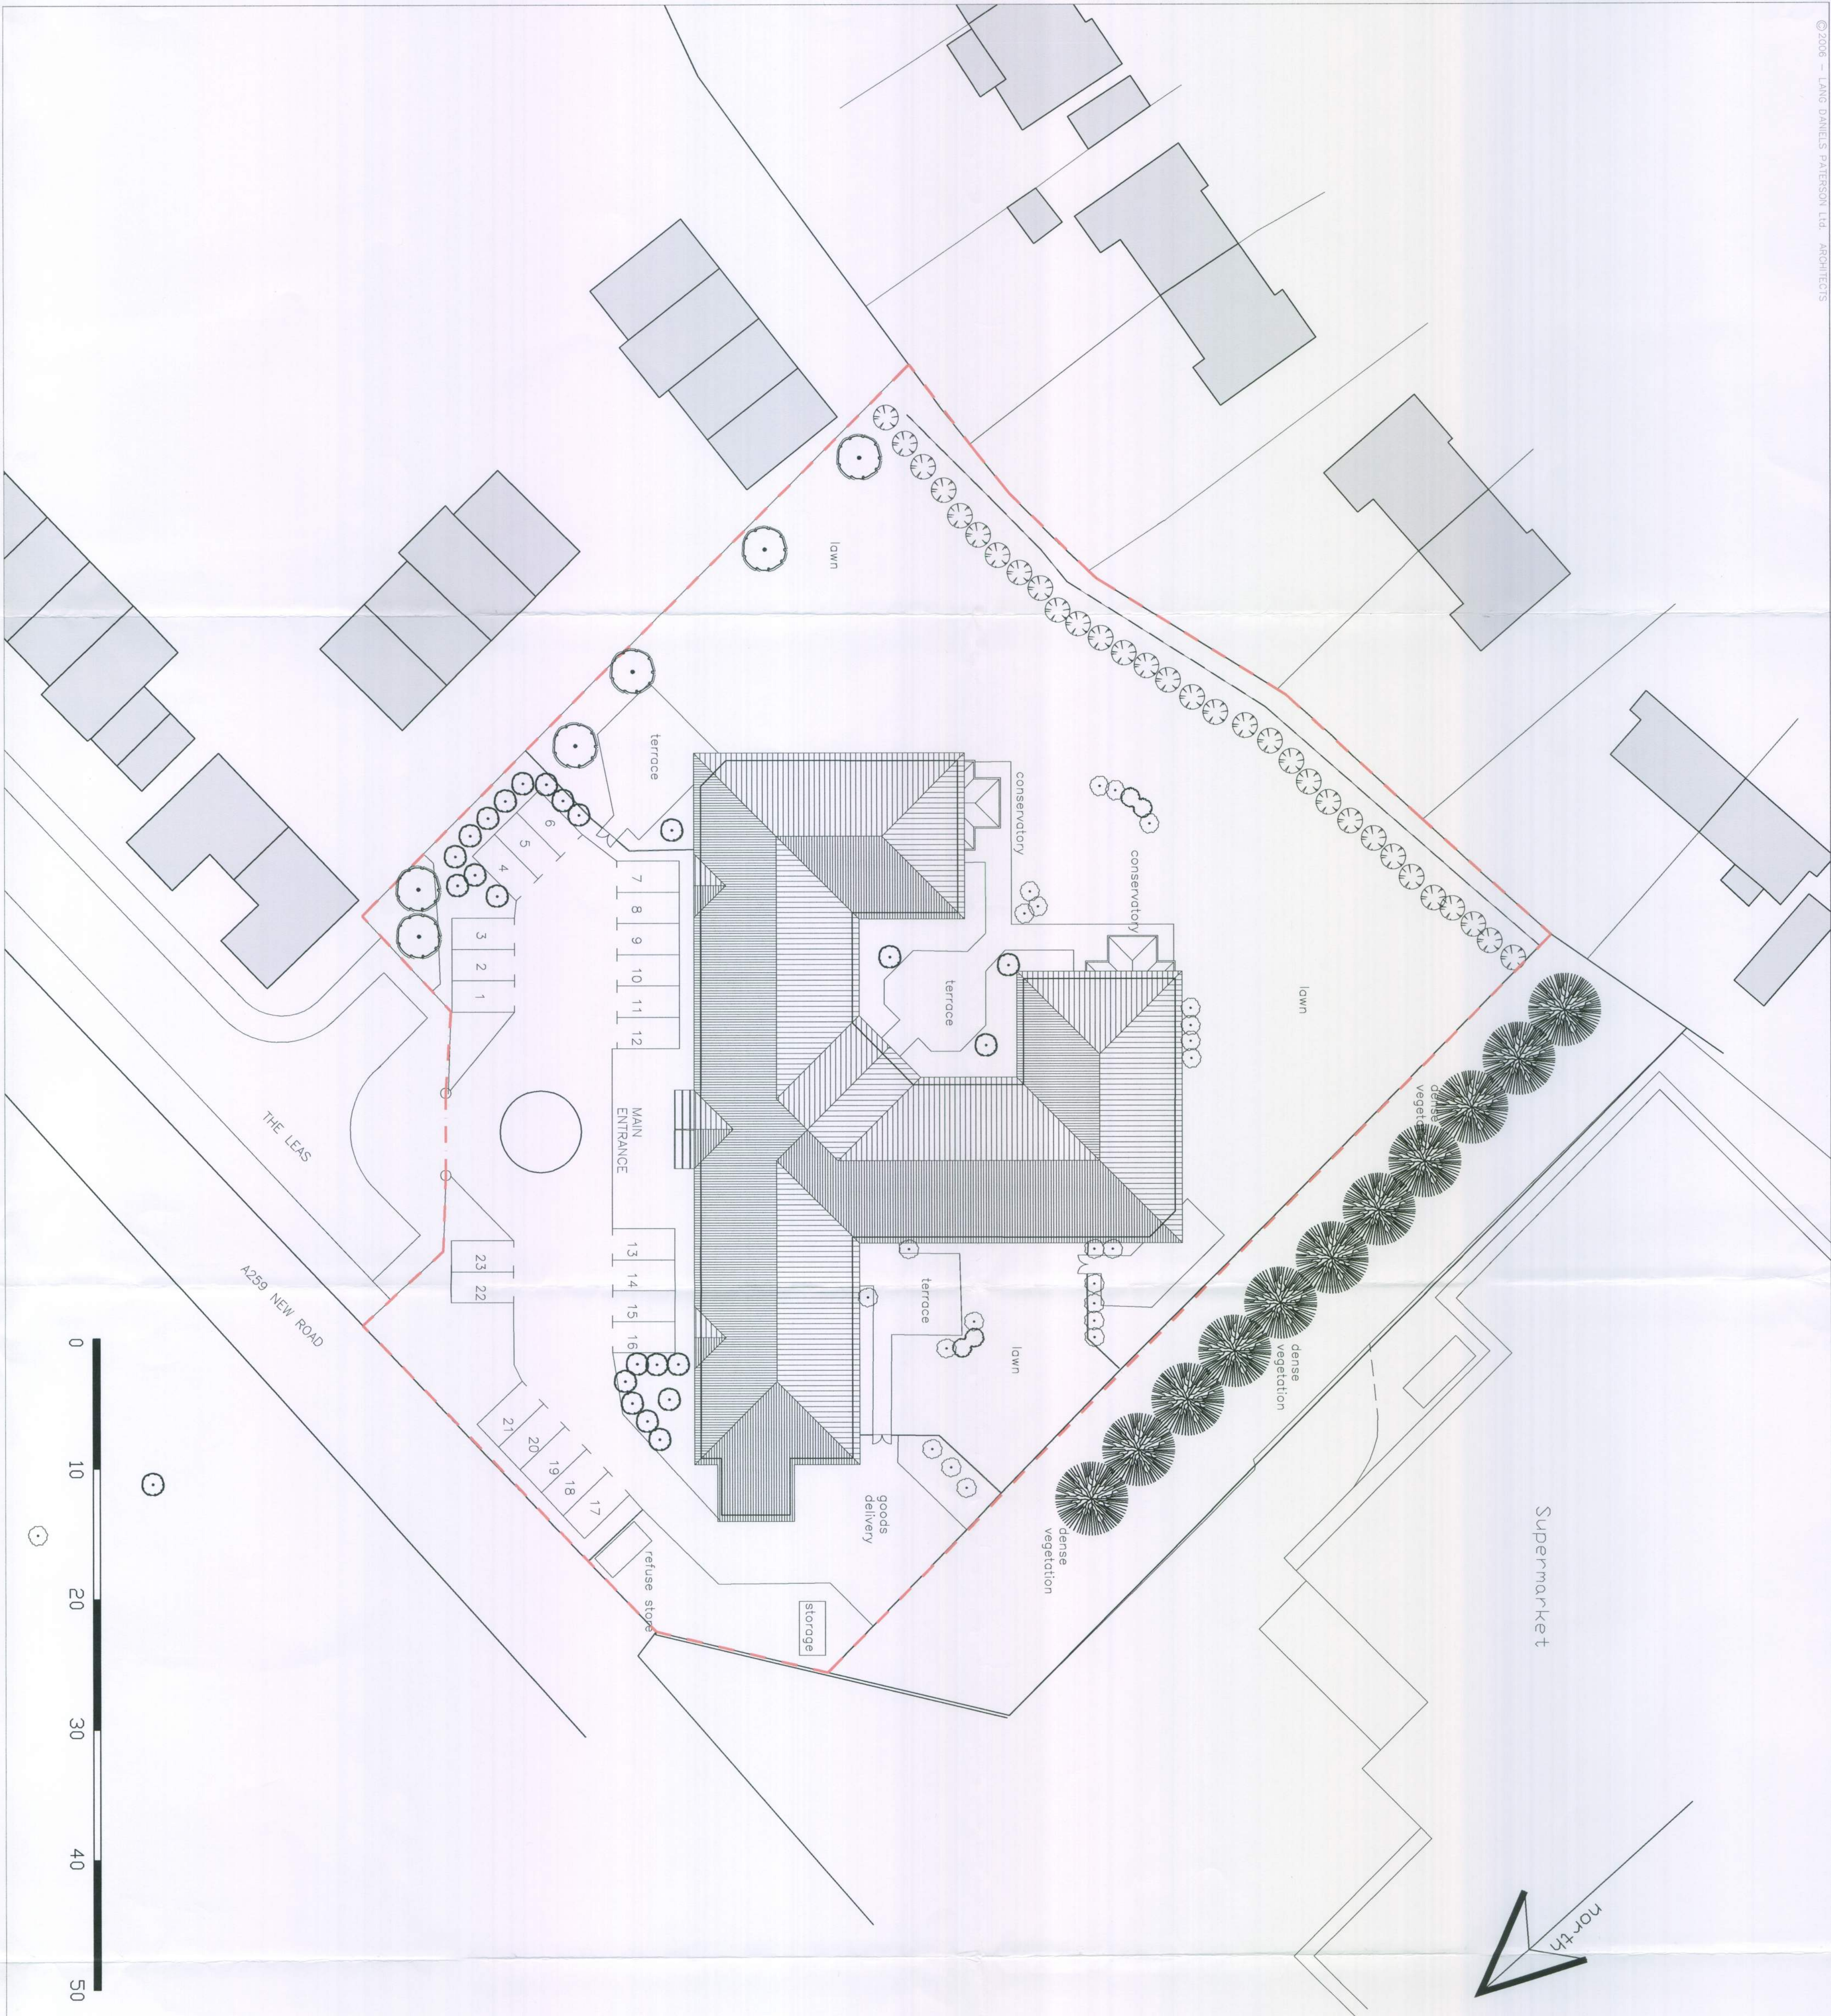

CARE UK
Community Partnerships

DARLINGTON COURT, RUSTINGTON

ALTERATIONS AND EXTENSION

BLOCK PLAN AS EXISTING

LANG DANIELS PATERSON
ARCHITECTS • PLANNERS
LANG DANIELS PATERSON LTD
THE SCHOOL HOUSE
115 RUSTINGTON ROAD
LONDON SW17 7EE
TEL: 020 8472 9238
FAX: 020 8472 1529

PROJECT
DARLINGTON COURT
CARE UK

TITLE
ALTERATIONS AND EXTENSION
EXISTING BLOCK PLAN / ROOF PLAN

SCALE: 1:1000	DATE: 2007	FILE:
1007/PL01		