


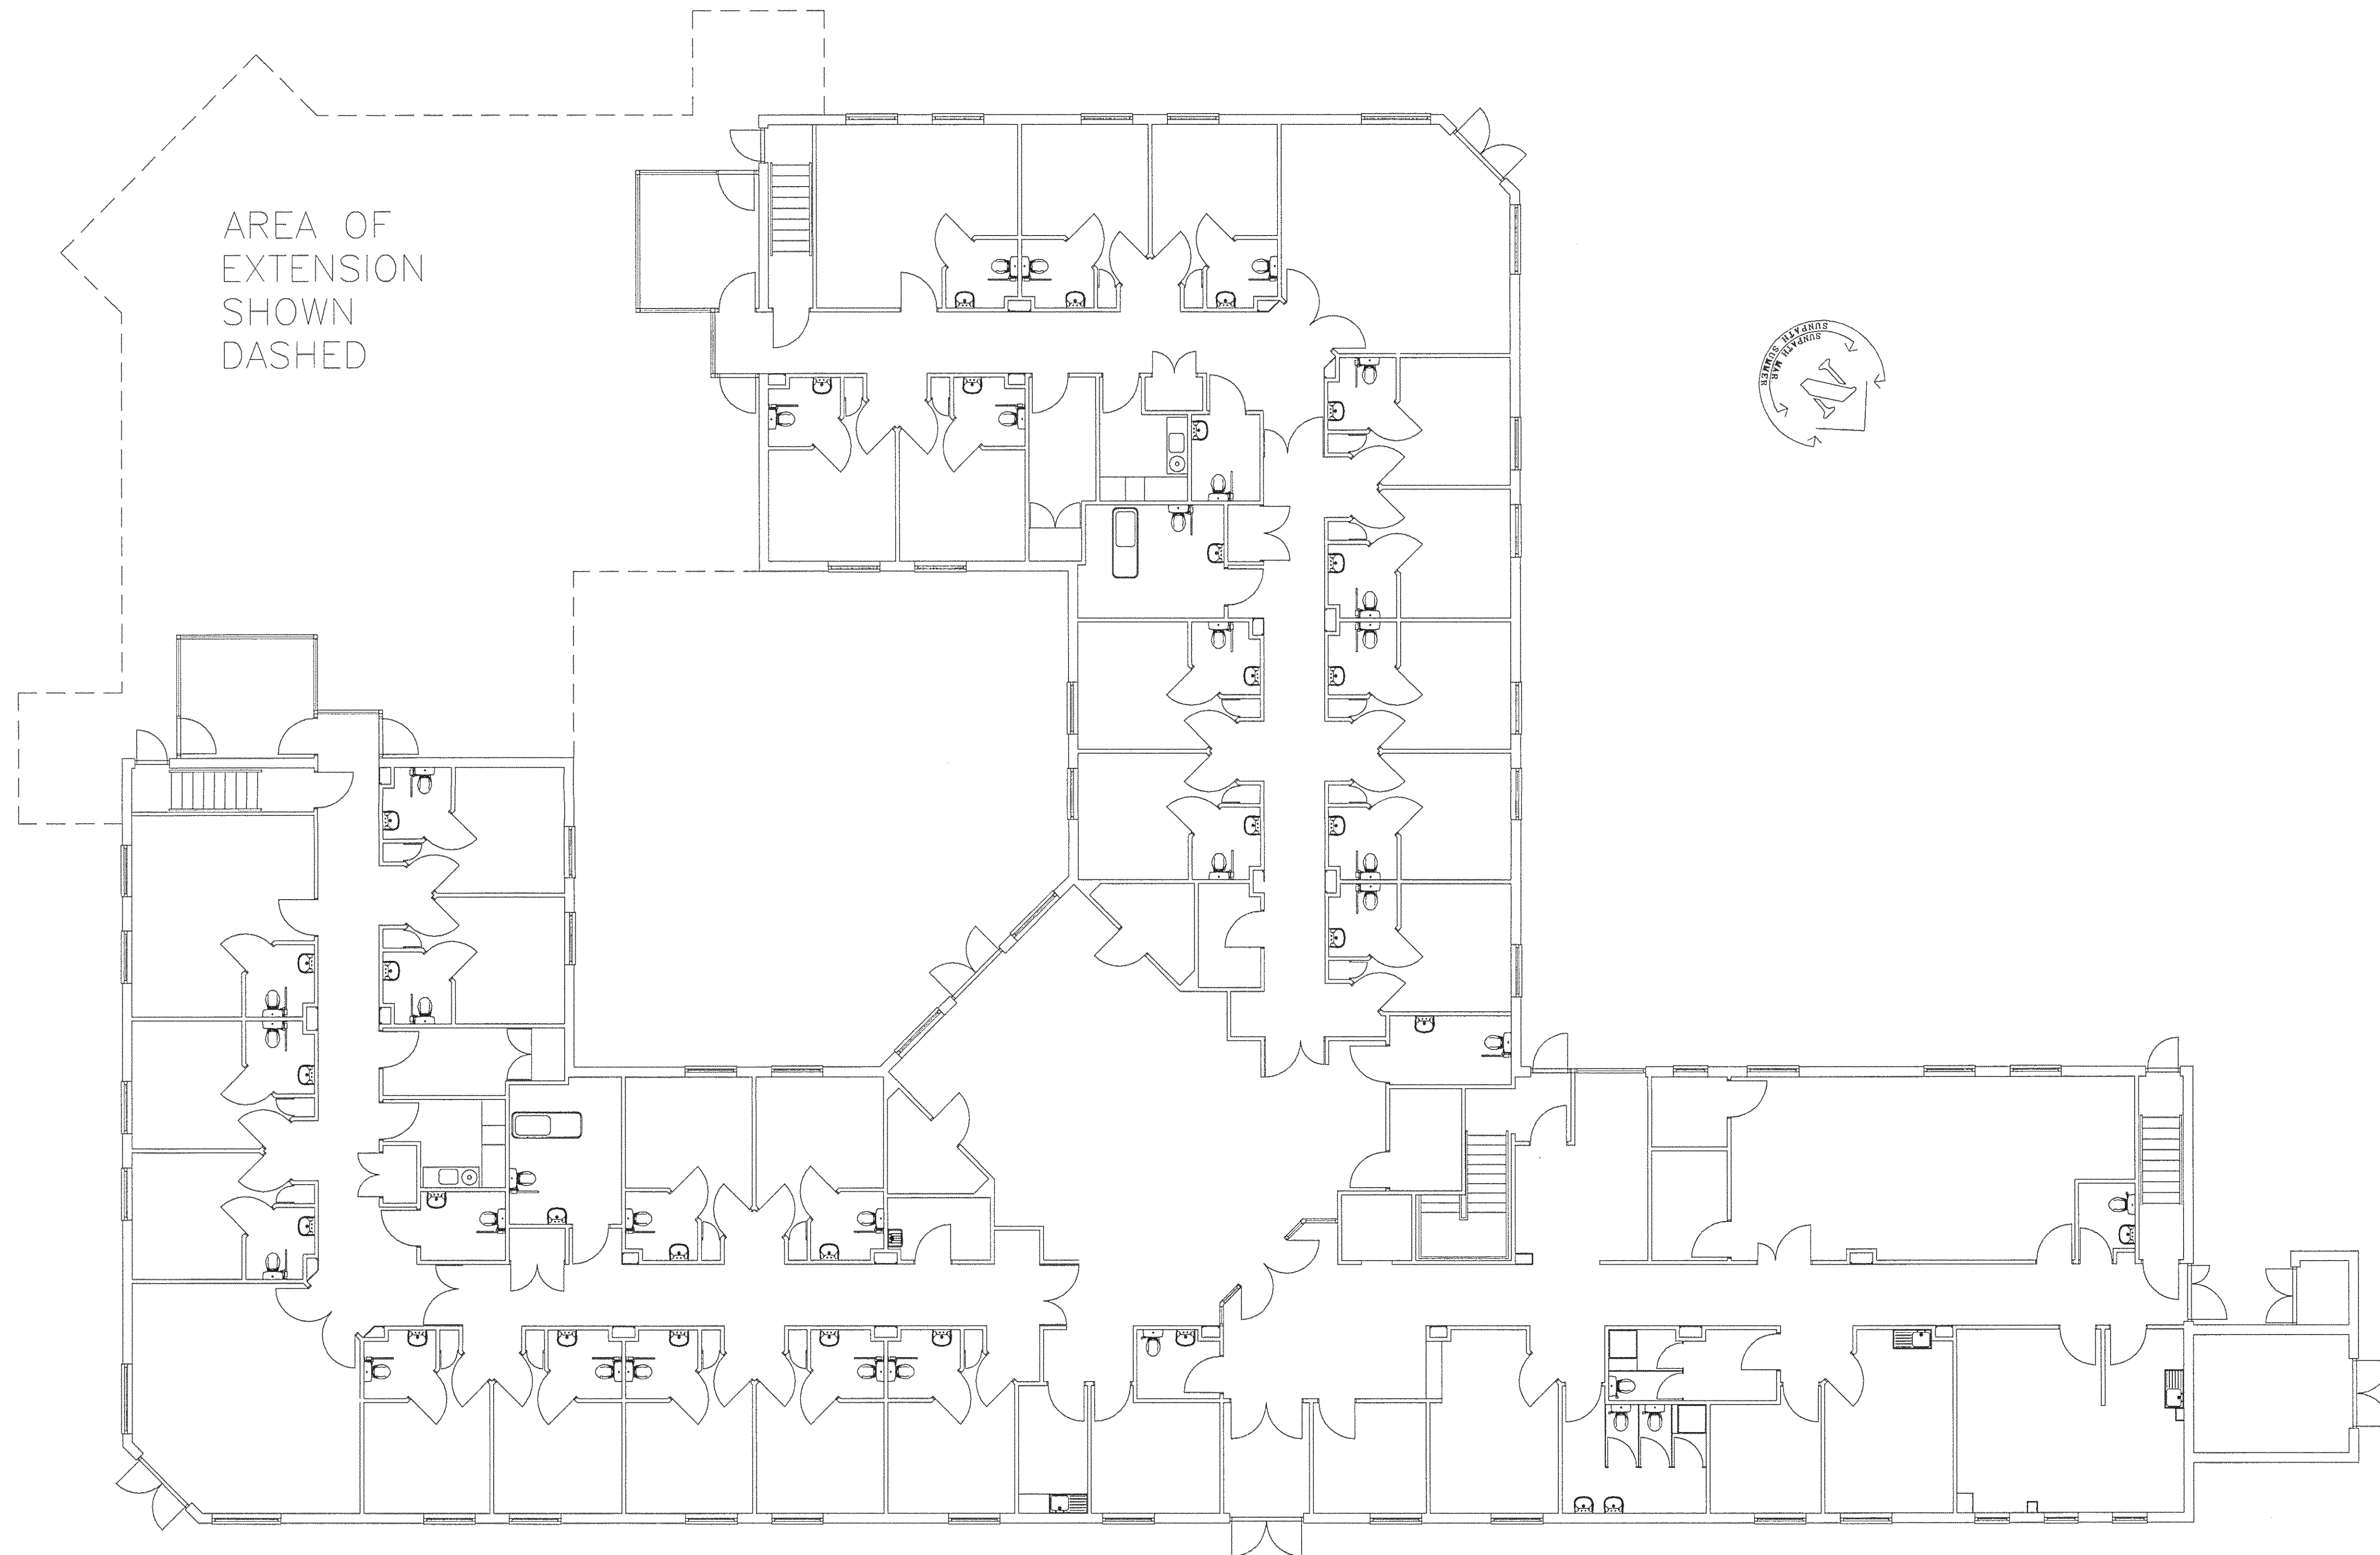

## GROUND FLOOR LAYOUT



CARE UK  
*Community Partnerships*

# DARLINGTON COURT, RUSTINGTON ALTERATIONS AND EXTENSION PROPERTY AS EXISTING

REV DATE DESCRIPTION

LANG DANIELS PATERSON  
ARCHITECTS PLANNERS  
LANG DANIELS PATERSON LTD  
THE SCHOOL HALL  
18 WISSETON ROAD  
LONDON SW17 7EE  
TEL (020) 8 672 4238  
FAX (020) 8602 1559

PROJECT  
DARLINGTON COURT, THE LEAS,  
RUSTINGTON. CARE UK  
TITLE  
ALTERATIONS AND EXTENSION  
EXISTING GROUND FLOOR PLAN

|               |                       |        |
|---------------|-----------------------|--------|
| SCALE: 1:1000 | PROJ NO:<br>1007/PL02 | REV: 1 |
| DATE: SEP 10  |                       |        |
| DESIGNER      | FILE                  |        |