


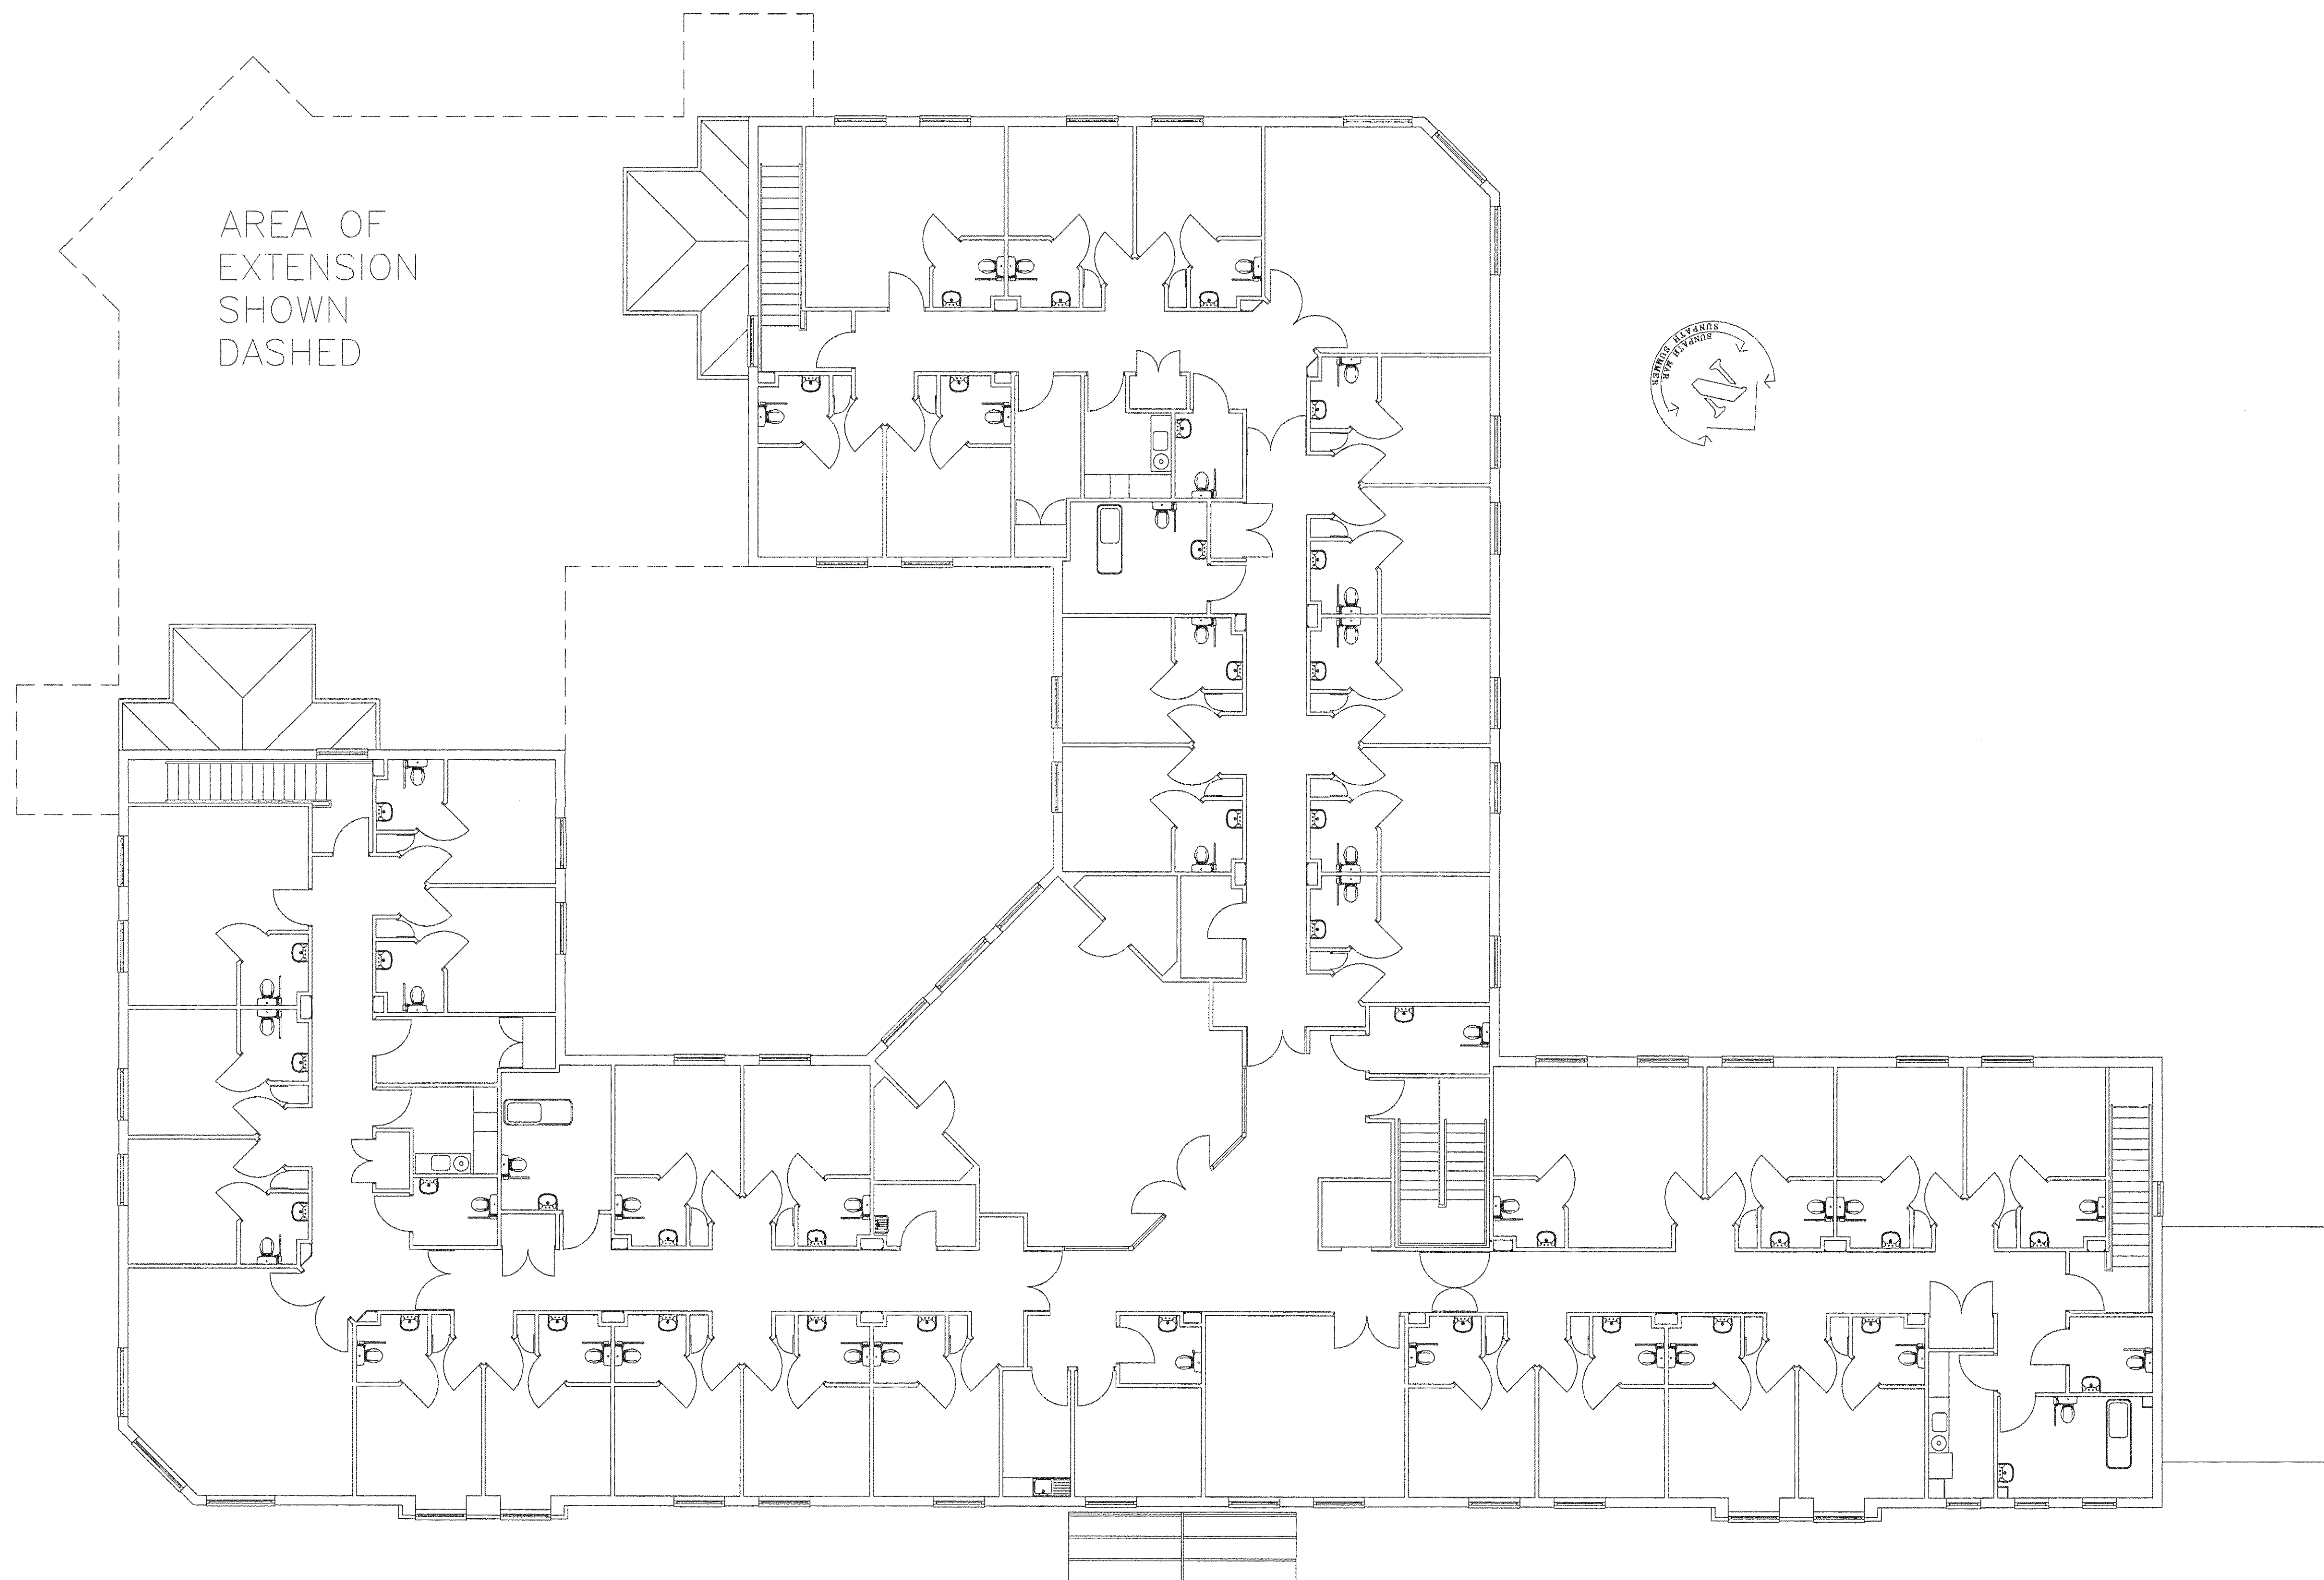

FIRST FLOOR LAYOUT



CARE UK
Community Partnerships

DARLINGTON COURT, RUSTINGTON ALTERATIONS AND EXTENSION PROPERTY AS EXISTING

REV DATE DESCRIPTION

LANG DANIELS PATERSON
ARCHITECTS PLANNERS
LANG DANIELS PATERSON LTD
THE SCHOOL HALL
16 WILTON ROAD
LONDON SW17 7EE
TEL (020) 672 2239
FAX (020) 672 1555

PROJECT
DARLINGTON COURT
CARE UK
TITLE
ALTERATIONS AND EXTENSION
EXISTING FIRST FLOOR PLAN

SCALE 1:1000	DWG NO. 1007/PL03	REV
DATE SEP 10		
AUTHOR	FILED	