


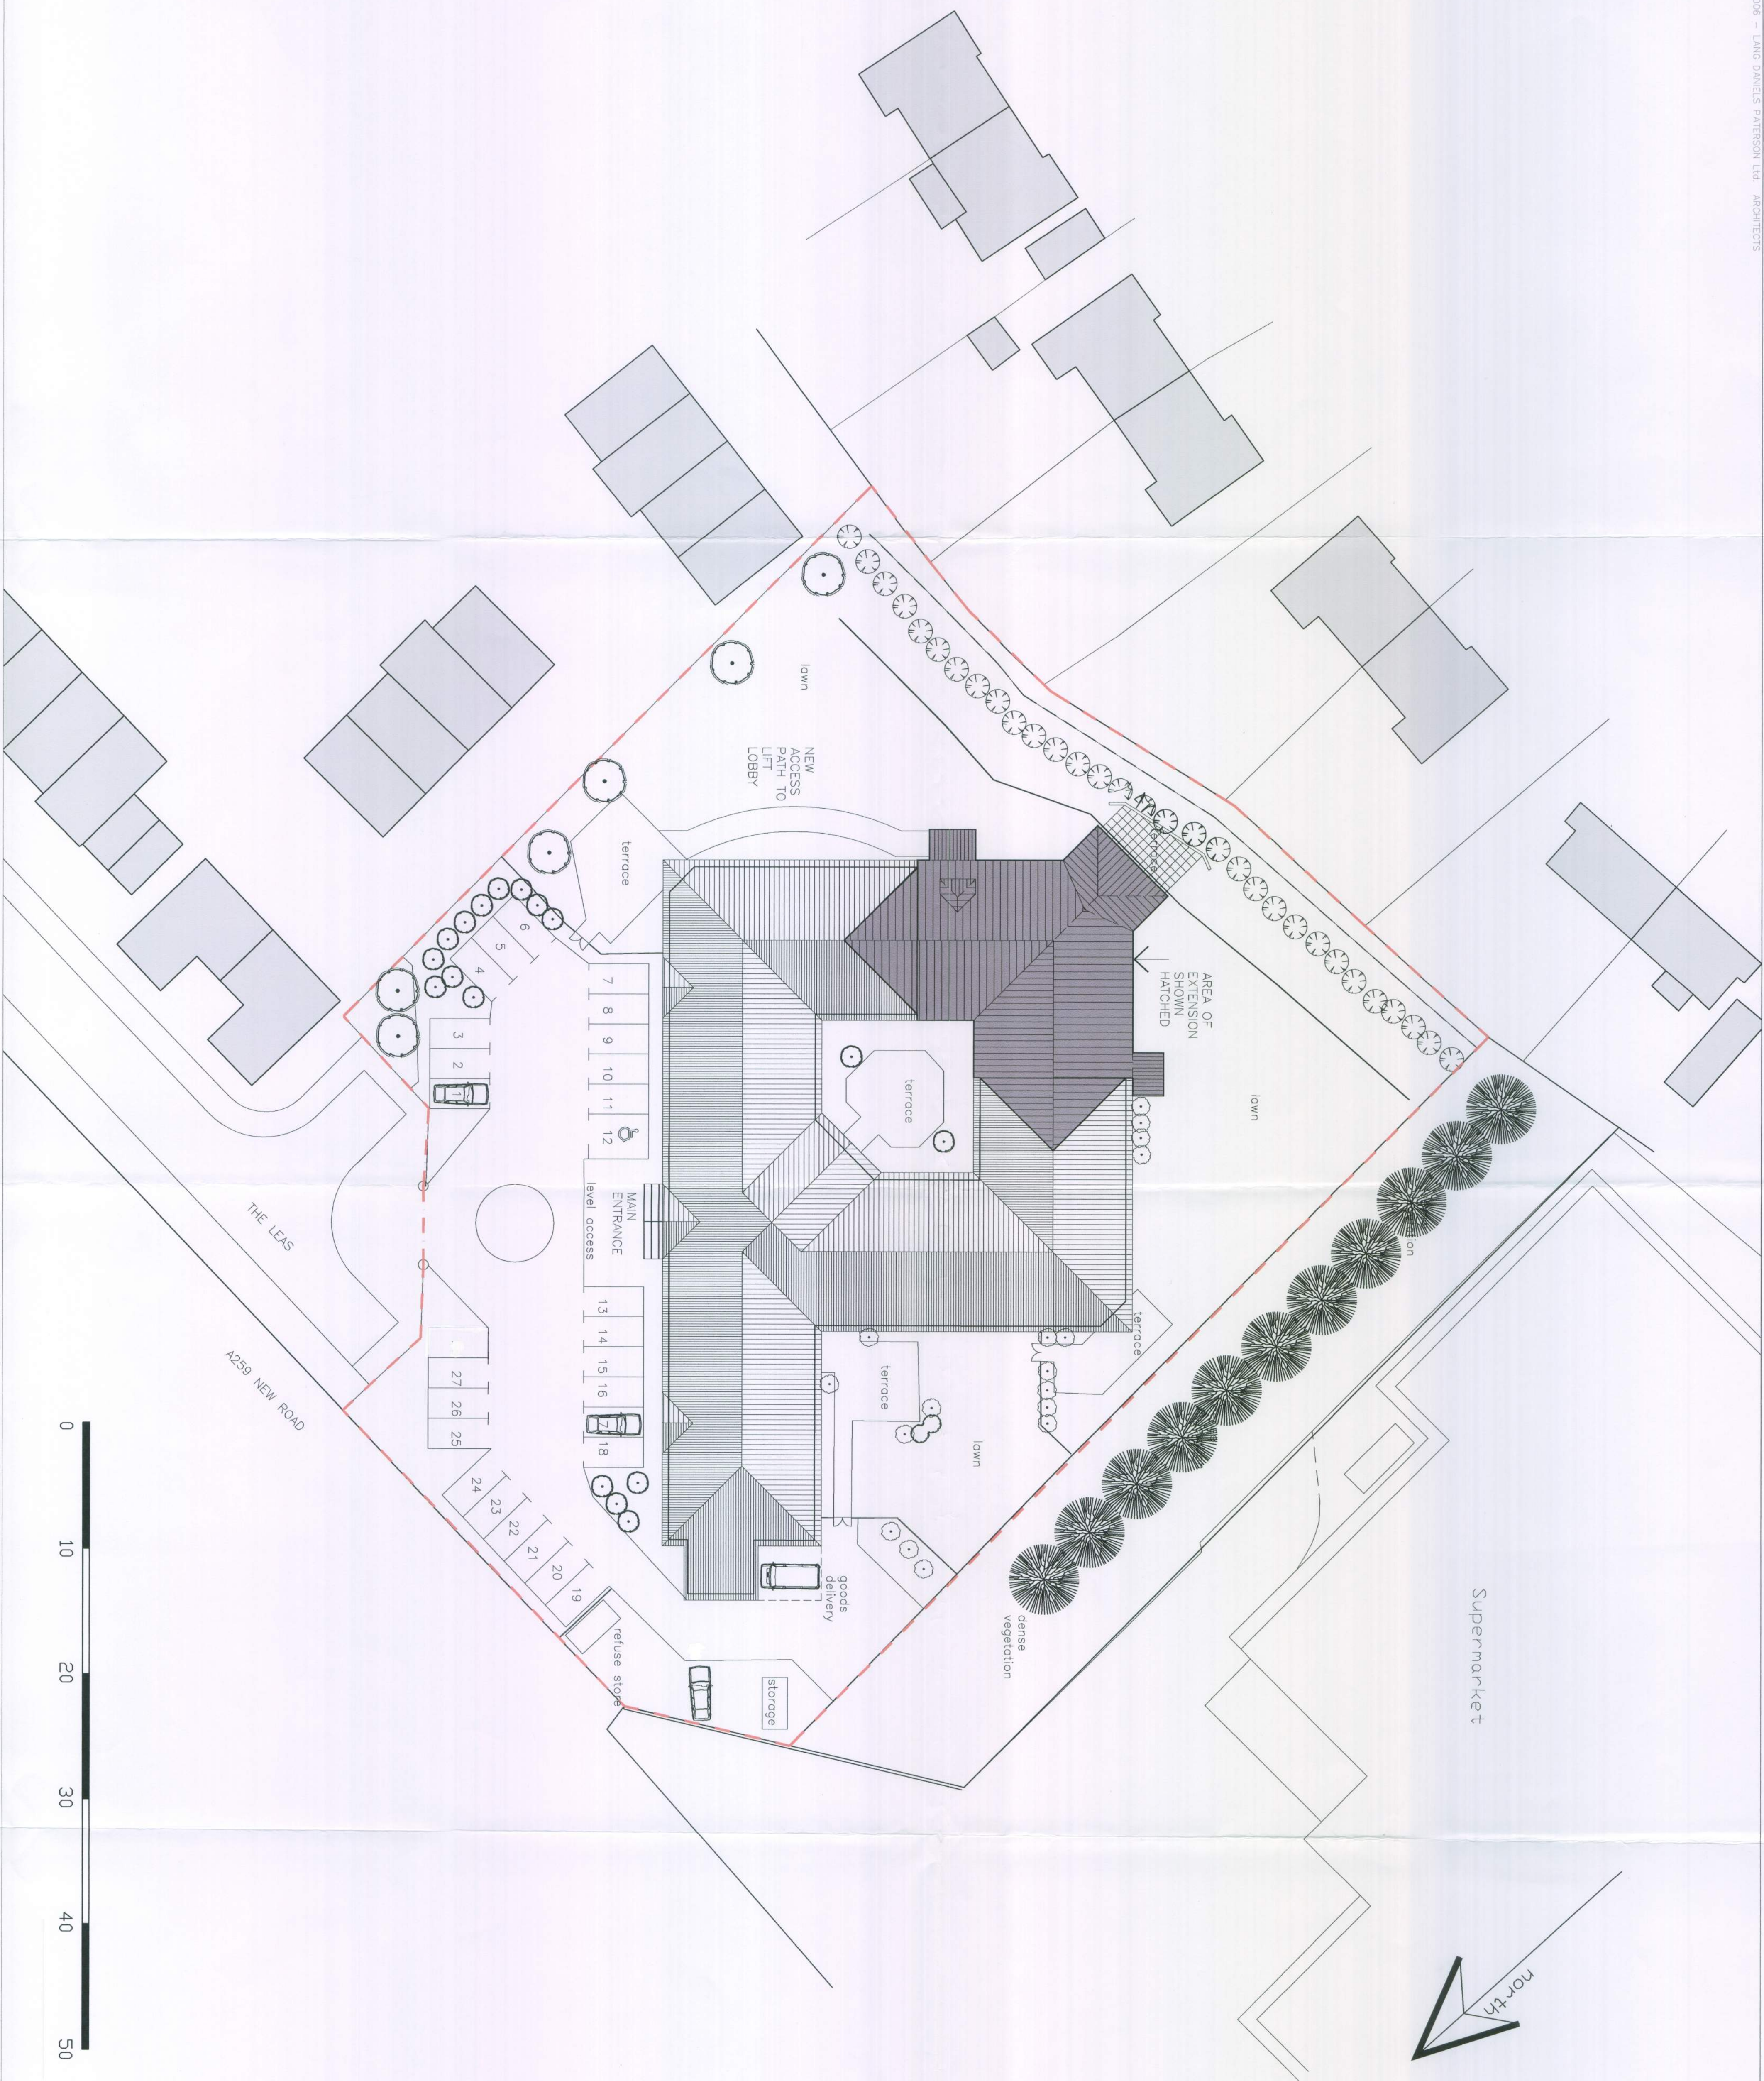

CARE UK
Community Partnerships

DARLINGTON COURT, RUSTINGTON

ALTERATIONS AND EXTENSION

BLOCK PLAN AS PROPOSED

LANG • DANIELS • PATERSON
ARCHITECTS • PLANNERS
LANG DANIELS PATERSON LTD
10 WILSON ROAD
LONDON SW17 7EE
TEL: (020) 8862 1555
FAX: (020) 8862 1555

PROJECT
DARLINGTON COURT
CARE UK
TITLE
ALTERATIONS AND EXTENSION
PROPOSED BLOCK | ROOF PLAN

SCALE: 1:2500
DATE: SEP 10
DRAWN: 10071 PL06
CHECKED: [initials]
APPROVED: [initials]