


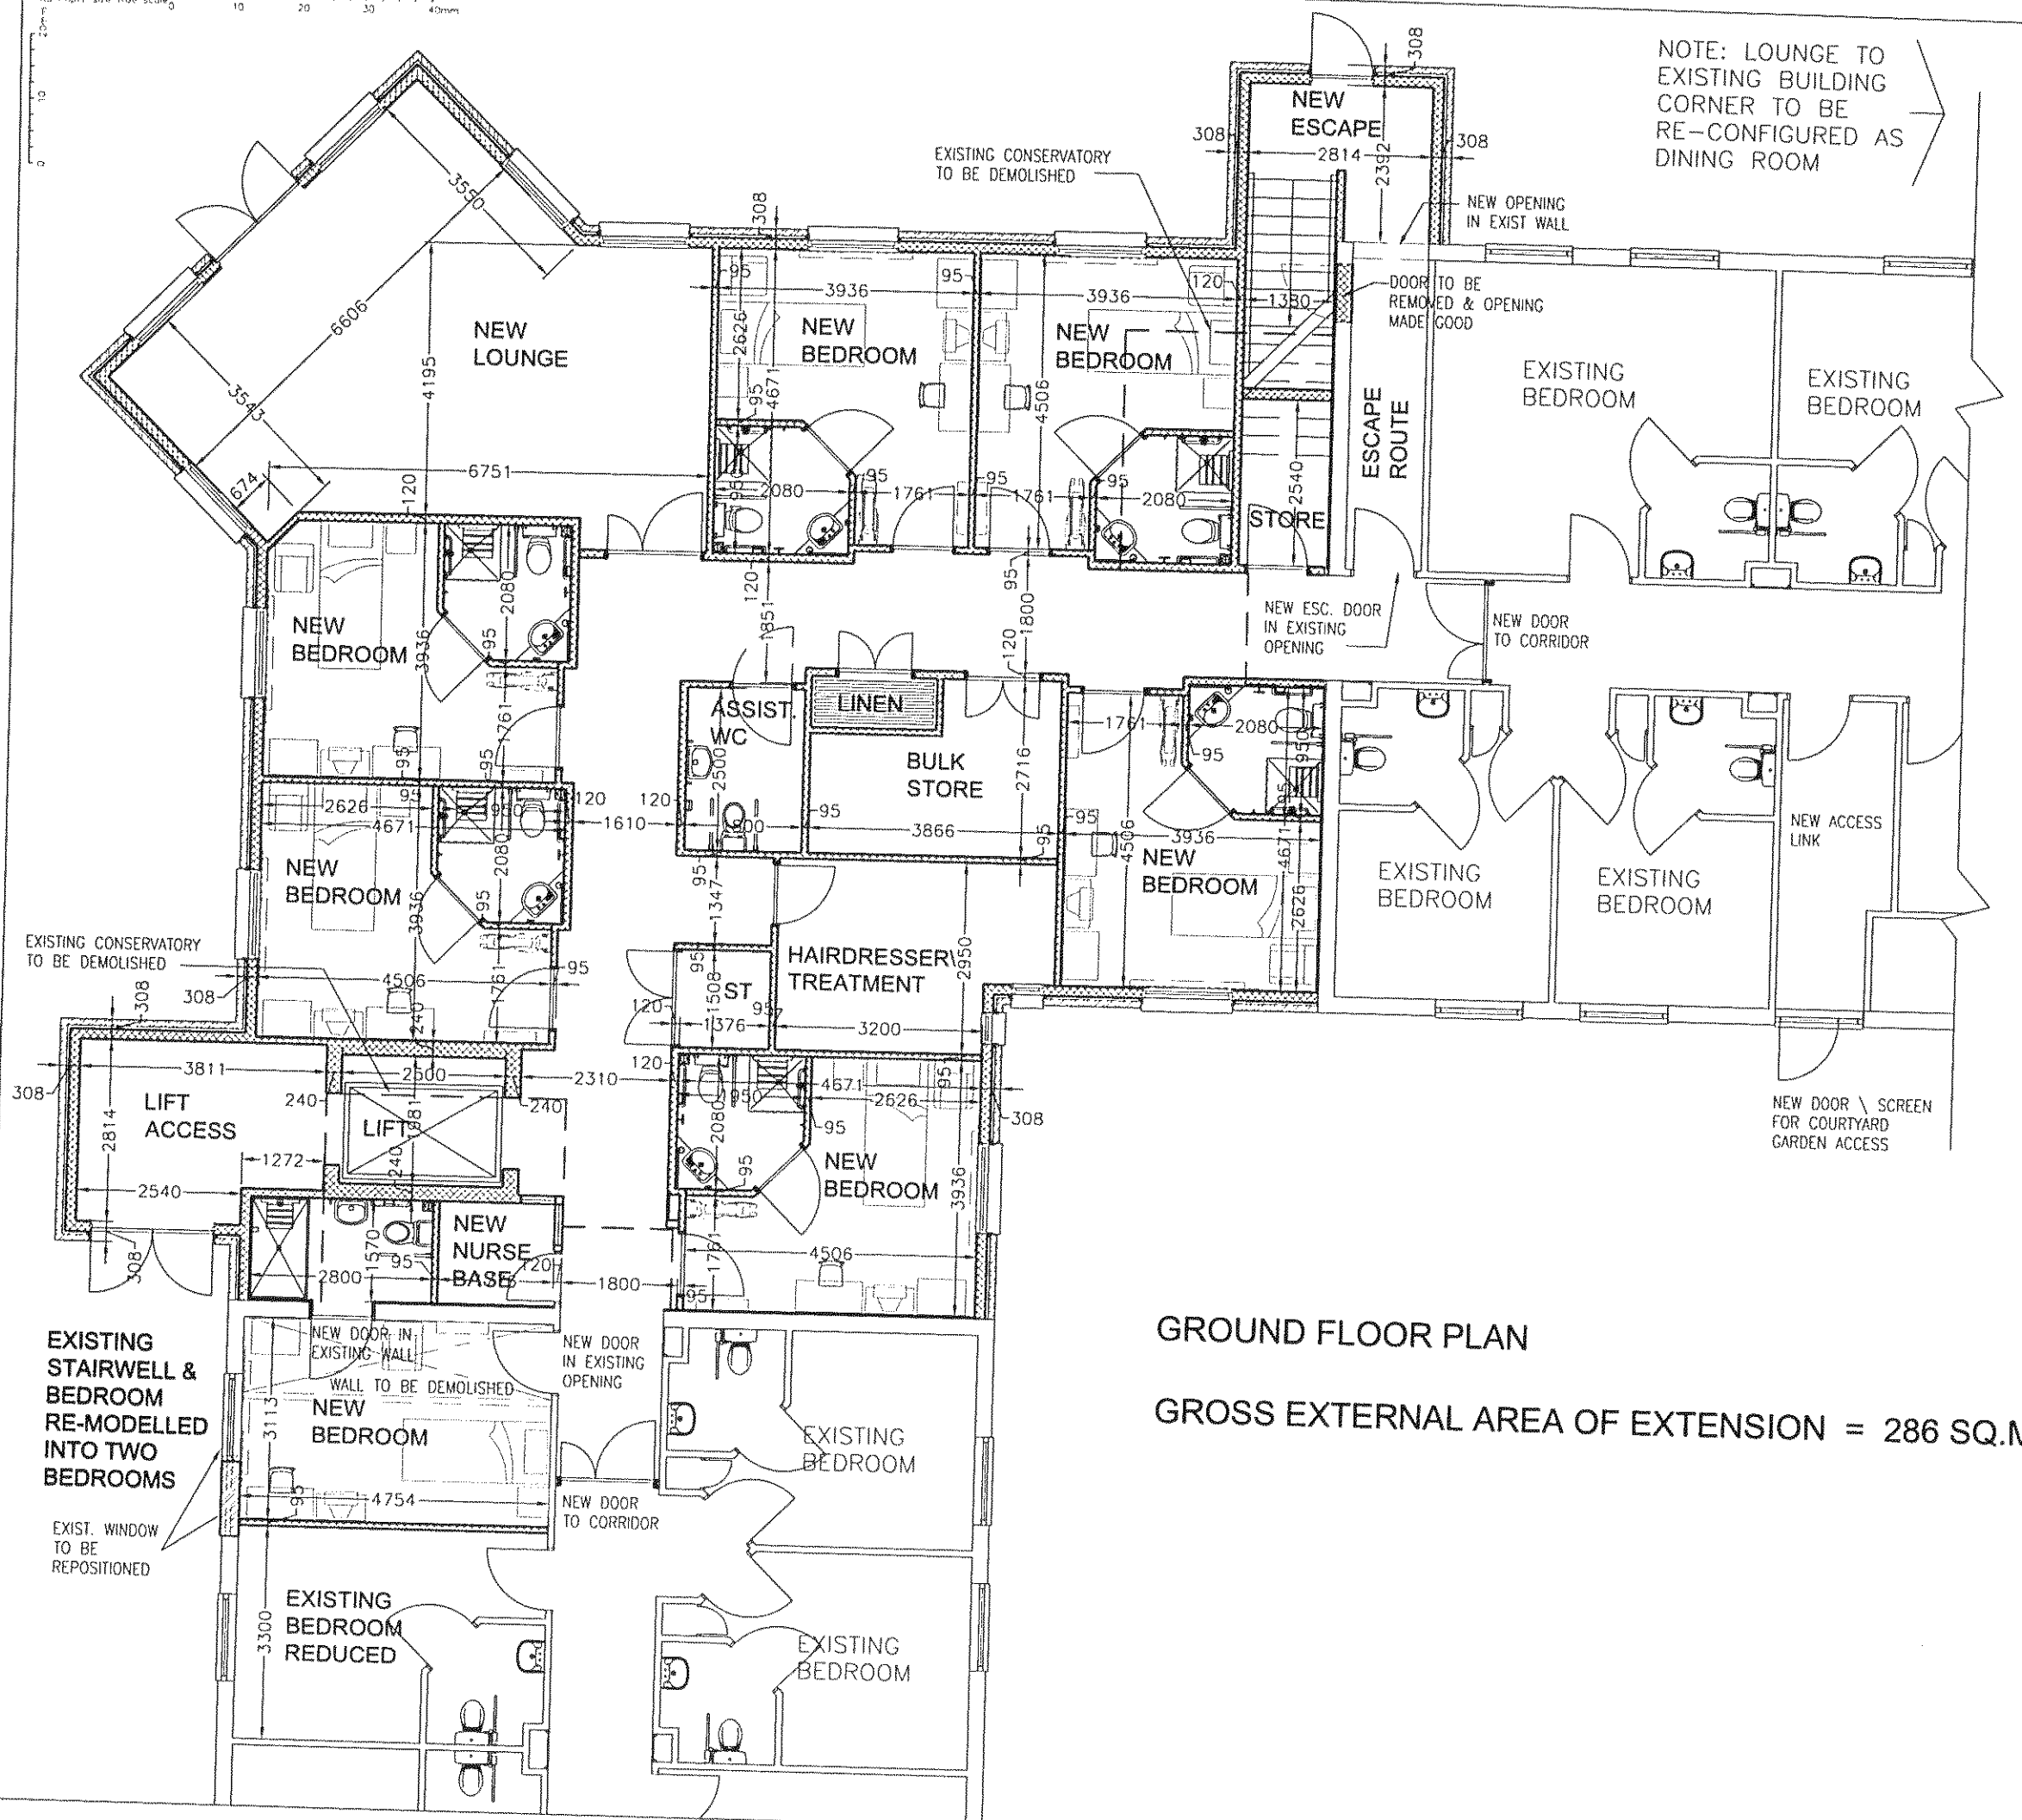

NOTE: LOUNGE TO
EXISTING BUILDING
CORNER TO BE
RE-CONFIGURED AS
DINING ROOM

**DARLINGTON COURT, RUSTINGTON
ALTERATIONS AND EXTENSION
GF PLAN PROPOSED April 2010**

DRAWING STATUS
PLANNING APPROVAL

REF	DATE	DESCRIPTION

LDP
L A N G
D A N I E L S
P A T E R S O N
A R C H I T E C T S

THE SCHOOL HALL
10 WISETON ROAD
LONDON SW17 7EE
TEL:(020) 8672 6238
FAX:(020) 8682 1719
mail@LDParchitects.com

PROJECT
DARLINGTON COURT, THE LEAS,
RUSTINGTON. CARE UK

TITLE
ALTERATION & EXTENSION
PROPOSED GROUND FLOOR PLAN

SCALE 1.100843	DRG NO	REV
DATE 30 09 10	1007/PL07	
AUTHOR	FILE	