



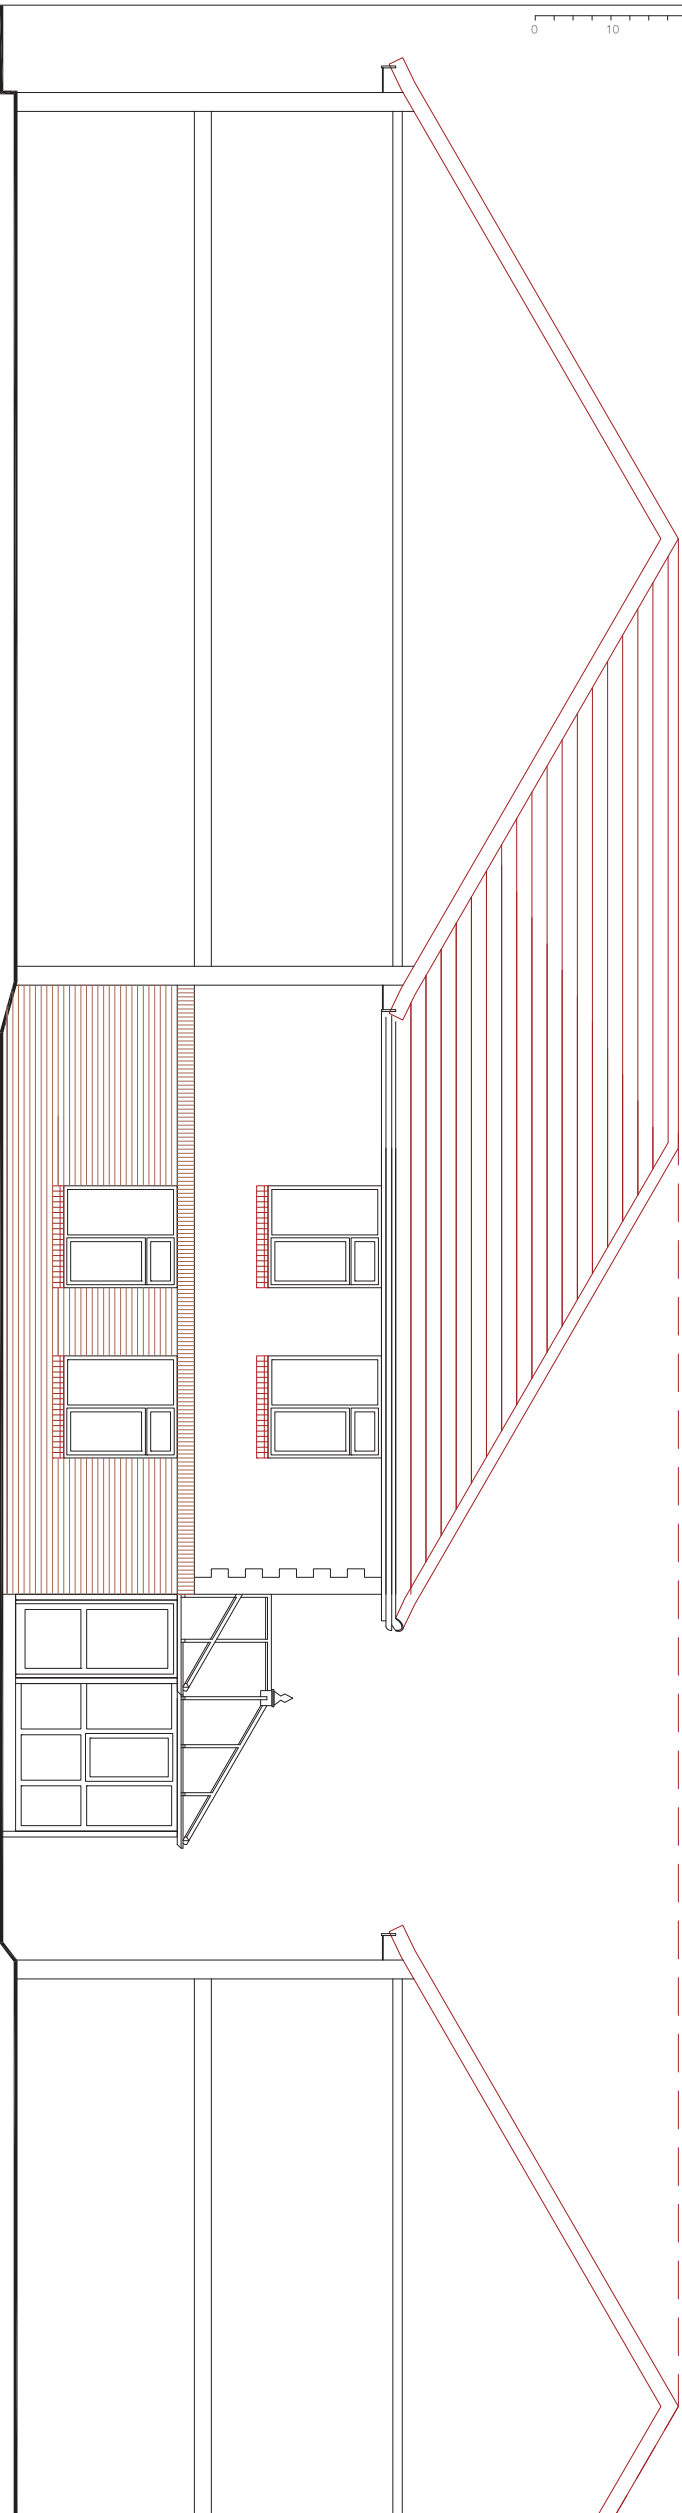

NORTH-WEST ELEVATION FROM COURT YARD - EXISTING

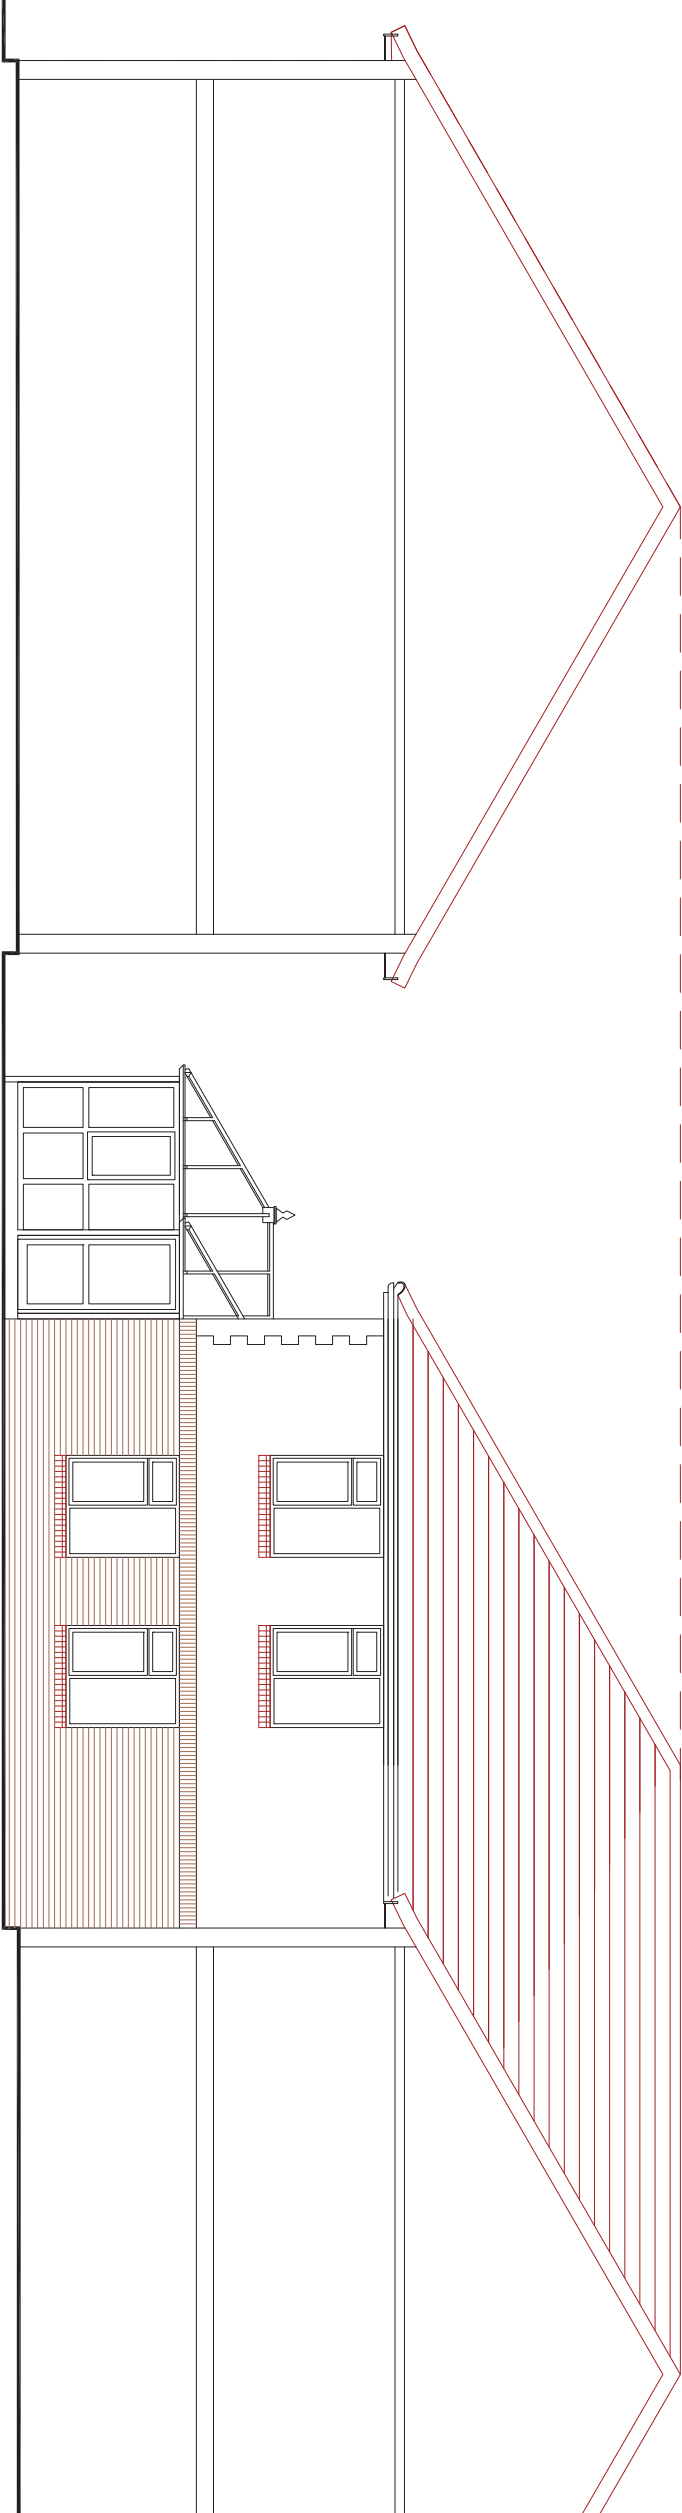

NORTH-EAST ELEVATION FROM COURT YARD - EXISTING

DARLINGTON COURT, RUSTINGTON ALTERATIONS AND EXTENSION

DRAWING STATUS
PLANNING APPROVAL

REV	DATE	DESCRIPTION

L

D

P

THE SCHOOL HALL

10 WISETON ROAD

LONDON SW17 7EE

TEL:(020) 8672 6238

FAX:(020) 8682 1719

mail@LDParchitects.com

L

A

N

G

D

A

N

I

E

L

S

P

A

T

E

R

S

O

N

A

R

C

H

I

T

E

C

T

S

PROJECT:
DARLINGTON COURT, THE LEAS,
RUSTINGTON. CARE UK

TITLE:
ALTERATION & EXTENSION
NE & NW ELEVATIONS
FROM COURT YARD - EXISTING

SCALE: 1:100&A3	DRG. NO:	REV.
DATE: 30.09.10	1007/PL10	
AUTHOR:	FILE:	

ARUN DISTRICT COUNCIL R/243/10/