


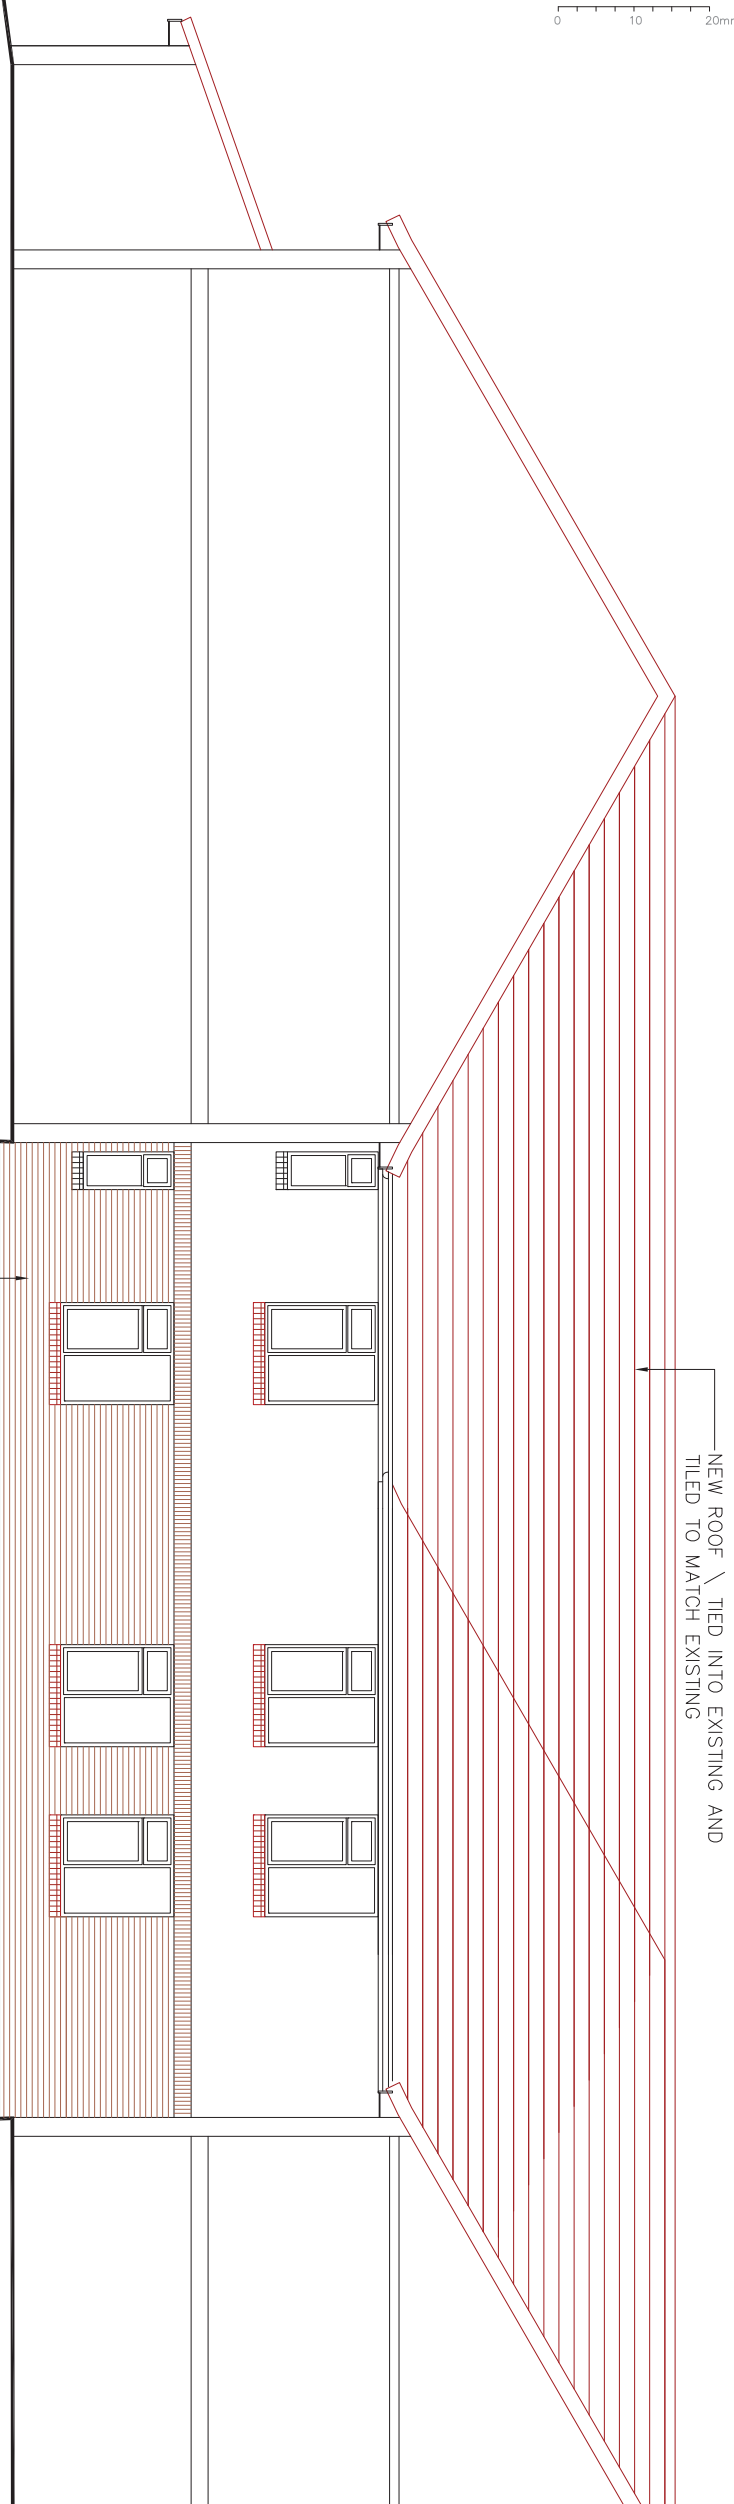

NORTH-EAST ELEVATION FROM COURT YARD - PROPOSED



NORTH-WEST ELEVATION FROM COURT YARD - PROPOSED

DARLINGTON COURT, RUSTINGTON ALTERATIONS AND EXTENSION

DRAWING STATUS

PLANNING APPROVAL

REV	DATE	DESCRIPTION

LDP
L A N G
D A N I E L S
P A T E R S O N
A R C H I T E C T S

THE SCHOOL HALL
10 WISETON ROAD
LONDON SW17 7EE
TEL:(020) 8672 6238
FAX:(020) 8682 1719
mail@LDParchitects.com

PROJECT:
DARLINGTON COURT, THE LEAS,
RUSTINGTON. CARE UK

TITLE:
ALTERATION & EXTENSION
NE & NW ELEVATIONS
FROM COURT YARD - PROPOSED

SCALE: 1:100&A3	DRG. NO:	REV.
DATE: 30.09.10	1007/PL11	
AUTHOR:	FILE:	