


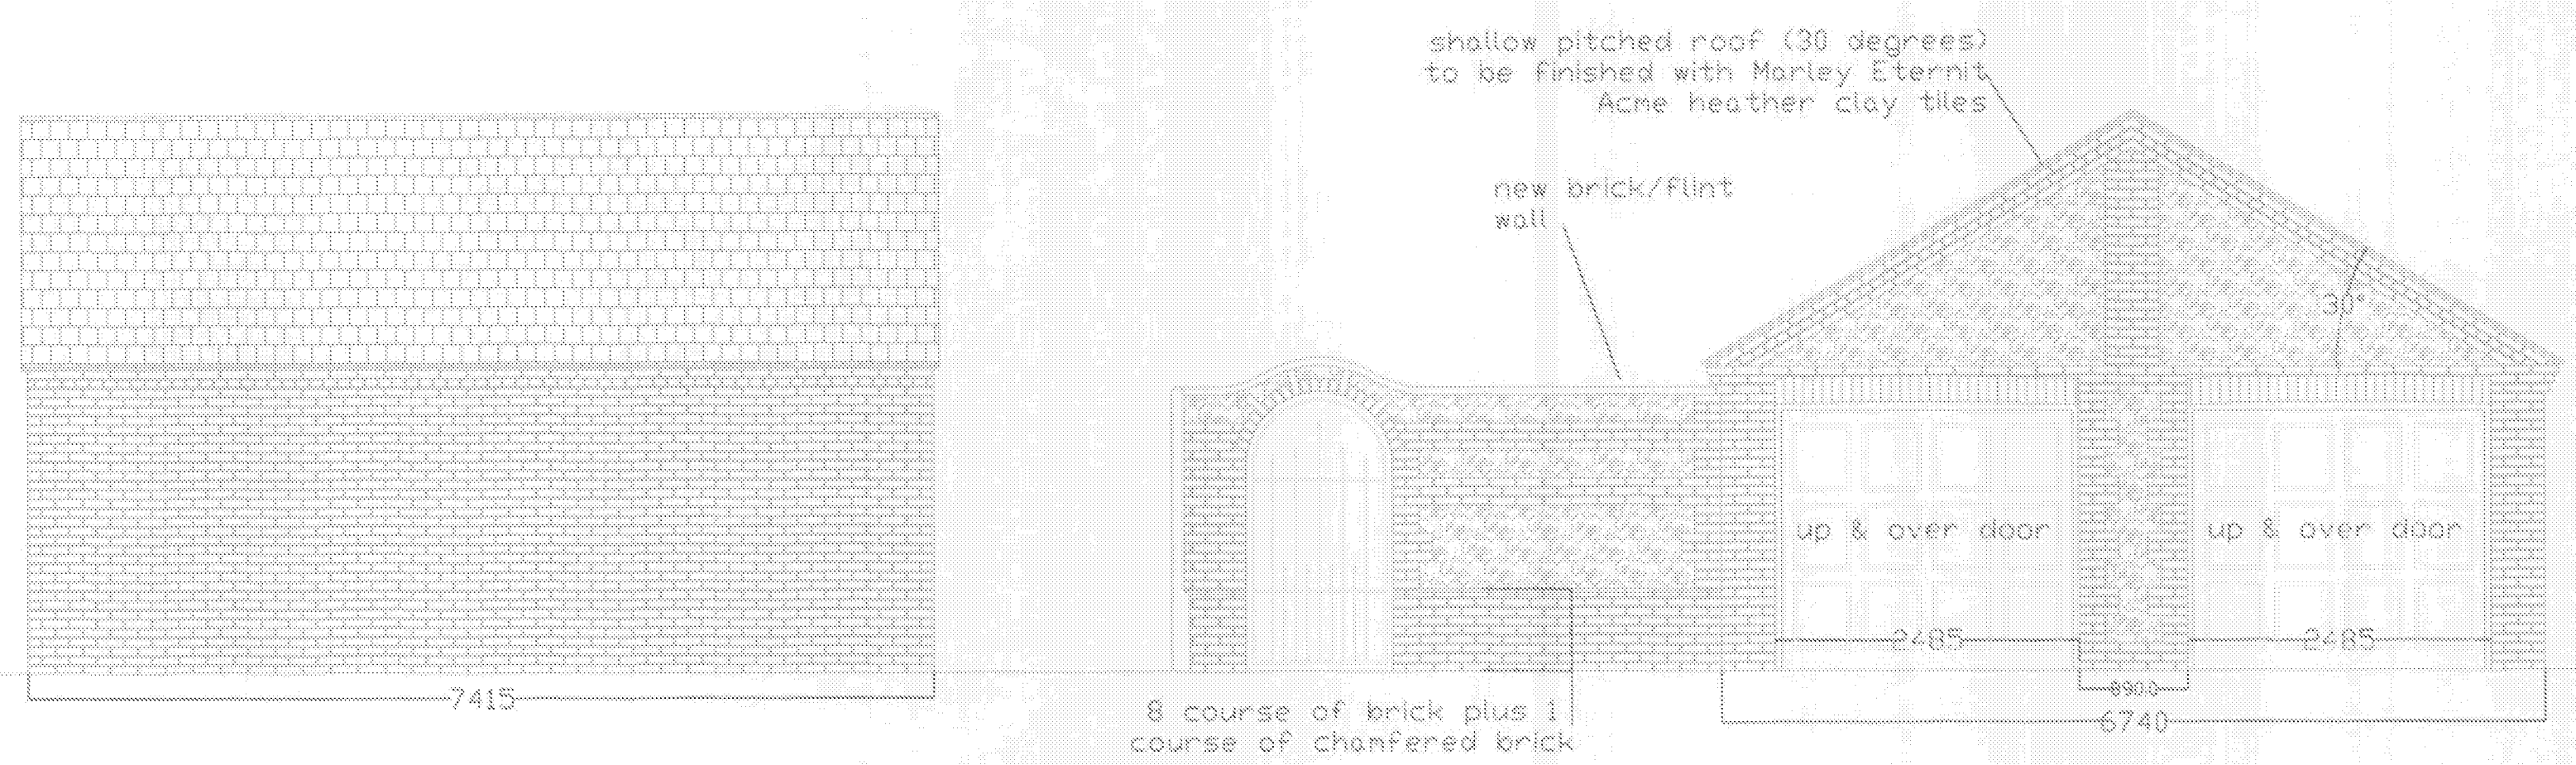


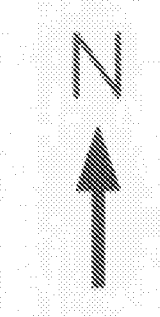


PROPOSED ELEVATIONS 1:50

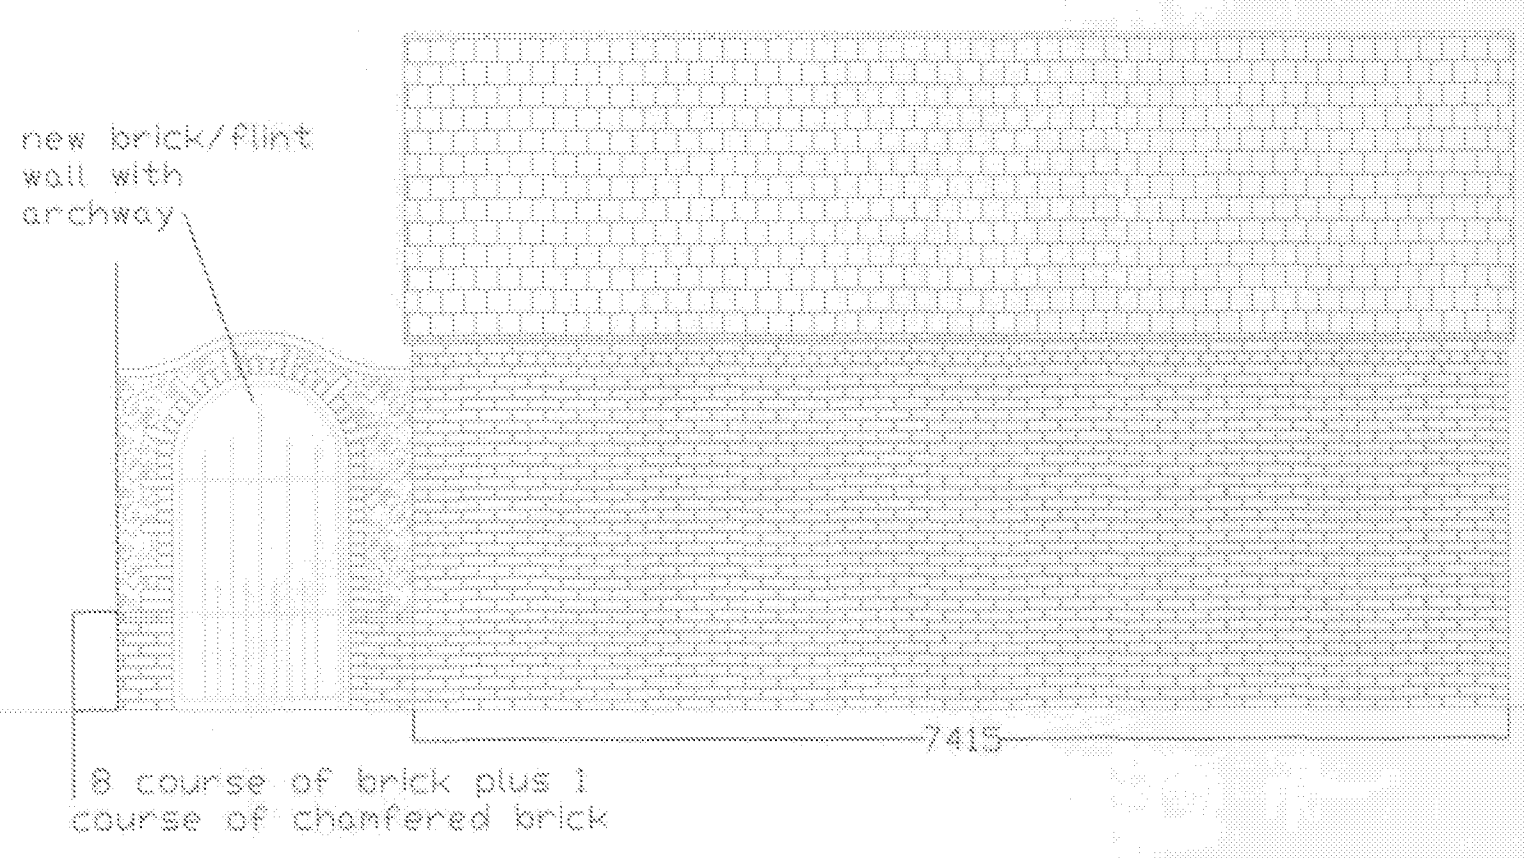


SITE PLAN 1:200

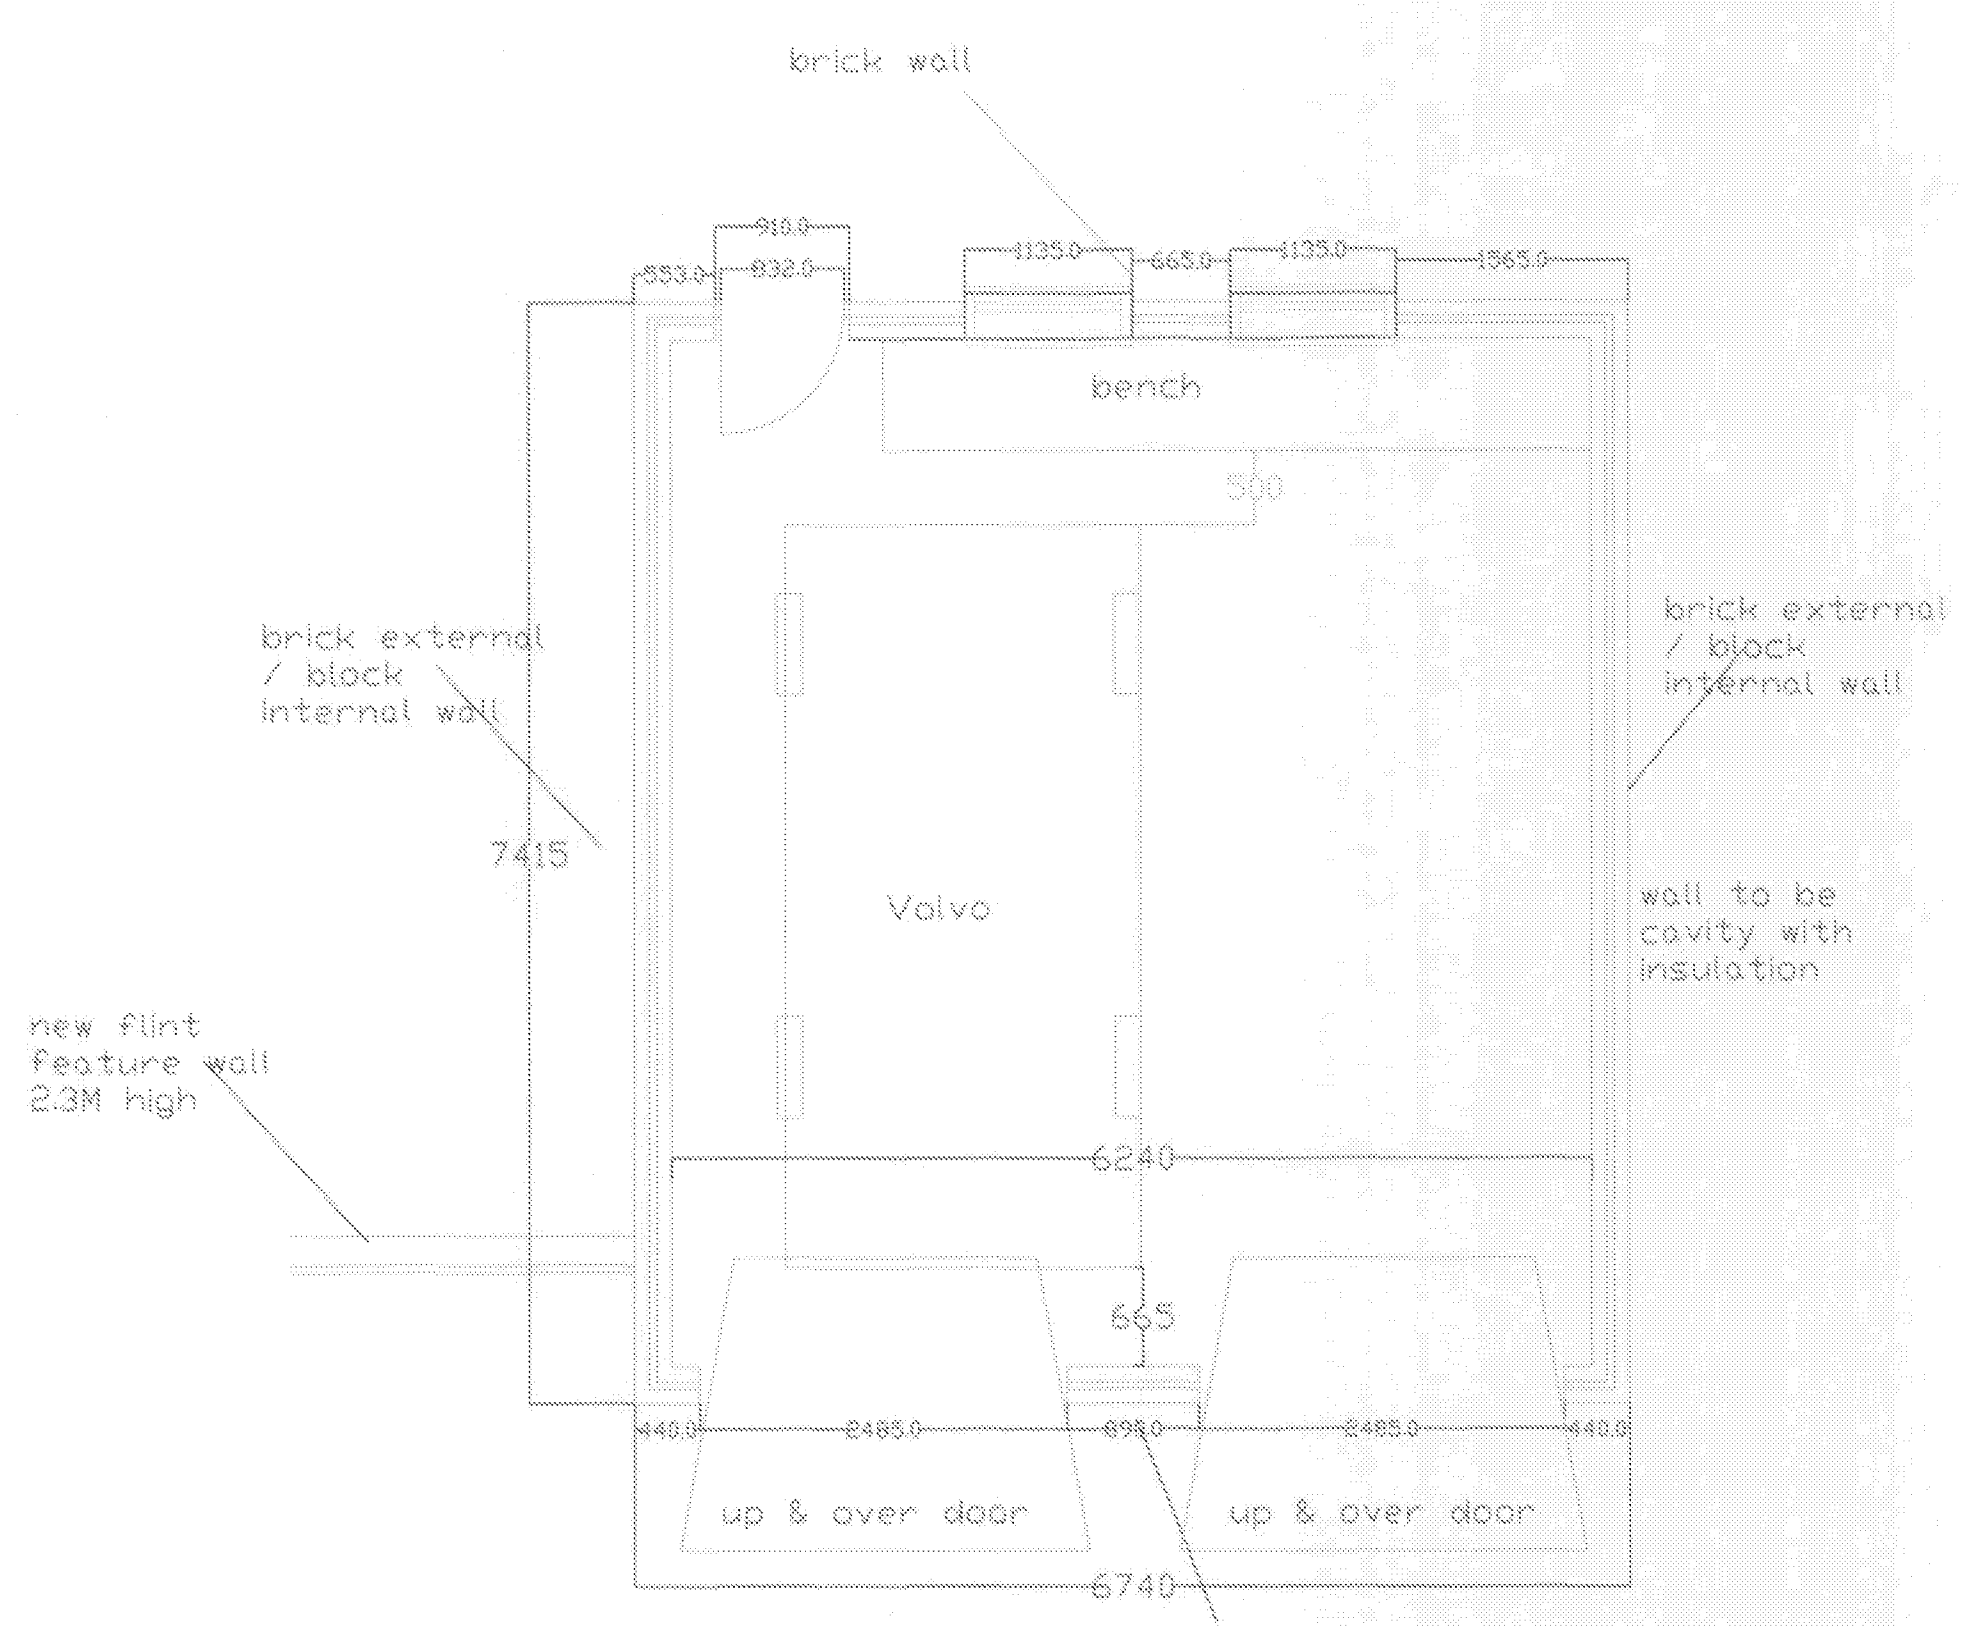


PROPOSED FLOOR PLAN 1:50

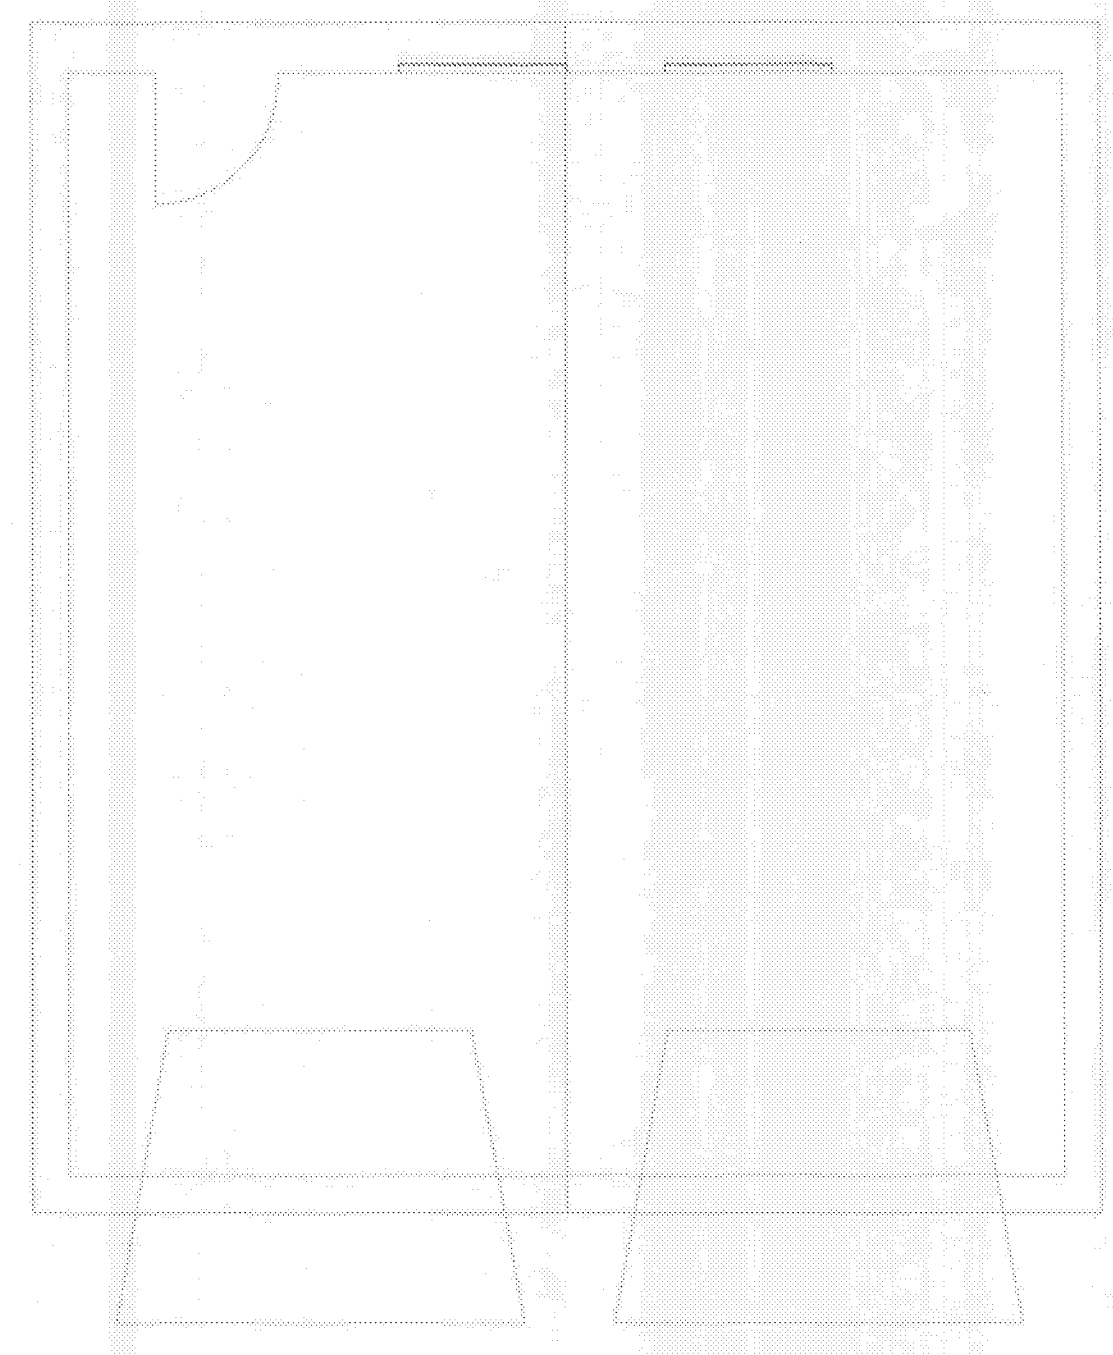

PROPOSED ROOF PLAN 1:50

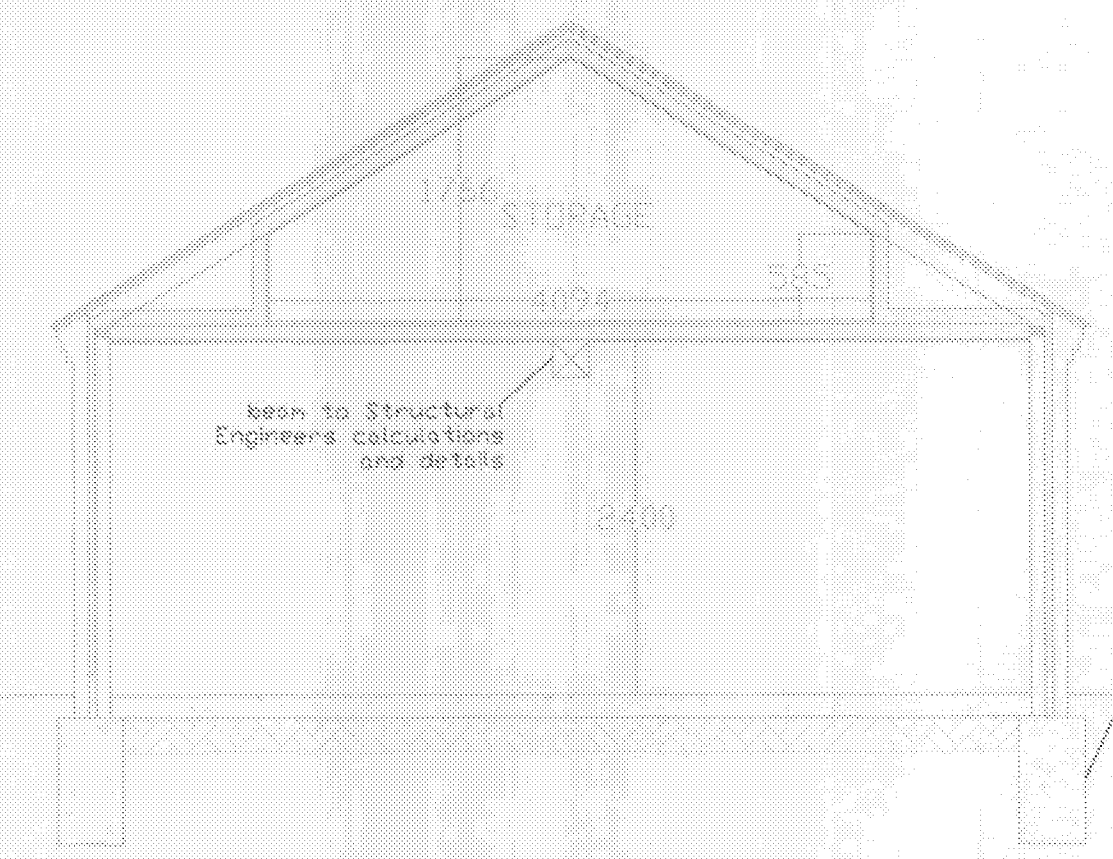

PROPOSED SECTION 1:50

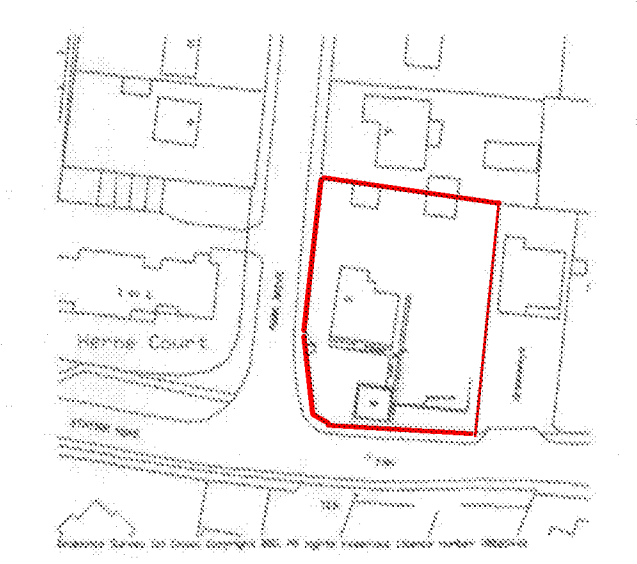

New concrete prop foundations to
minimum depth of 1m below ground level.
Foundations are to be at or below present
levels of adjacent drives that are within 1m
(or in accordance with diagram A2 of Part
H4 of the 1999 approved documents).
Depth to be indicated on site as approval of
Building Control and in accordance with
the BS4804 tree (Guidelines) rules
within 1500mm of each foundation.

All dimensions to be checked on site prior to commencement of work, except for planning purposes.			
This drawing is the copyright of			
CALDOTECH LTD			
and may not be copied, altered or reproduced in any way without written authority.			
CALDOTECH LTD			
41 WILLOWHAYNE AVE			
EAST PRESTON			
WEST SUSSEX			
BN16 1PL			
Telephone			01903 856176
EXISTING SITE, PROPOSED FLOOR PLAN, ELEVATIONS, ROOF PLAN & LOCATION			
2 Park Drive			
Rustington			
BN16 3JZ			
CLIENT Mr & Mrs Harbridge			
Issue	Details	By	Date
1	1	1	1
SCALE	AS SHOWN ON A1		
SITE	DATE 22/09/11		
DRAWING NUMBER	11041/21/REV.3		