

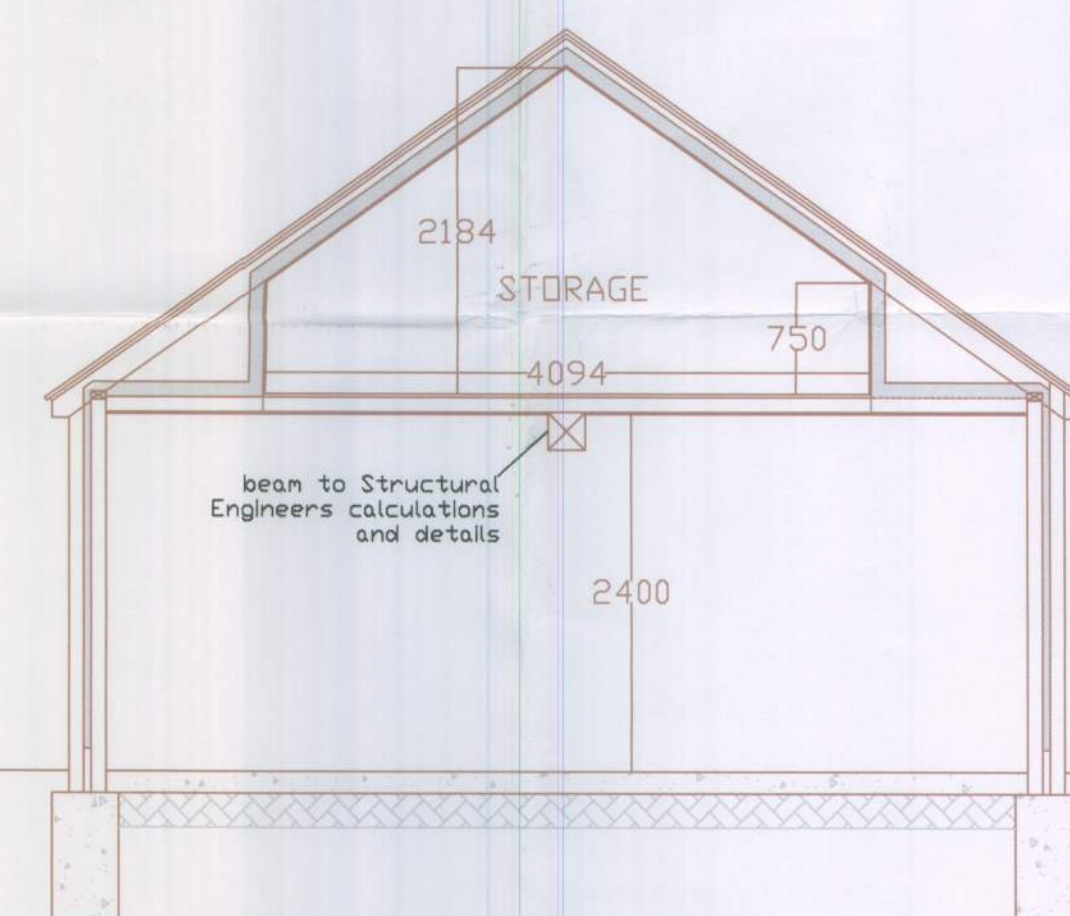
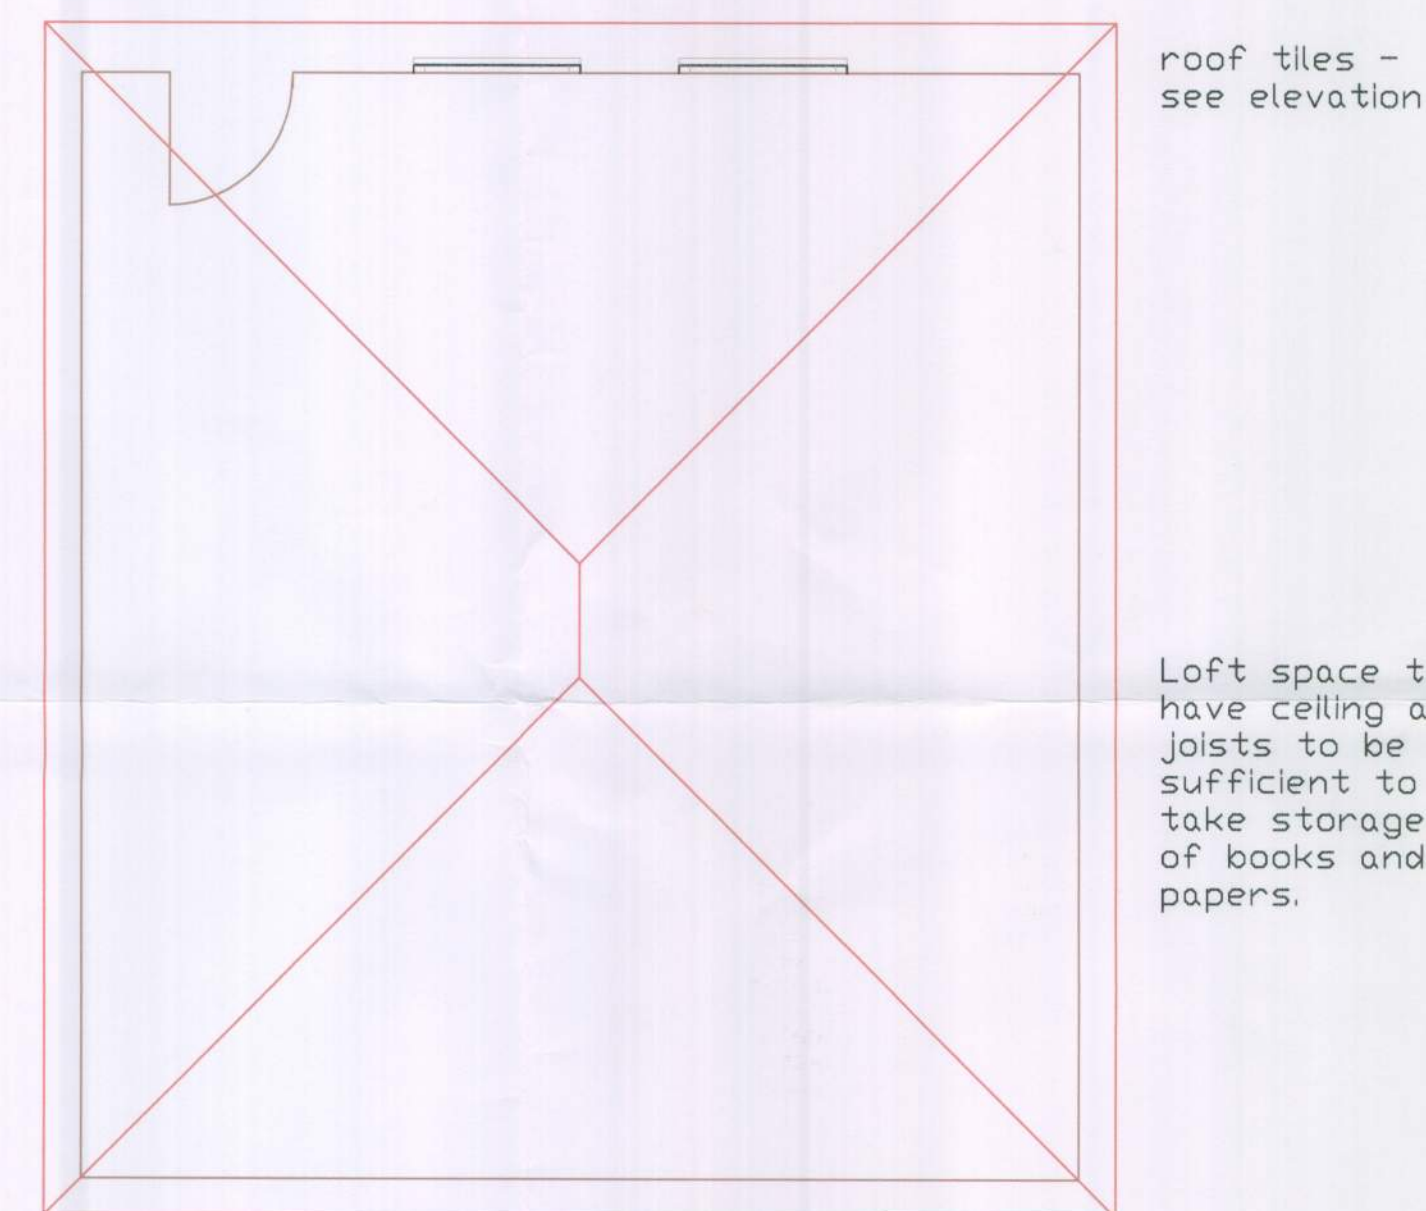
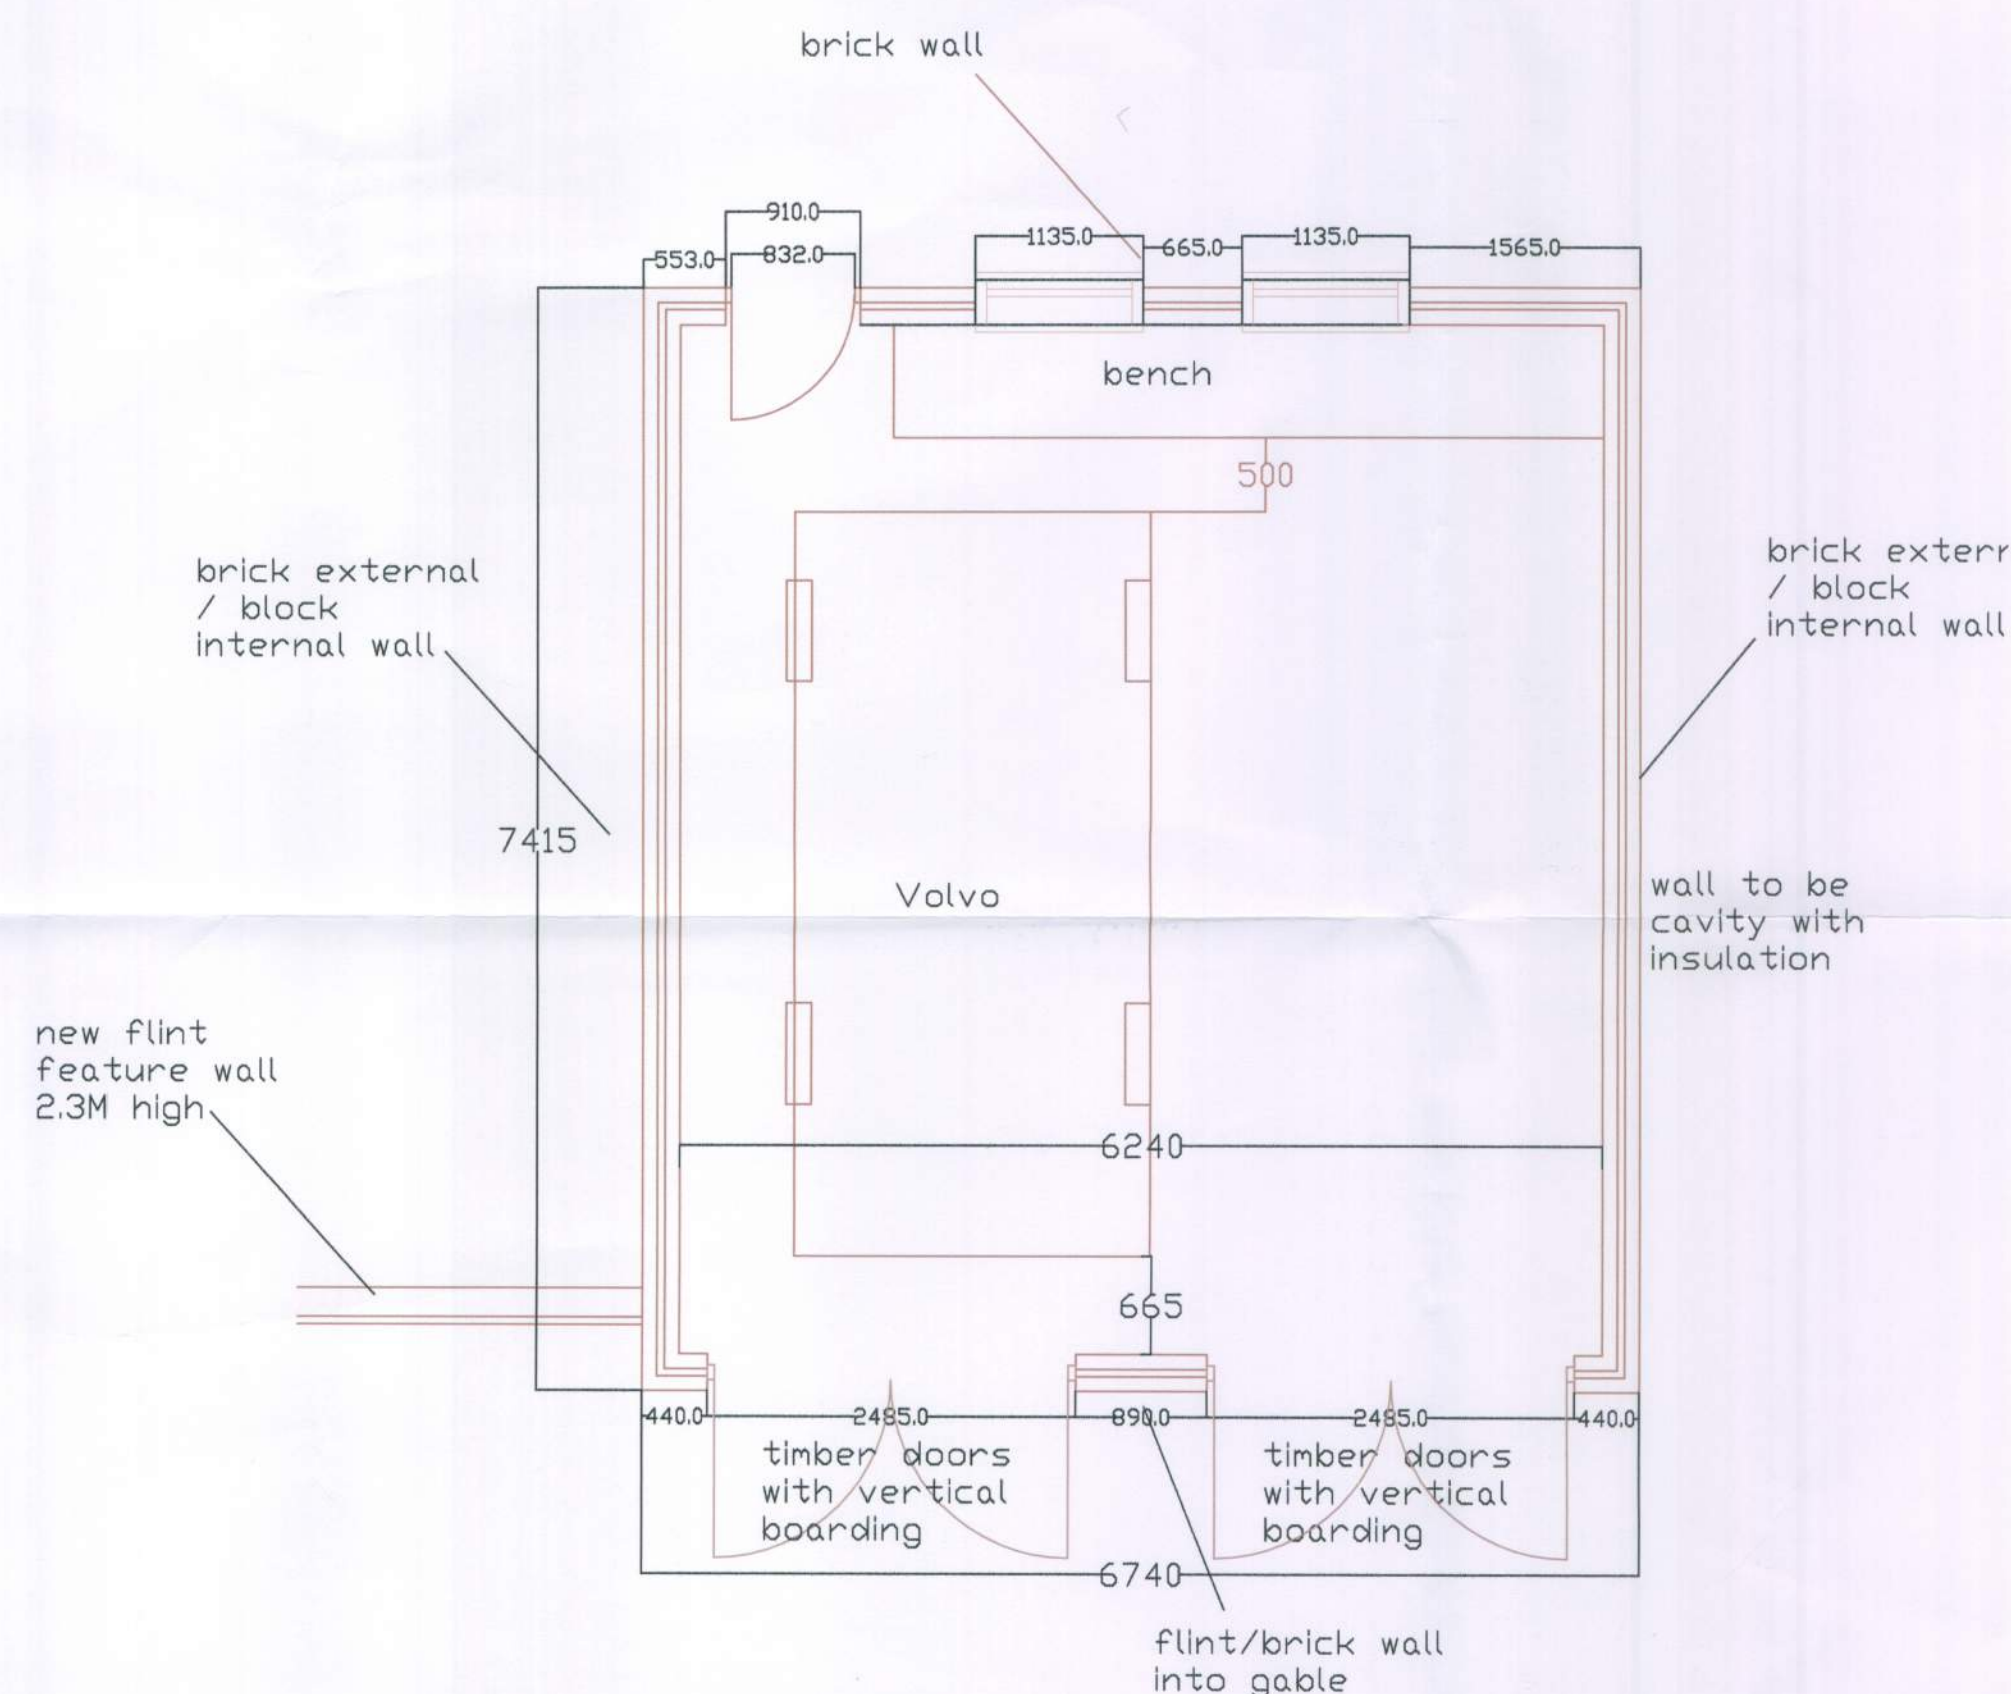


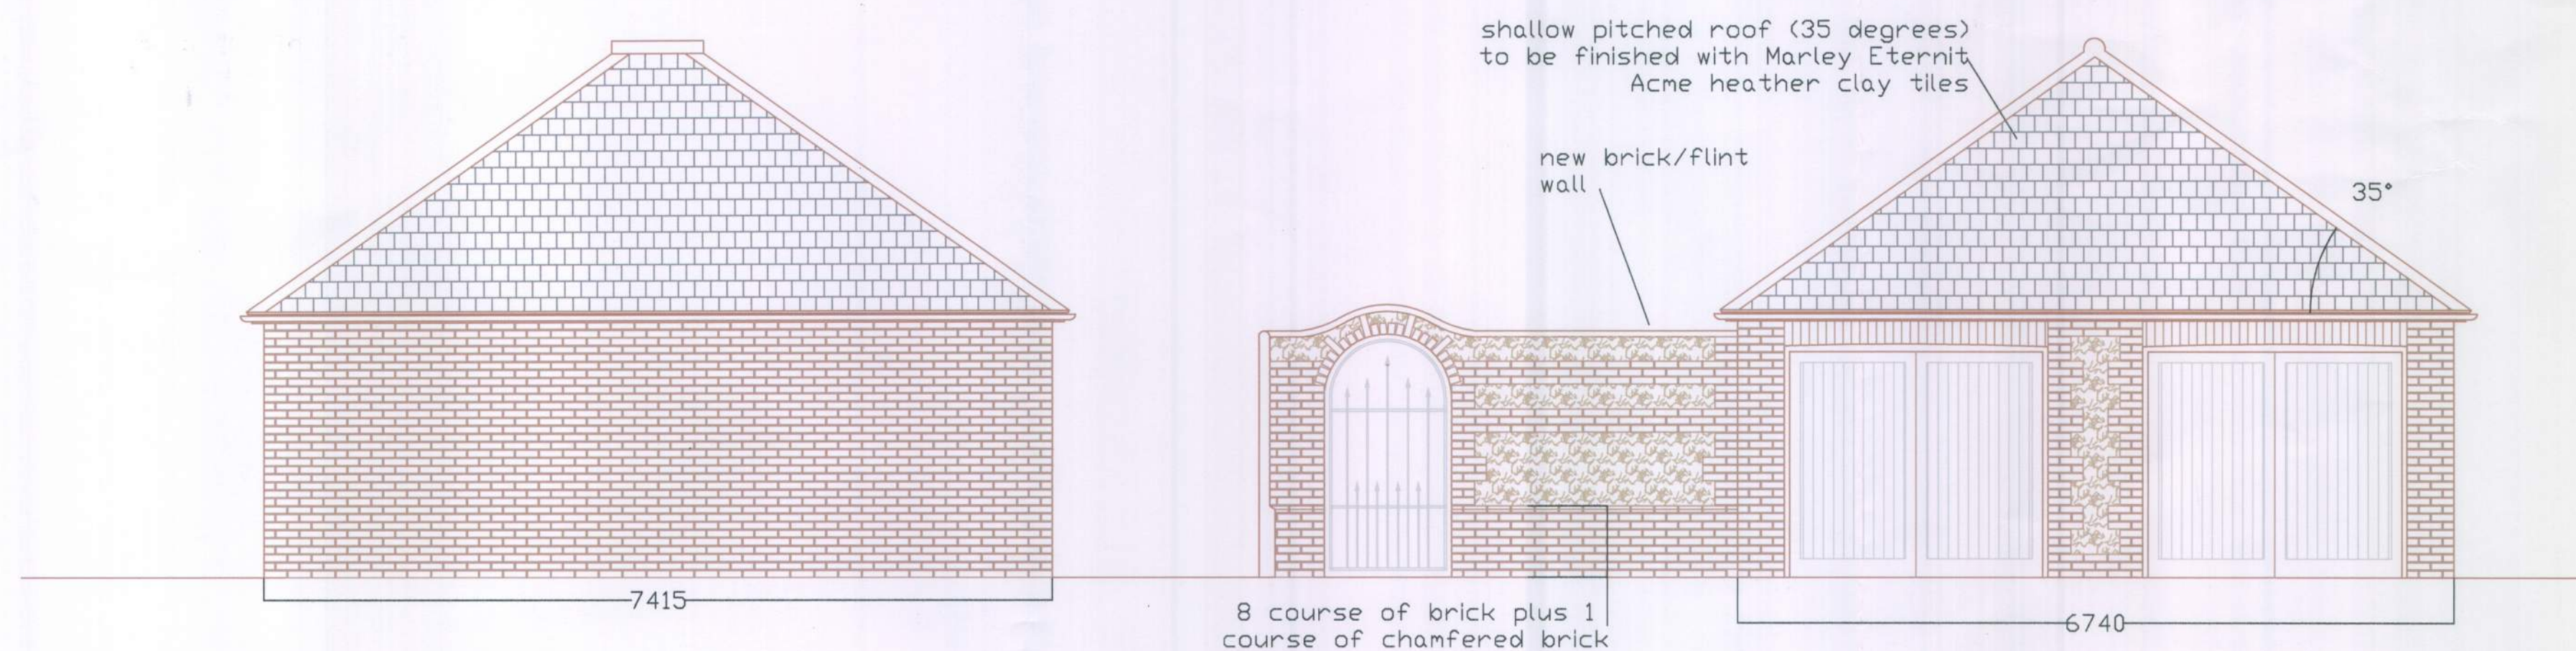

New concrete strip foundations to
minimum depth of 1m below ground level.
Foundations are to be at or below invert
levels of adjacent drains that are within 1m
(or in accordance with diagram A2 of Part
H1 of the 1999 approved documents).
Depth to be adjusted on site to approval of
Building Control and in accordance with
the NHBC tree Guide (Leylandii trees
within 1500mm of south elevation).

LOCATION 1:1250

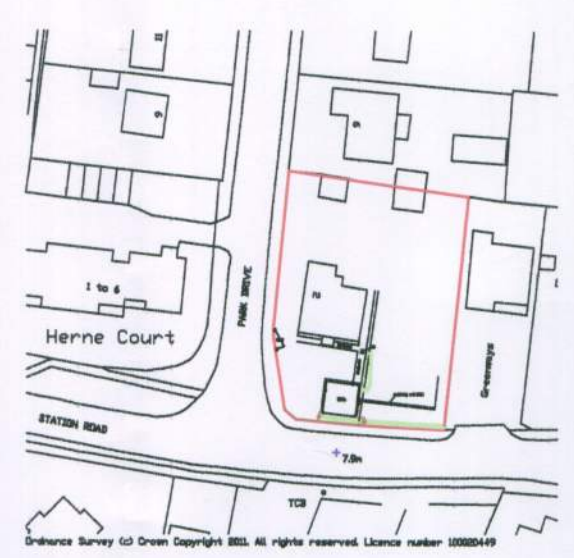

All dimensions to be checked on site prior to
commencement of work, except for planning purposes.

This drawing is the copyright of
CALDOTE LTD
and may not be copied, altered or reproduced
in any way without written authority.

CALDOTE LTD
41 WILLOWHAYNE AVE
EAST PRESTON
WEST SUSSEX
BN16 1PL Telephone
01903 859176

EXISTING SITE, PROPOSED FLOOR PLAN,
ELEVATIONS, ROOF PLAN & LOCATION
2 Park Drive
Rustington
BN16 3DZ

CLIENT Mr & Mrs Horbridge
Rev. C Planning Permissions 13/10/11
Rev. B Clients Amendments 13/10/11
Rev. A Clients Amendments 13/10/11
Issue Details By Date
SCALE AS SHOWN on A1
DATE 23/09/11
DRAWING NUMBER 11041/01/REV.C