


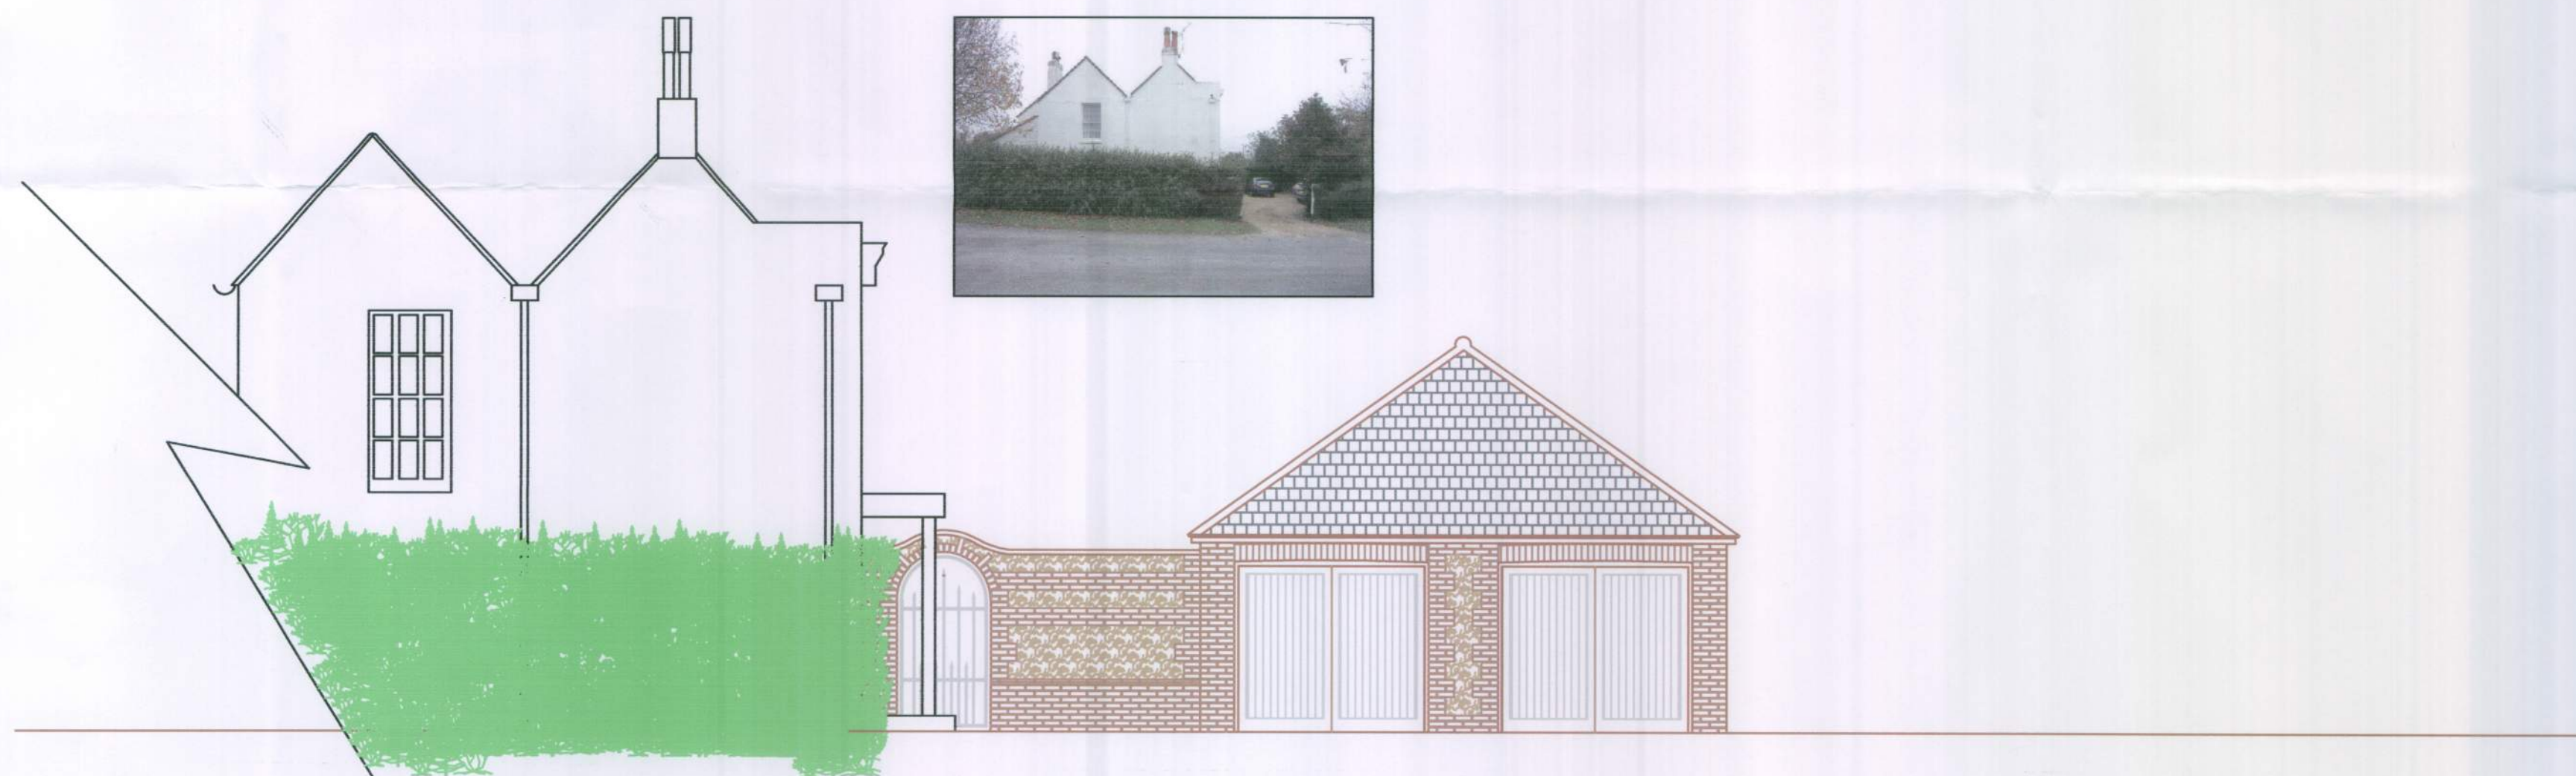

FRONT ELEVATION @ 1: 100




EAST SIDE ELEVATION @ 1: 100



WEST SIDE ELEVATION @ 1: 100

SCALE 1:100

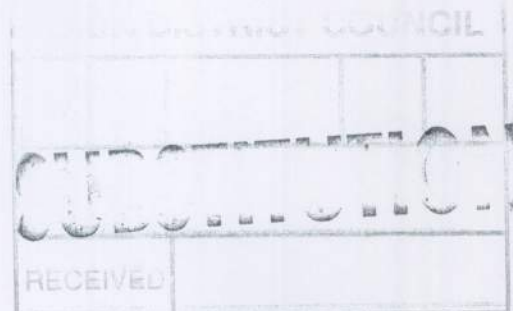

WORKS

THE WORK IS TO BE CARRIED OUT IN ACCORDANCE WITH THE APPROVAL OF LOCAL AUTHORITY ADMINISTERED BY THE BUILDING CONTROL OFFICER
NO WORK IS TO BE CARRIED OUT PRIOR TO THE RECEIPT OF PLANNING PERMISSION, IF REQUIRED.

ALL WORKS TO BE CARRIED OUT IN STRICT ACCORDANCE WITH RELEVANT PARTS OF BUILDING REGULATIONS ACT 1984 & 1985 AND ALL SUBSEQUENT REVISIONS TO THE APPROVED DOCUMENT 2000 AND SUBSEQUENT AMENDMENTS.

ALL EXTERNAL FINISHES TO MATCH EXISTING.

NO PART OF NEW BUILDING TO EXCEED BOUNDARY.

All dimensions to be checked on site prior to commencement of work, except for planning purposes.
This drawing is the copyright of
CALDOTECH LTD
and may not be copied, altered or reproduced in any way without written authority.

CALDOTECH LTD
41 WILLOWHAYNE AVE
EAST PRESTON
WEST SUSSEX BN16 1PL Telephone 01903 859176

PROPOSED ELEVATIONS

Address
2 PARK DRIVE
RUSTINGTON

CLIENT Mr & Mrs Harbidge

Rev A	Planning Revisions	LW	20/01/12
Issue	Details	By	Date

SCALE AS SHOWN ON A2
DATE 11/11/11
DRAWING NUMBER 11041/02/REV.A