


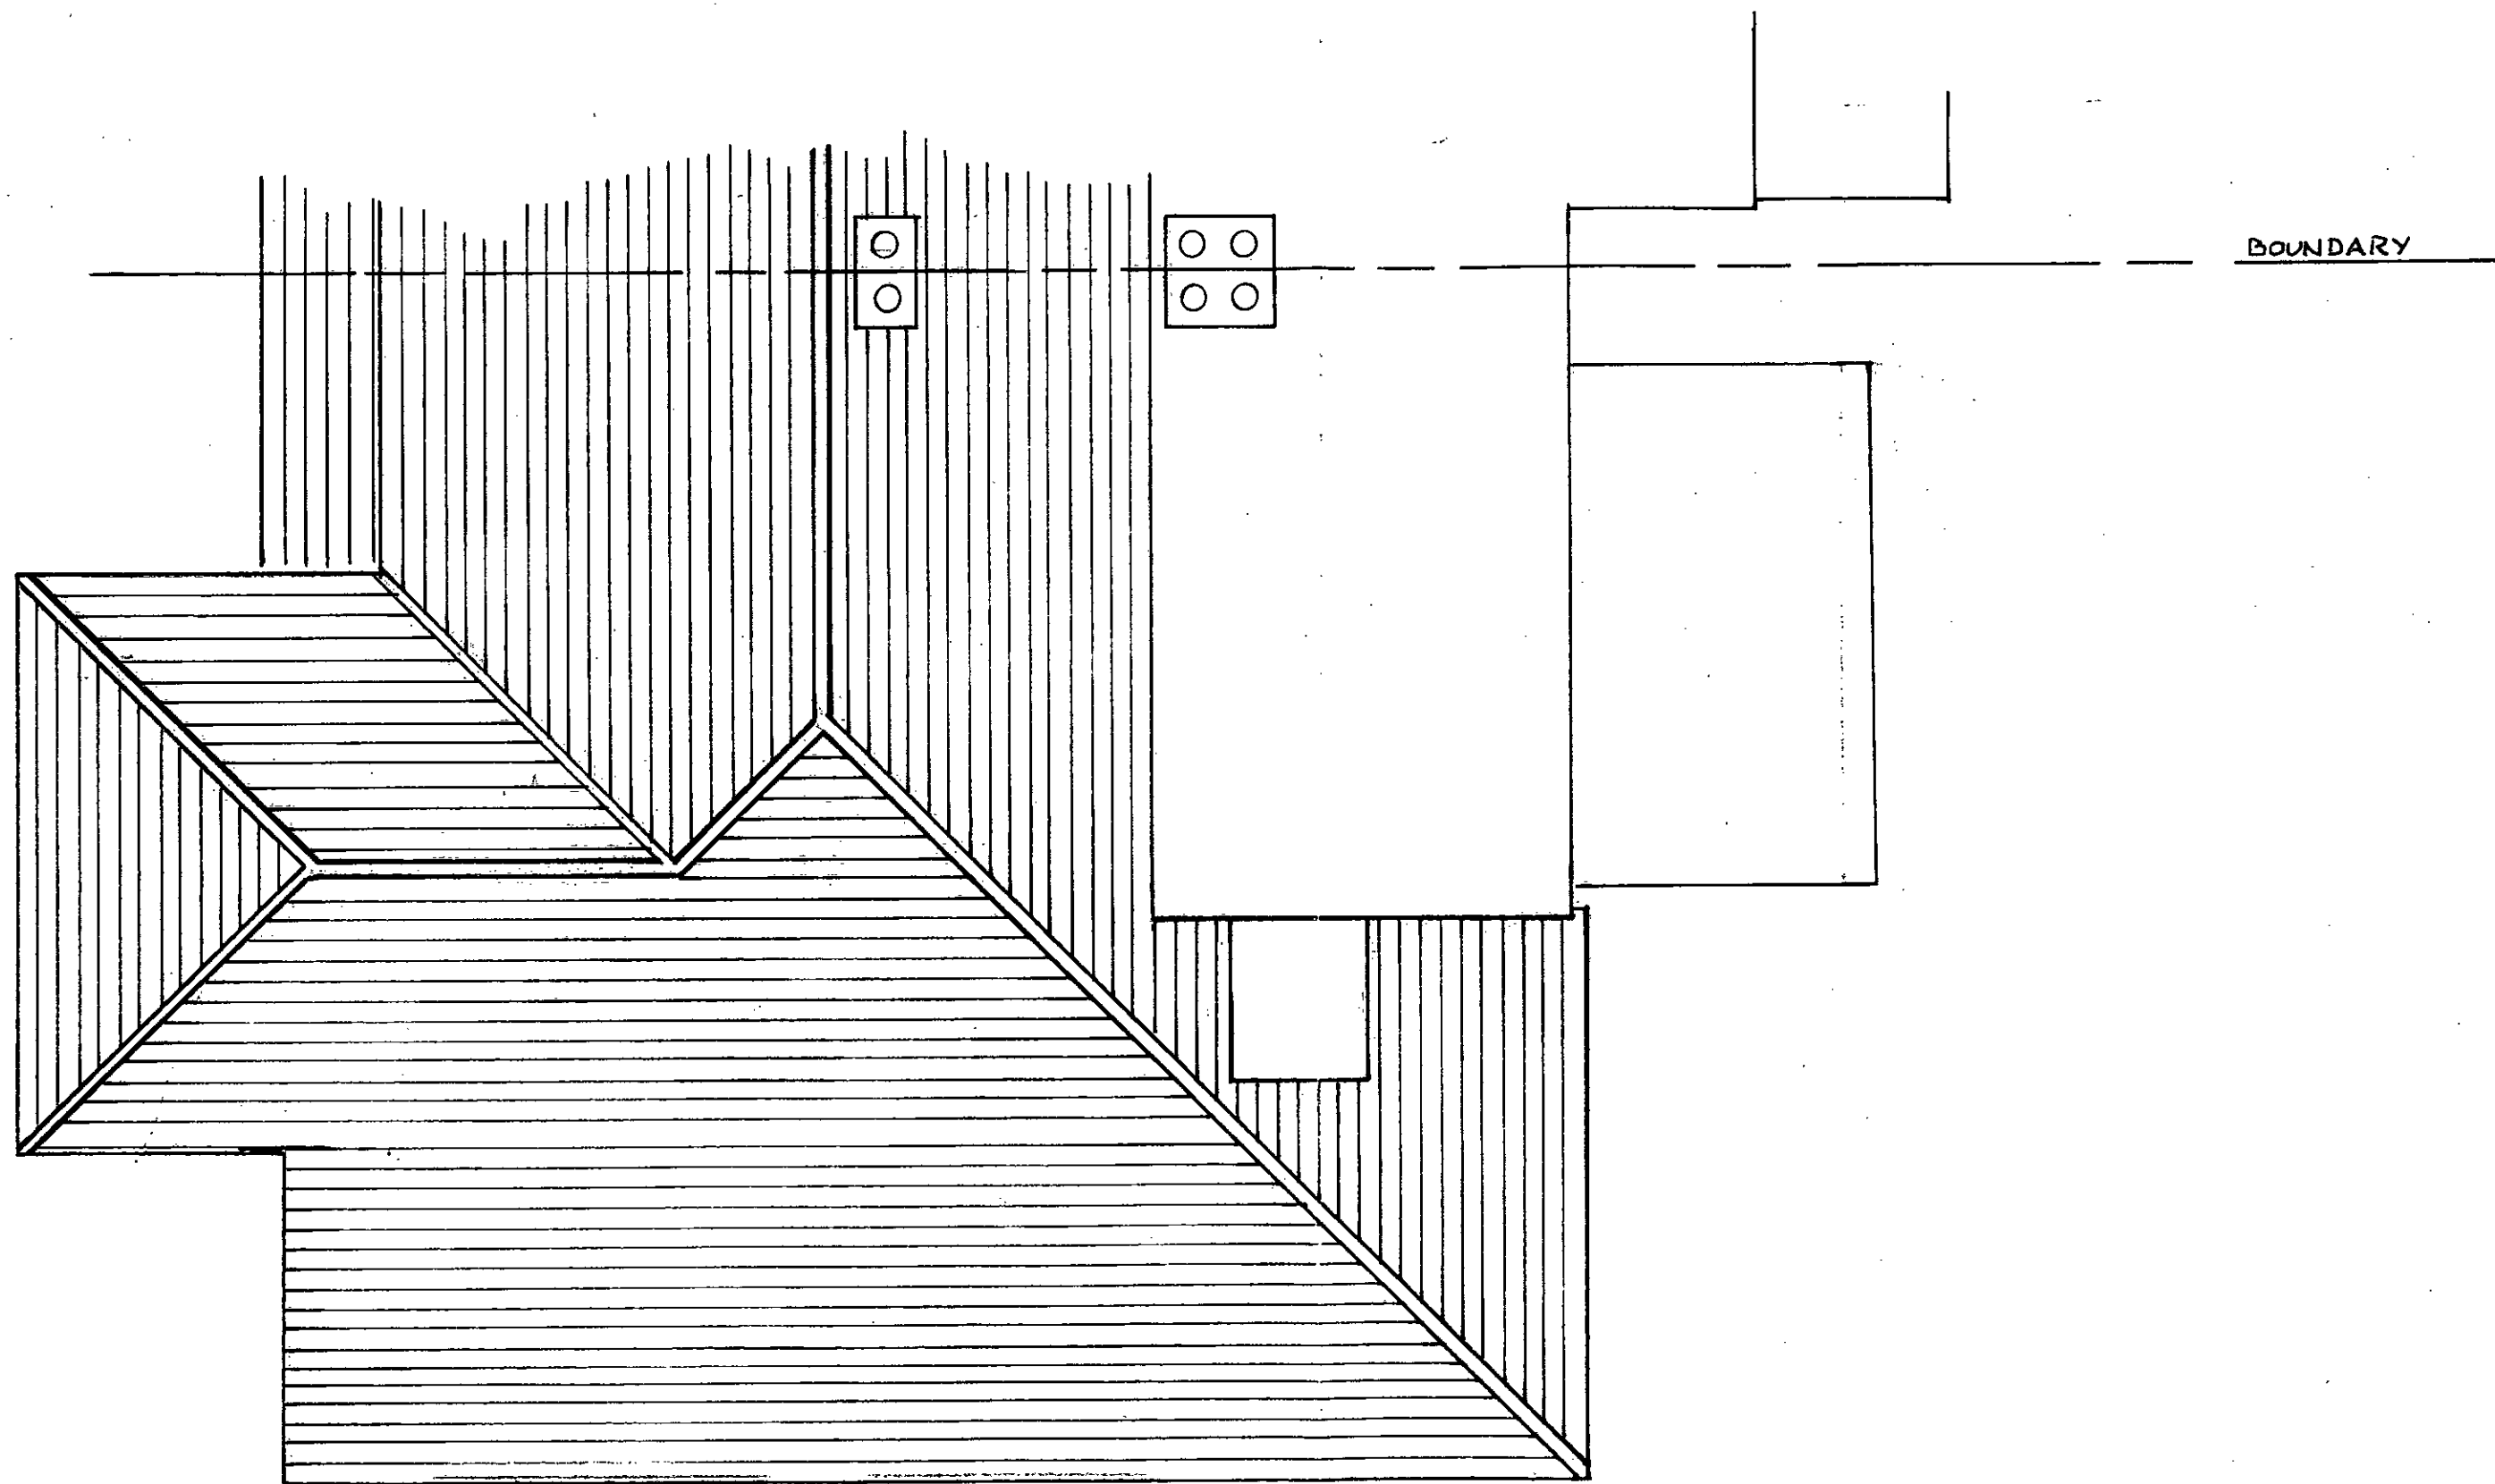

PROPOSED SIDE AND REAR EXTENSION
26 MILTON AVENUE, RUSTINGTON, BN16 2PP
EXISTING ROOF PLAN
SCALE 1:50 REF
DRAWN BY HOWARD WILMAN
DATE 10/12/2012 DRWG NO. MIL-04/A3