


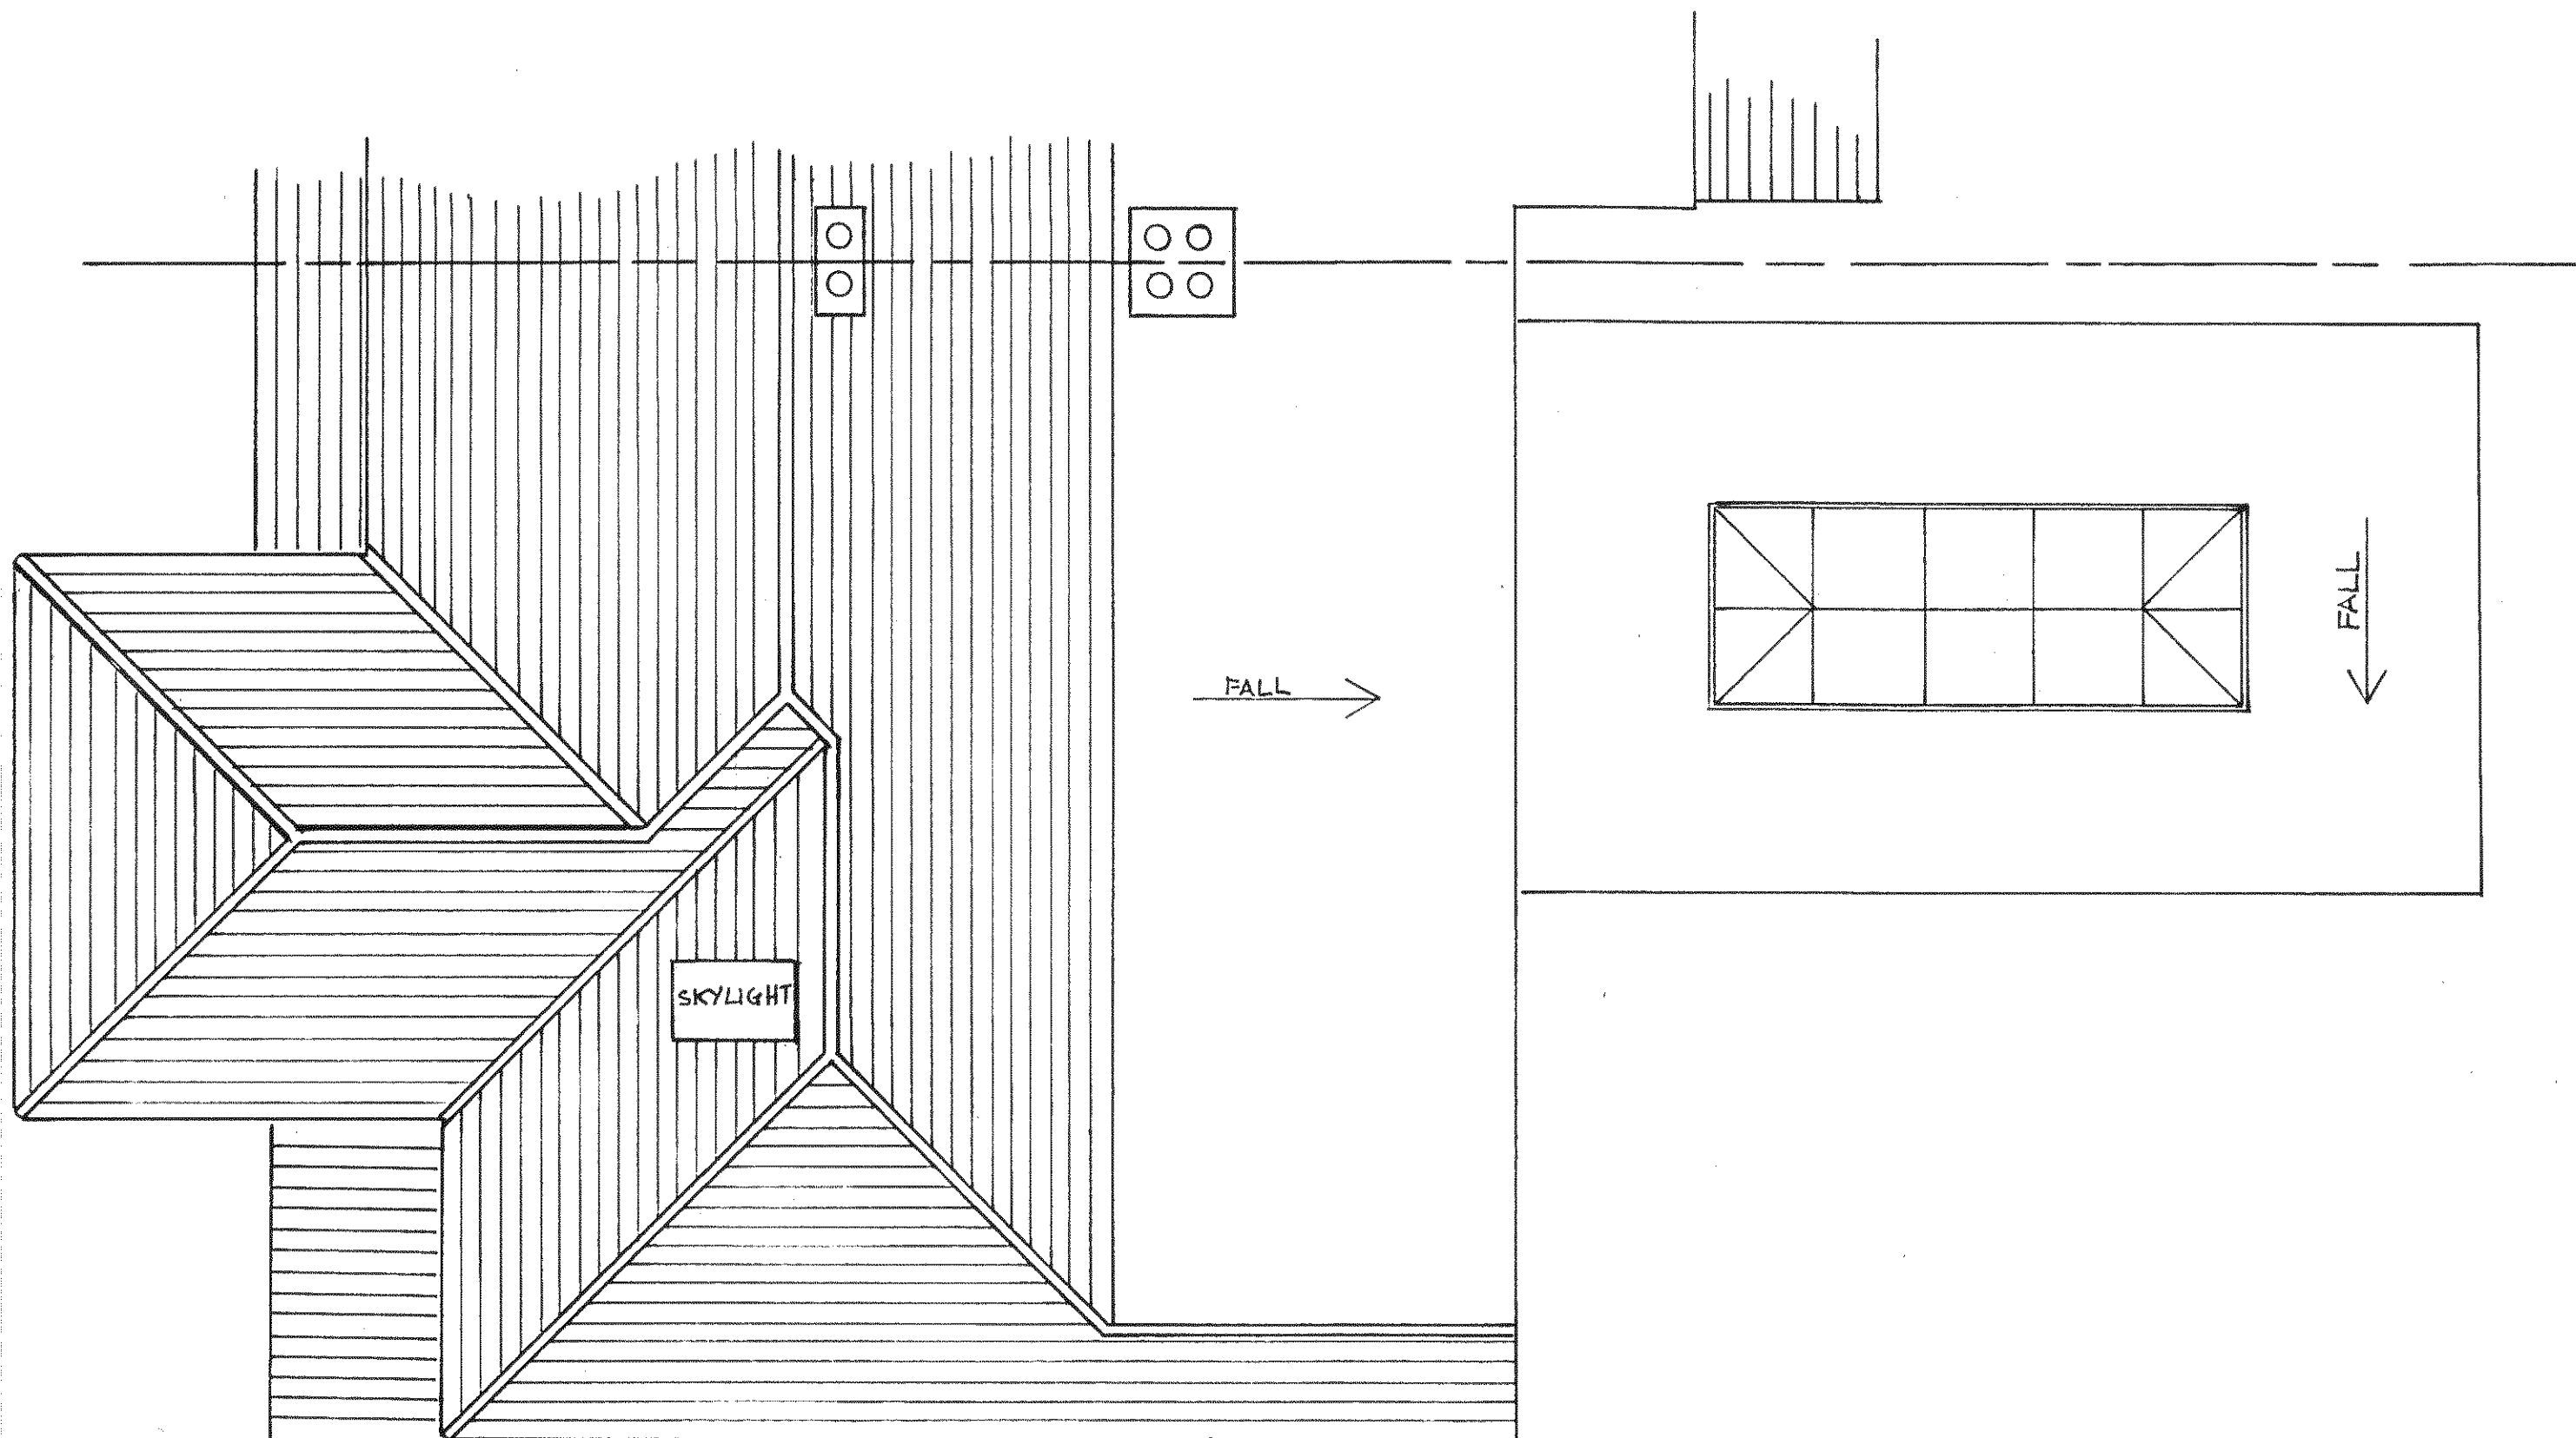

PROPOSED SIDE AND REAR EXTENSION
 26 MILTON AVENUE, RUSTINGTON, BN16 2PP
PROPOSED ROOF PLAN
 SCALE 1:50 REF
 DRAWN BY HOWARD WILMAN
 DATE 10/12/2012 DRWG NO. MIL-11/A3