


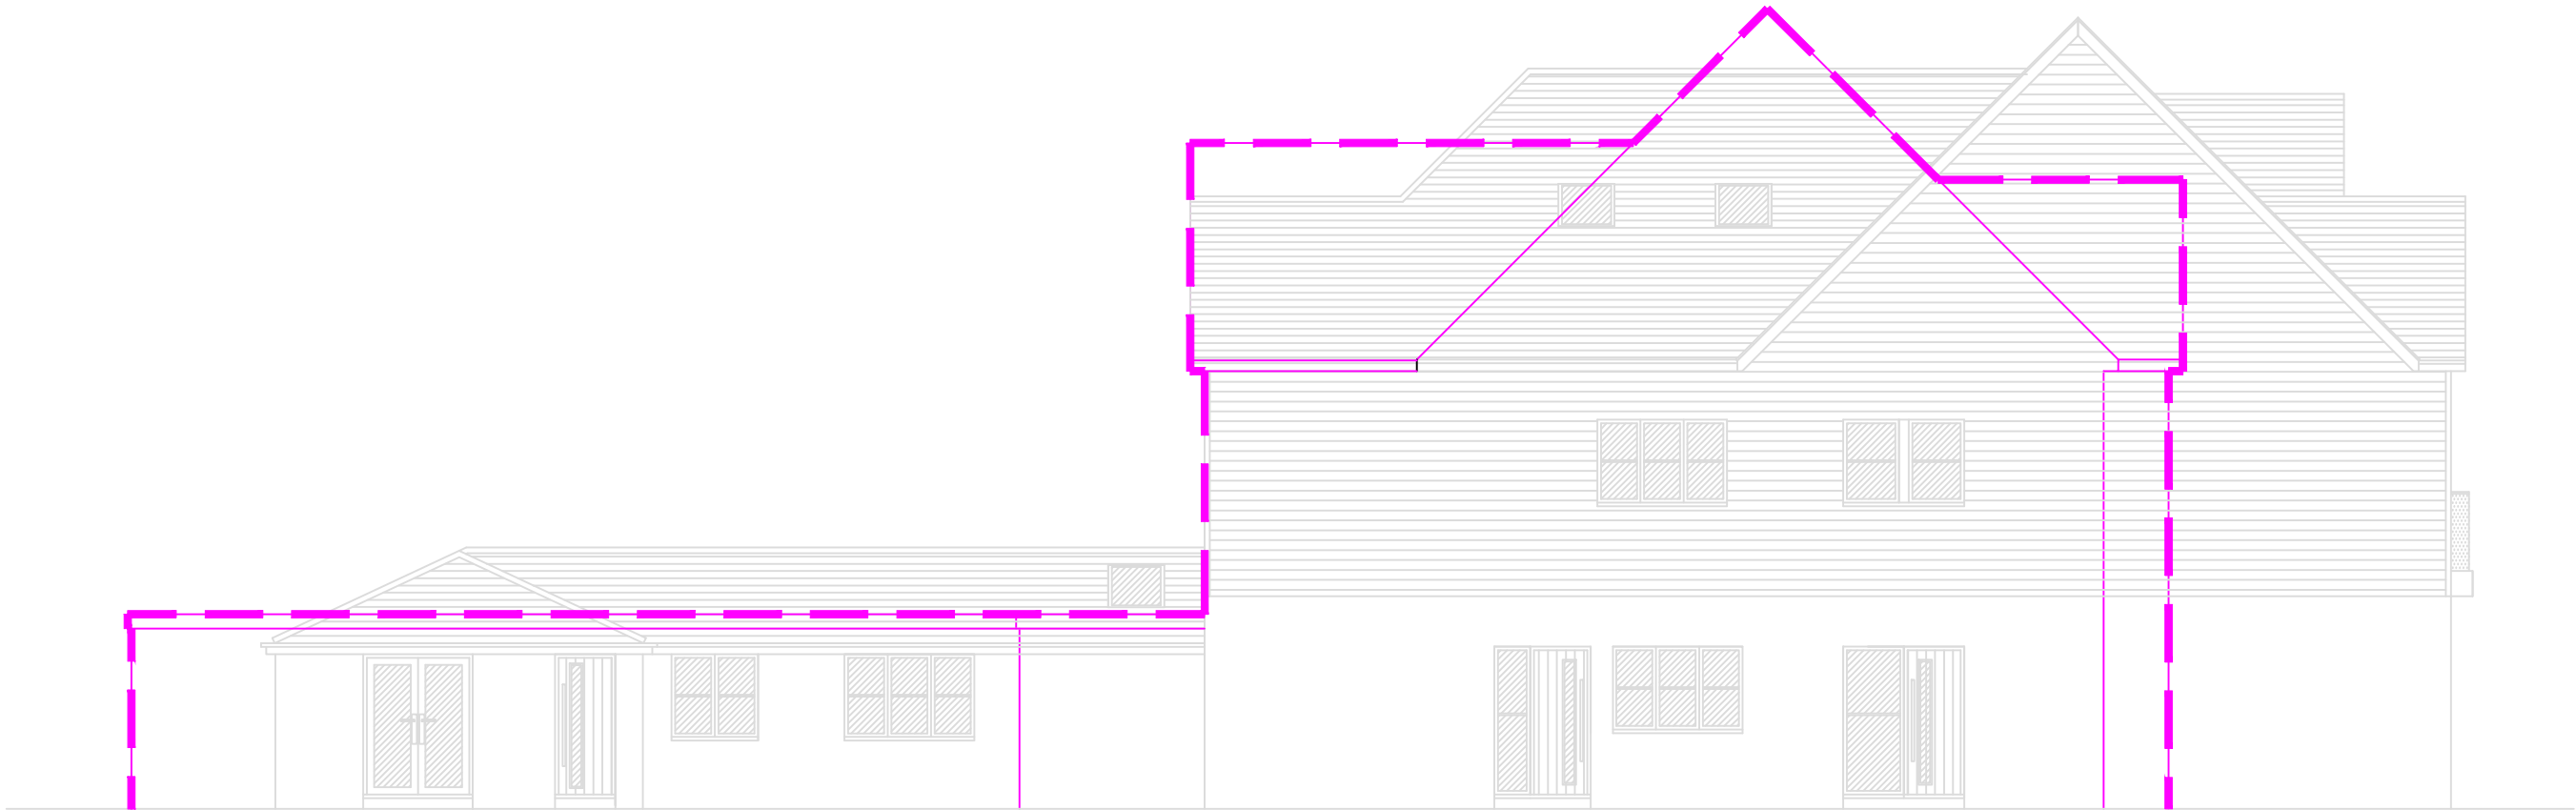

Proposed Side Elevation. Scale 1:100



Proposed Front Elevation. Scale 1:100

ROBERTS & WRIGLEY ASSOCIATES
27A GORING ROAD, GORING BY SEA, WEST SUSSEX, BN12 4AR
TEL: 01903 240169 EMAIL: info@robertsandwigley.co.uk

CLIENT
Mr Leach

Company

Site Address
69 Broadmark Lane
Rustington
West Sussex

DRAWING TITLE
Proposed construction of 6 self
contained units

DRAWN
James Roberts

DATE
20th Nov 2014

SCALE
1:100 @ A3

JOB No.

REV.

REV.

REV.

All Dimensions of existing buildings/
boundaries to be verified on site by
contractor, with any discrepancies reported
back before commencement of work.
This drawing is the copyright of Roberts &
Wrigley Associates and shall not in any way
be used or reproduced without written
consent.

DRAWING No.
Drawing
Proposed Elevations

Date

Date

Date