


R/243/14/PL
24/11/14

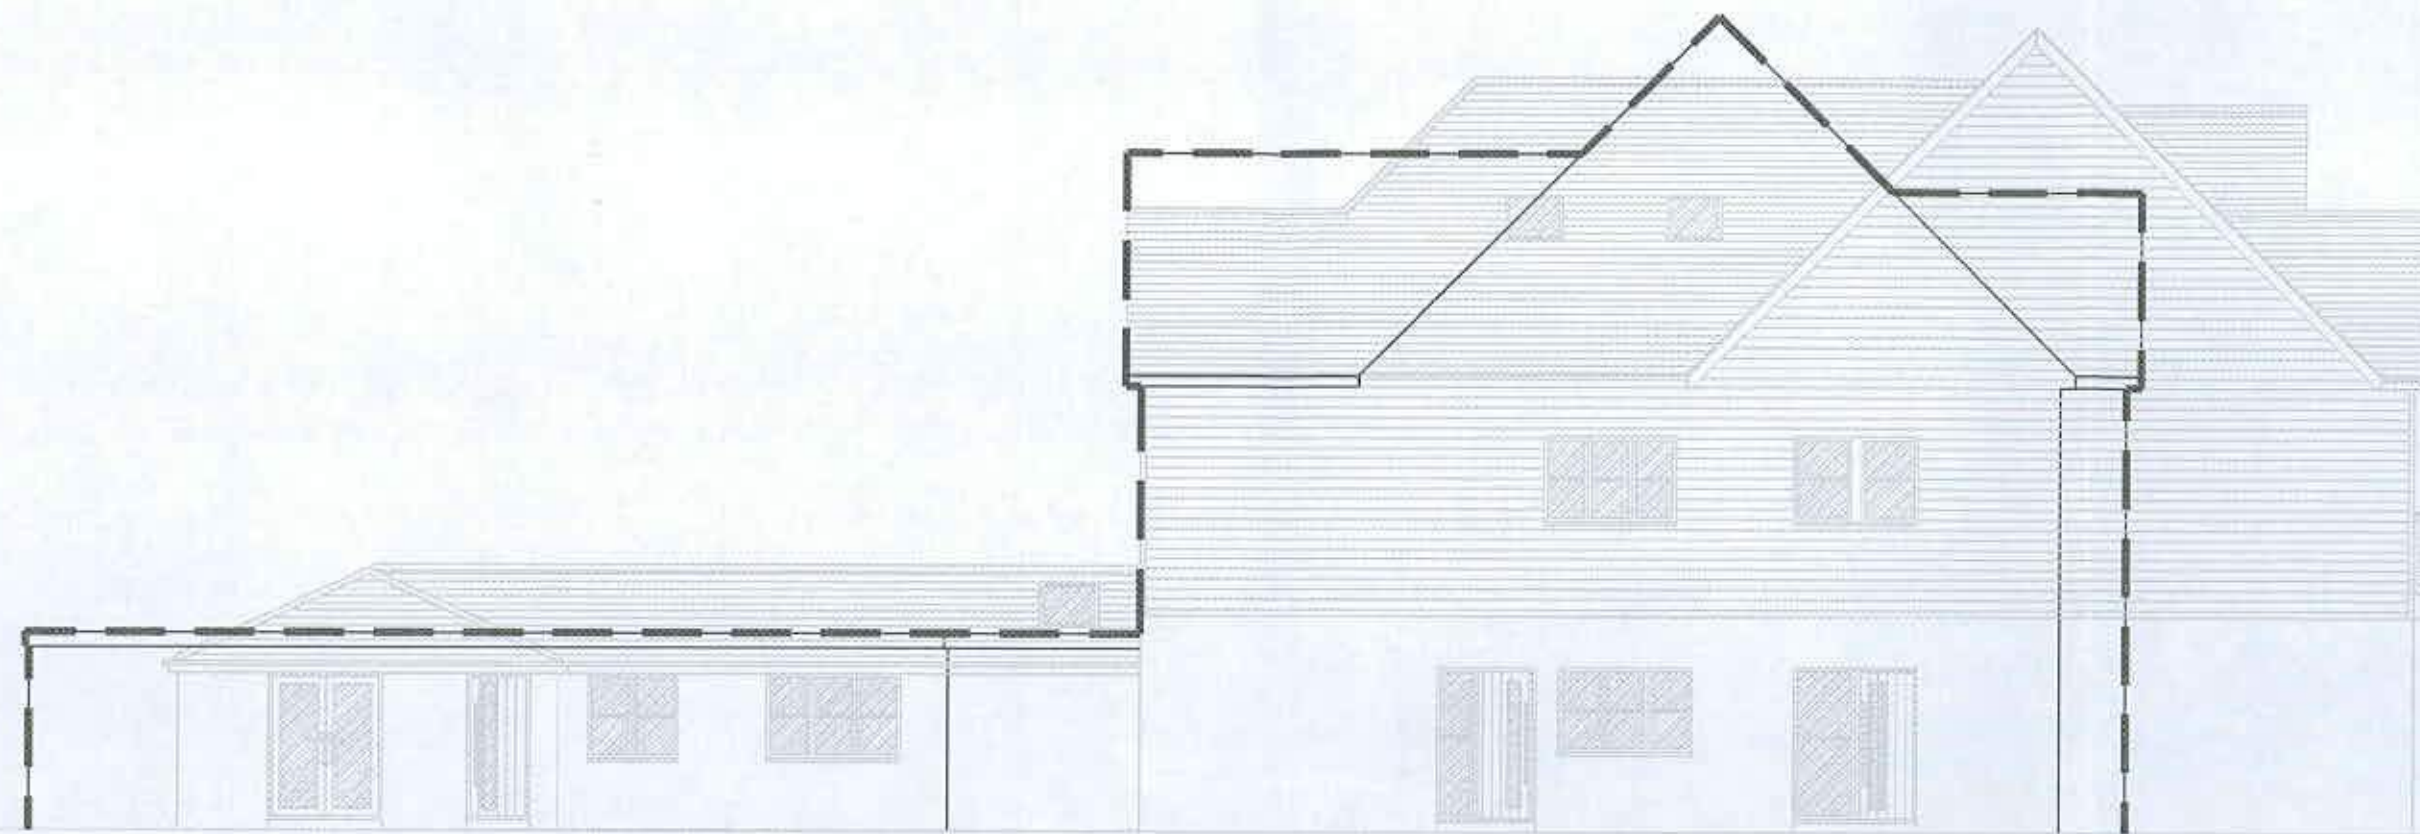

Proposed Side Elevation. Scale 1:100



Proposed Front Elevation. Scale 1:100

ROBERTS & WRIGLEY ASSOCIATES
27A Down Road, Down Mr Sea, West Sussex, BN1 3 4AB
Tel: 01903 240169 Email: info@roberts-wrigley.co.uk

Client Mr Leach

Company

The Address 69 Broadmark Lane
Rustington
West Sussex

Project Name Proposed construction of 6 self contained units

Drawn By James Roberts
Date 20th Nov 2014

Scale 1:100 @ A3

Job No.

Rev	Date

All dimensions of existing buildings/structures to be verified on site by contractor, with any discrepancies reported back before commencement of work. This drawing is the copyright of Roberts & Wrigley Associates and shall not be reproduced or used in any way without written permission.

Drawing Title
Drawing
Proposed Elevations