


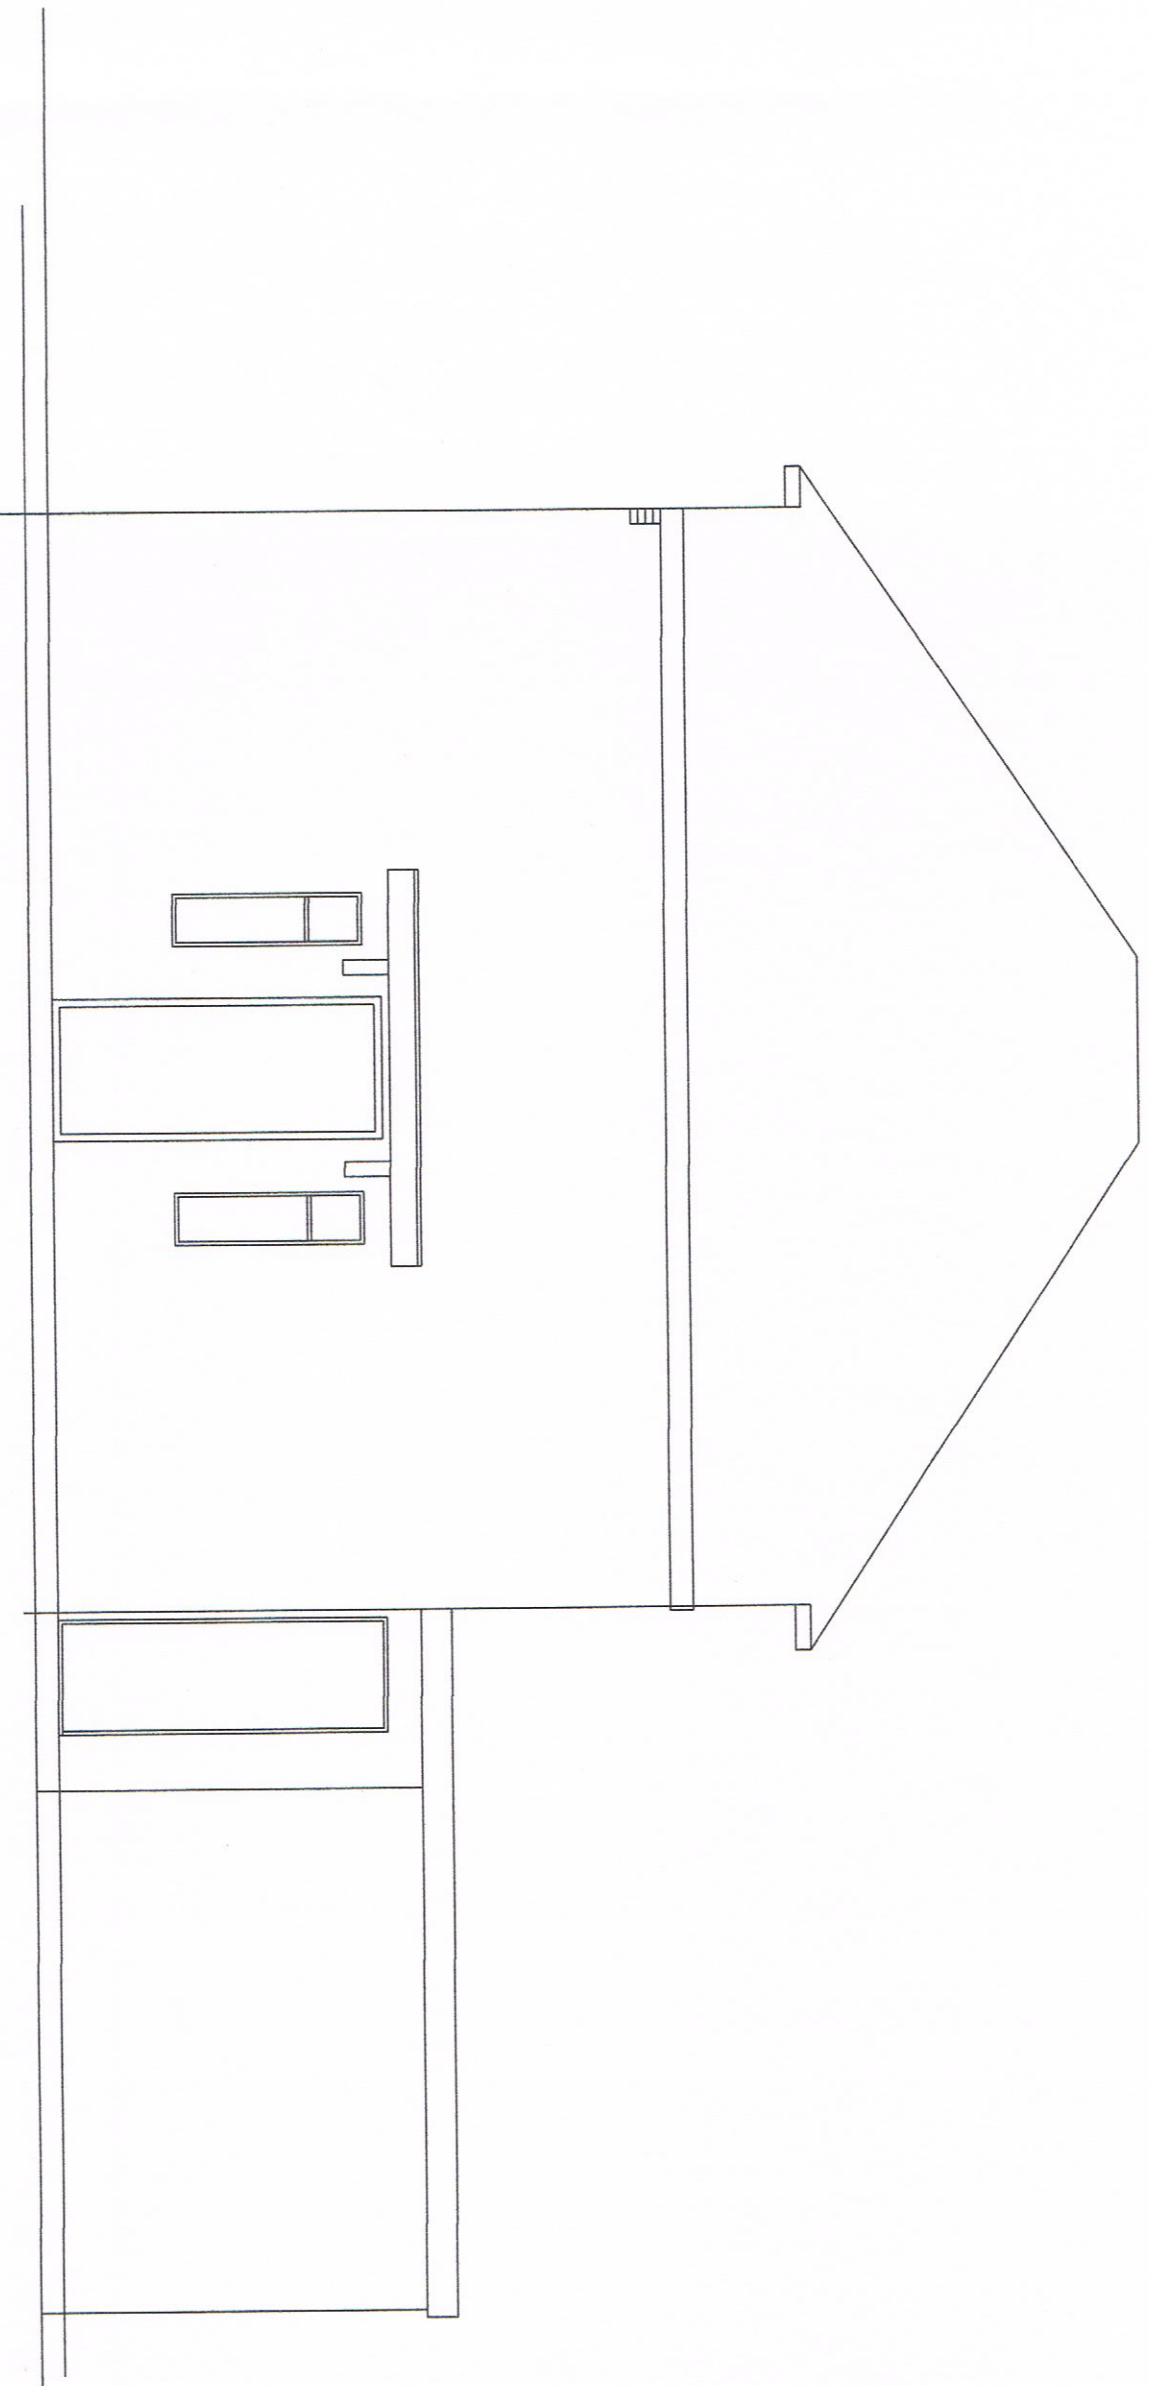

Existing North Elevation



Client:
Mr and Mrs J Charman
9 Park Drive
Ruslington
BN16 2LL

Design Practice:
Browns Construction Solutions Ltd (BCS)
Phil Brown 07917040175

Project:
Description

Existing North Elevation

Scale 1:50 Paper Size A3

Drawing Number: 101
Drawn Date: 22/02/17
Revision Date:

Dimensions Not To Be
Scaled From This Drawing