

Client:
Mr and Mrs J Charman
9 Park Drive
Ruslington
BN16 3DZ

Design Practice:
Browns Construction Solutions Ltd (BCS)
Phil Brown 07917040175


Project:
Description
Proposed First Floor Plan

Scale 1:50 Paper Size A3

Drawing Number: 202
Drawn Date: 12/9/17
Revision Date:

Dimensions Not To Be
Scaled From This Drawing

Boundary

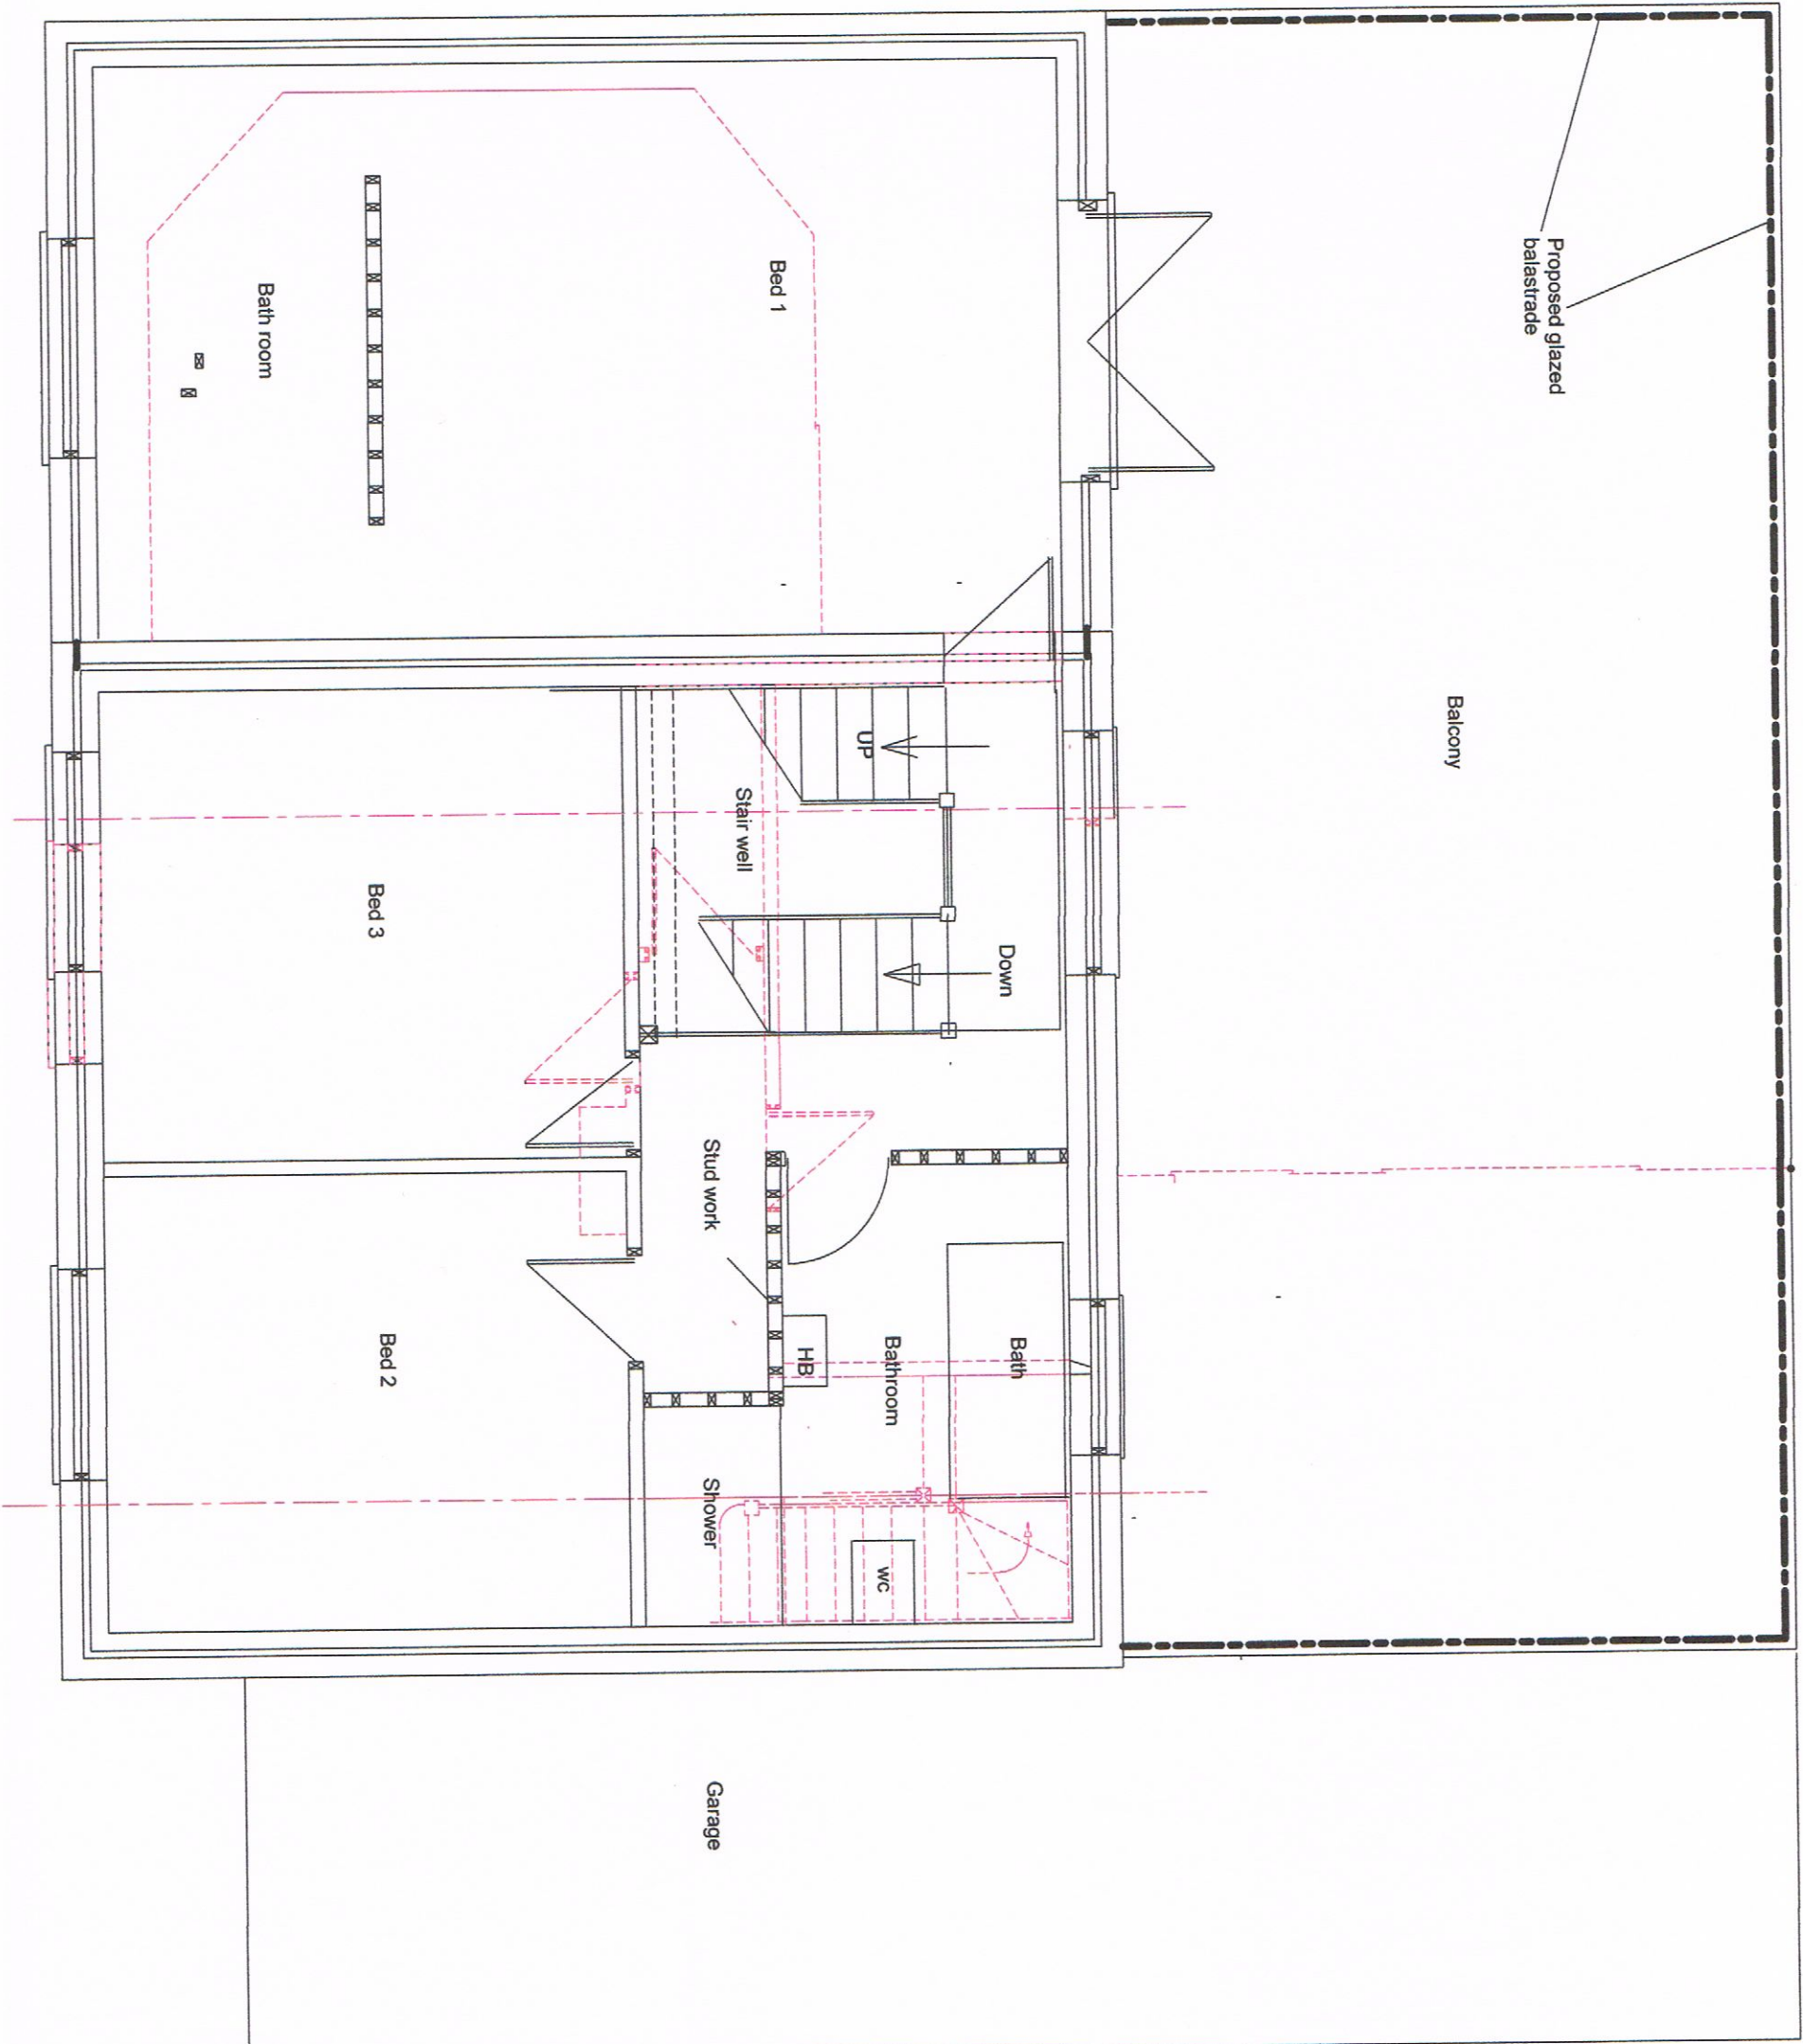

Meters

0 1 2 3 4 5 6 7 8 9 10

Boundary