

Client:
Mr and Mrs J Charnan
9 Park Drive
Rusington
BN16 3DZ

Design Practice:
Browns Construction Solutions Ltd (BCS)
Phil Brown 07917040175

Project:
Description
Proposed Ground Floor Plan



Scale 1:50 Paper Size A3

Drawing Number: 201
Drawn Date: 12/9/17
Revision Date:

Dimensions Not To Be
Scaled From This Drawing

Boundary

Meters

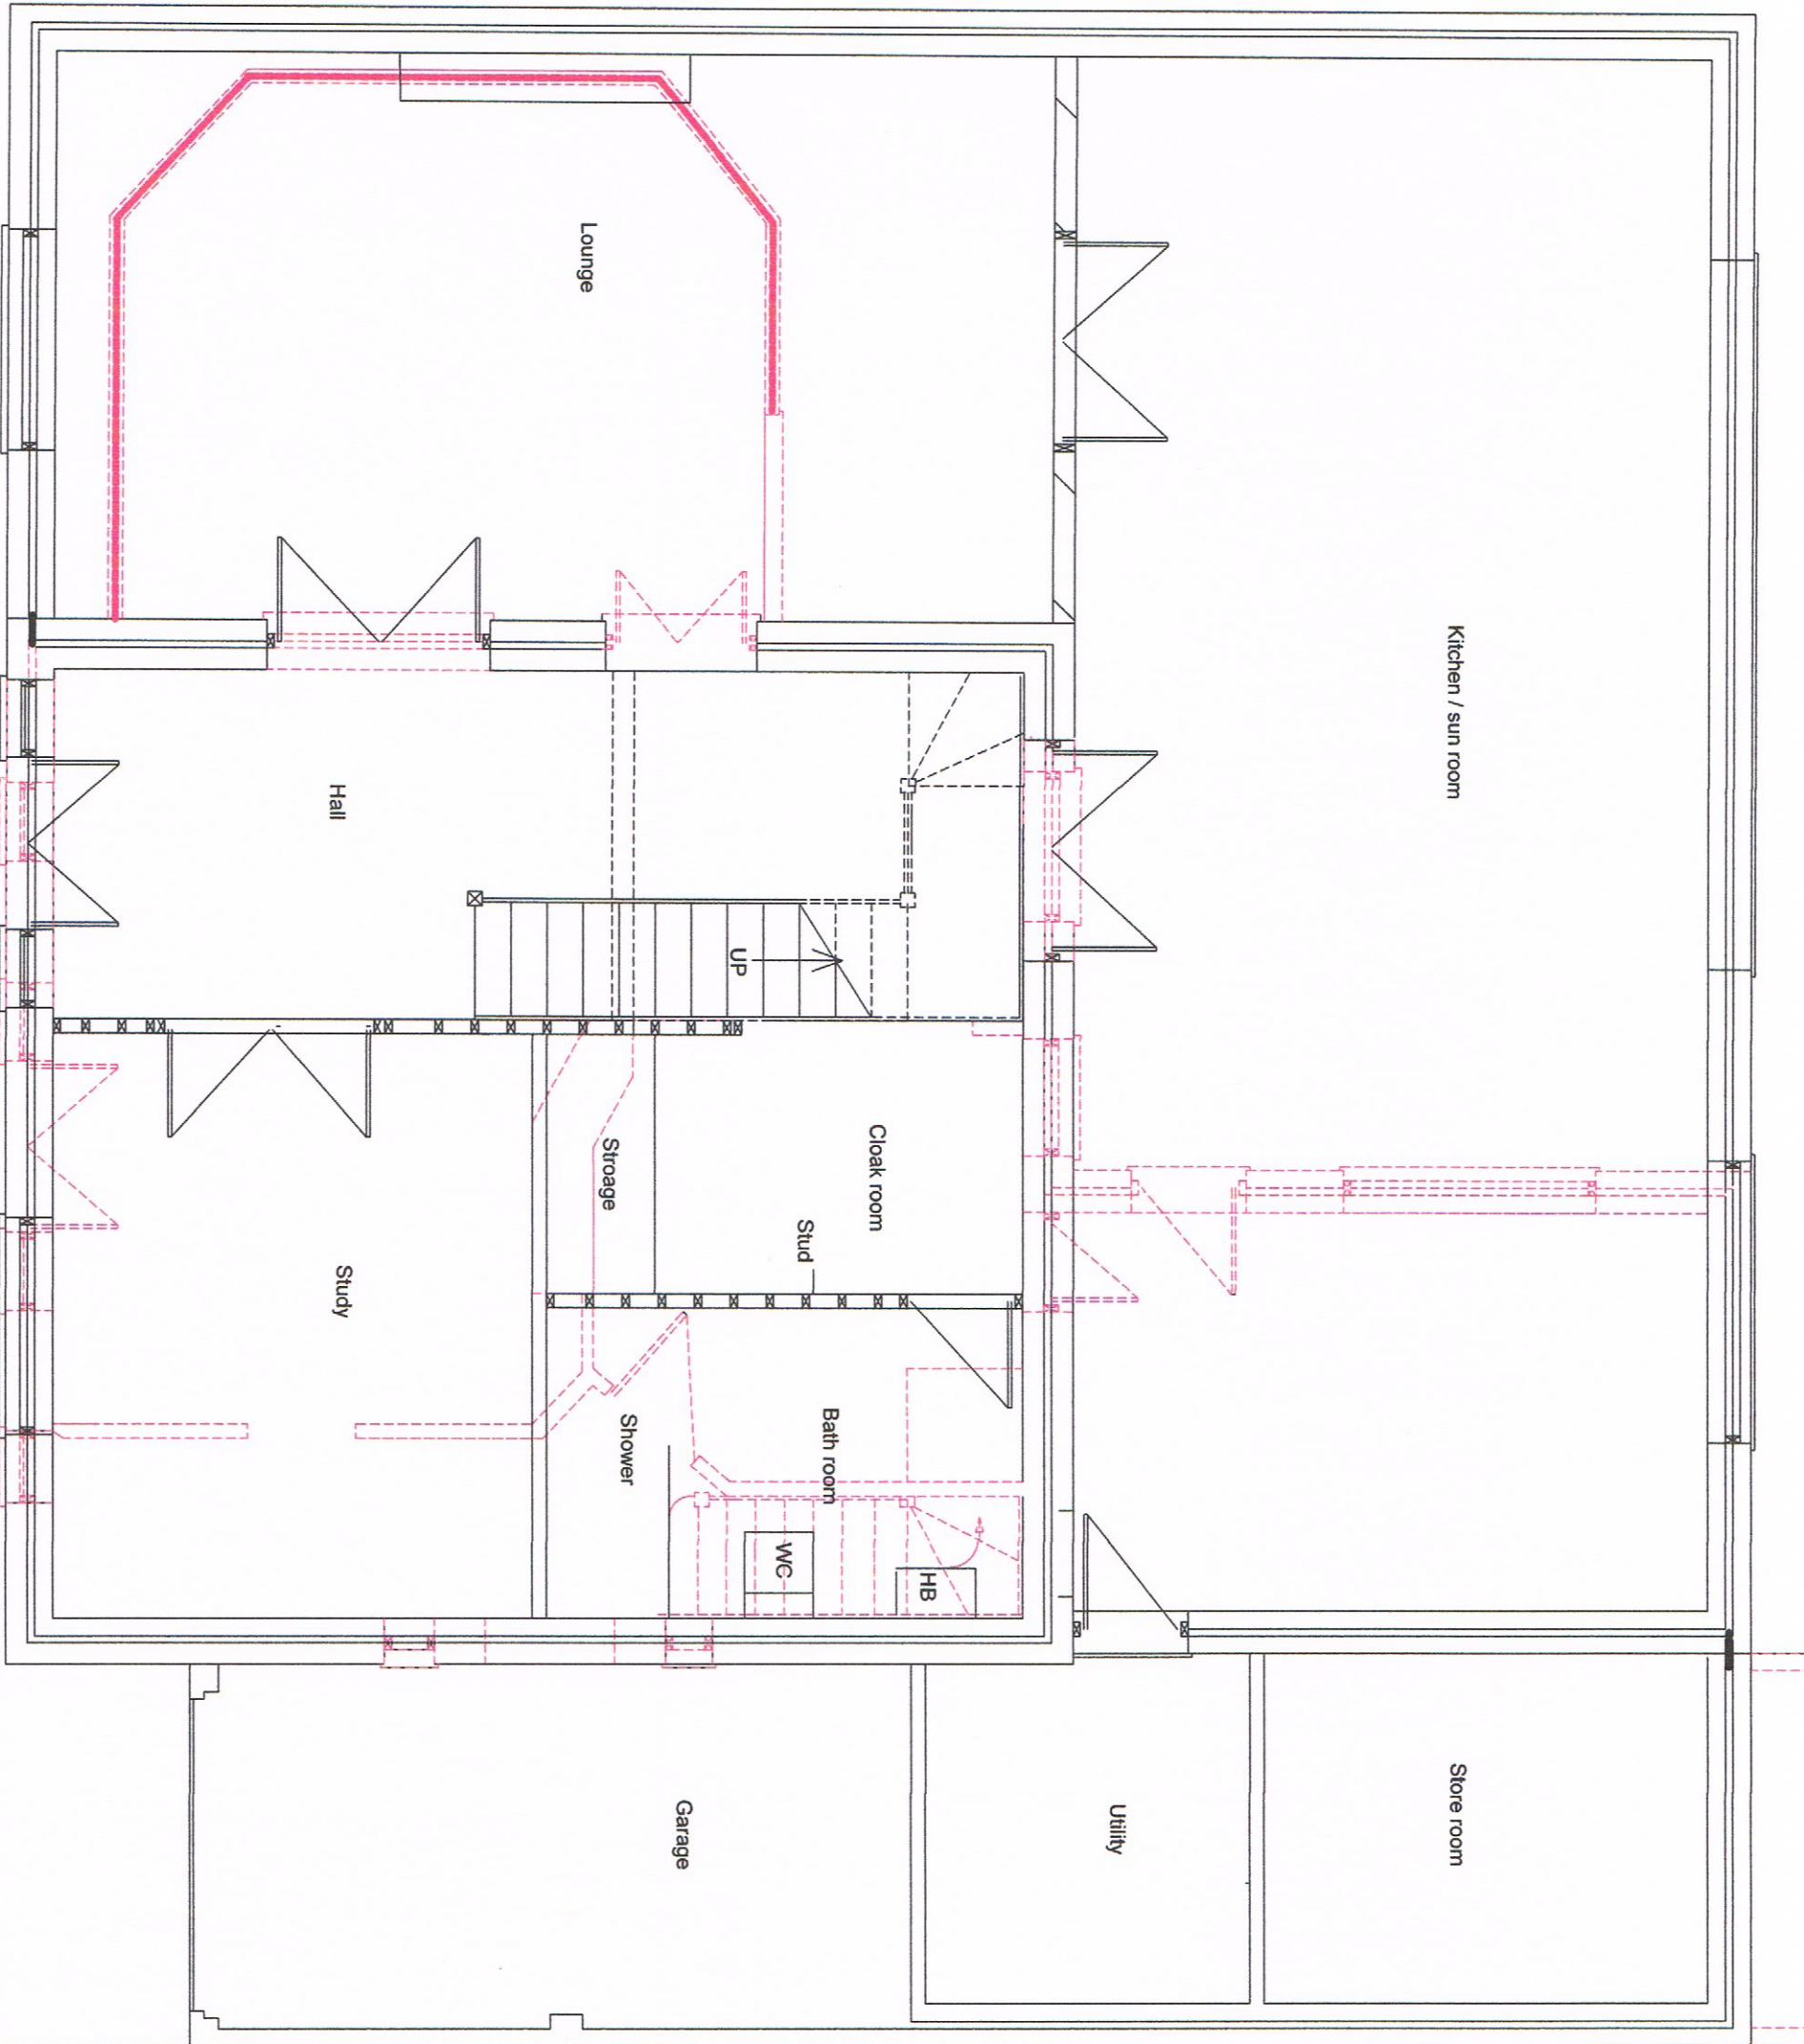 

Boundary