


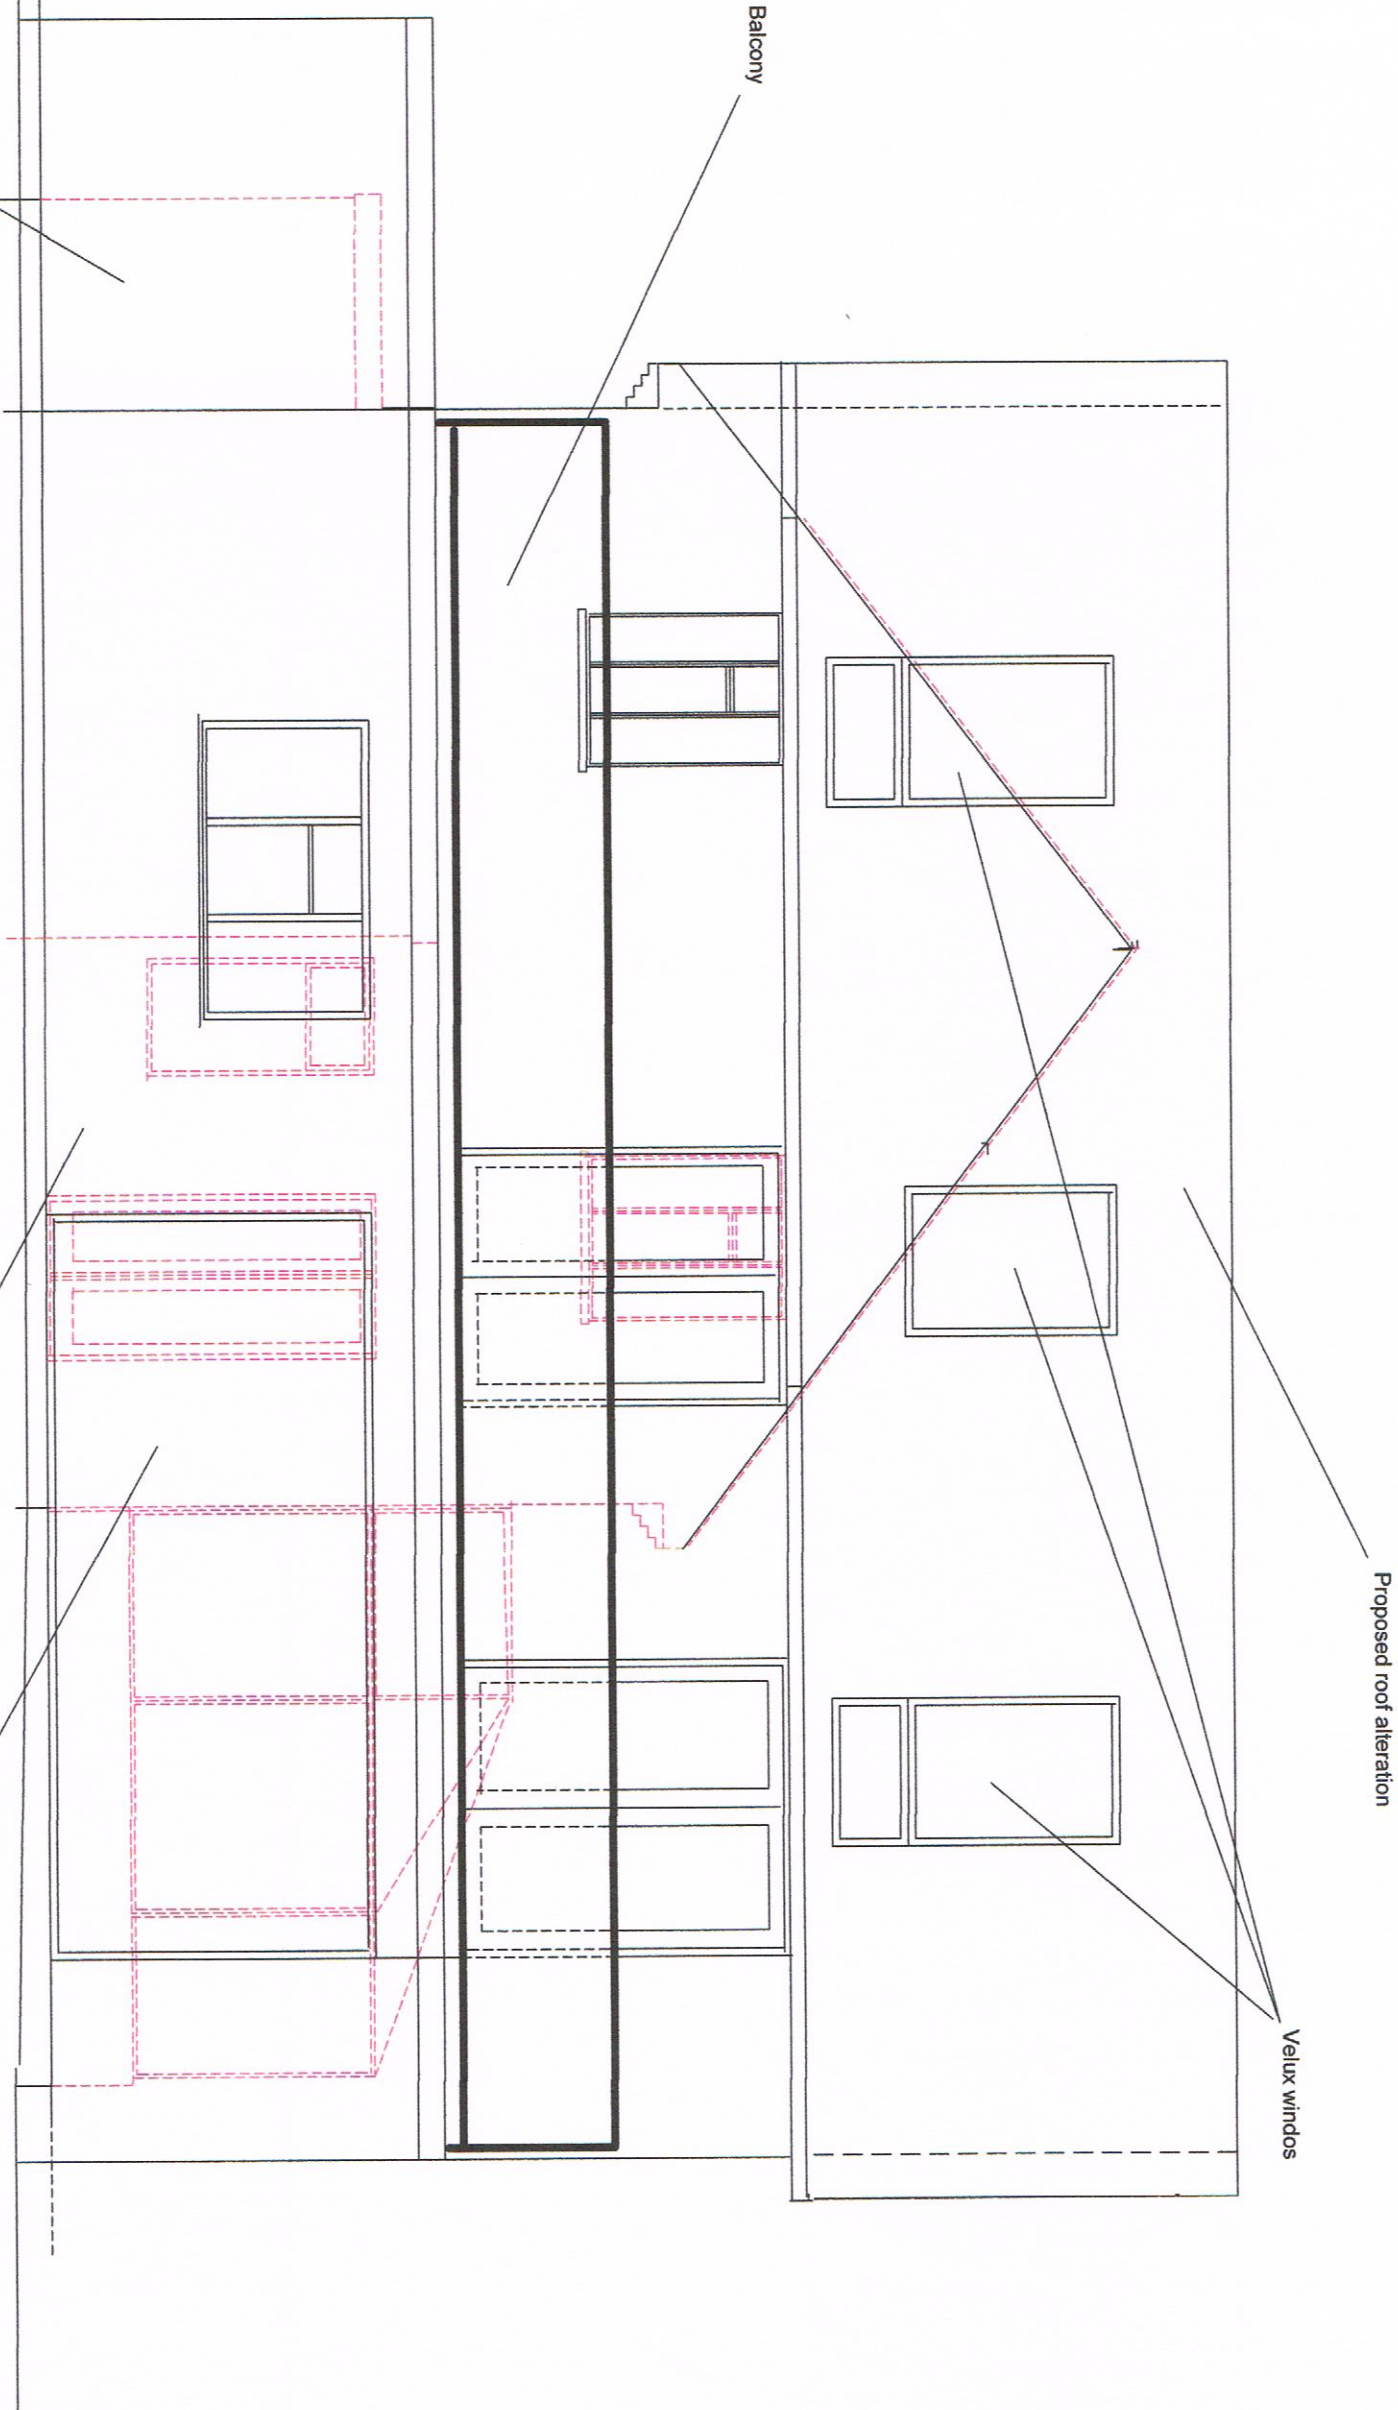

Proposed West Elevation

Client:  
Mr and Mrs J Chamman  
9 Park Drive  
Ruslington  
BN16 3 DZ

Design Practice:  
Browns Construction Solutions Ltd (BCS)  
Phil Brown 07917040175

Project:  
Description

Proposed West Elevation

Scale 1:50 Paper Size A3

Drawing Number: 104  
Drawn Date: 22/02/17  
Revision Date:

Dimensions Not To Be  
Scaled From This Drawing

