

Client:
Mr and Mrs J Charman
9 Park Drive
Ruslington
BN16 3DZ

Design Practice:
Browns Construction Solutions Ltd (BCS)
Phil Brown 07917040175


Project:
Description

Proposed roof plan Plan
Scale 1:50 Paper Size A3

Drawing Number: 208
Drawn Date: 12/9/17
Revision Date:

Dimensions Not To Be
Scaled From This Drawing

Existing
boundary

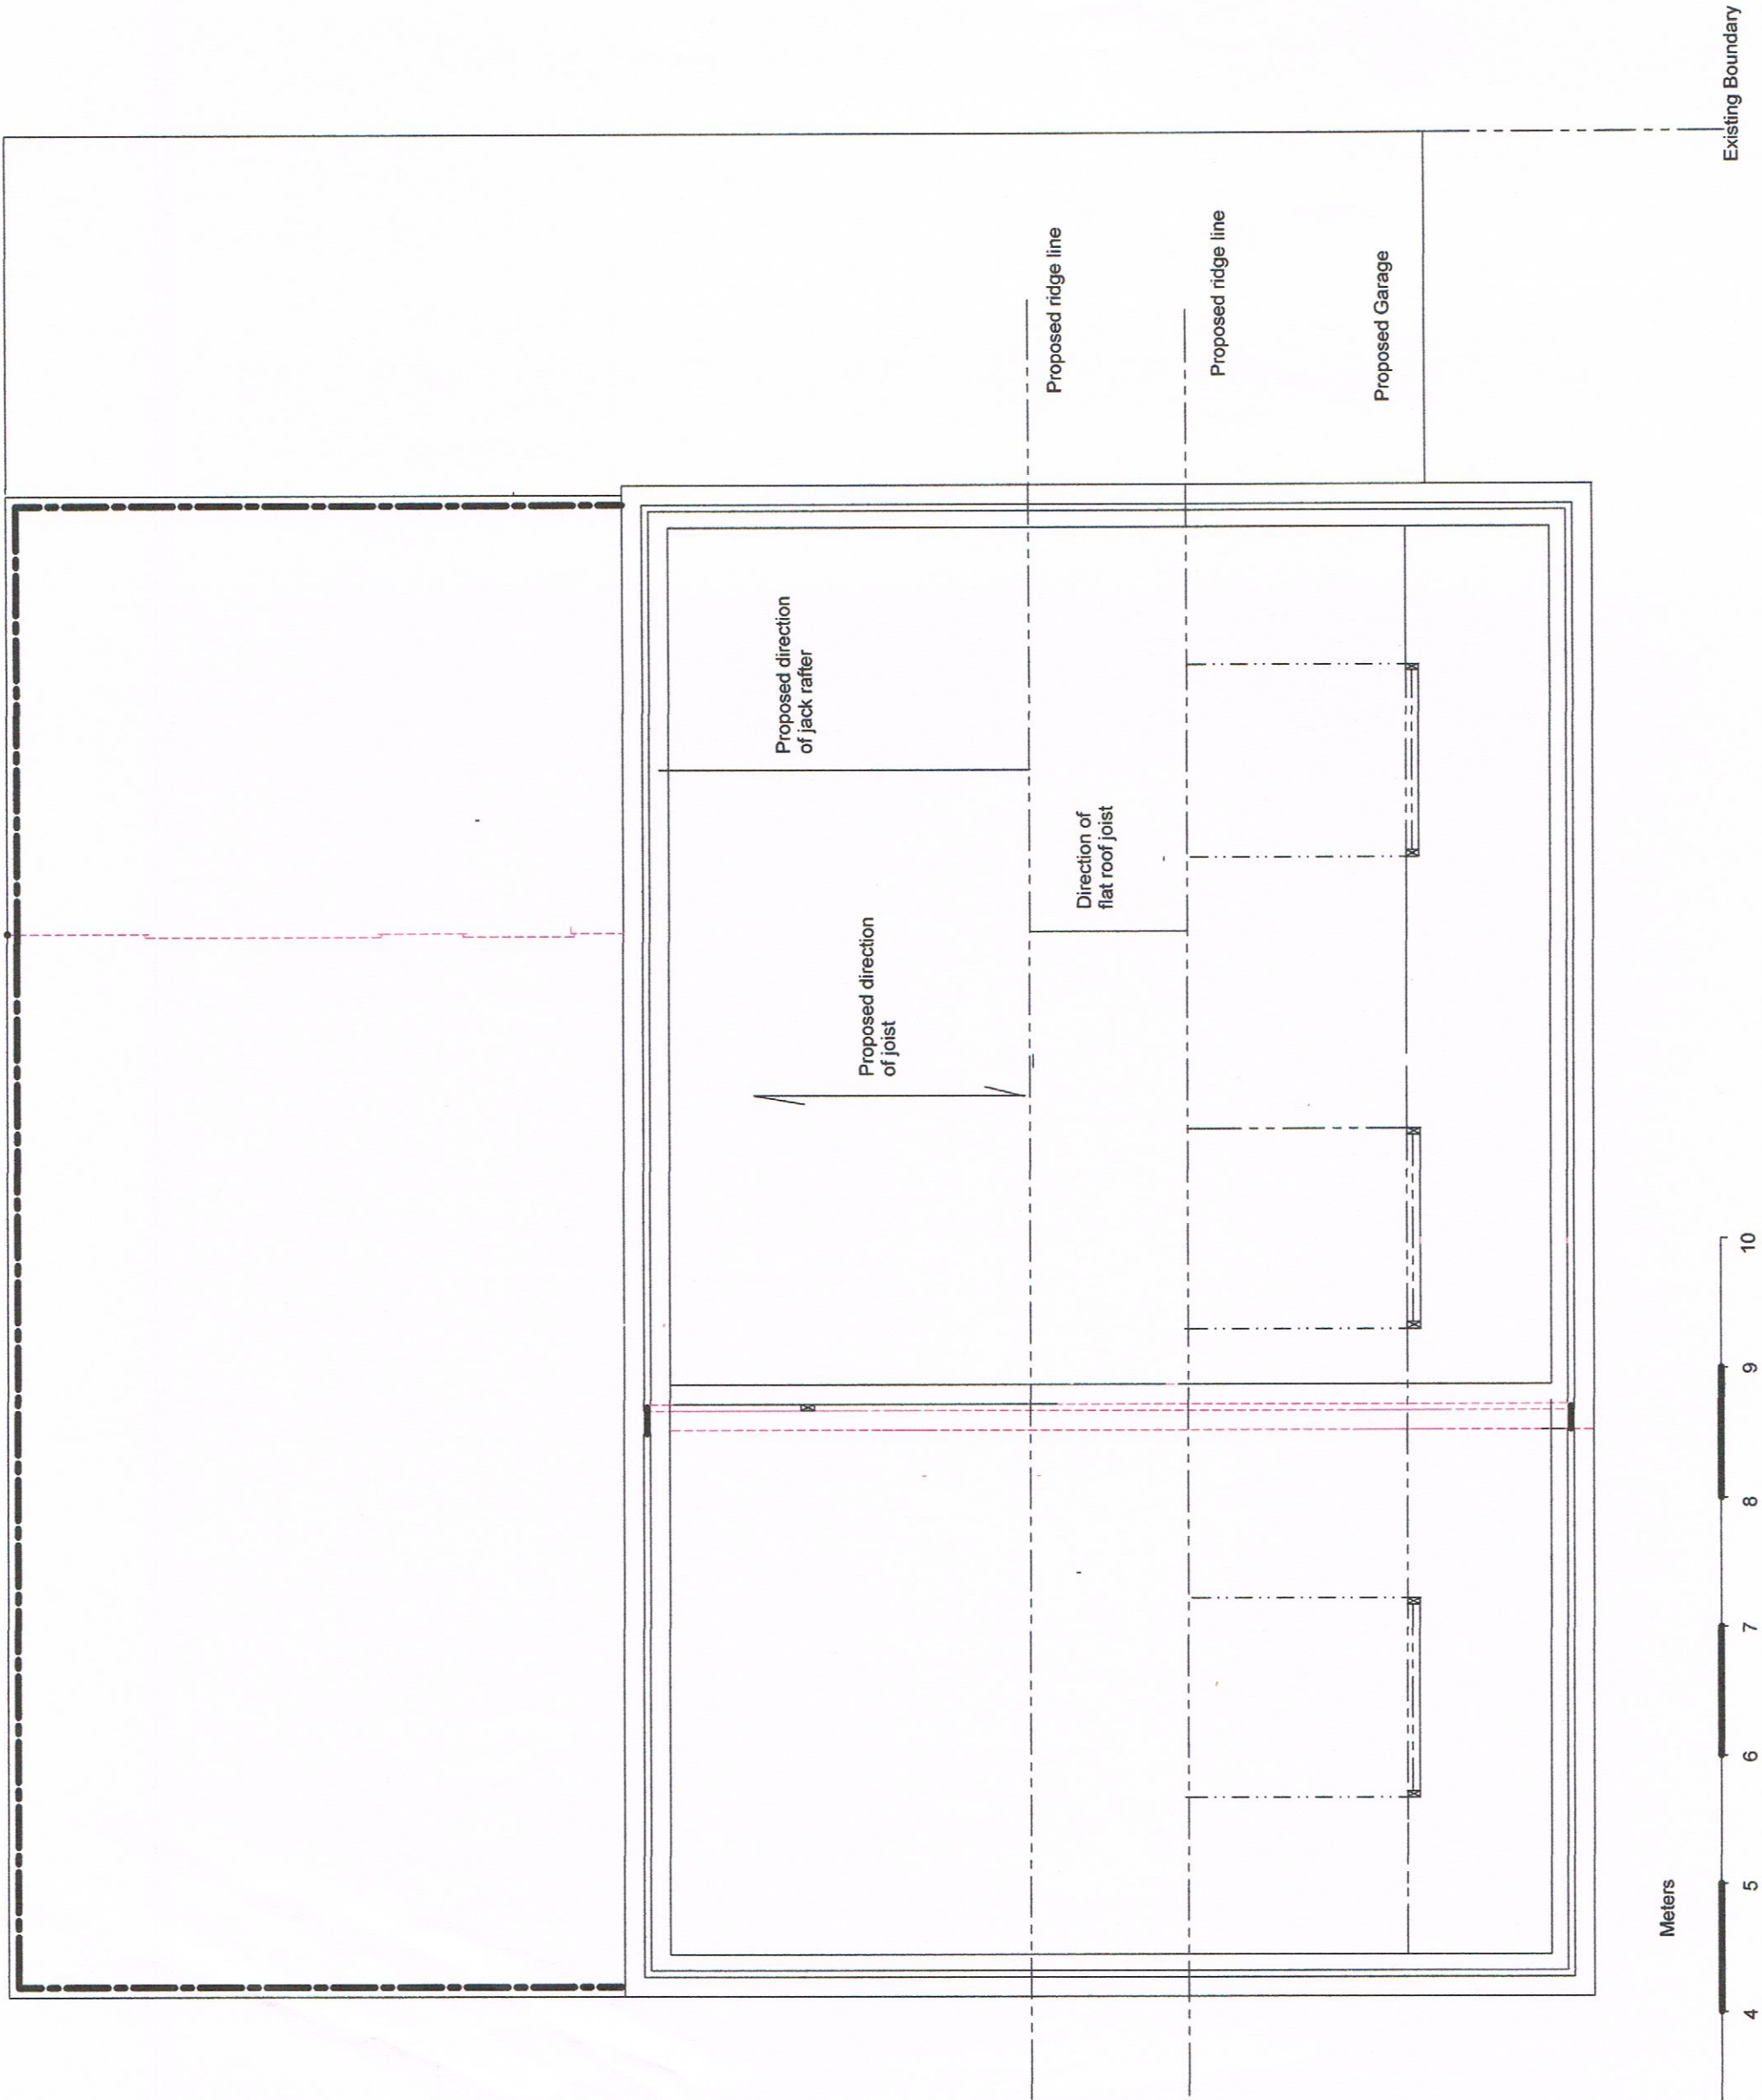

Meters



Existing Boundary