

Client:
Mr and Mrs J Charman
9 Park Drive
Ruslington
BN16 3DZ

Design Practice:
Browns Construction Solutions Ltd (BCS)
Phil Brown 07917040175

Project:
Description

Existing roof plan Plan

Scale 1:50 Paper Size A3

Drawing Number: 107



Drawn Date: 12/9/17

Revision Date:

Dimensions Not To Be
Scaled From This Drawing

Existing
boundary

Meters

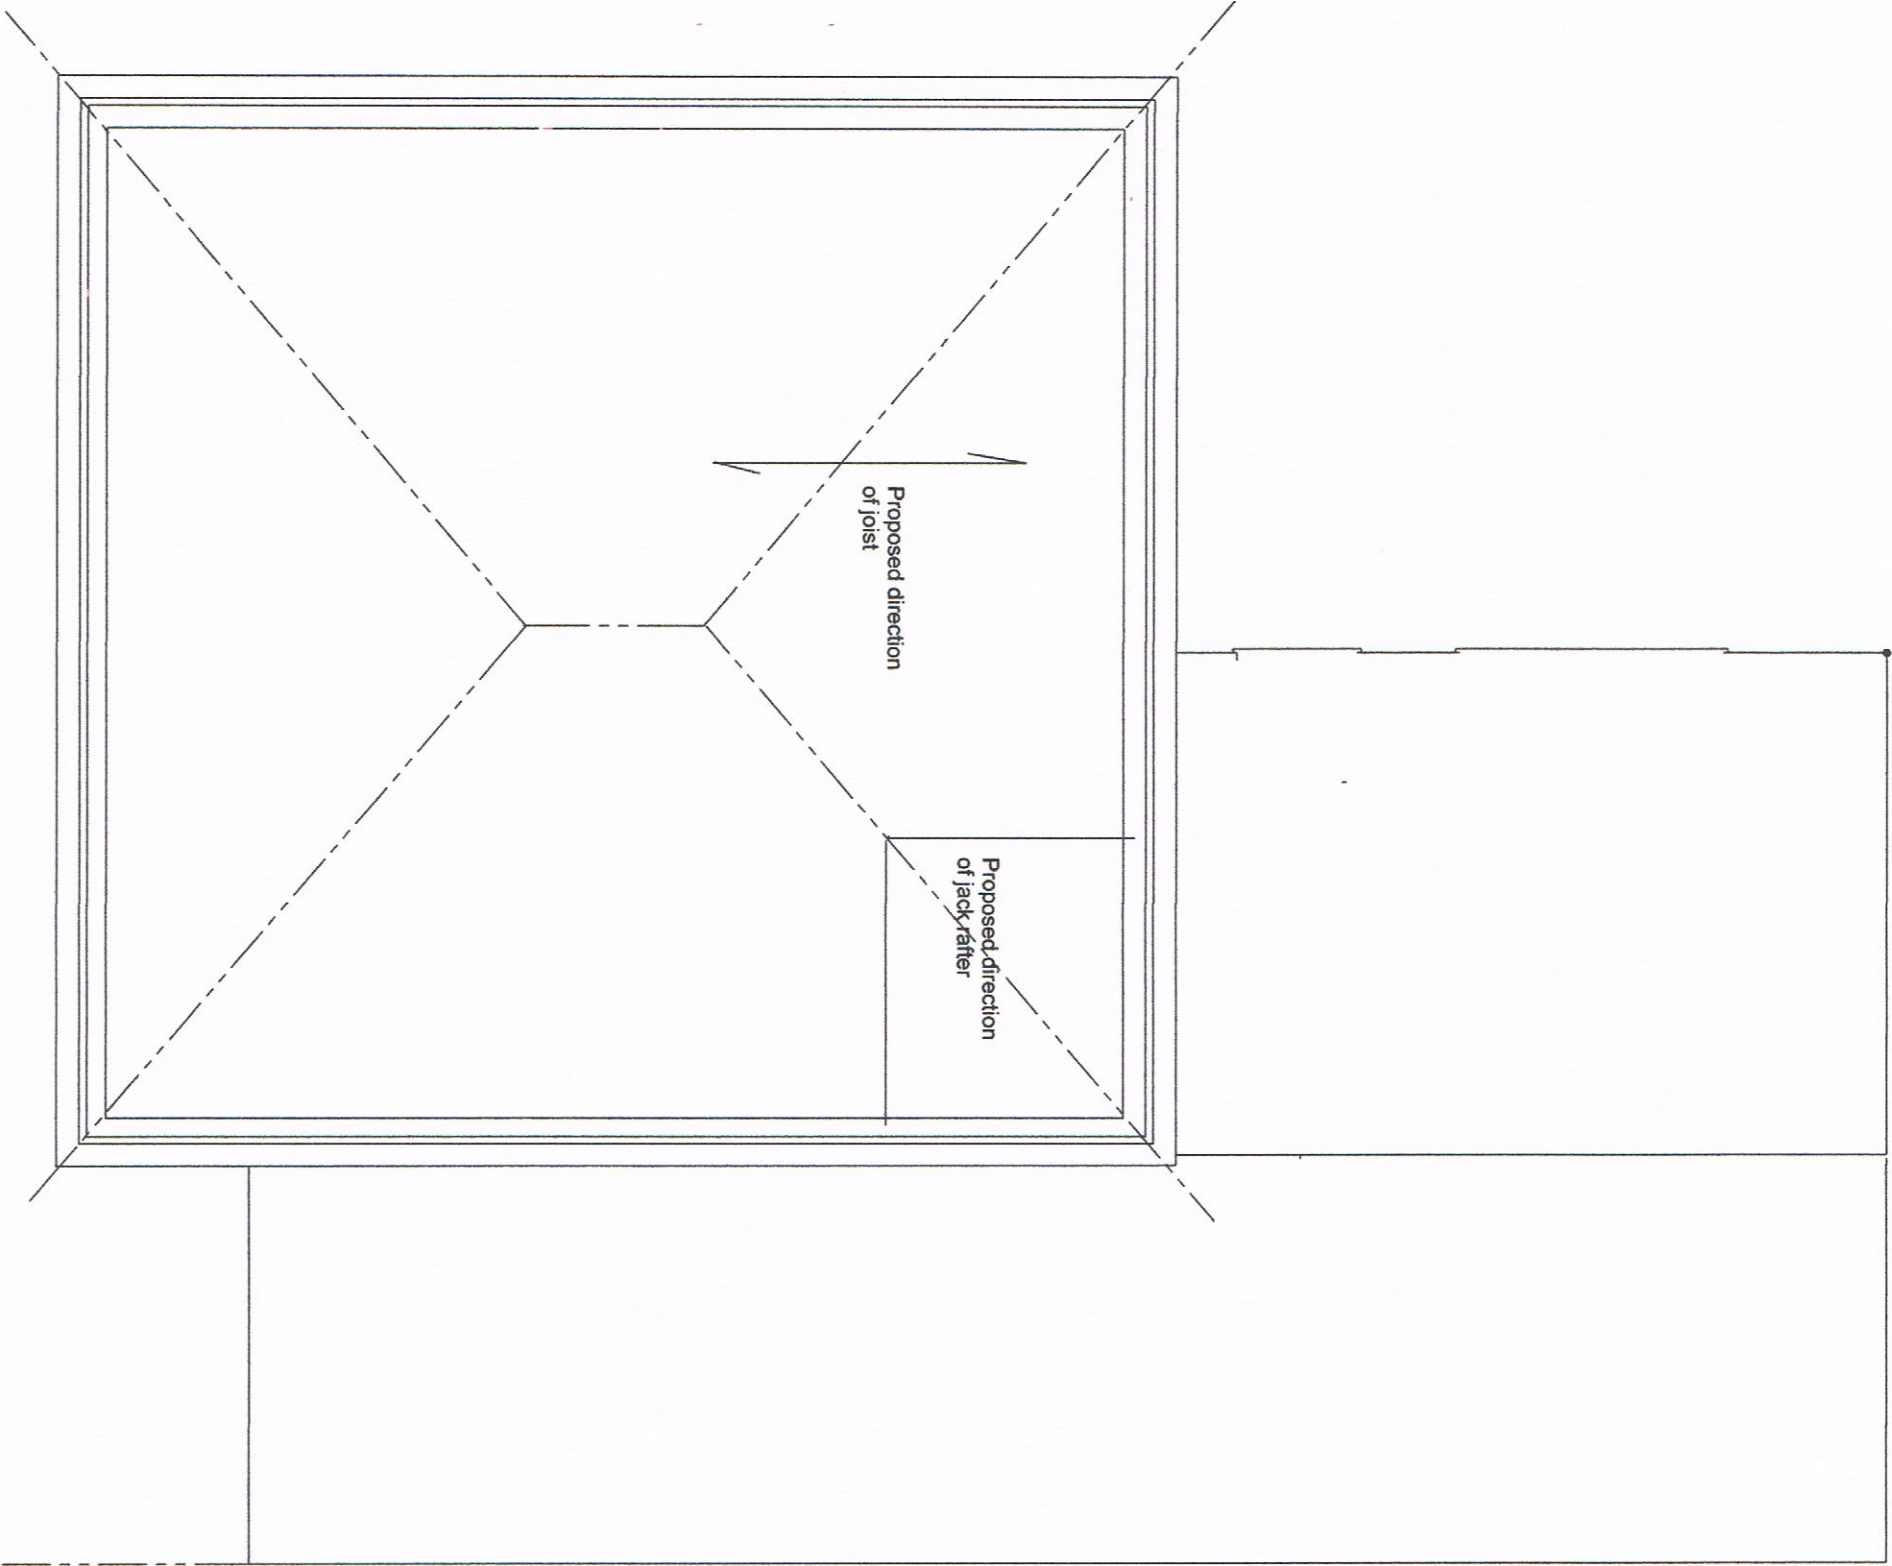 

Existing Boundary