


EXISTING
 SIDE ELEVATION
 WEST ELEVATION


3038

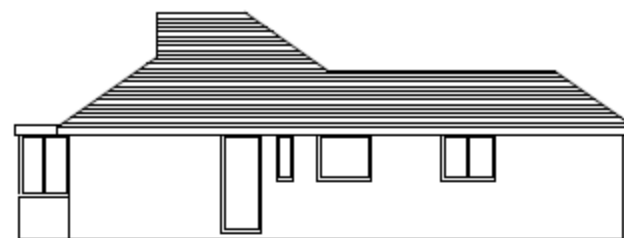


SIDE ELEVATION
 EAST ELEVATION








FRONT ELEVATION
 SOUTH ELEVATION

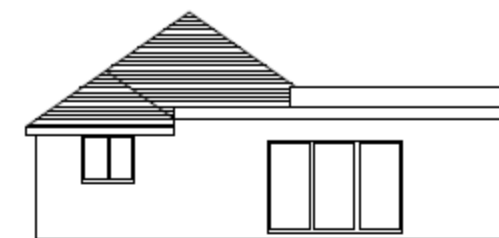

REAR ELEVATION
 NORTH ELEVATION

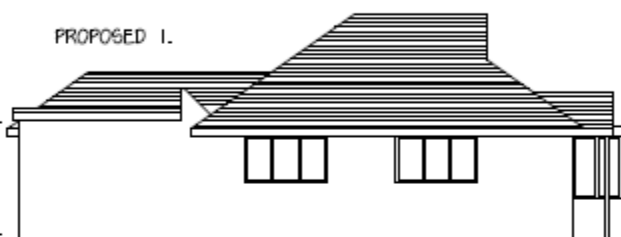

PROPOSED I.

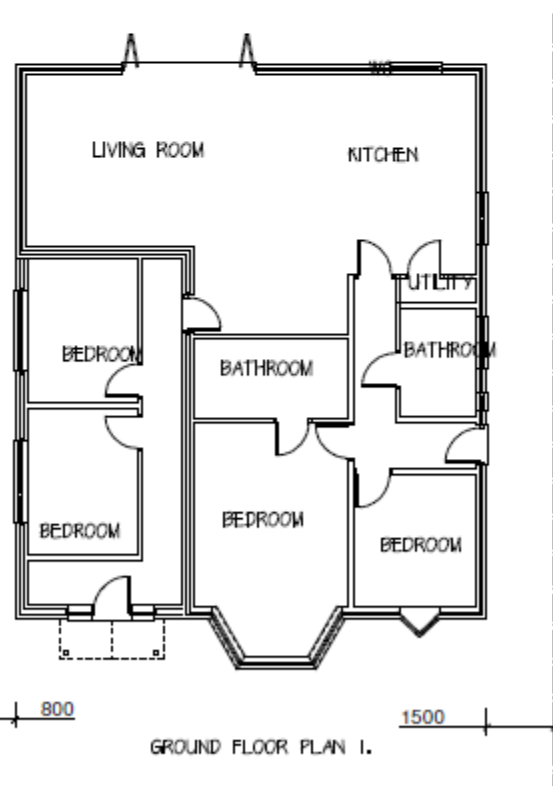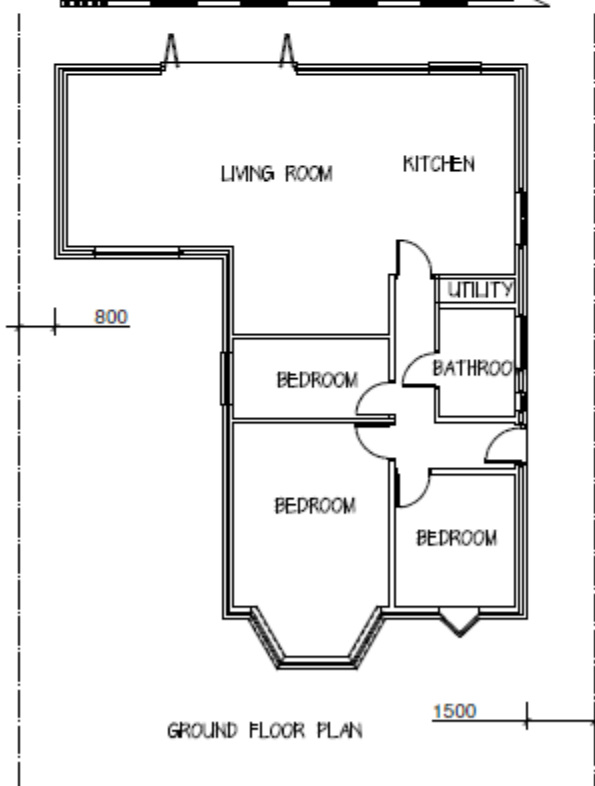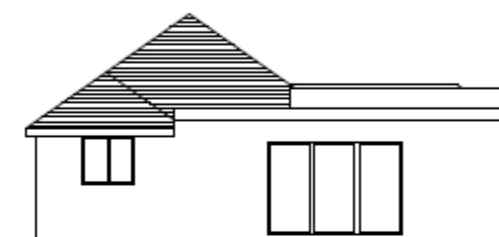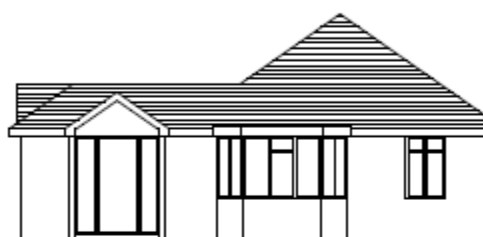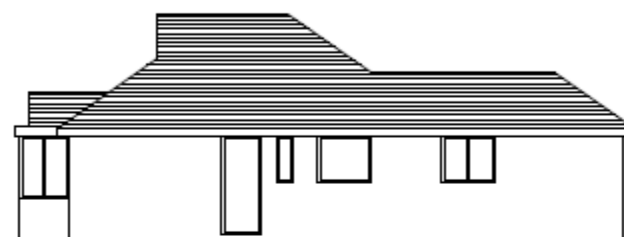

STEPHEN BROMLEY ASSOCIATES
 5 WEST ST SHOREHAM BY SEA
 WEST SUSSEX

PROPOSED FRONT EXTENSION

AT SCALE 1:100

9 HOLMES LANE BN16 2QA

Drawing no 11401-ID