




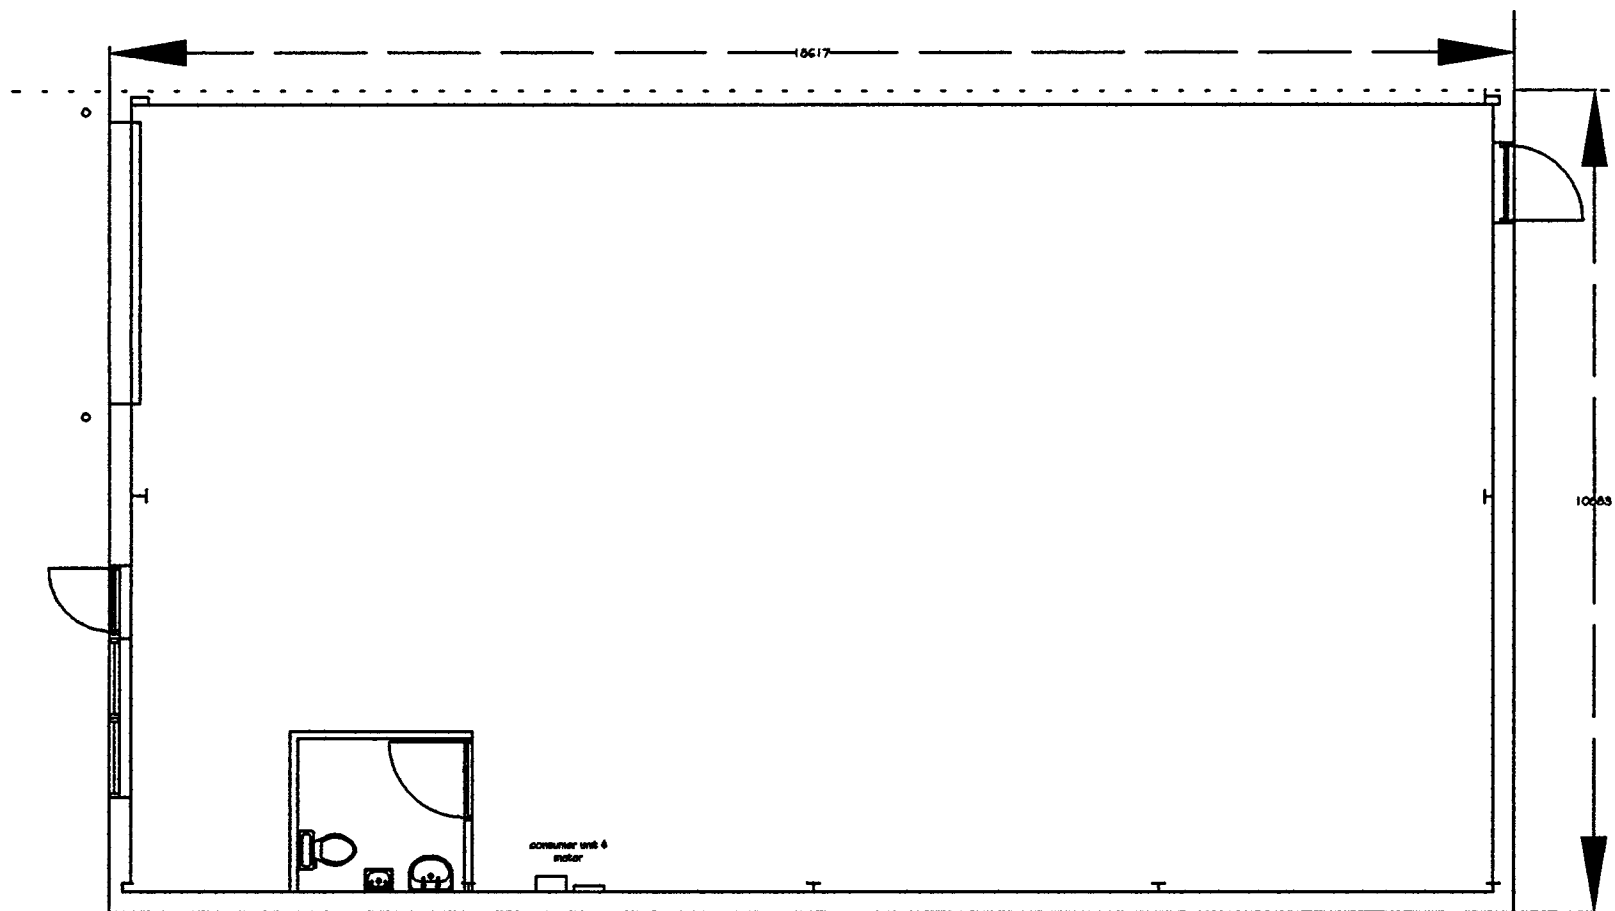


Existing Ground Floor Plan

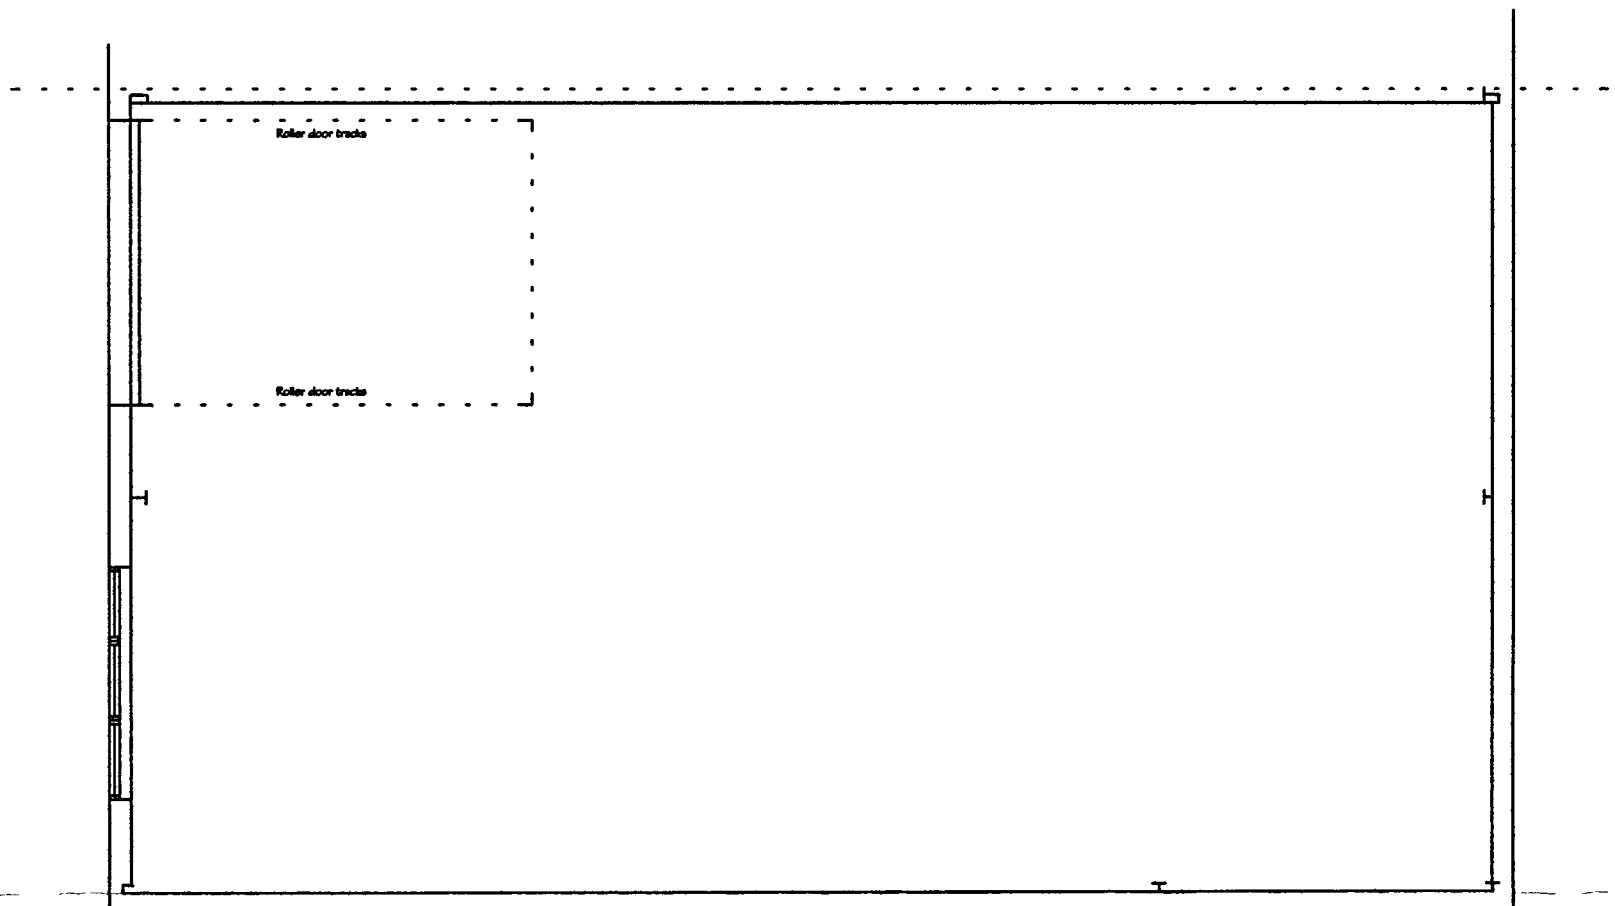

Existing Space Over Ground Floor Level

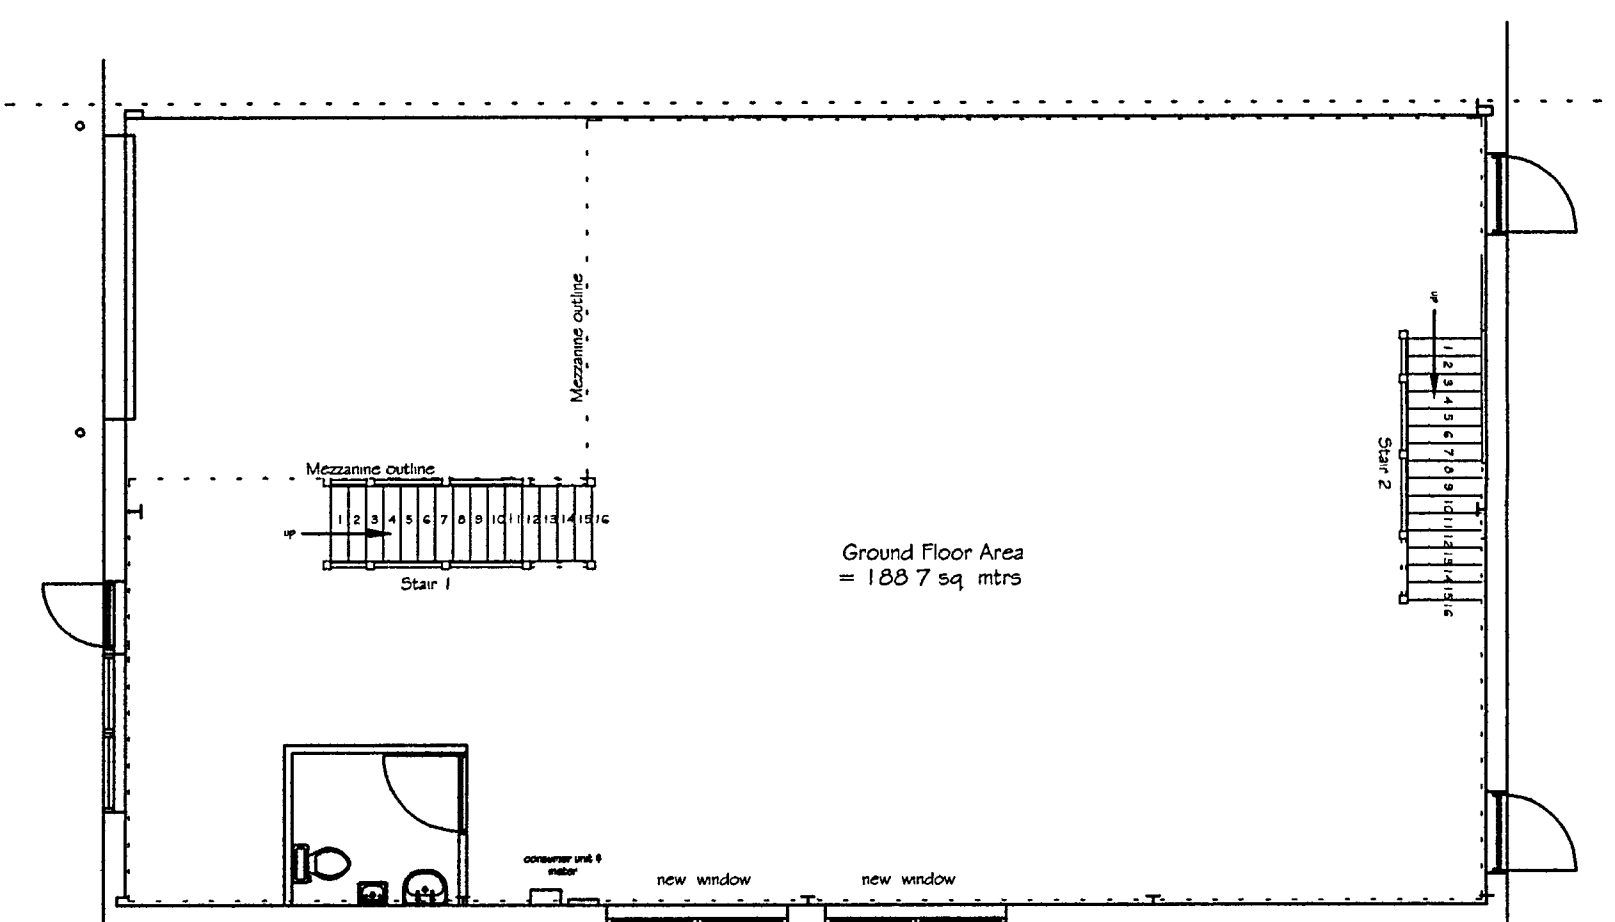


Proposed Ground Floor Plan

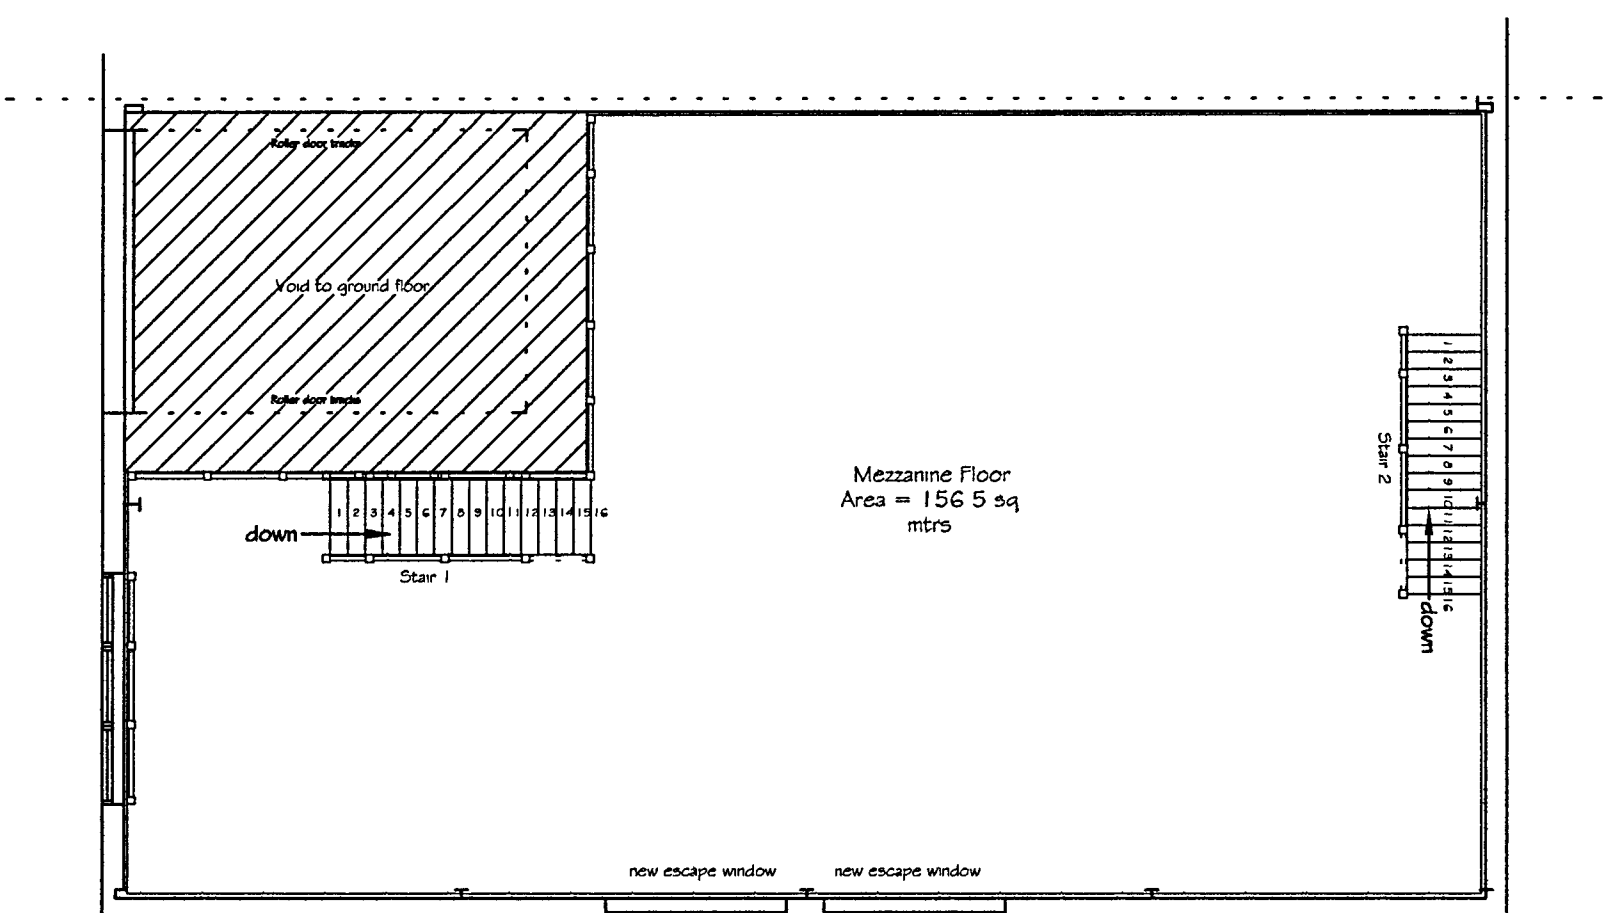


Proposed Mezzanine Floor Level


Existing

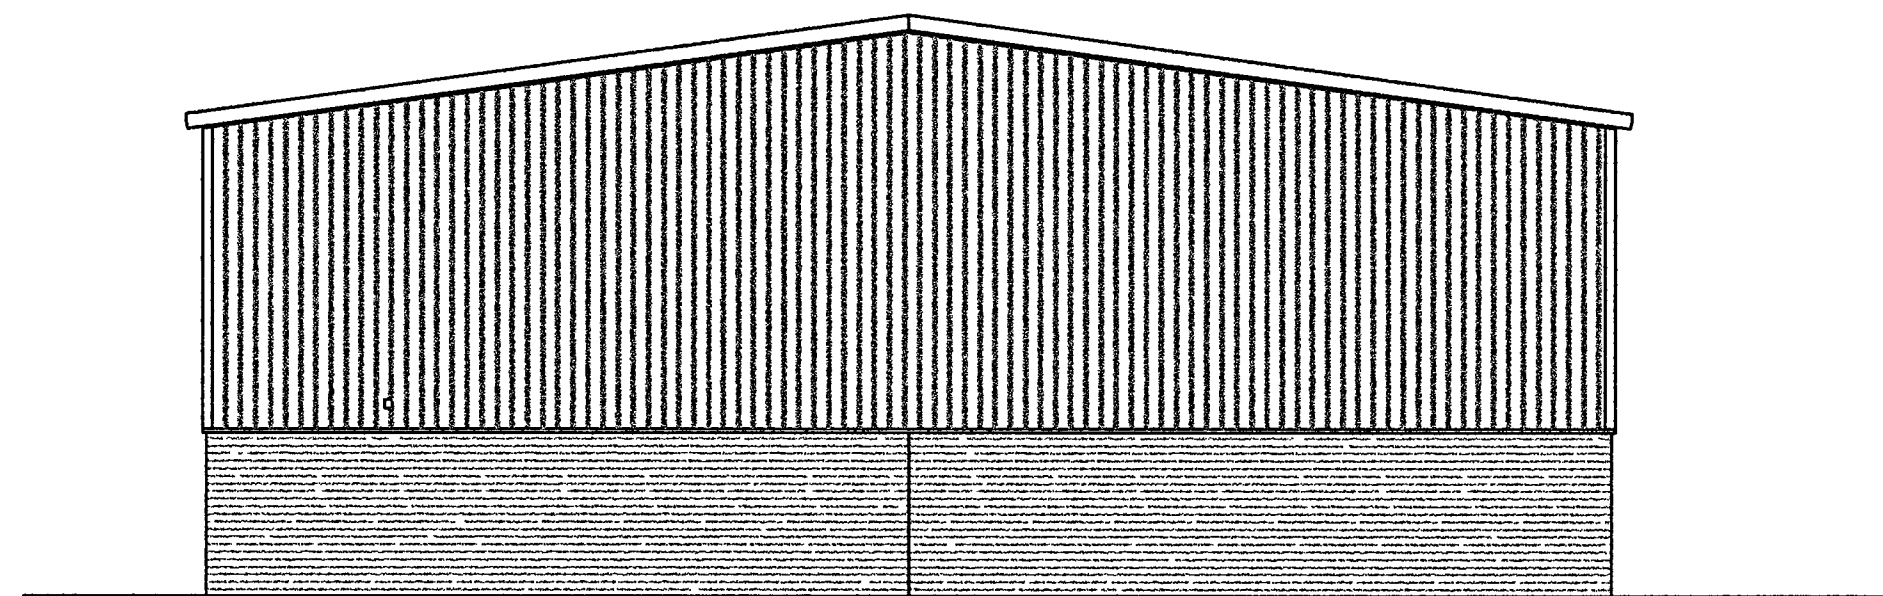


Existing Side Elevation

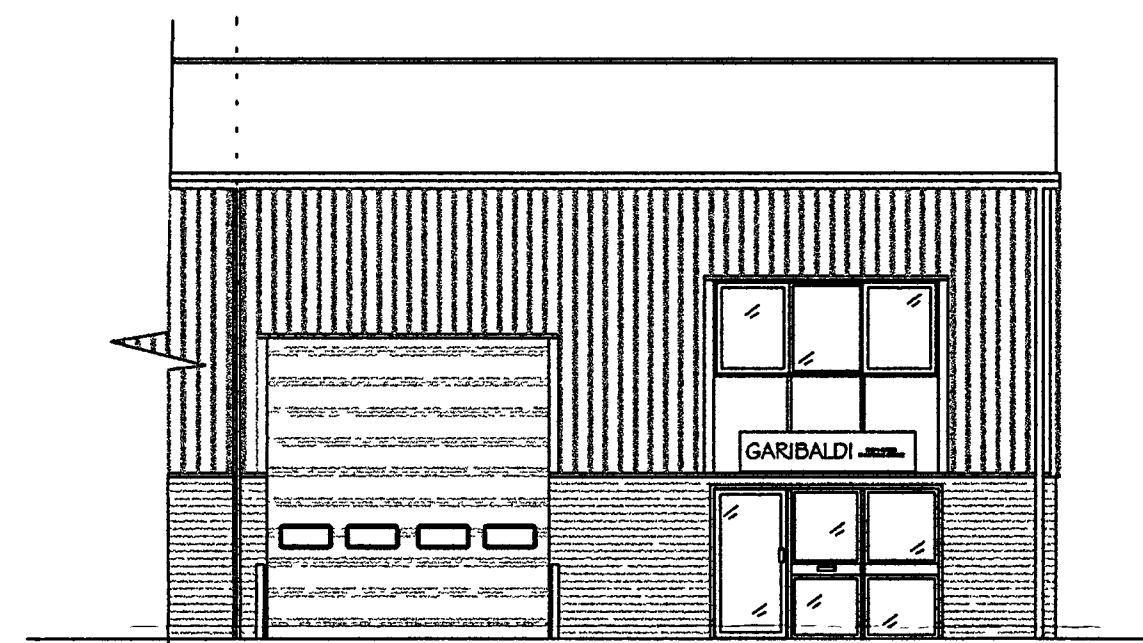


Existing Front Elevation

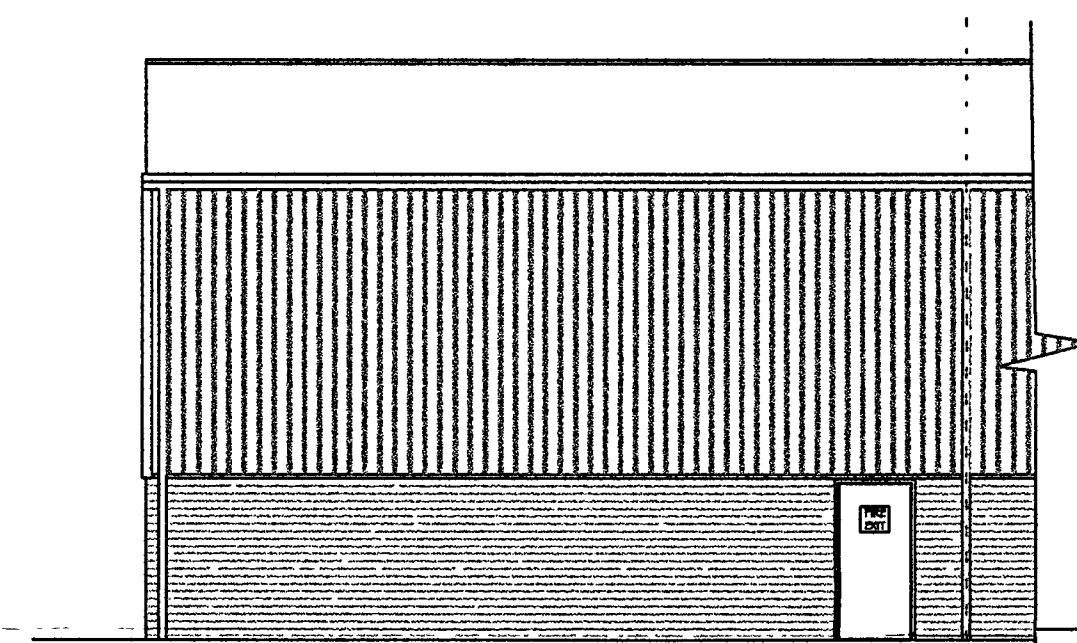


Existing Rear Elevation

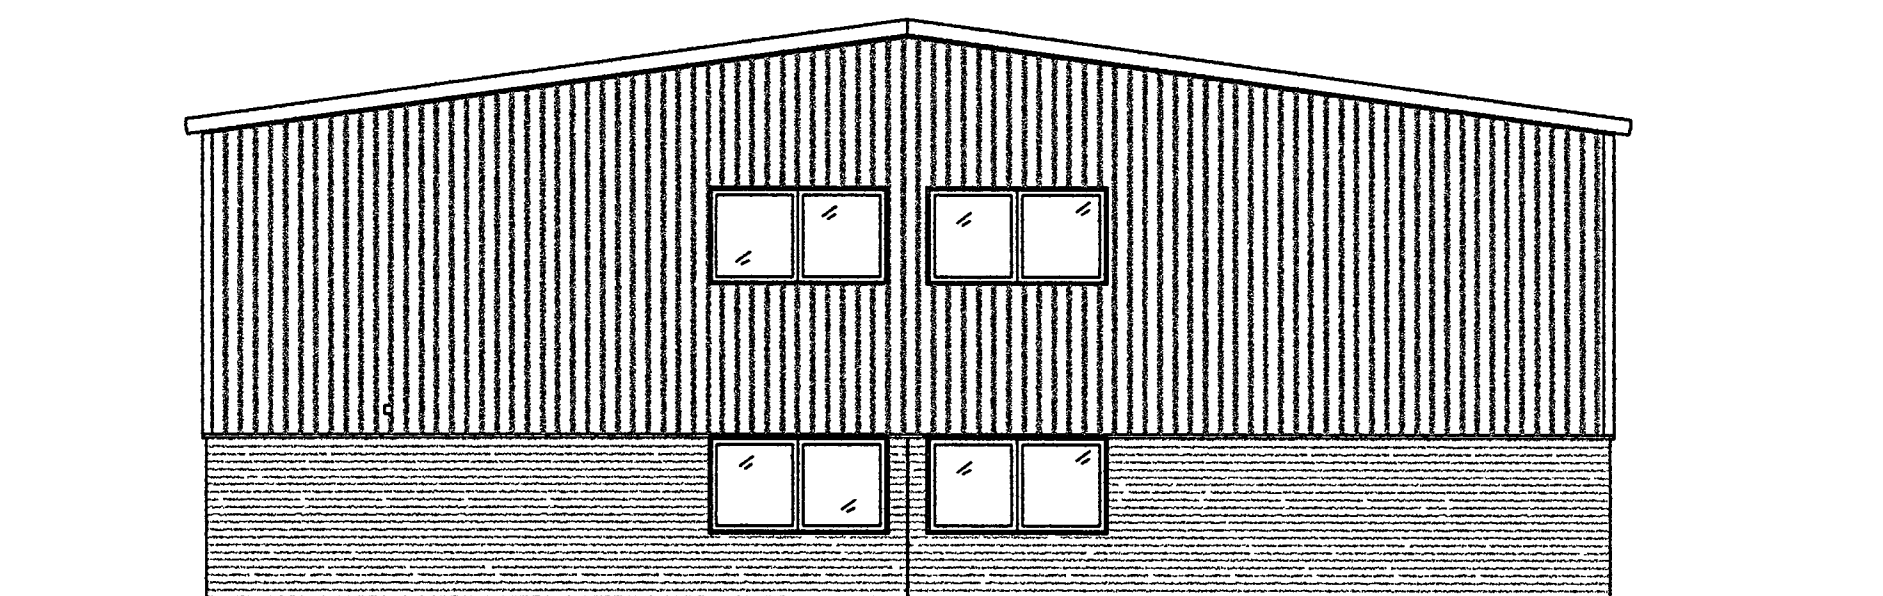

Proposed Side Elevation

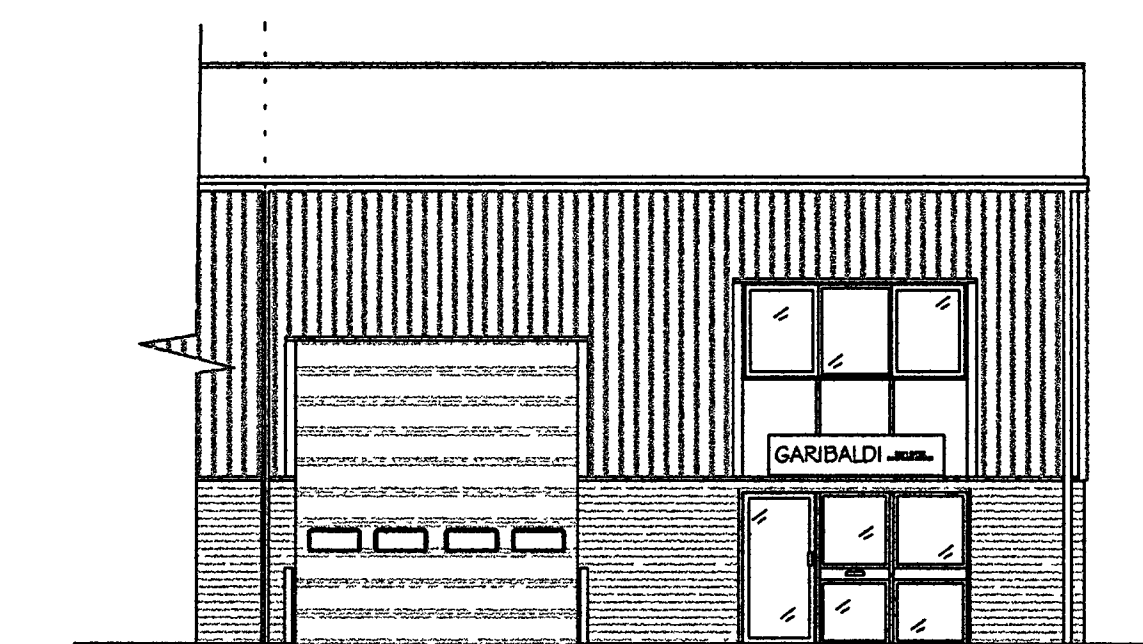

Proposed Front Elevation

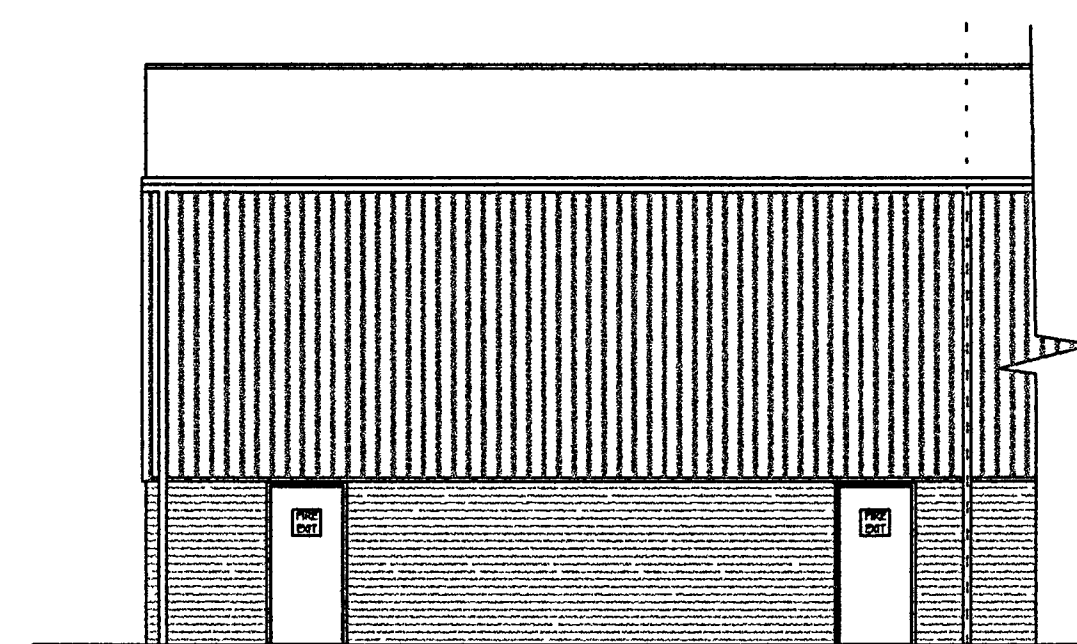


Proposed Rear Elevation

Proposed



Site Map @ 1:1250

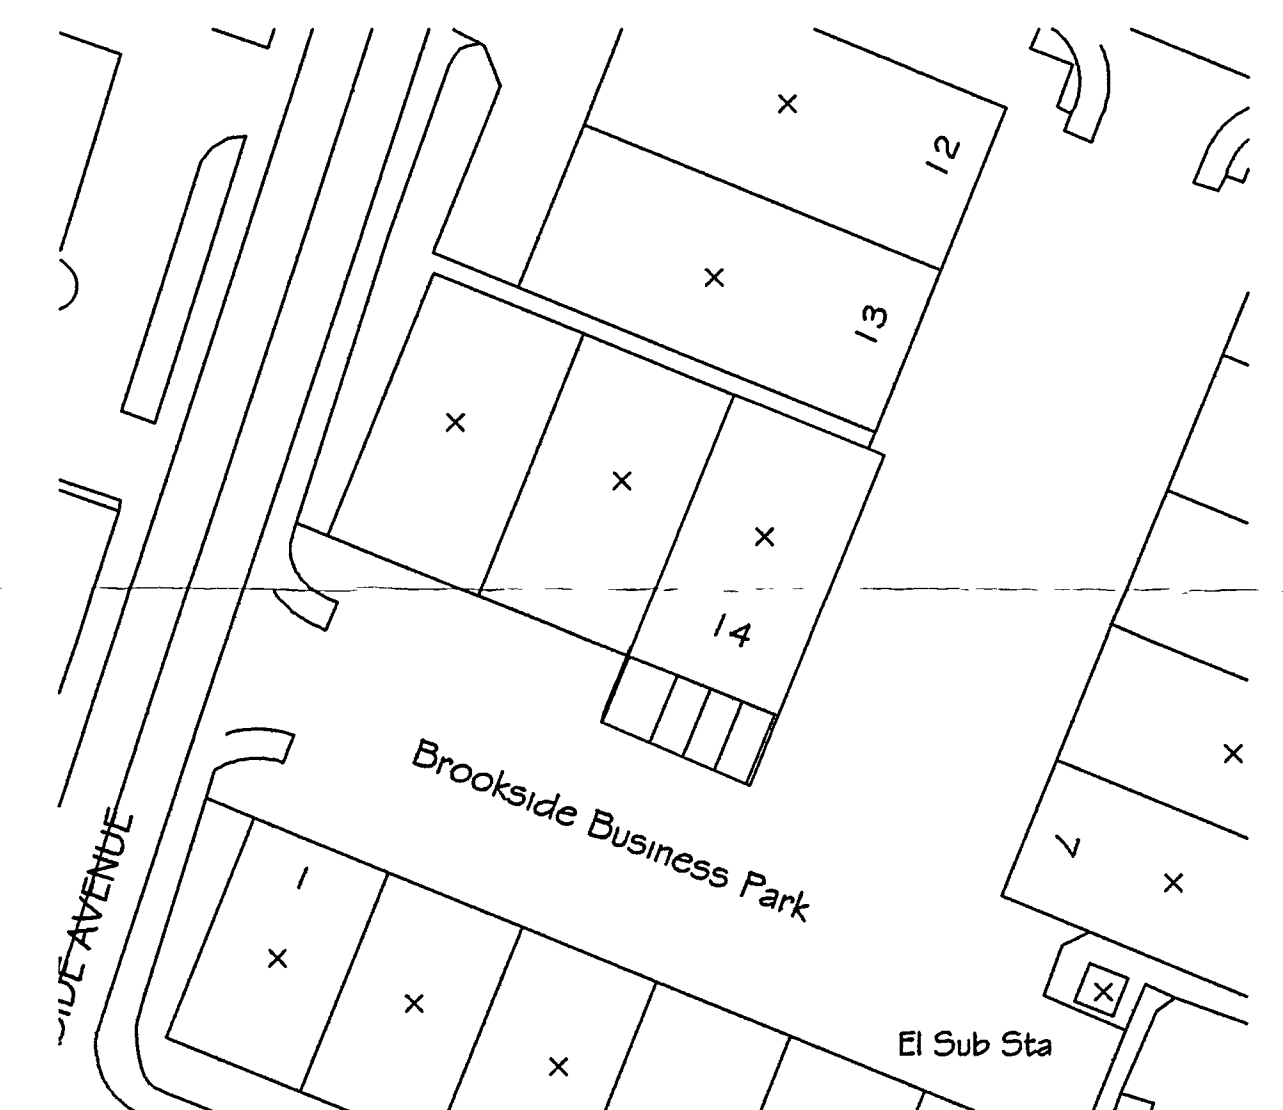

Block Plan @ 1:500

A	14/09/07 Additional fire escape door and revised window positions.

Dimensions should not be scaled from this drawing. Any given dimensions must be verified, please notify of discrepancies. This drawing has been prepared for the purpose of planning applications only. Any persons using it for any other purpose must satisfy themselves of its suitability.	
© COPYRIGHT IS RESERVED BY JEFF STURKEY	
This drawing is subject to copyright and must not be reproduced or transmitted without written consent.	
Jeff Sturkey G2 5k, Mayne Drive, Crawley, West Sussex, BN11 0 3BN, England telephone & fax 01 293 517 491 email jeffsturkey@men.com	
Site/Title	Unit 14, Brookside Business Park Brookside Avenue Rushington BN16 3LF
Drawing Title Proposed Windows Plans & Elevations	
Scale	1:100
Checked	File Code gmbald
Date	13/09/2007
Drawing No. 2007/320	
Revisions	
A	