




Side & Rear @ 1:100

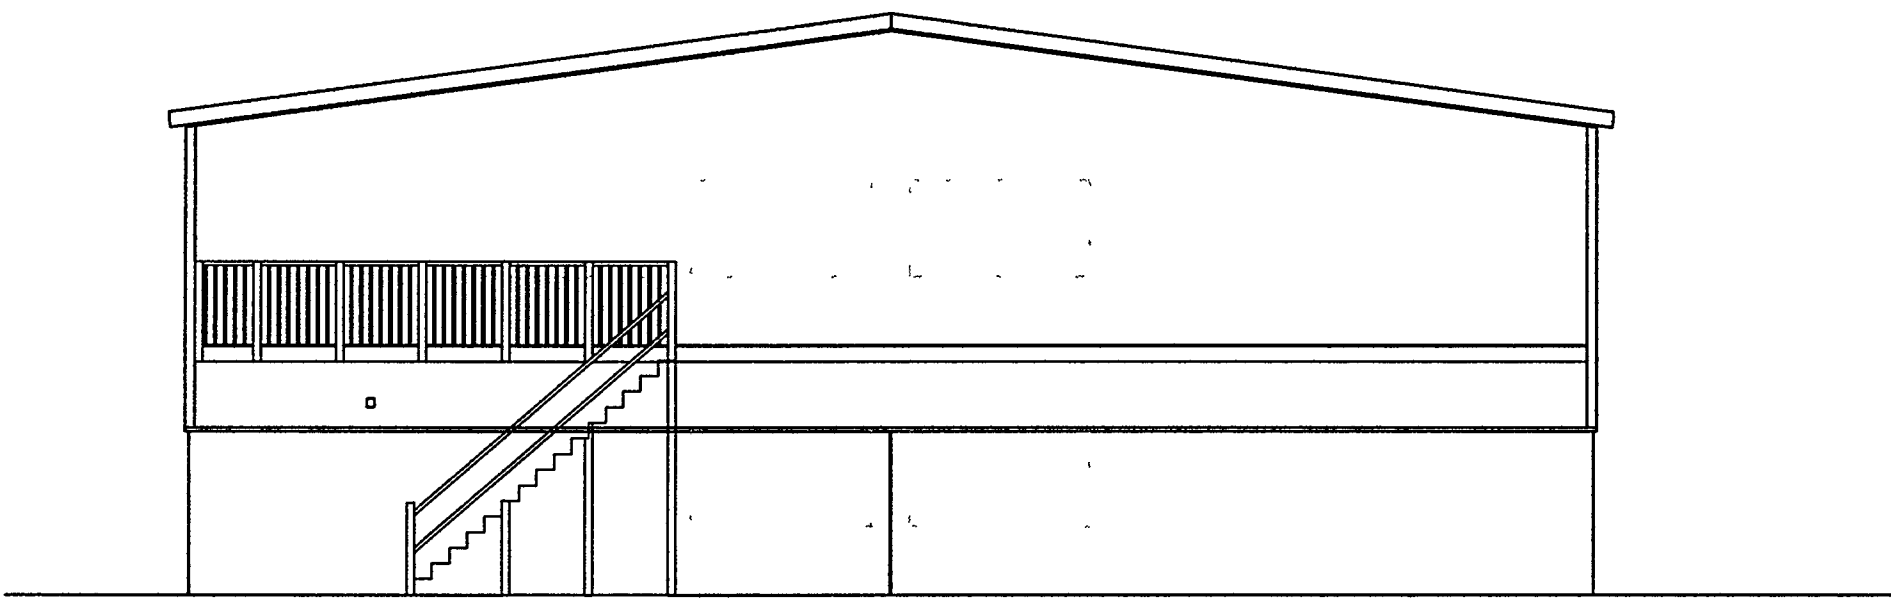


Proposed Side Section

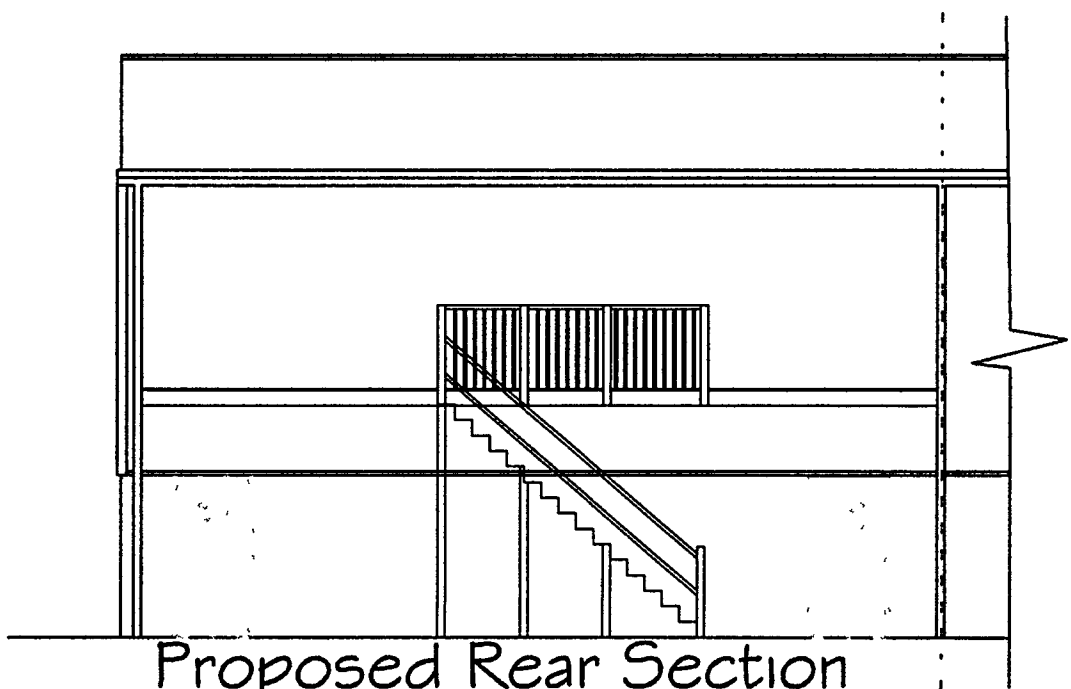


Proposed Rear Section

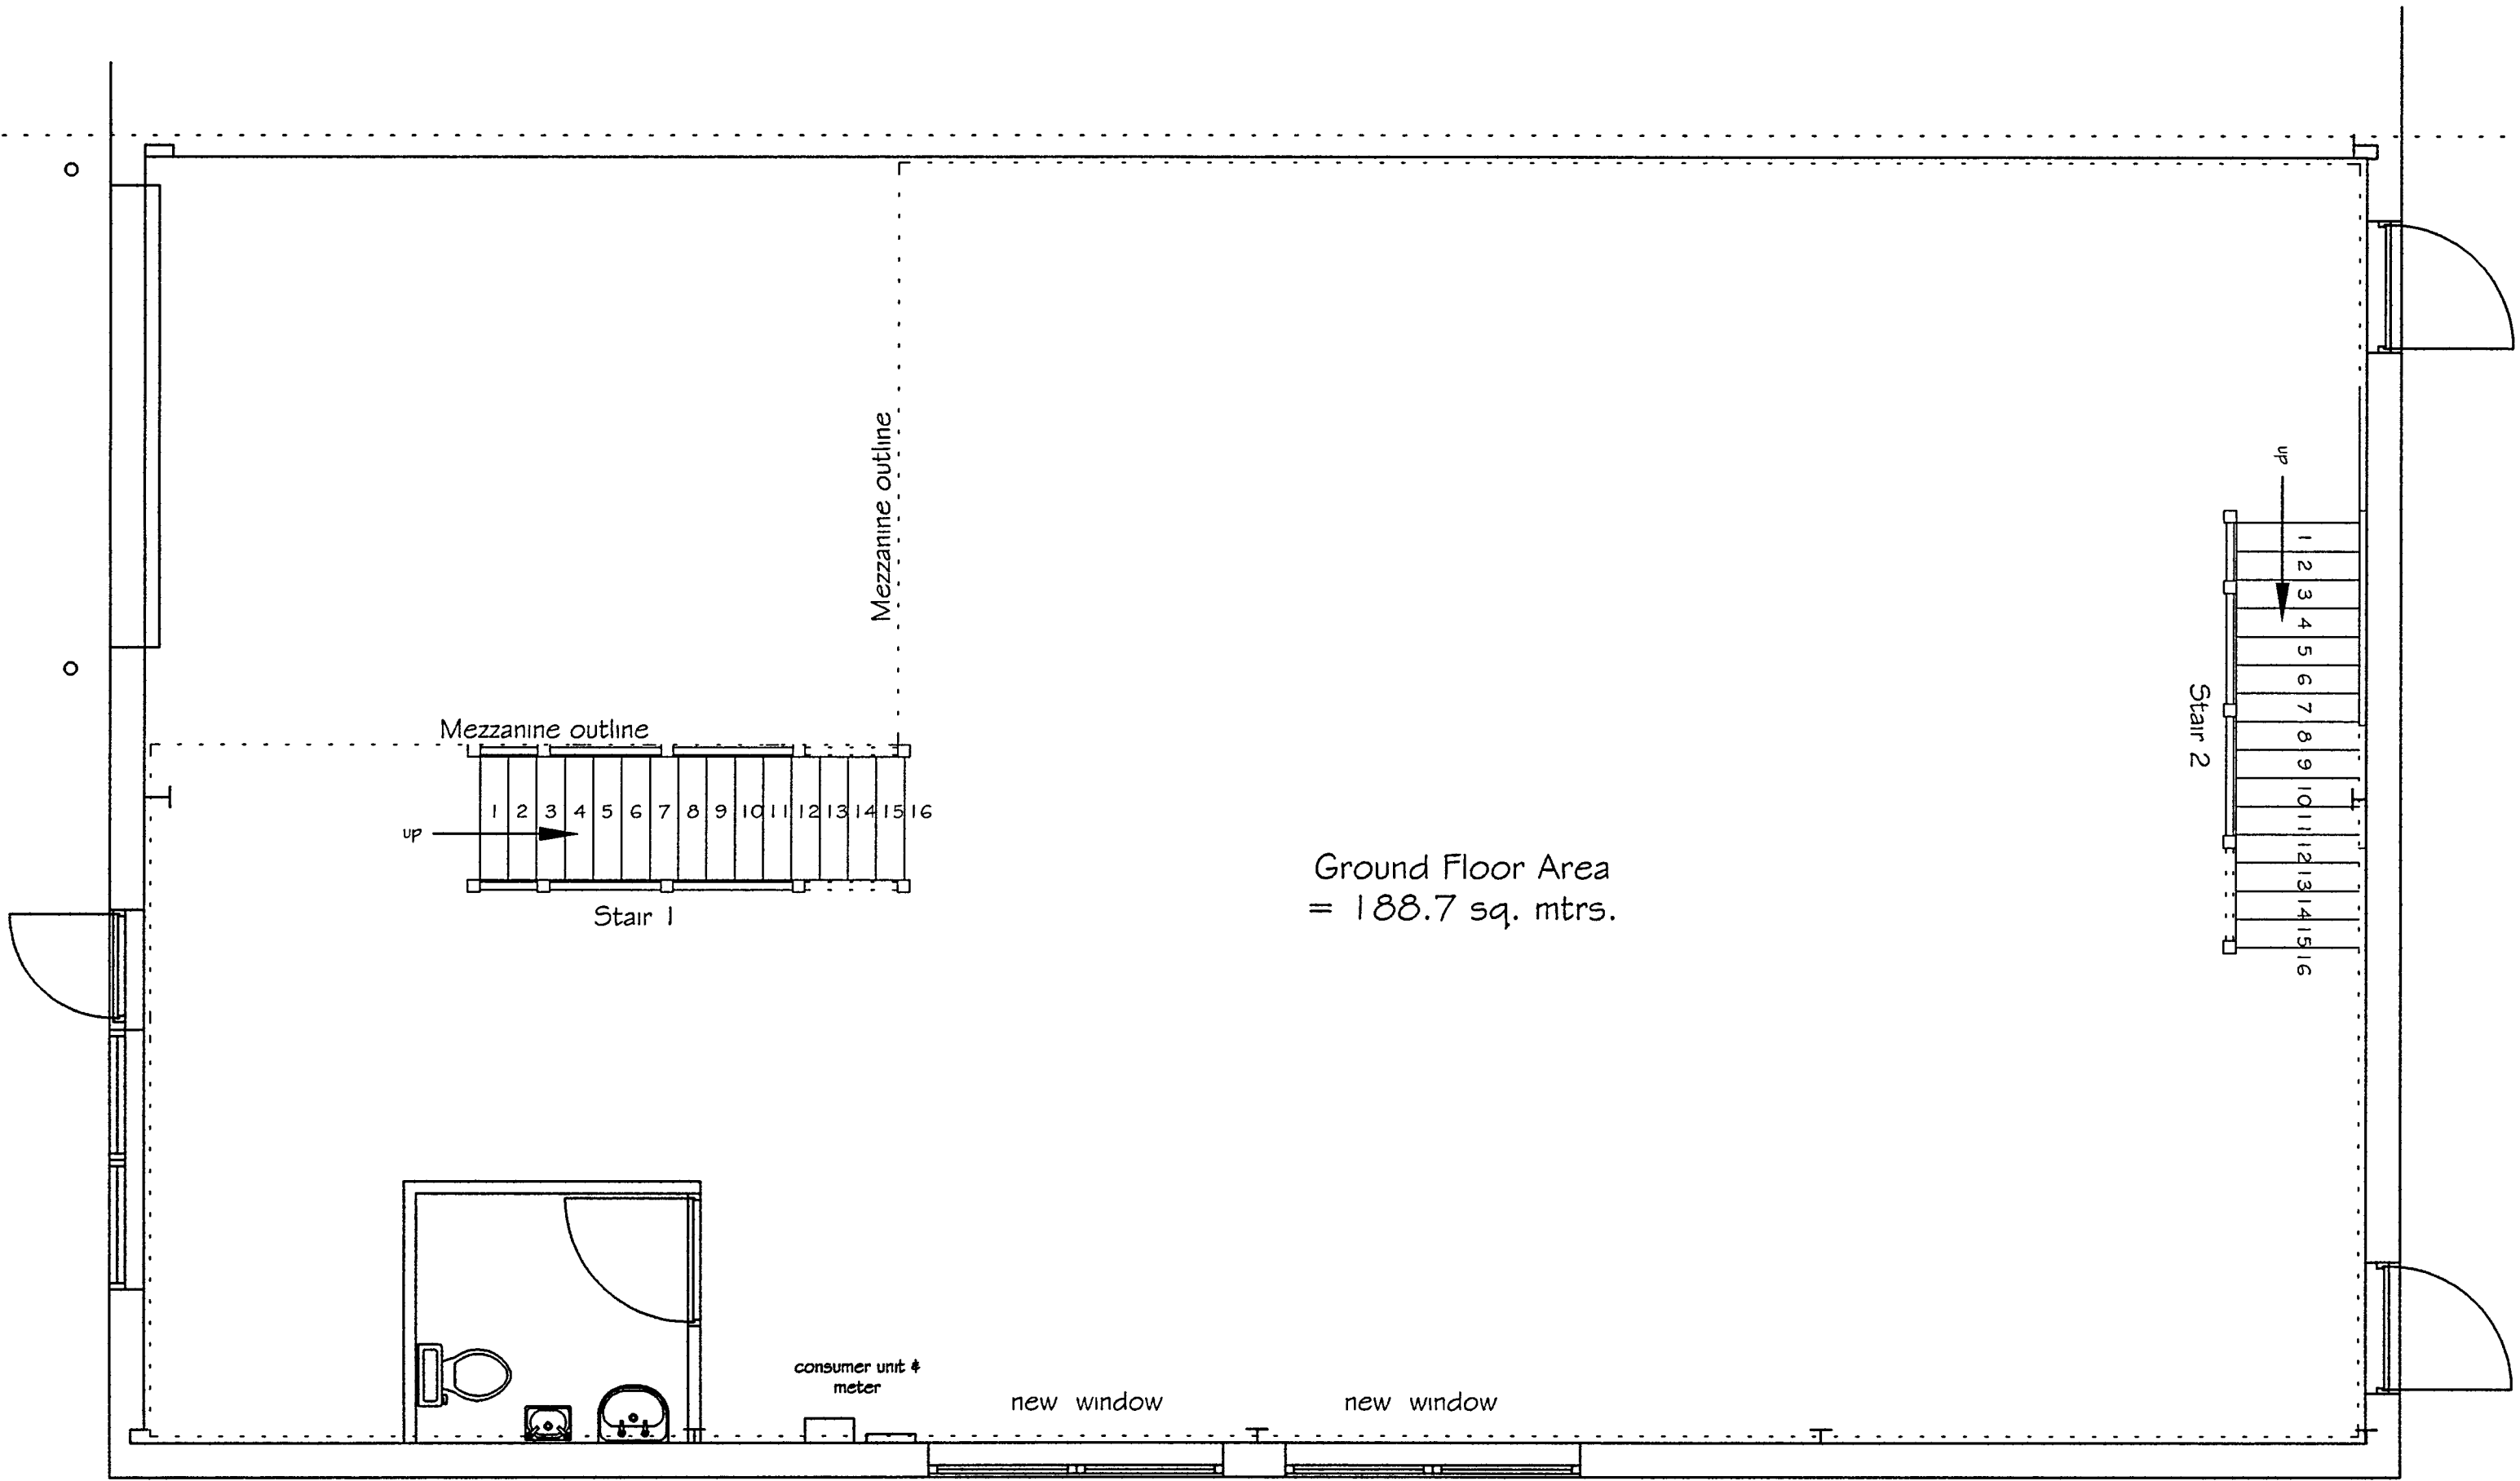

Proposed Ground Floor Plan

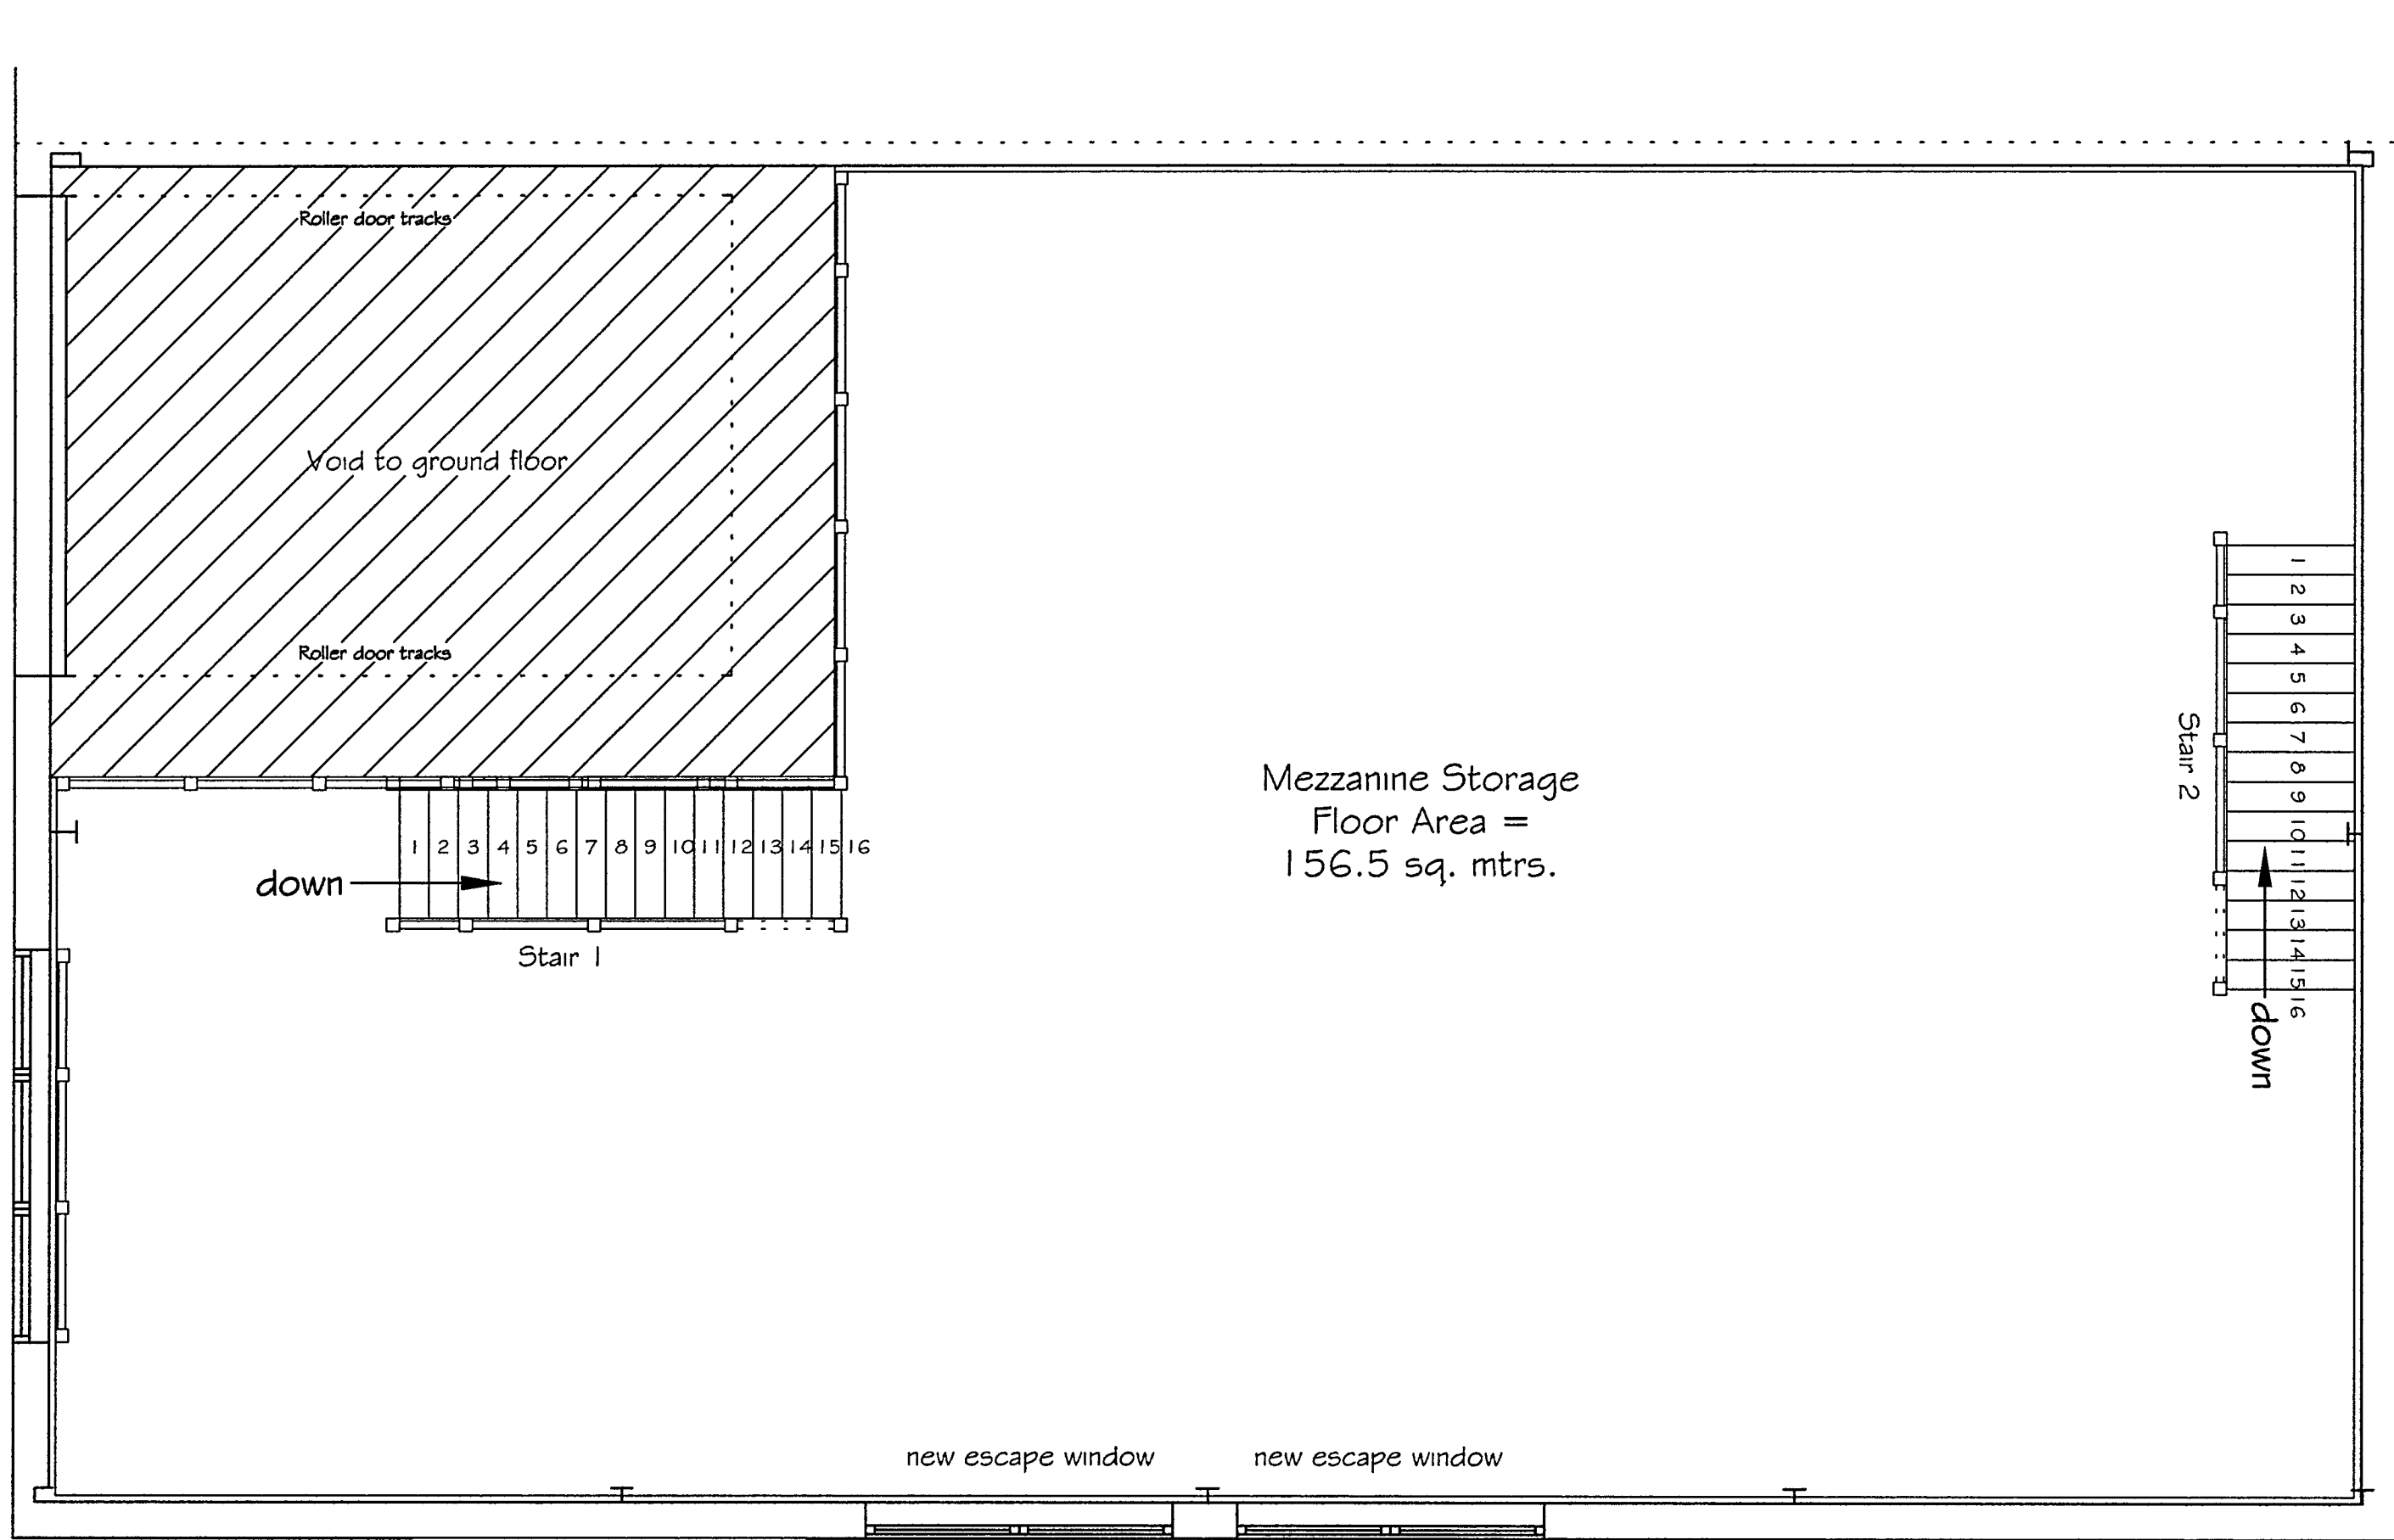

Proposed Mezzanine Floor Level

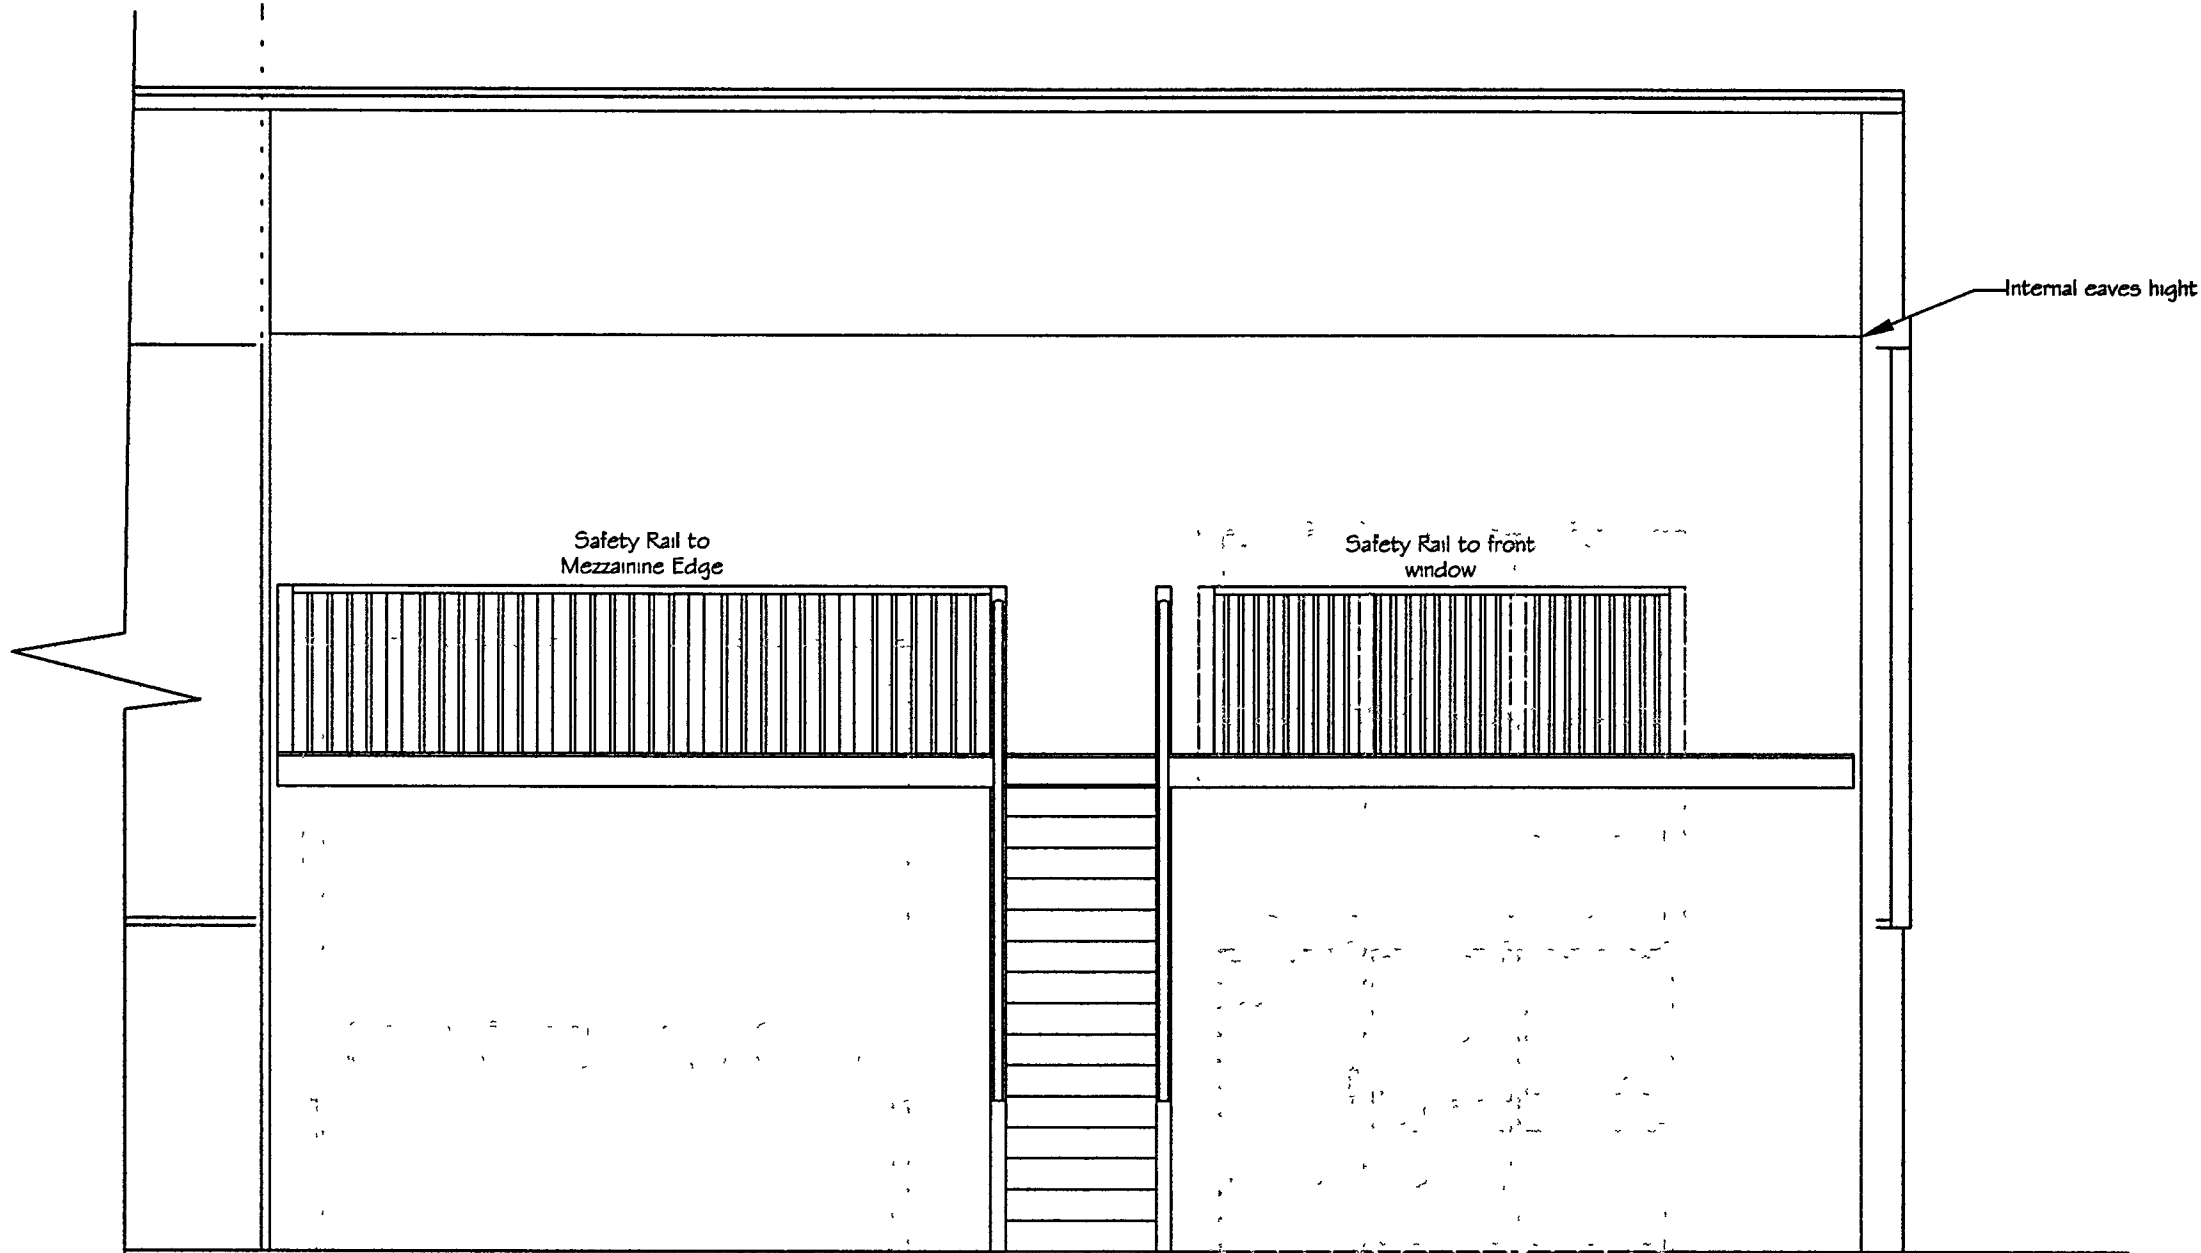

Proposed Front Section

A	14/09/07 Additional fire escape door and revised window positions.

<small>Dimensions should not be scaled from this drawing. Any given dimensions must be verified, please notify of discrepancies. This drawing has been prepared for the purpose of planning applications only. Any persons using it for any other purpose must satisfy themselves of its suitability.</small>	
<small>© COPYRIGHT IS RESERVED BY JEFF STURKEY.</small>	
<small>This drawing is subject to copyright and must not be reproduced or transmitted without written consent.</small>	
<small>Jeff Sturkey 62 St Marys Drive, Crawley, West Sussex, BN10 3BN, England telephone & fax 01293 517 491 email jeffsturkey@msn.com</small>	
Site/Title	Unit 14, Brookside Business Park Brookside Avenue Rustington BN16 3LP
Drawing Title	Proposed Mezzanine Floor Plans & Sections
Scale	1:50 & 1:100
Checked	File Code garbala
Date	13/09/2007
Drawing No.	2007/321
Revisions	A