




Scale Bars:

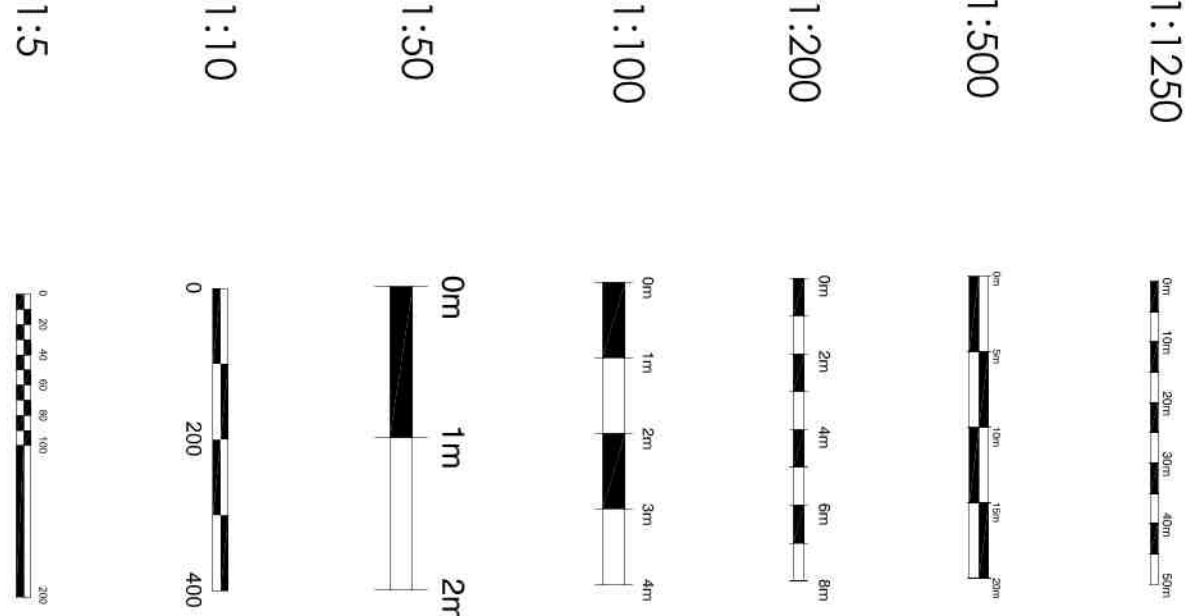


EXISTING SECTION
A:A 1:50

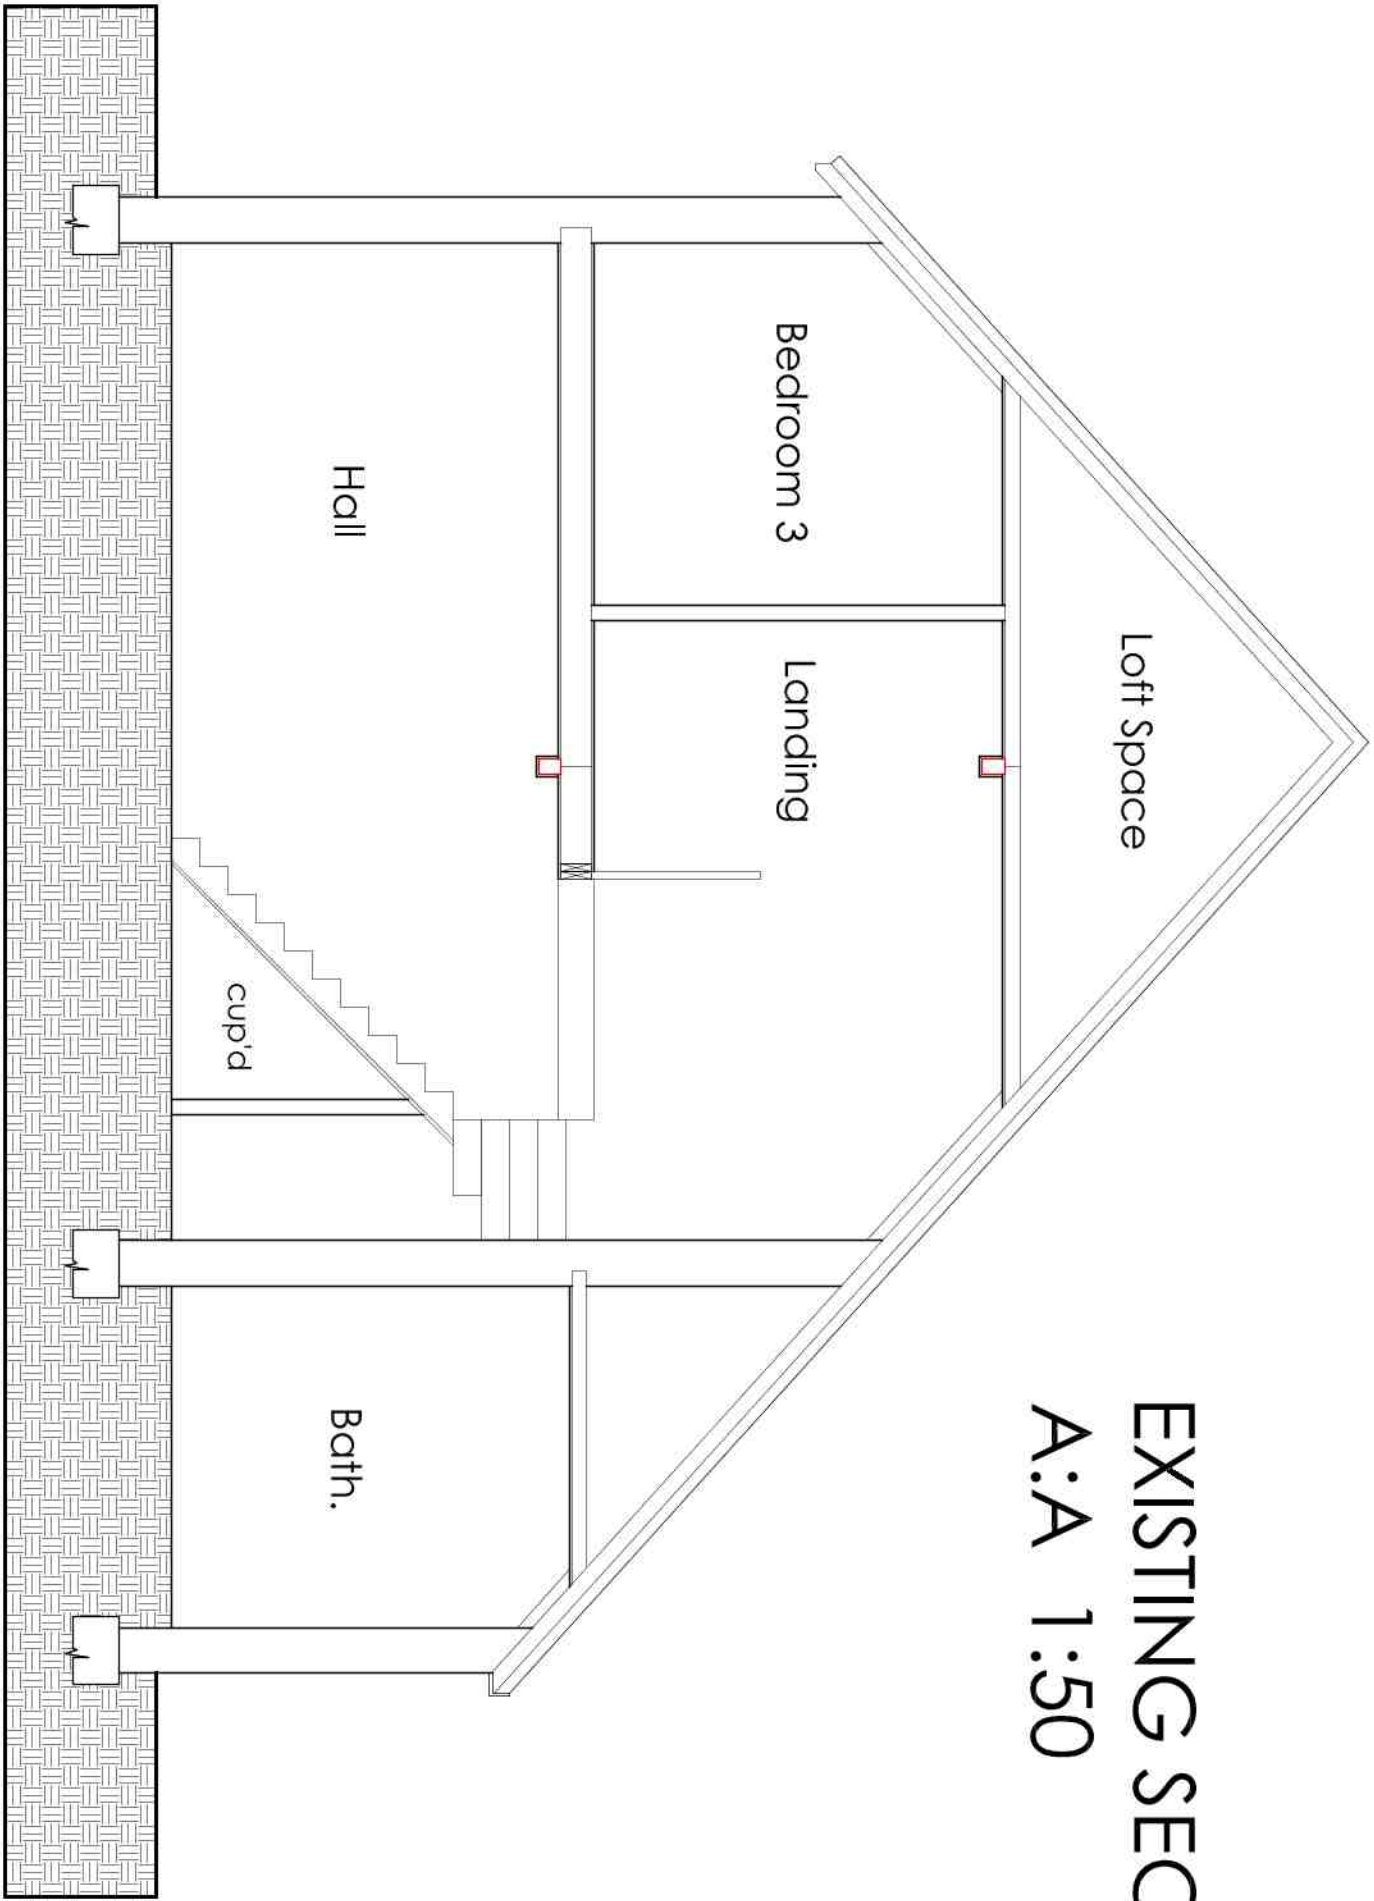


EXISTING SECTION
B:B 1:50

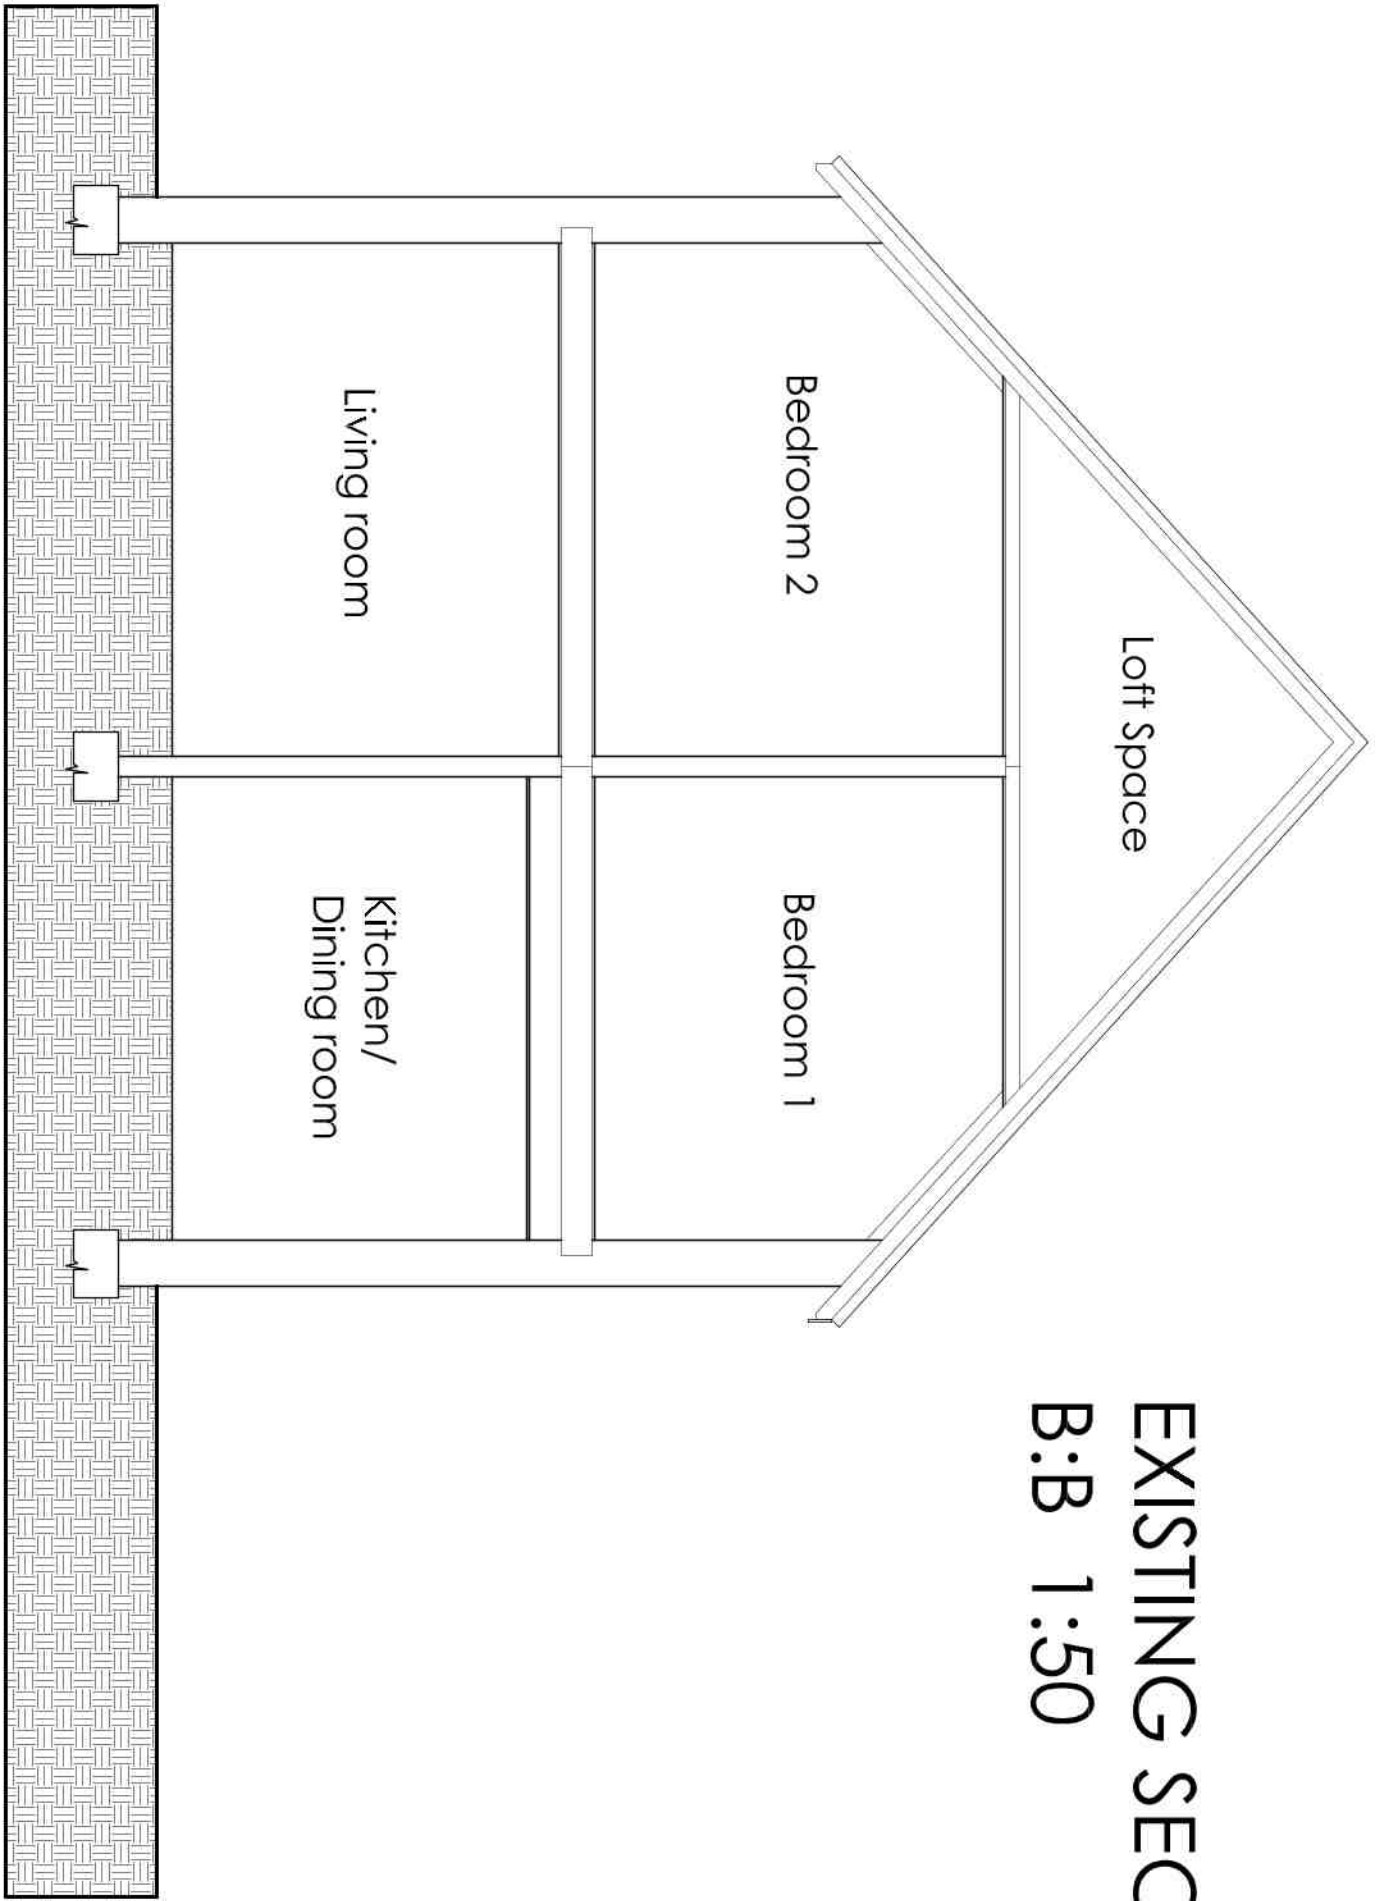


EXISTING GROUND
FLOOR PLAN 1:50

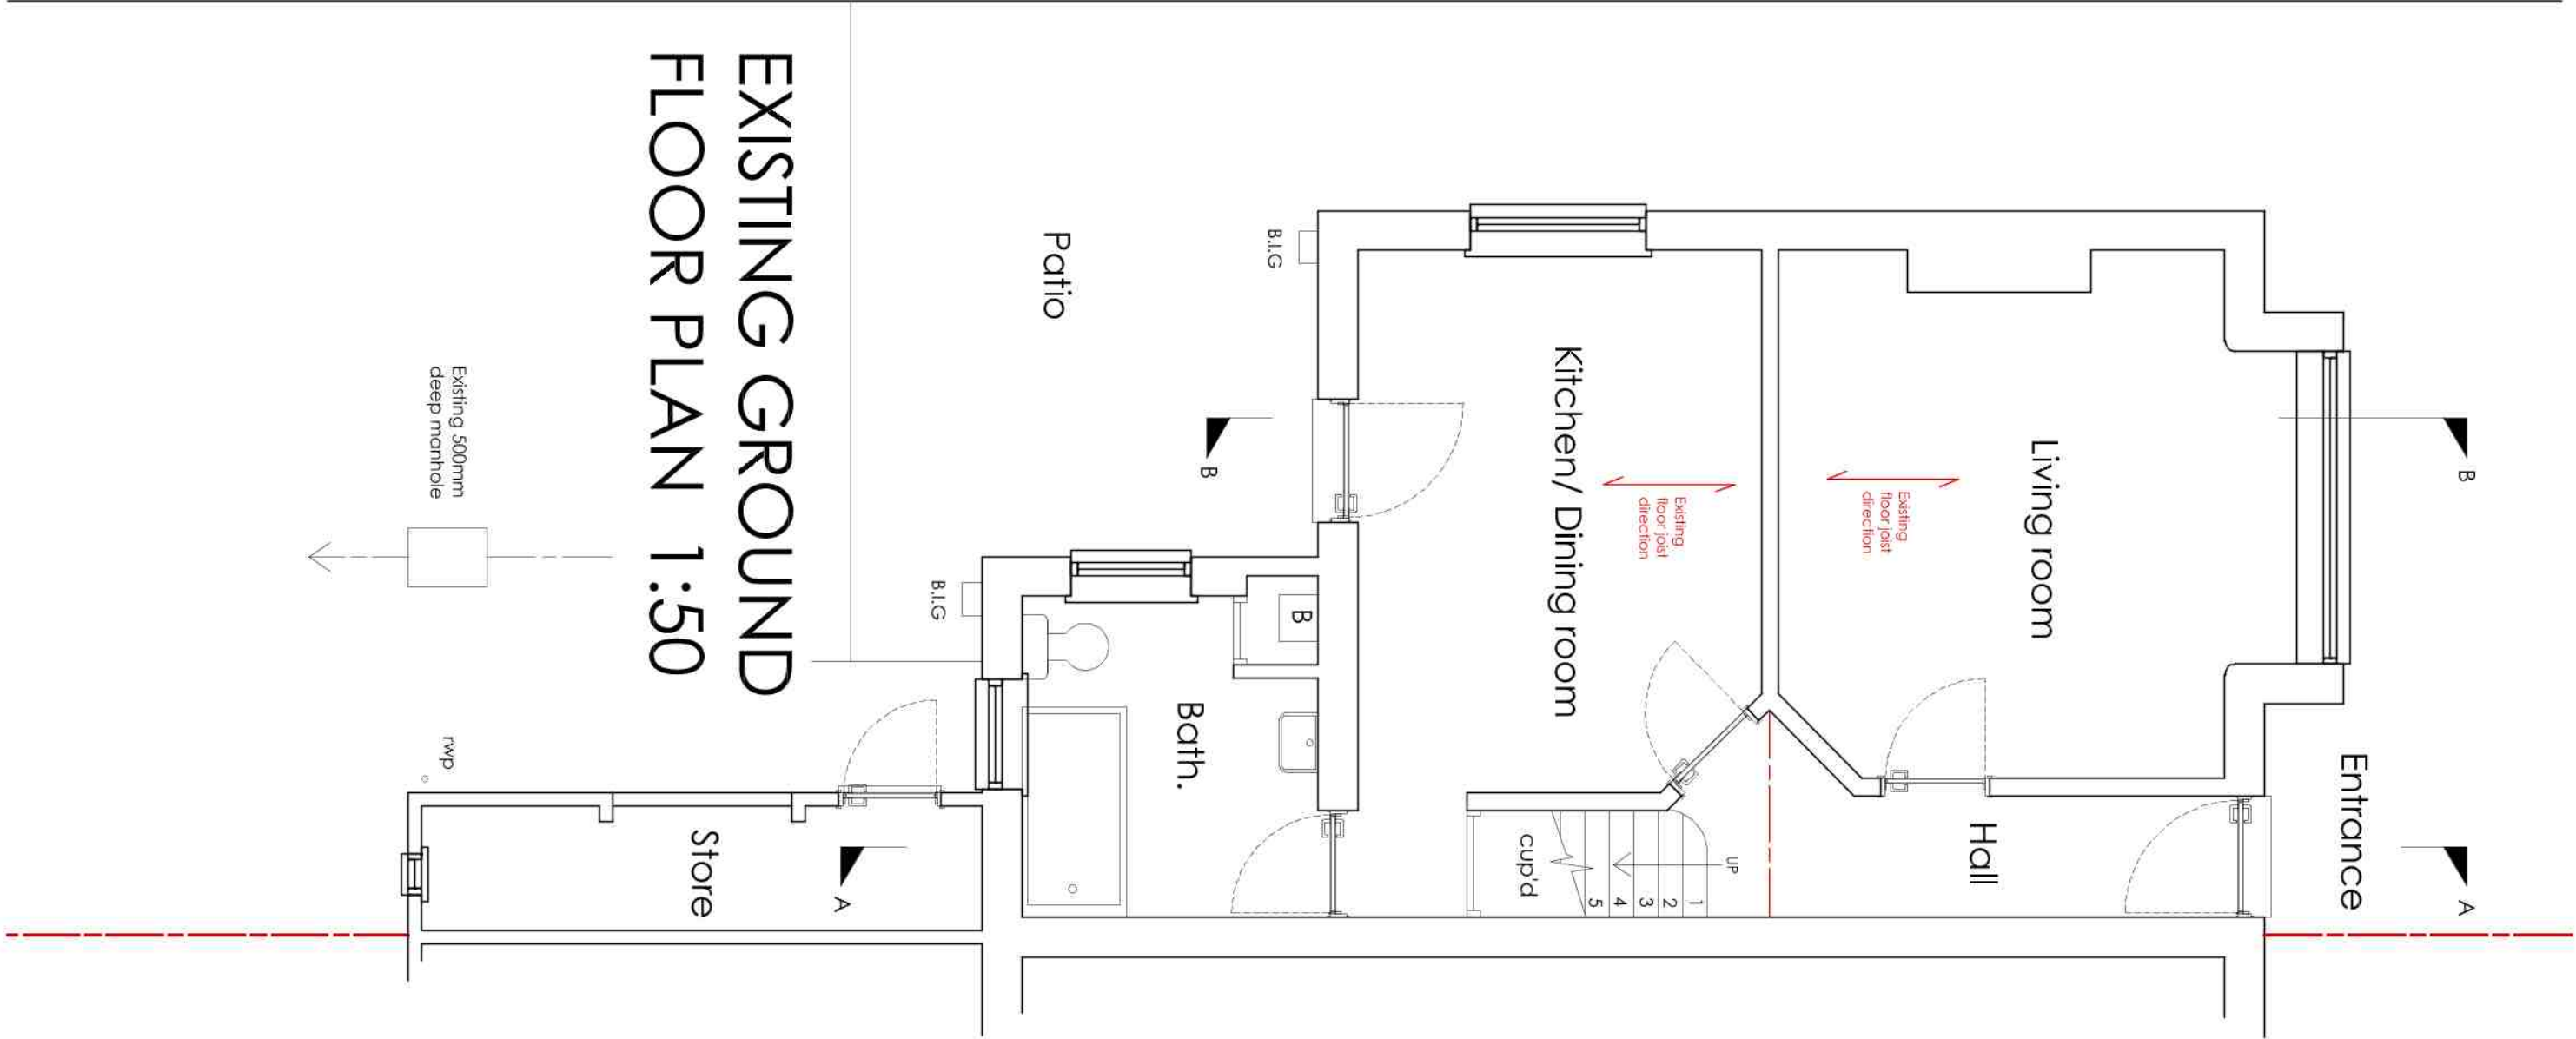


EXISTING FIRST
FLOOR PLAN 1:50

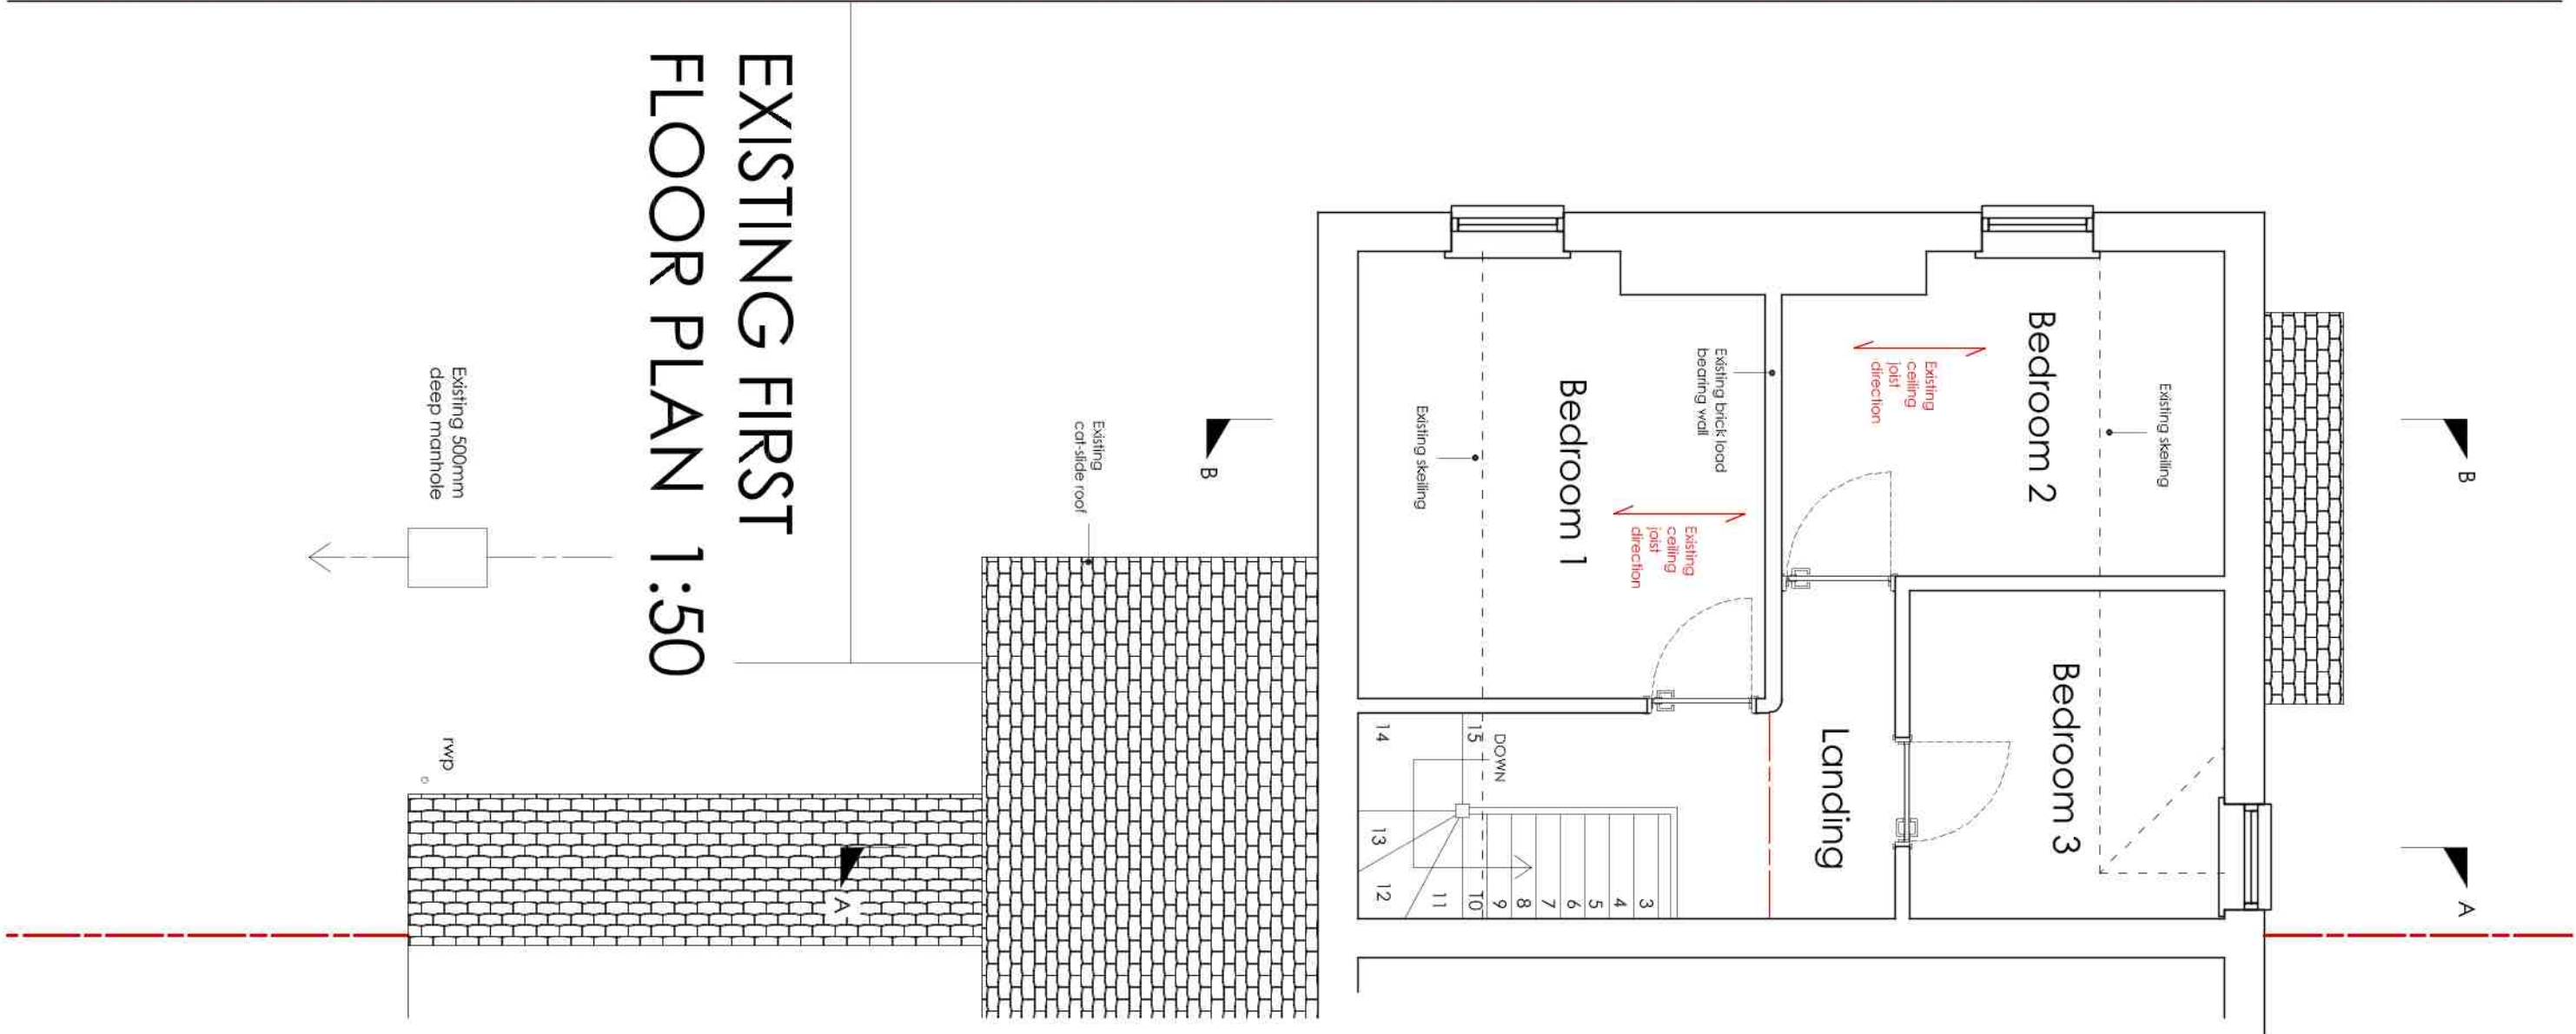


EXISTING WEST ELEVATION 1:100

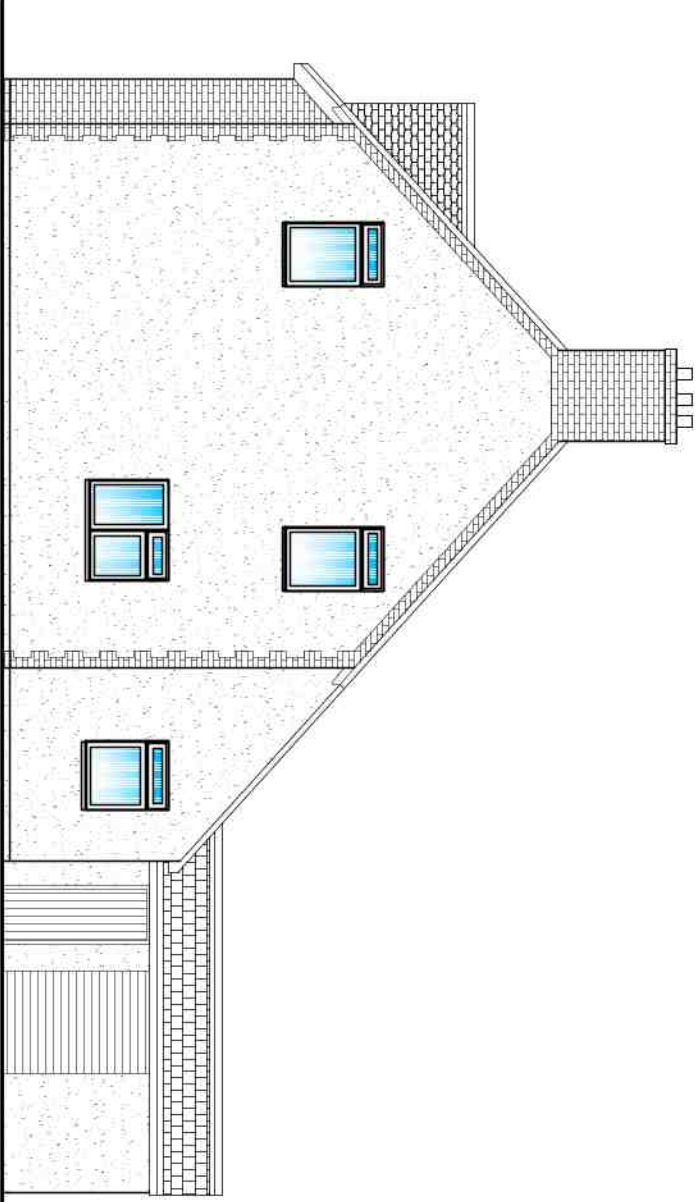


EXISTING SOUTH ELEVATION 1:100

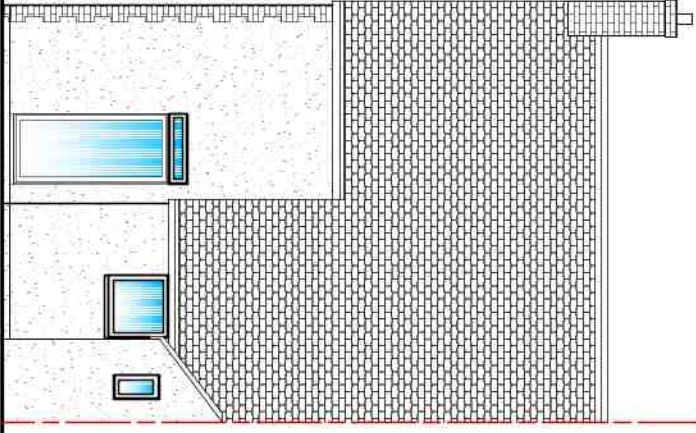


EXISTING NORTH ELEVATION 1:100

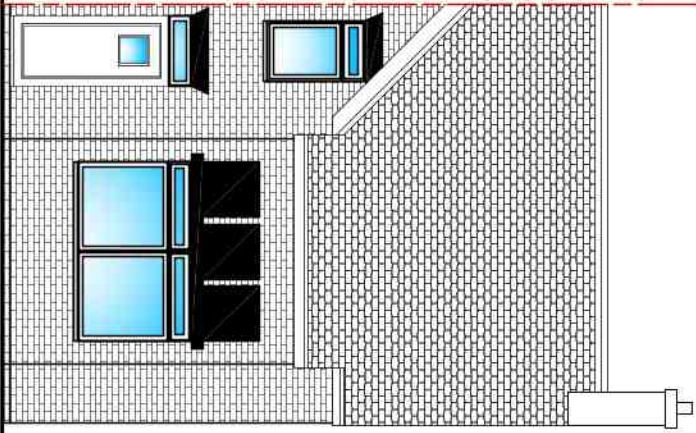

EXISTING EAST ELEVATION 1:100

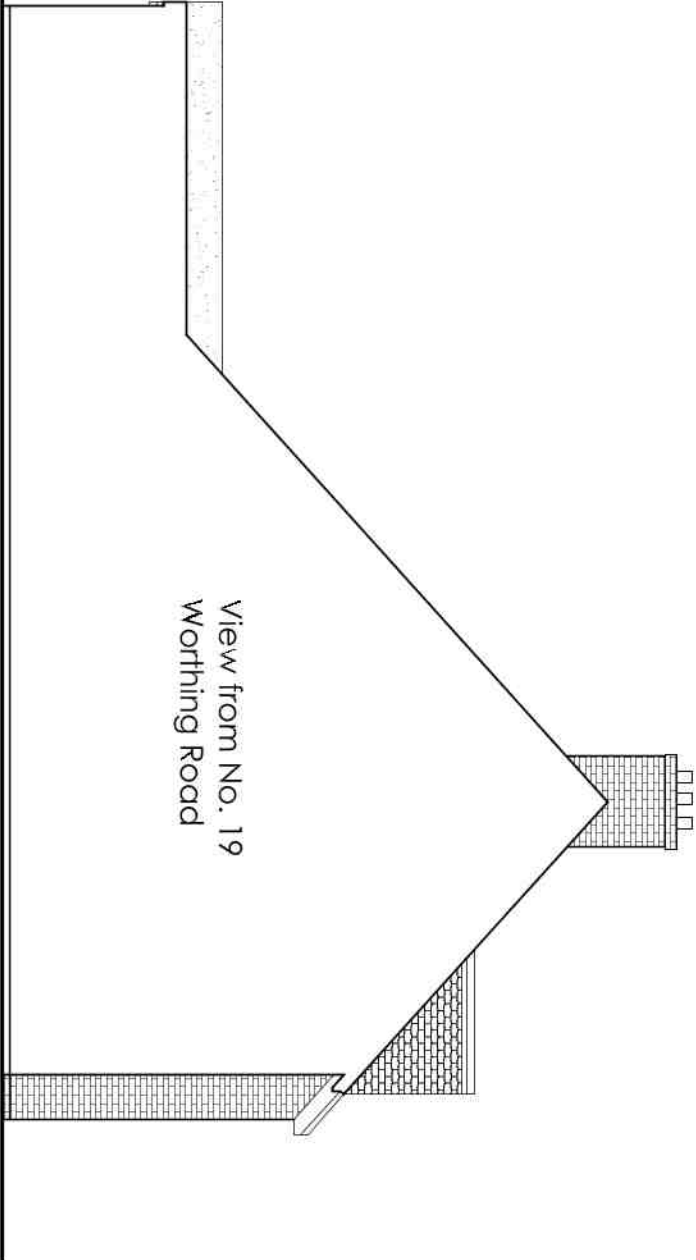

SITE PLAN 1:500

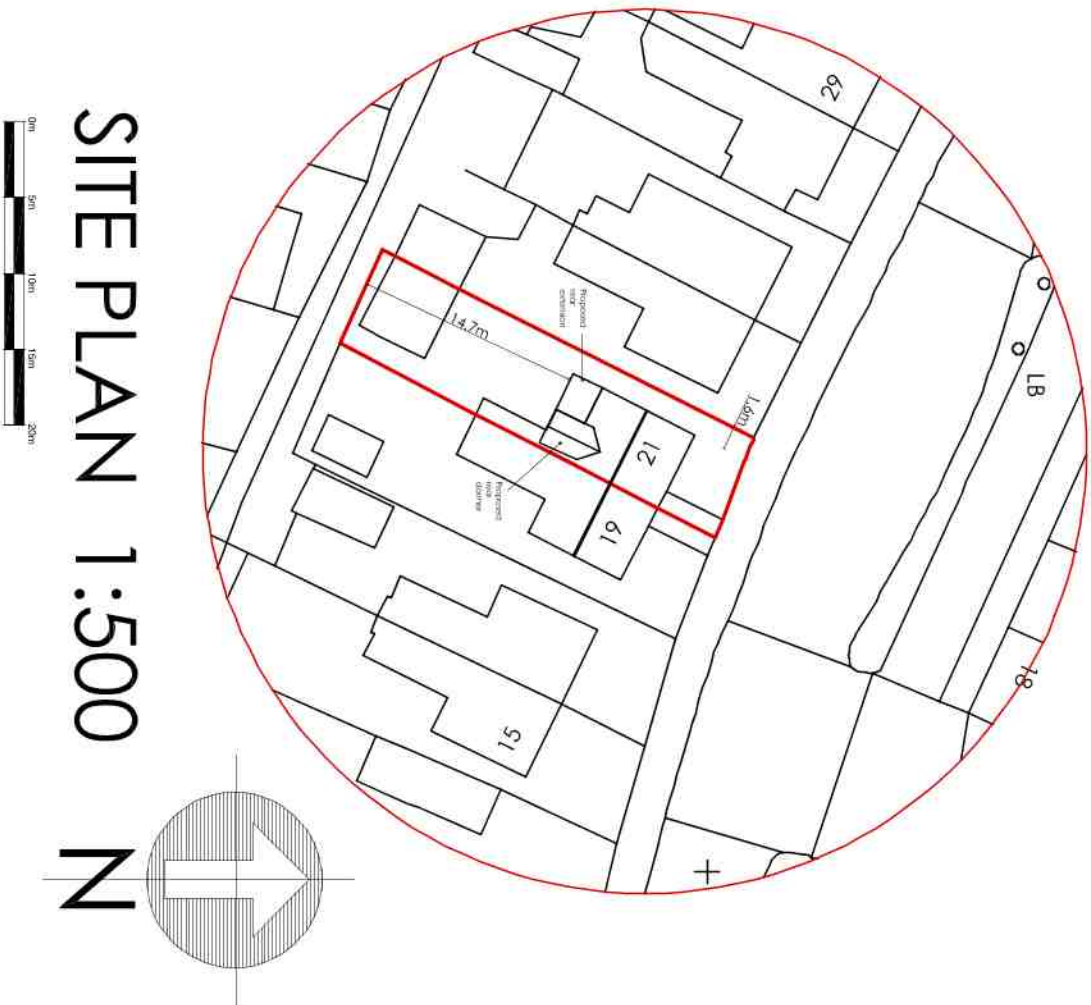

ama architectural
& quantity
surveying
services

afterbury moore associates

Unit 1, Tooting Civil Business Park
Long Futong
Clapham, Worthing
West Sussex, BN13 3UT
01903 87113
central@afterburymoore.co.uk

Client: Richard Hodgkins

Address of Works: 21 Worthing Road
Ruelington
West Sussex
BN16 3JU

Drawing Title: Proposed Rear 7.5m Extension and Rear Terrace

Permitted Development

Paper Size: A1 Date: Oct. 2020

Job Number: AR-151 Drawing Number: 01 Revision: Revision

General Notes:

1. The site is shown within the context of the surrounding area.
2. Drawings to be used in conjunction with the technical specifications and the building model provided.
3. The drawings are intended to be used in conjunction with the technical specifications and the building model provided.
4. The drawings are intended to be used in conjunction with the technical specifications and the building model provided.
5. The drawings are intended to be used in conjunction with the technical specifications and the building model provided.
6. All dimensions to be checked on the site prior to ordering any materials, fixtures or equipment.
7. The drawings are intended to be used in conjunction with the technical specifications and the building model provided.

Revision	Date	Amendment