




Scale Bars:

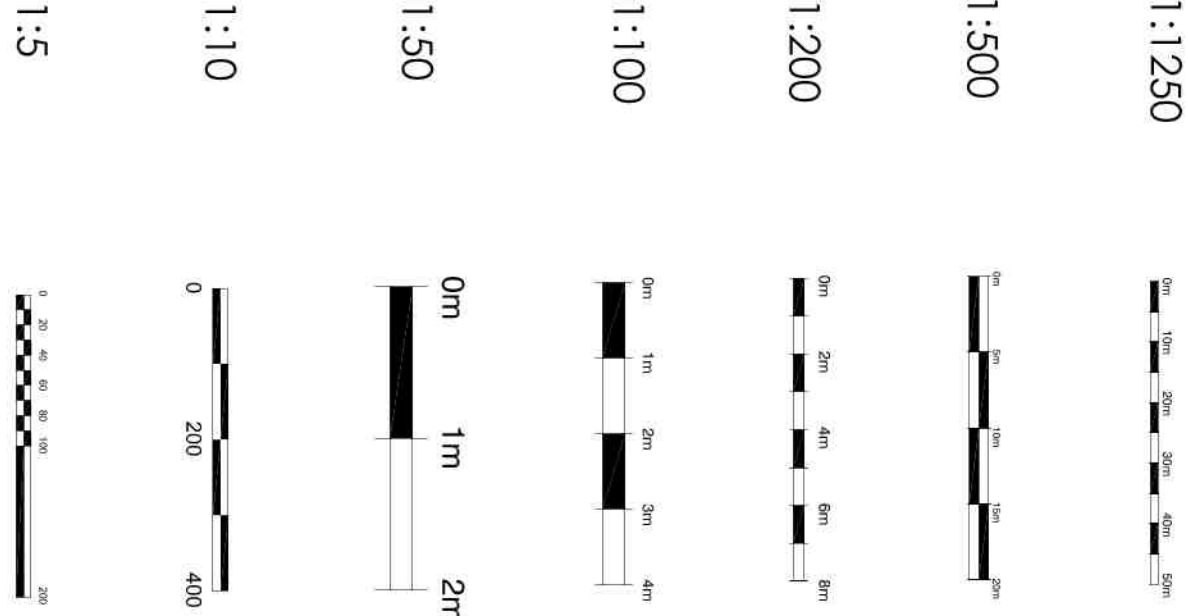


PROPOSED
SECTION A:A 1:50

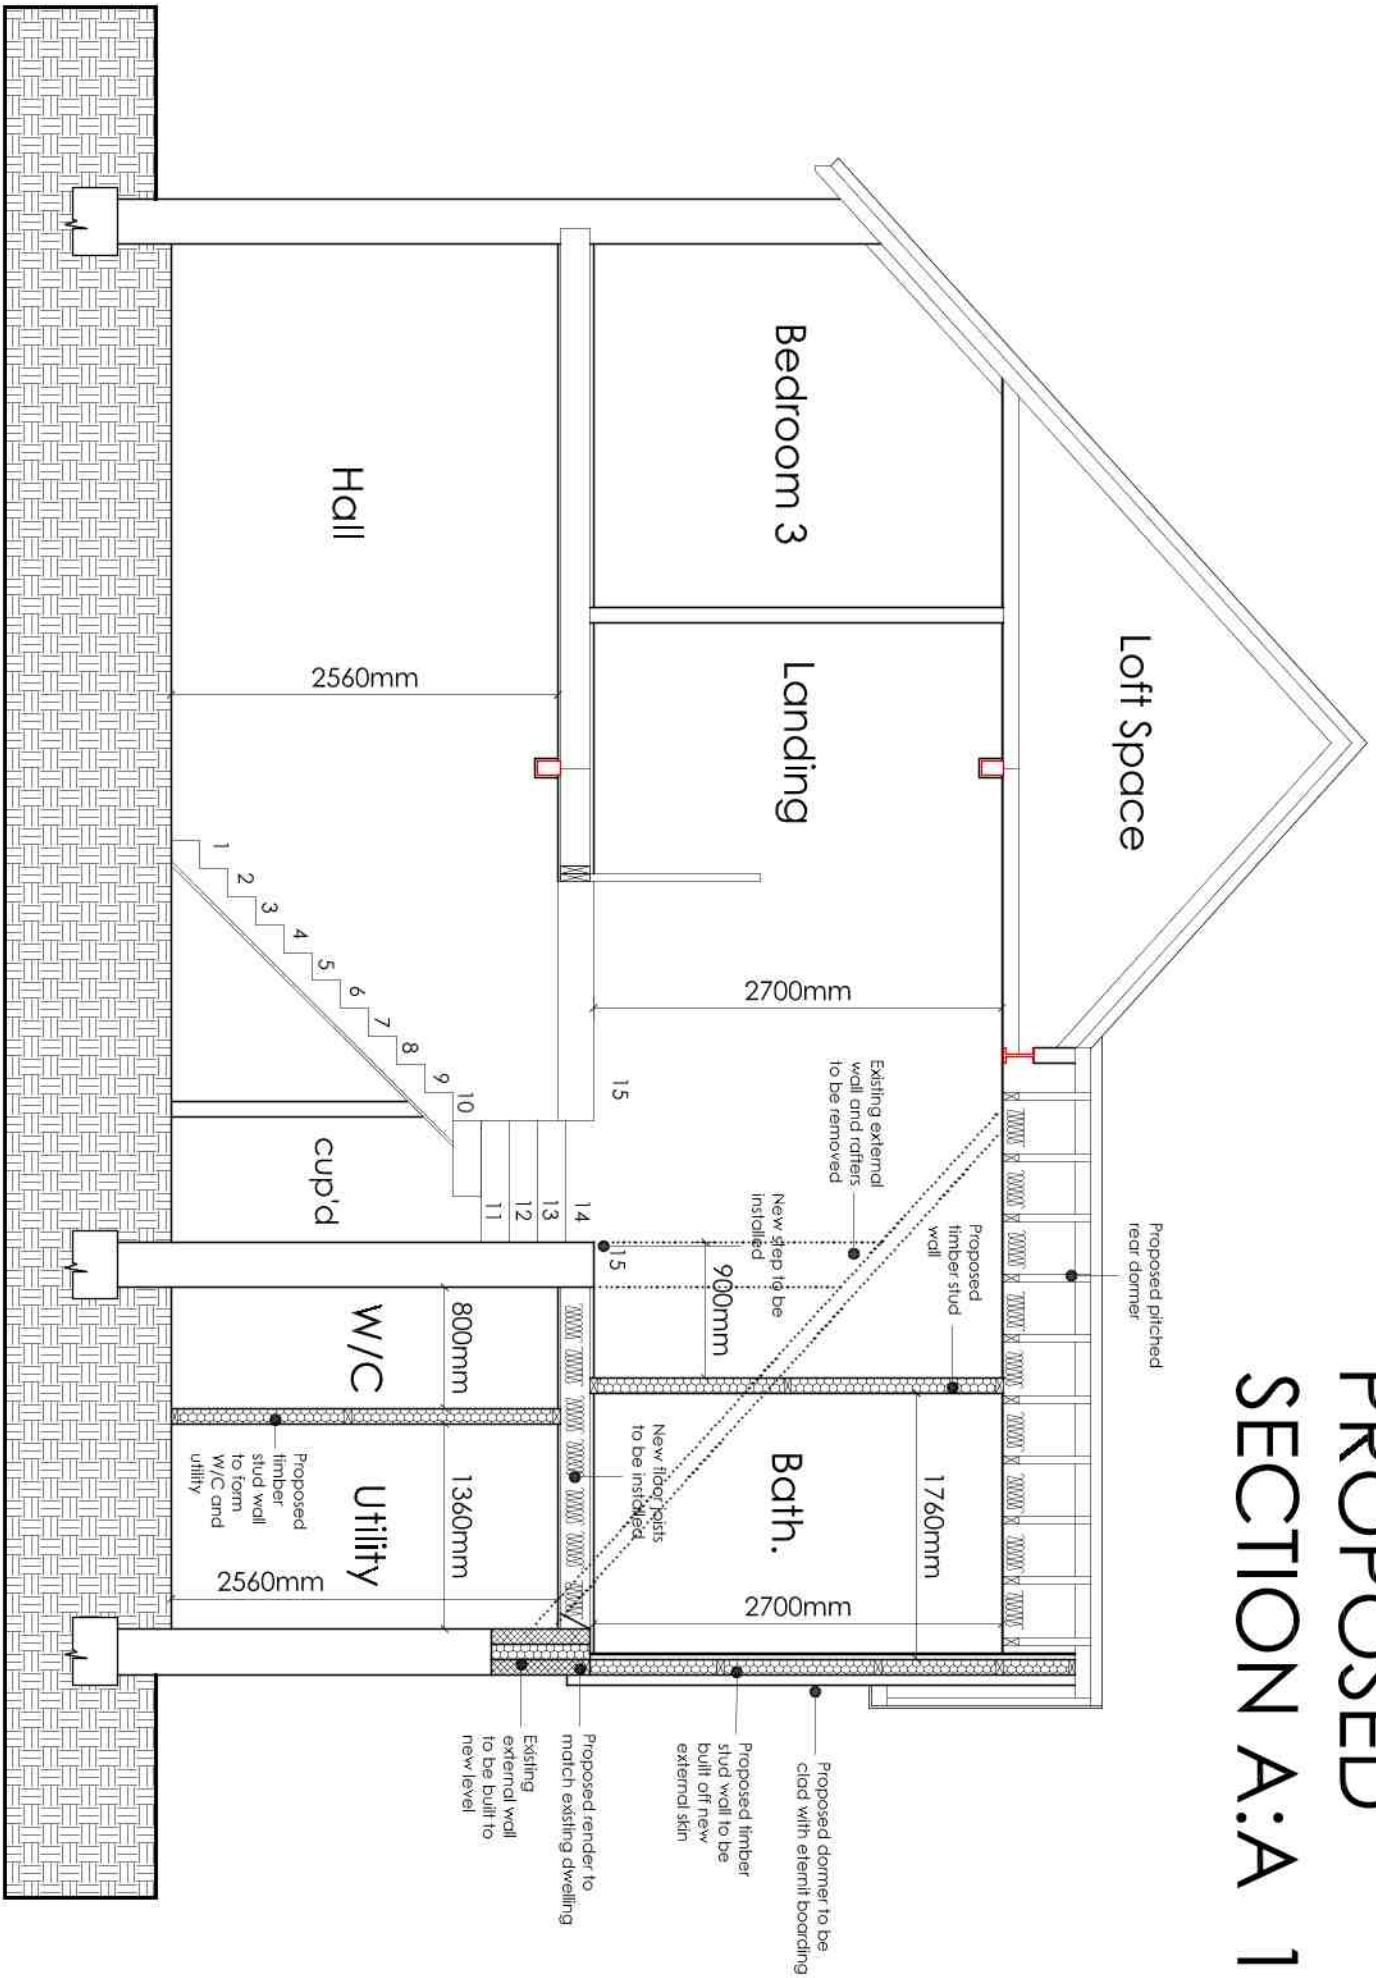


PROPOSED
SECTION B:B 1:50

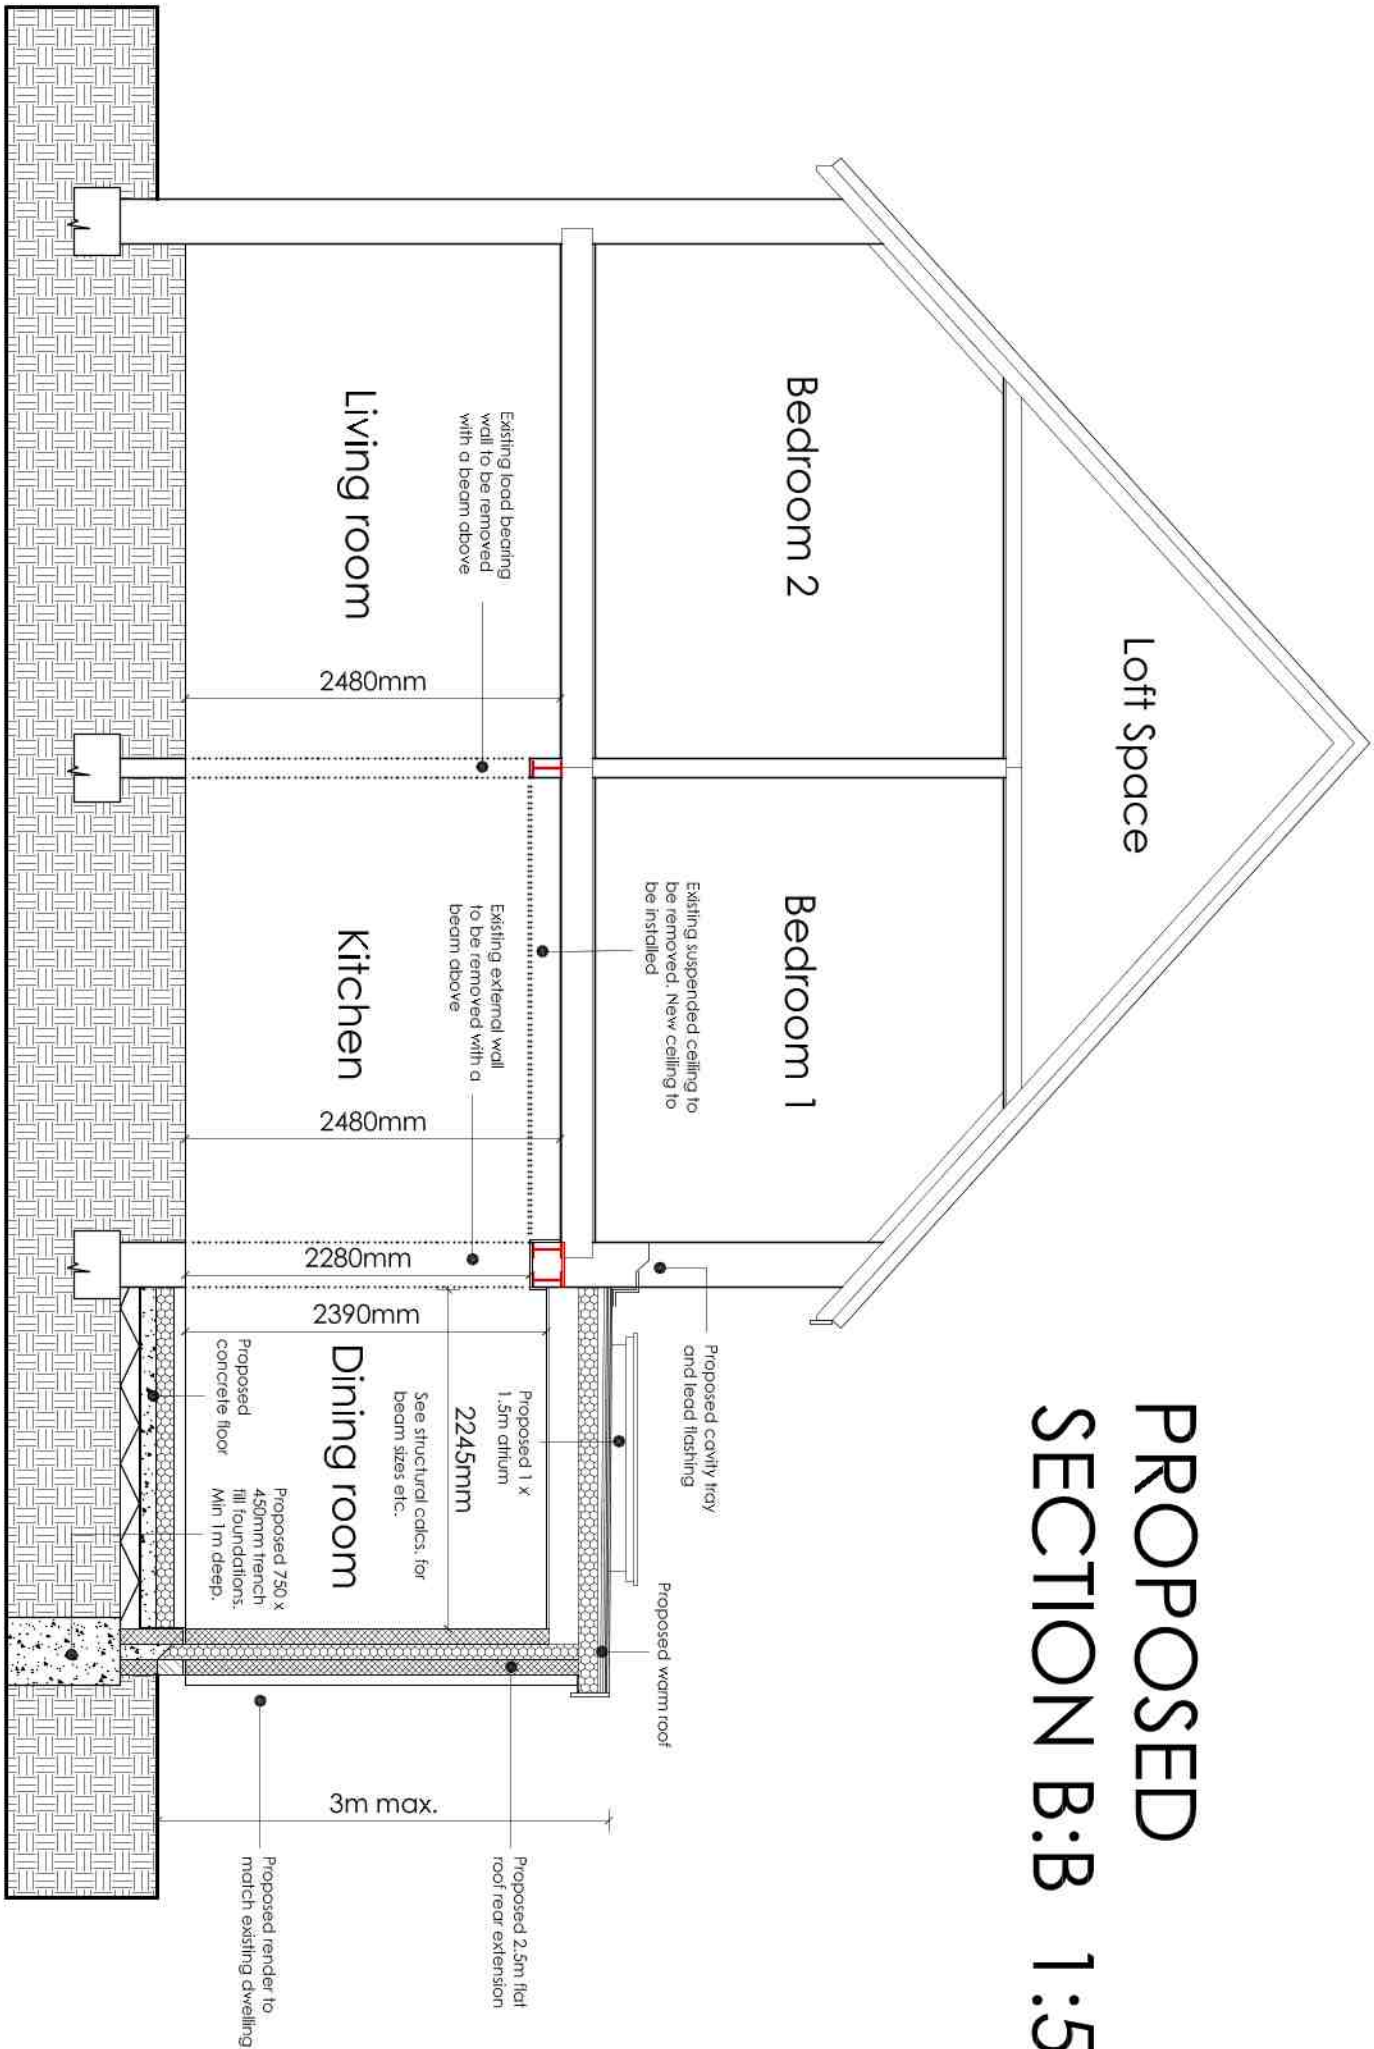


PROPOSED FIRST
FLOOR PLAN 1:50

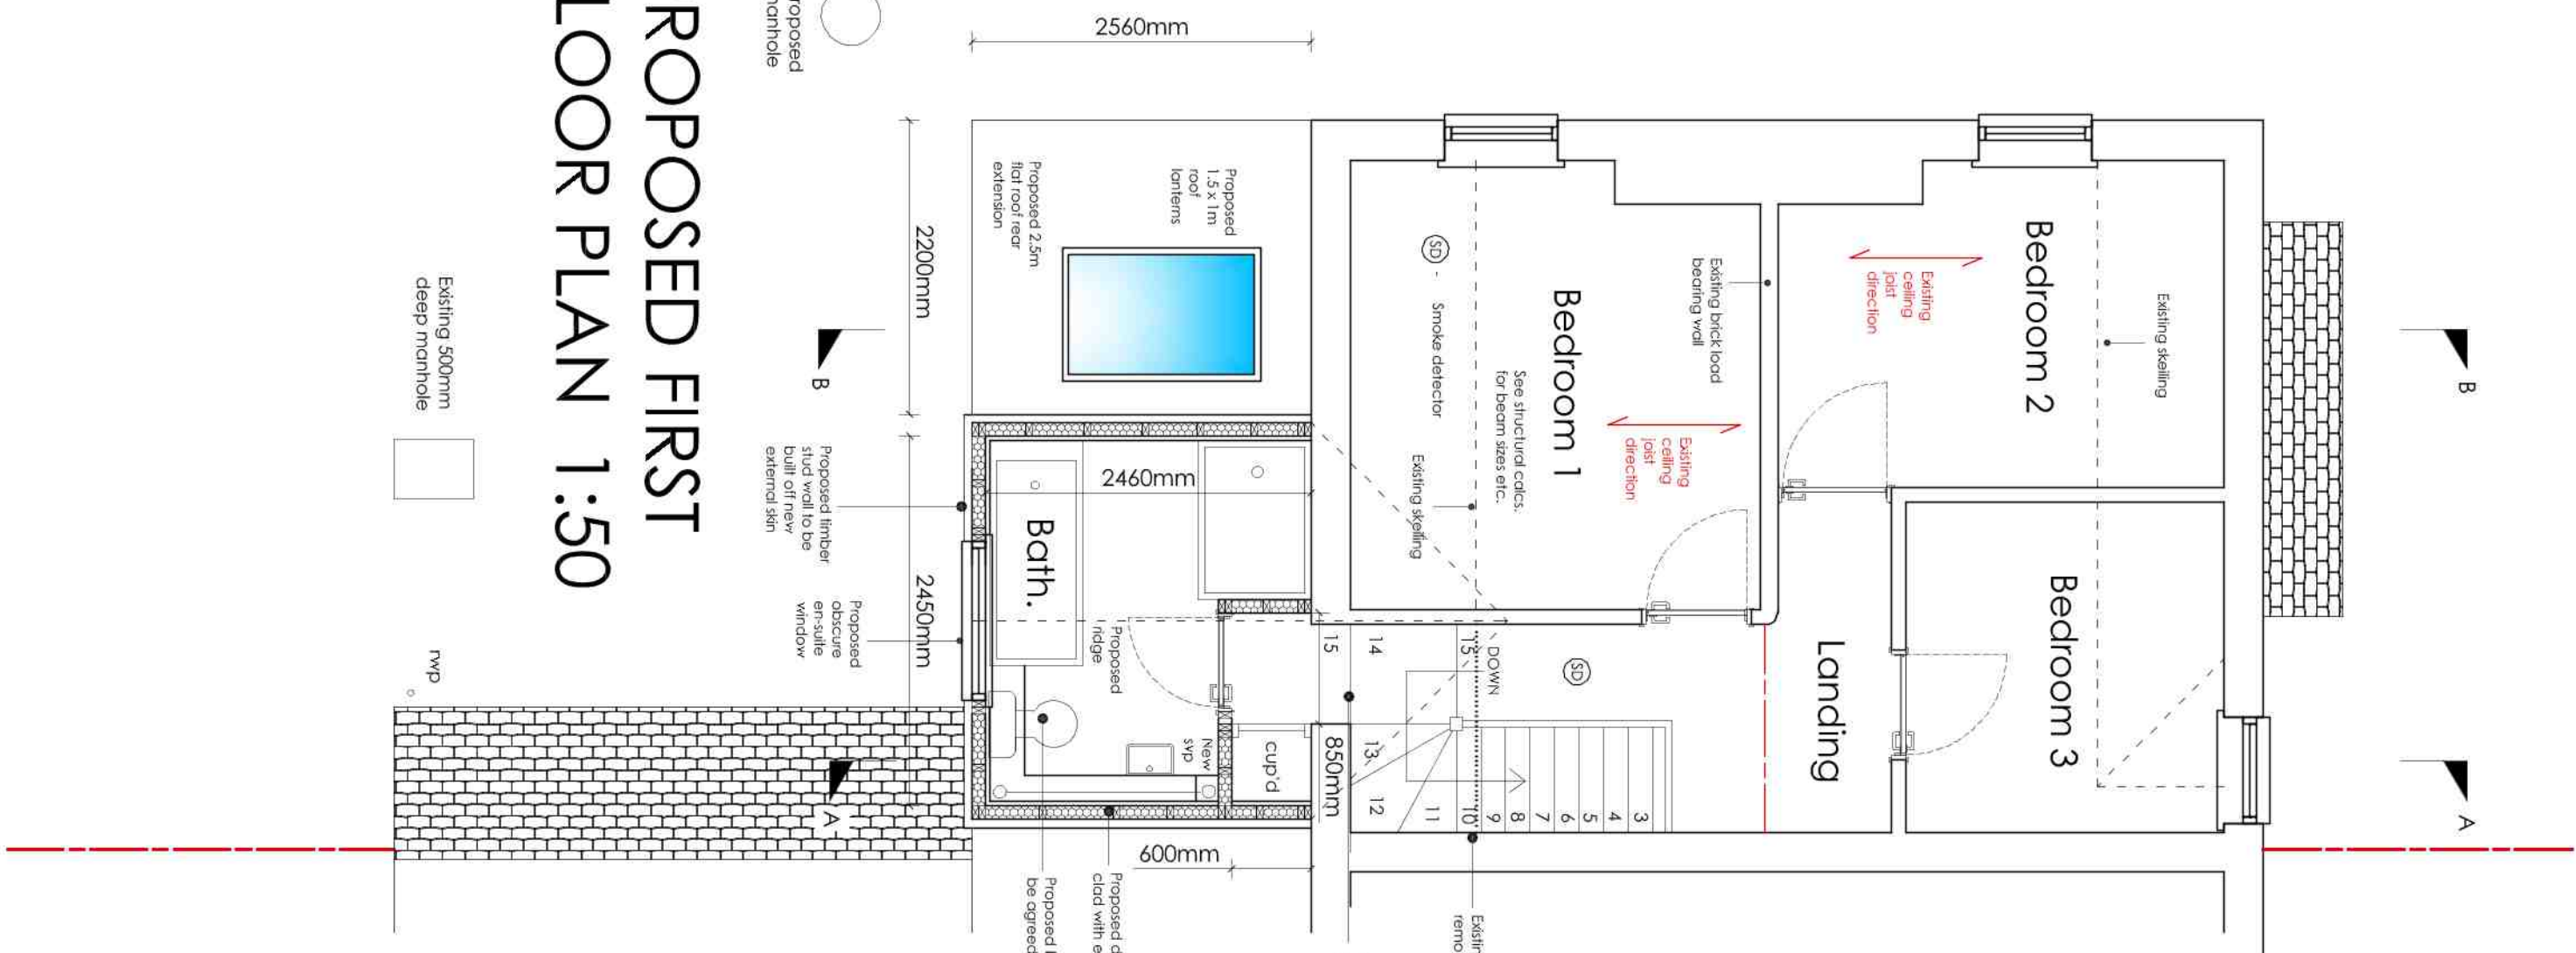


PROPOSED GROUND
FLOOR PLAN 1:50

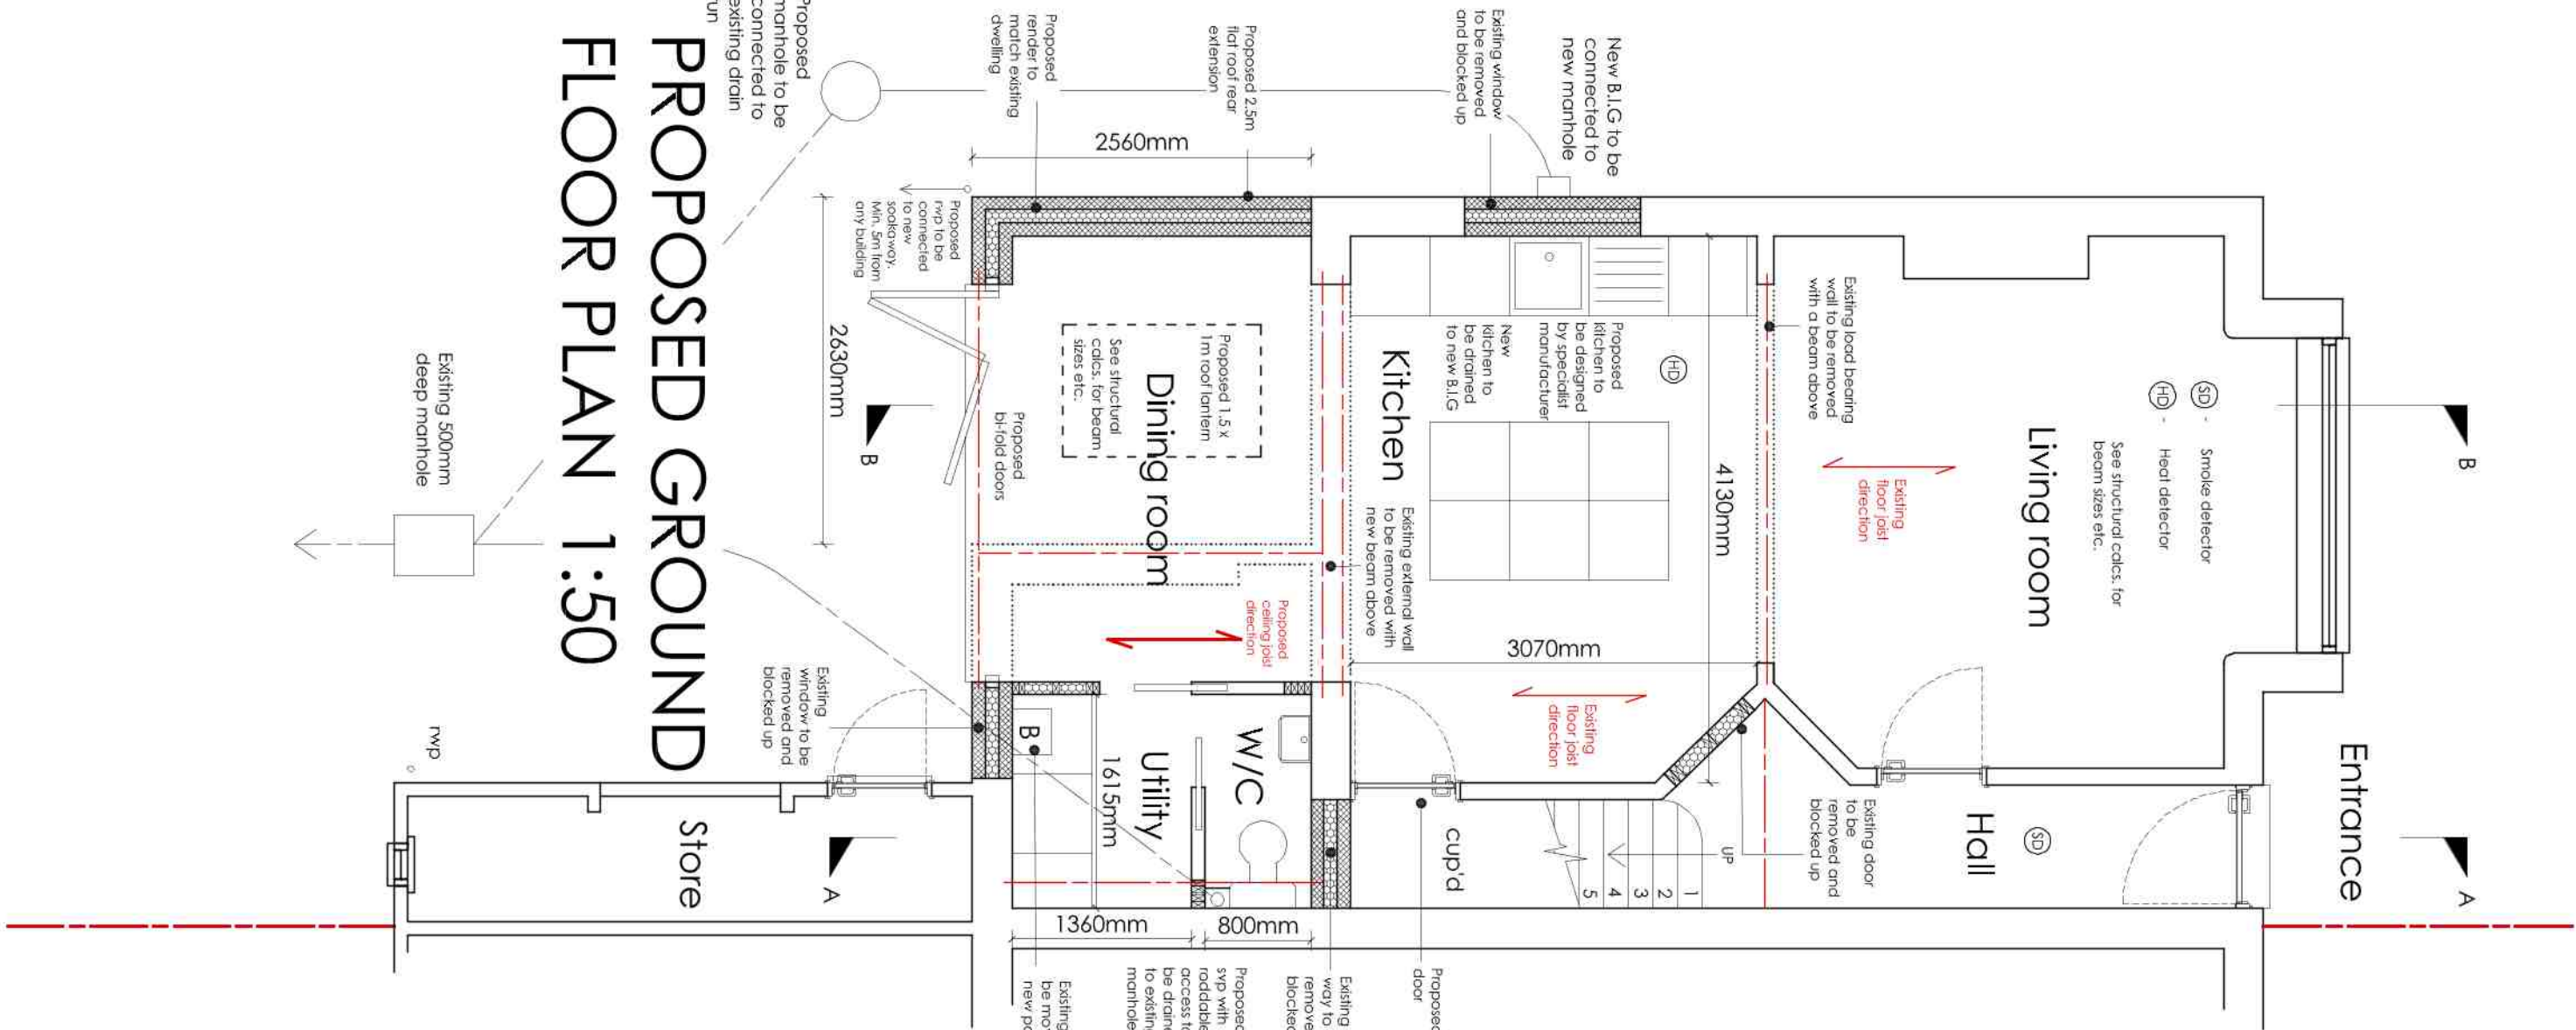


PROPOSED WEST ELEVATION 1:100

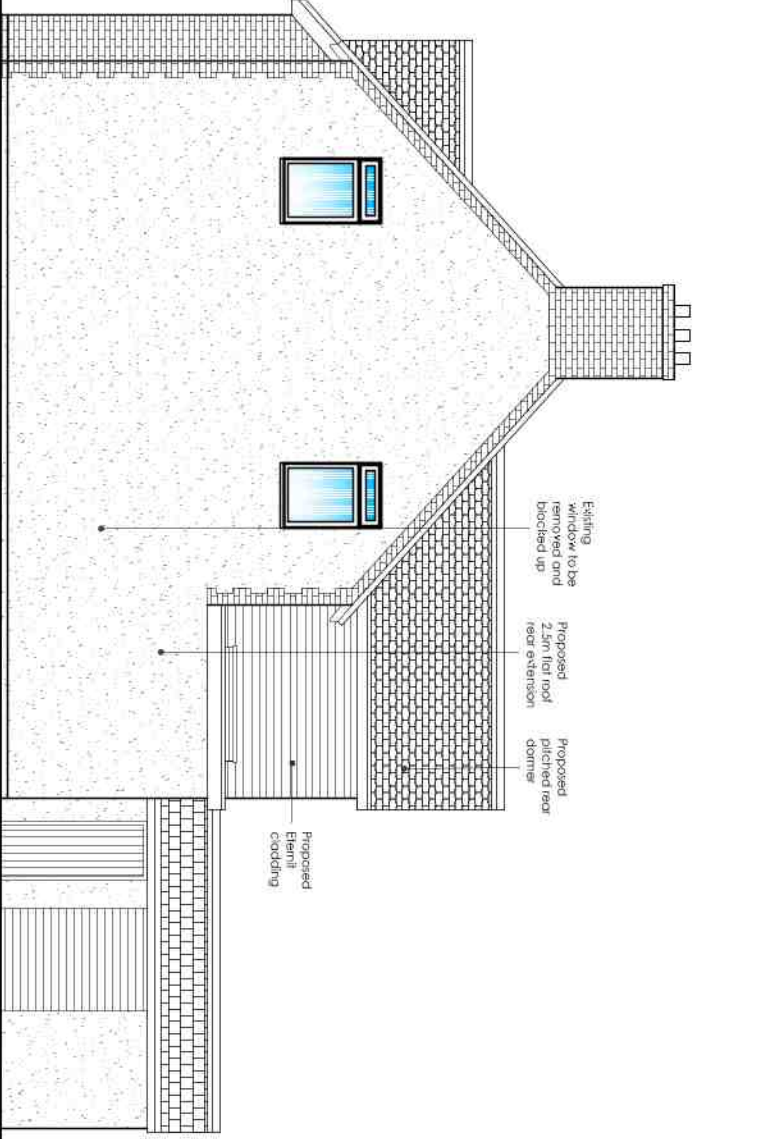



PROPOSED SOUTH ELEVATION 1:100

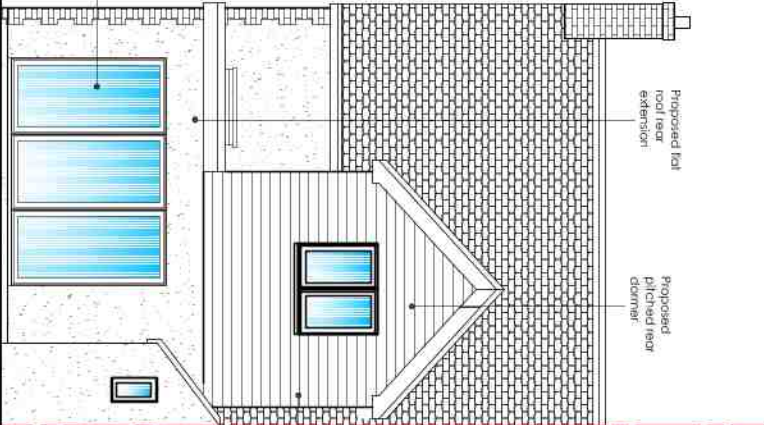

PROPOSED NORTH ELEVATION 1:100

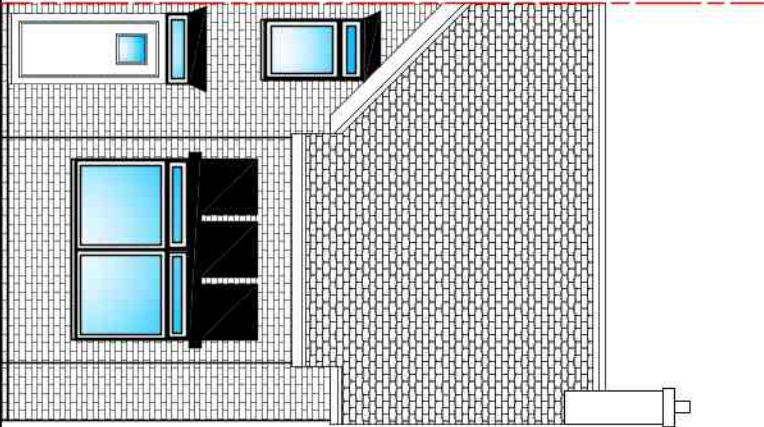

PROPOSED EAST ELEVATION 1:100

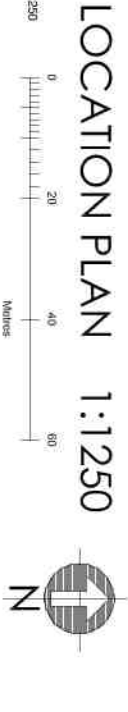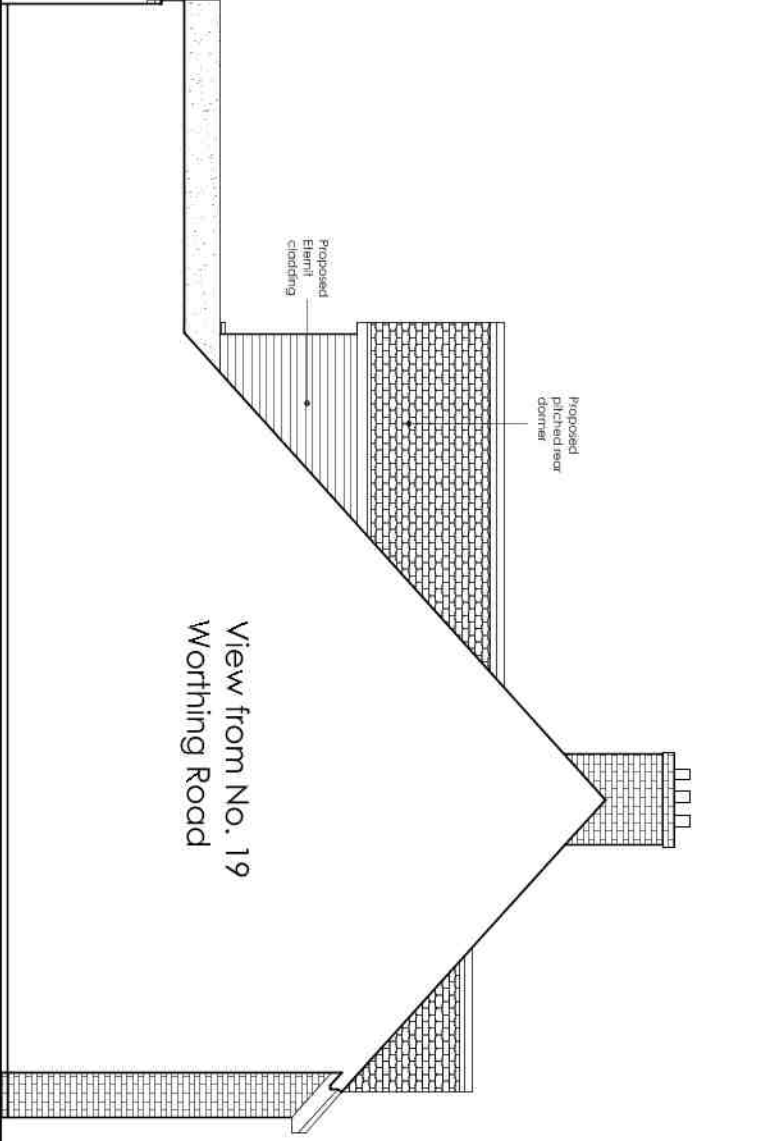

ama architectural & quantity surveying services offerbury moore associates				Unit 11, Tordoff Court Business Park, Clapham, Worthing, West Sussex, BN13 3UT				01903 871133 central@offerburymoore.co.uk			
Client:				Richard Hodgkins							
Address of Works:				21 Worthing Road, Rudington, West Sussex, BN16 3JU							
Drawing Title:				Proposed New 7 Bed Extension and Shop Conversion							
Paper Size:				A1				Date: Oct. 2020			
Job Number:				AR-151				Revision: Revision			
Drawing Number:				02				Revision: Revision			
Revision:				Amendment							