



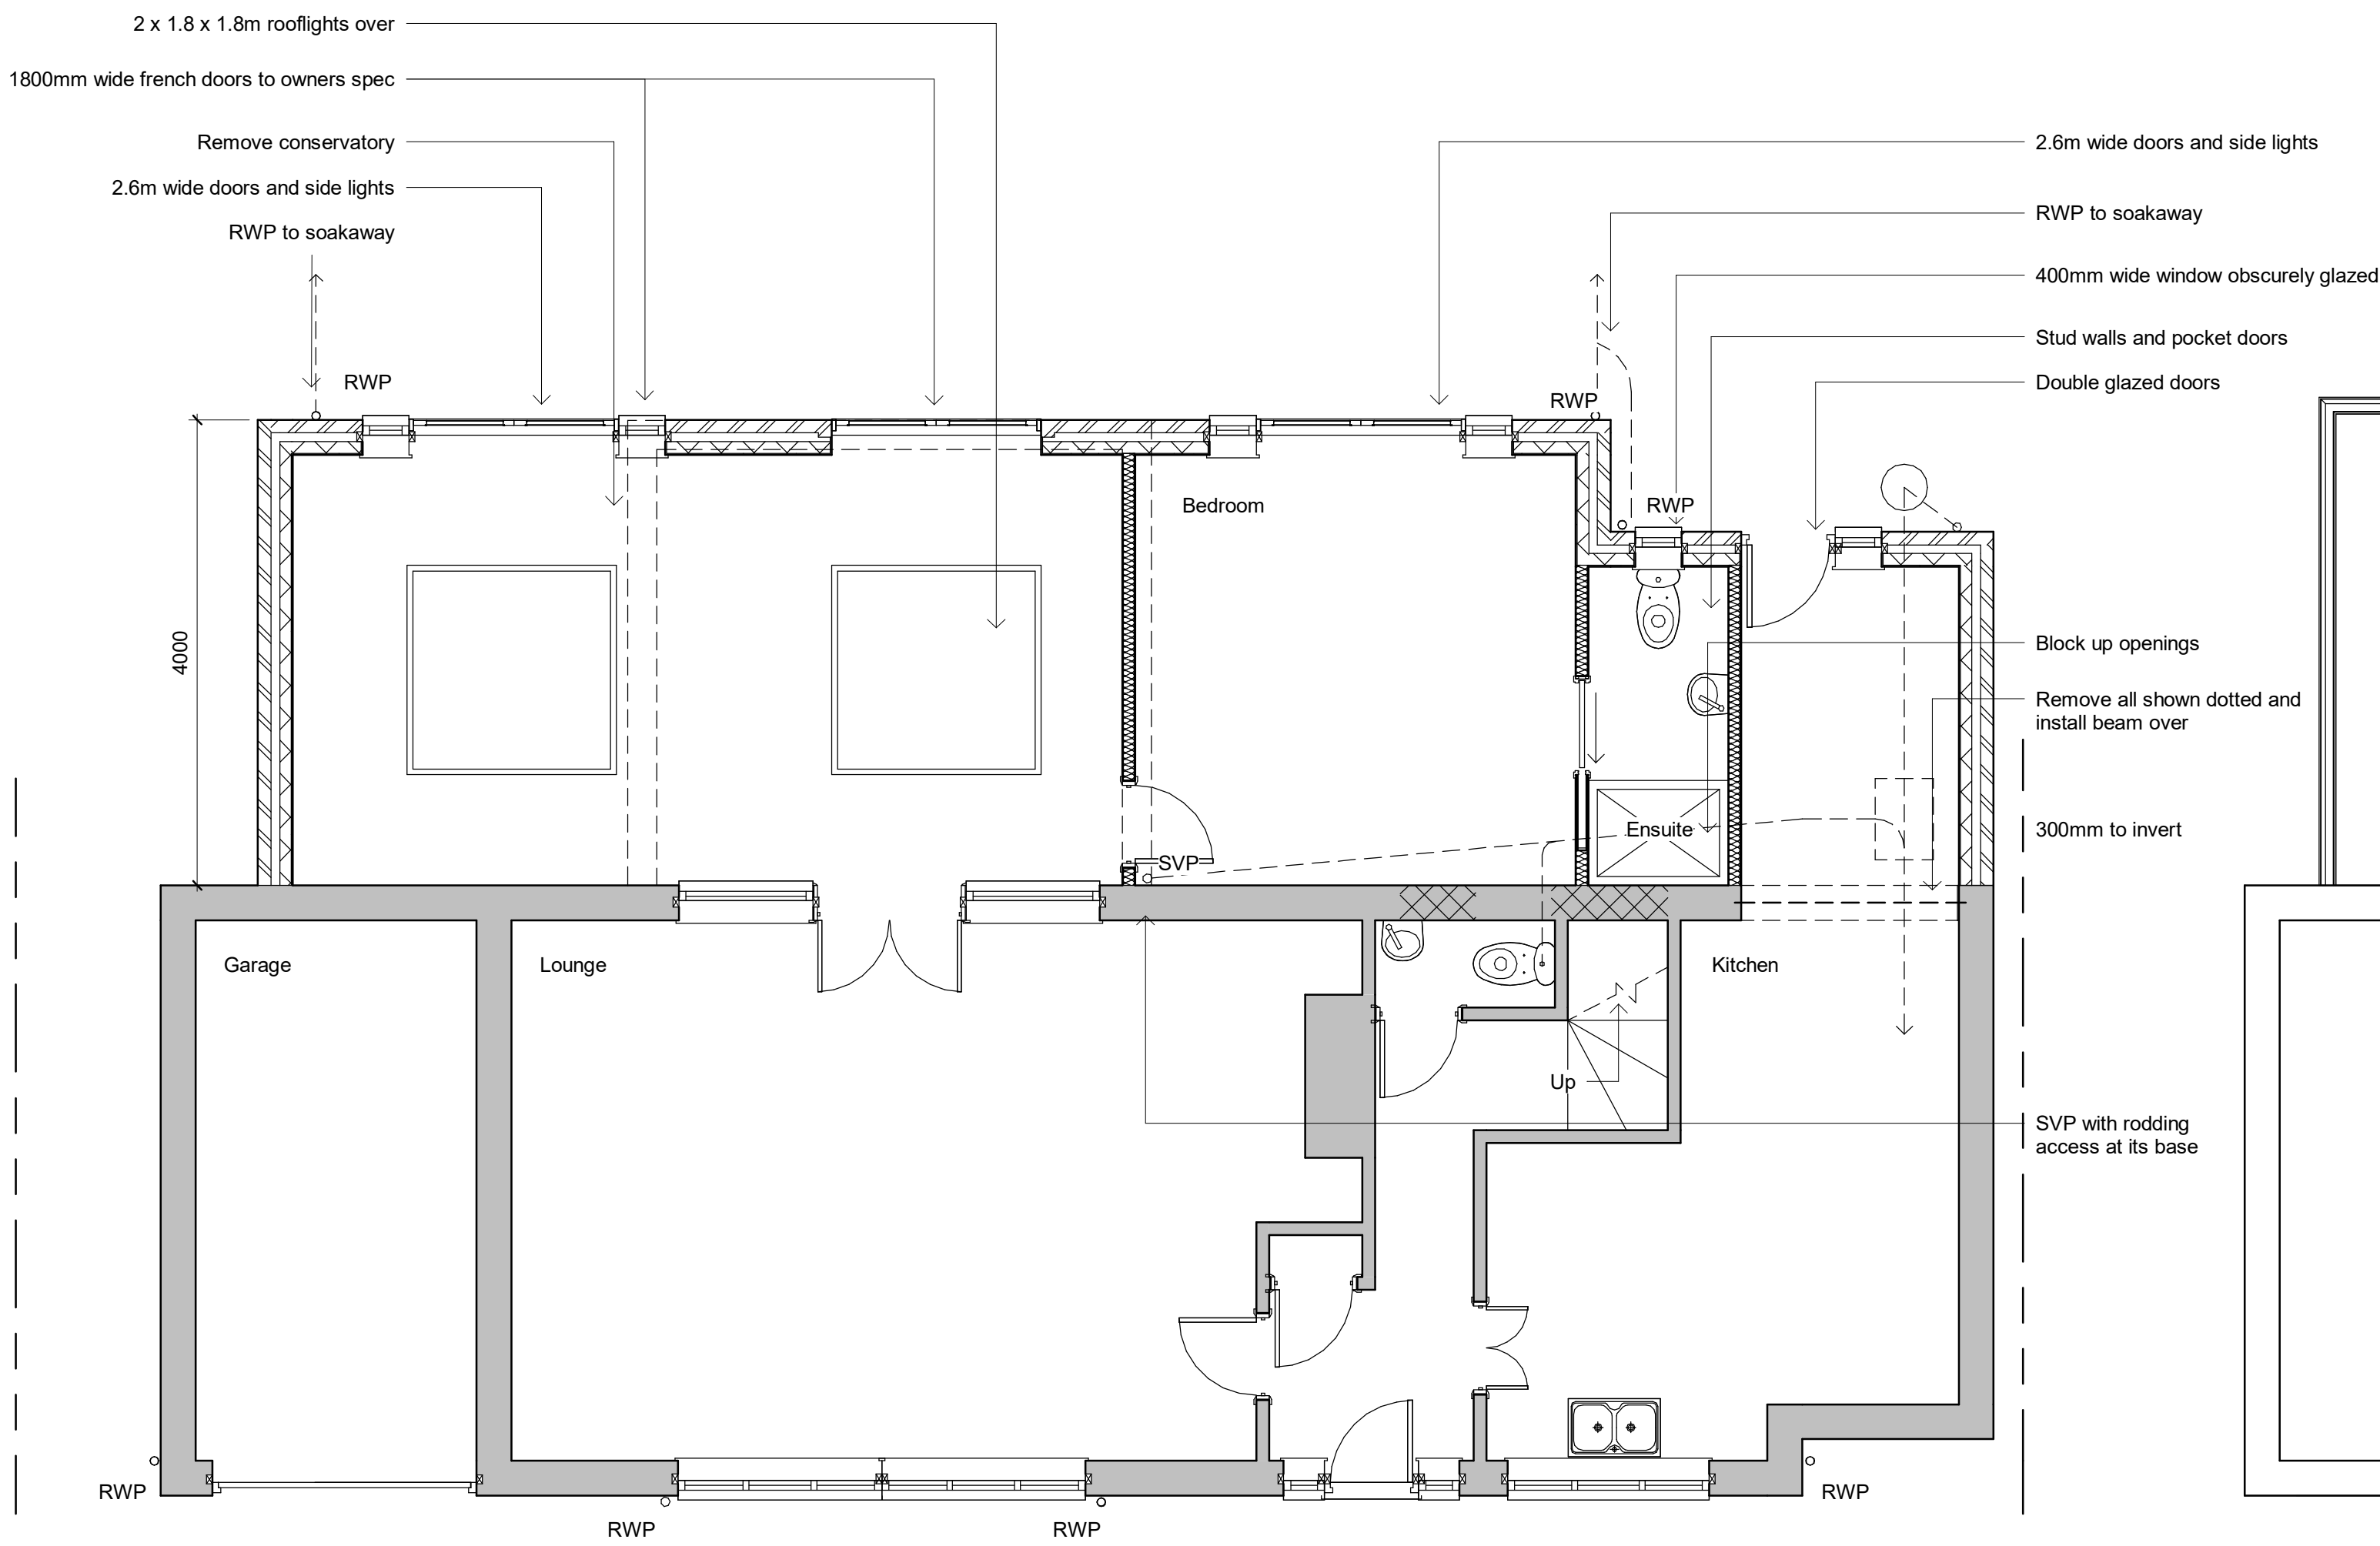


Ground Floor

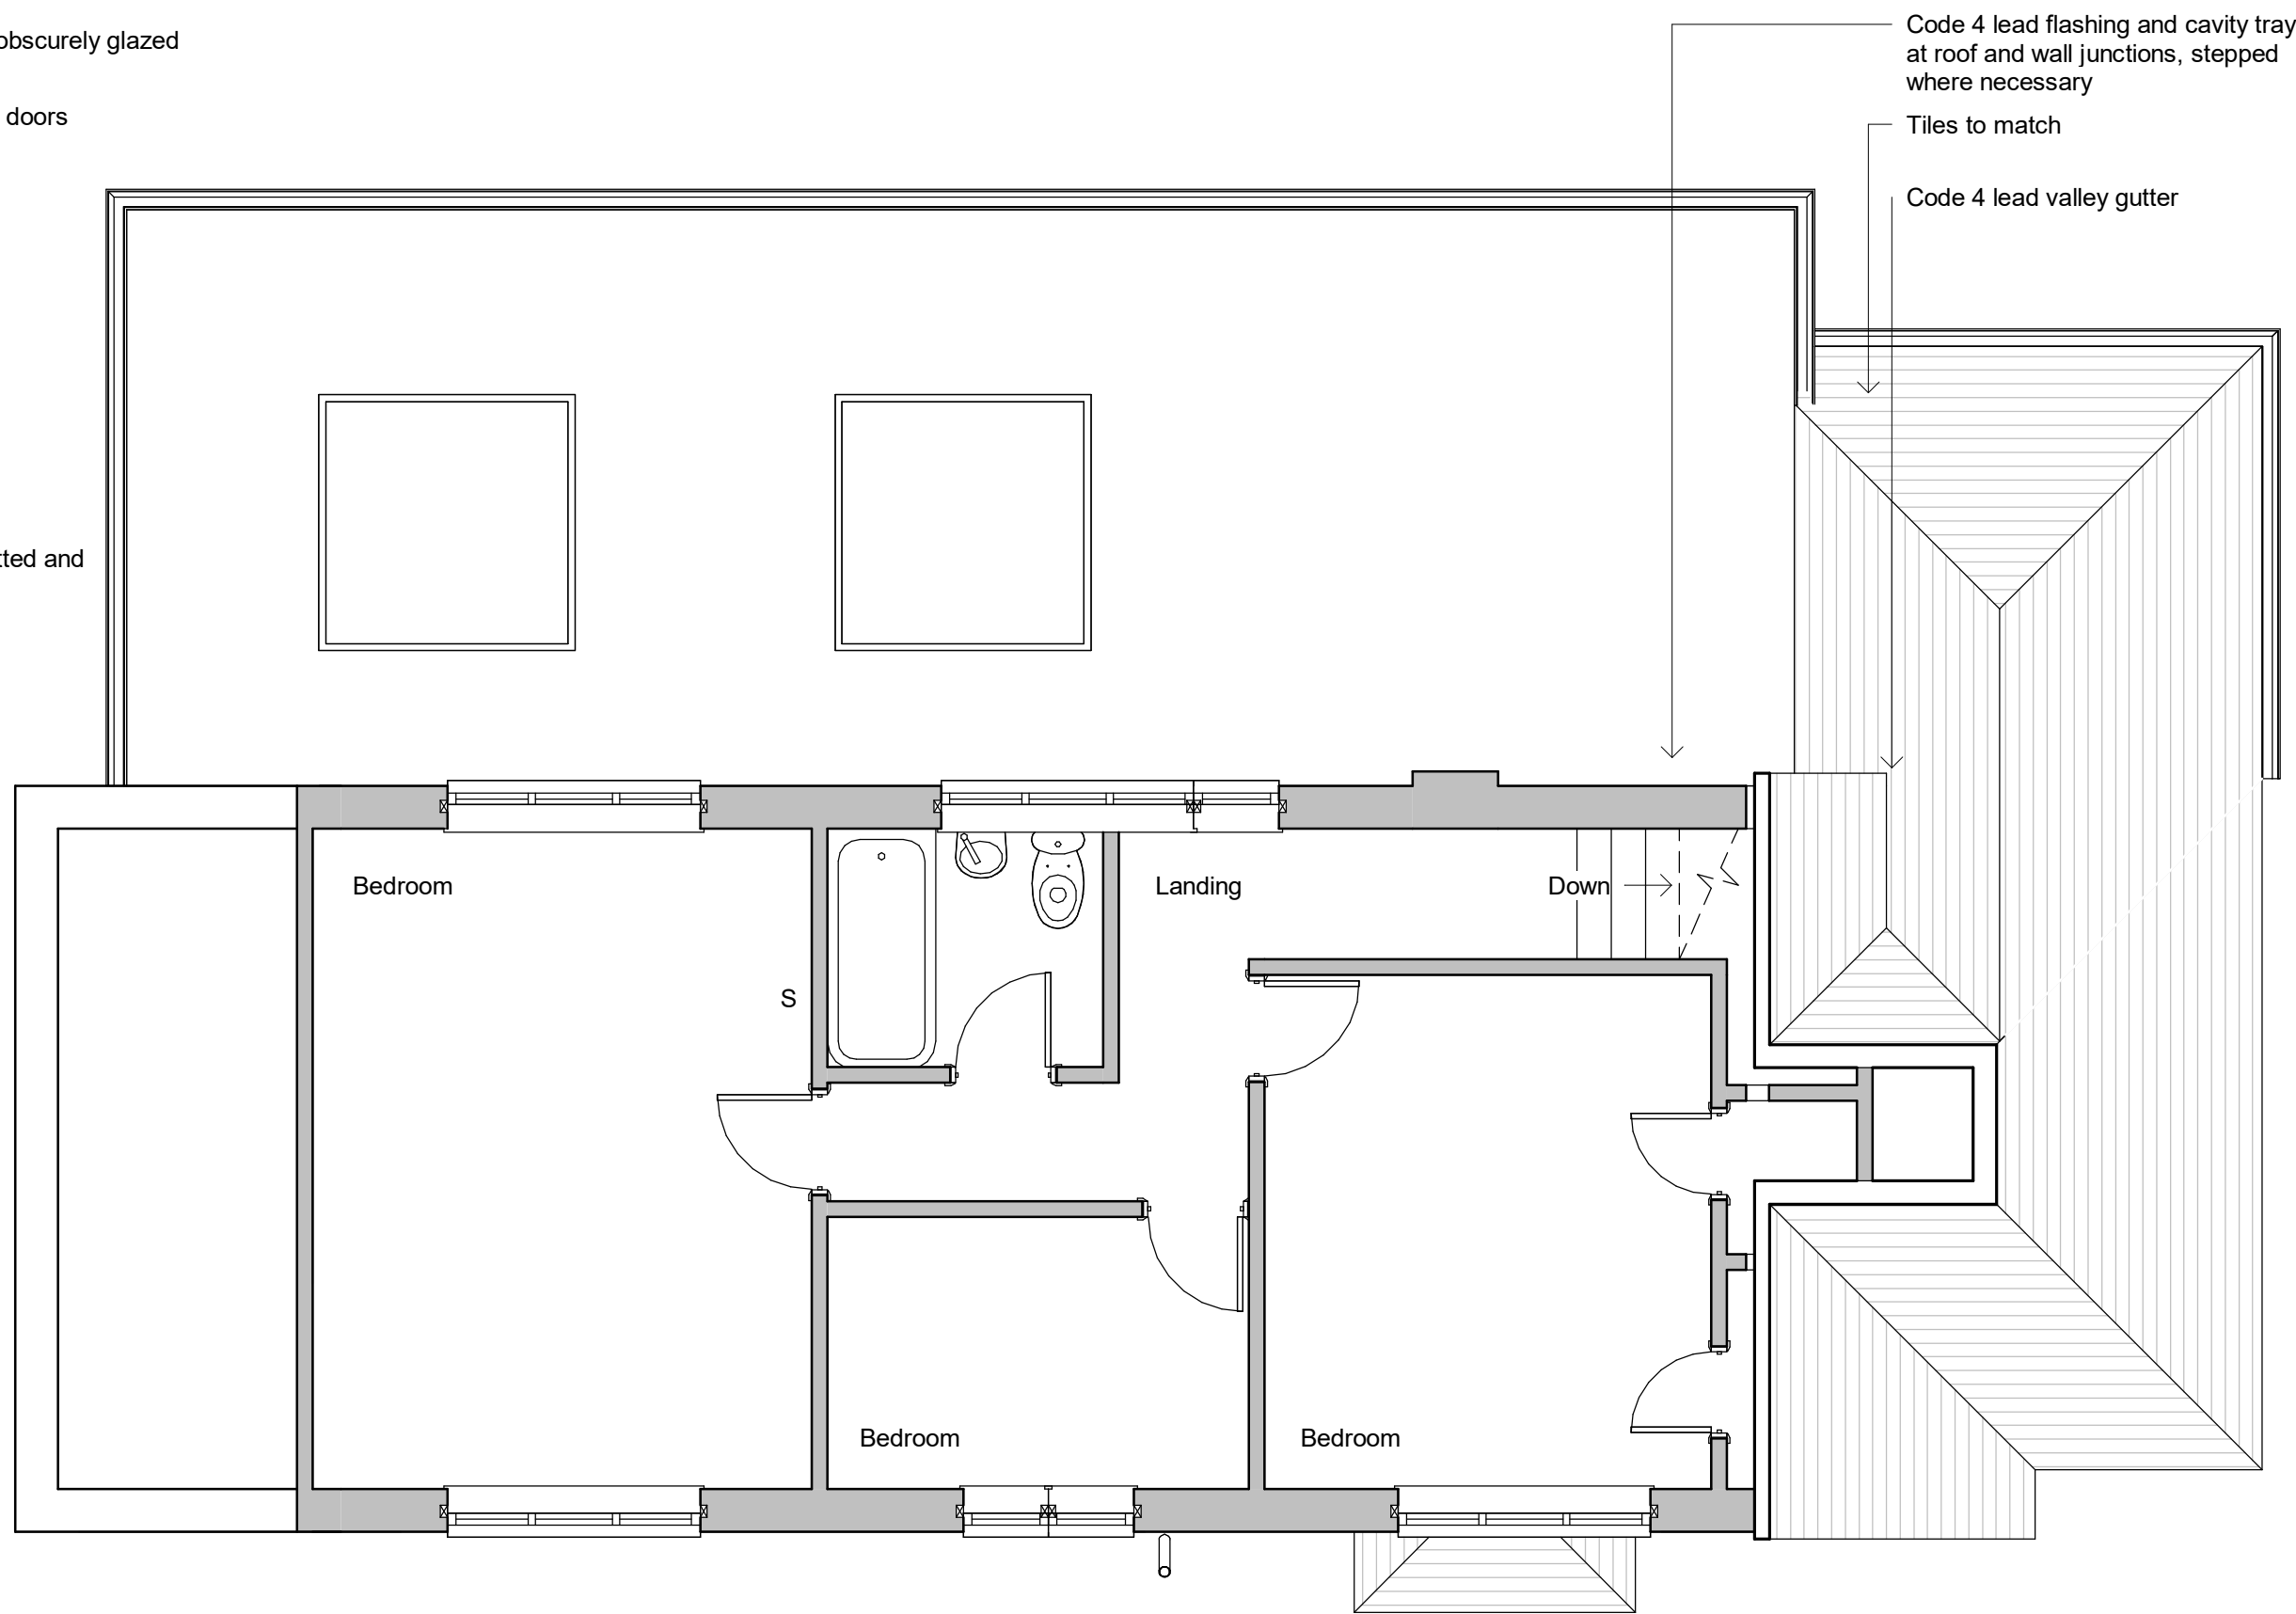

First Floor



Front Elevation

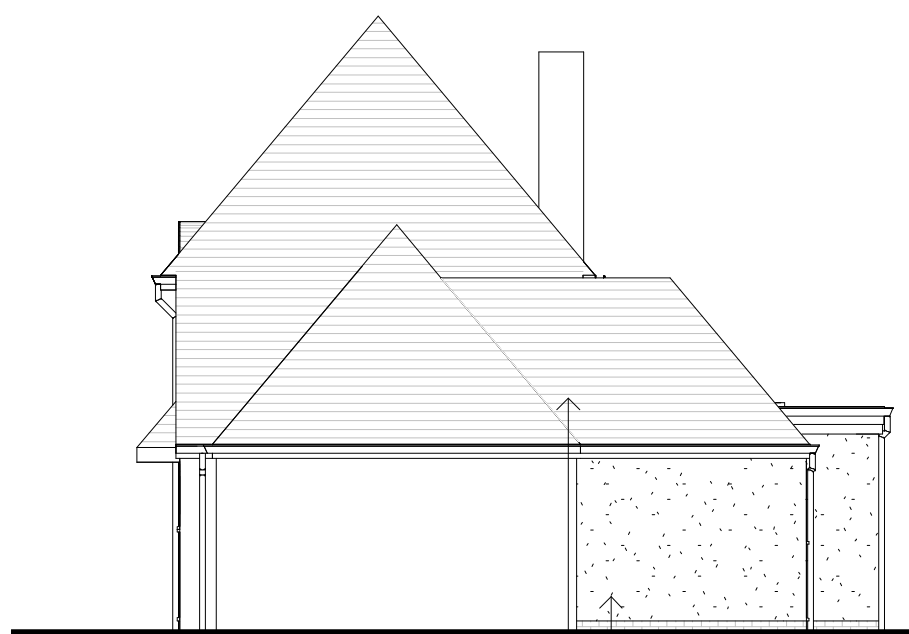


Side Elevation

Rendered to match
Tiles to match




Rear Elevation

1.8m wide french doors to owners spec
Rendered to match
French doors and side lights
400mm wide window obscurely glazed
Tiles to match

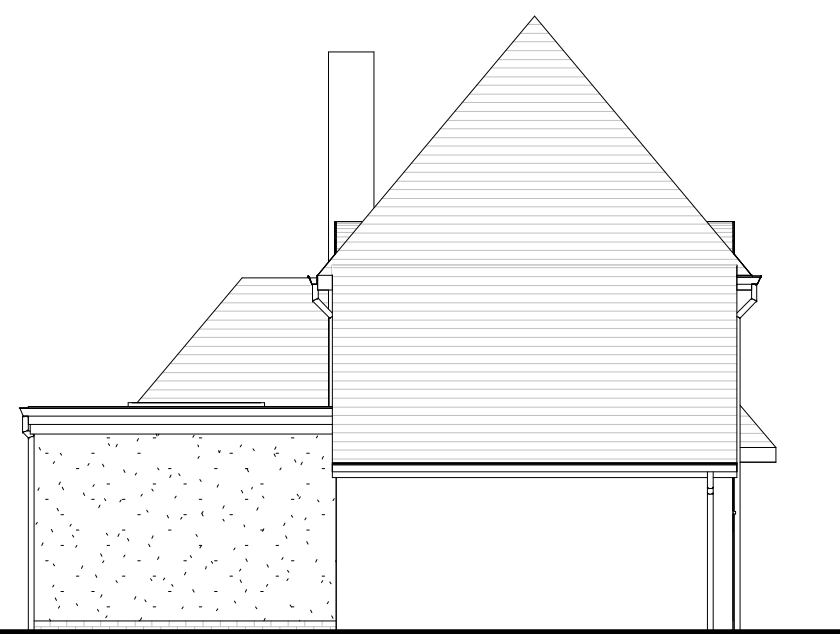

Side Elevation

Revisions

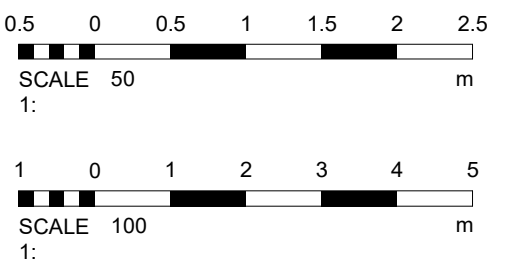

Materials

Drawing Number 2020/156 Sheet 1 of 1

Size A1 Scale 1:50, 1:100

Project
Proposed details
October 2020

Job Title
Cherry Trees
86 Sea Avenue
Rustington
West Sussex
BN16 2D

Do Not scale from this drawing except for planning as photocopies will be subject to distortion
Drawings to be read in conjunction with all other Designers and structural engineers contract drawings and specifications: Any discrepancies must be brought to the attention of the Designer immediately.
The contractor must verify all dimensions by site measurement before ordering materials or manufacturing components
Substitute materials and products to those named will be acceptable if proven to be of equal or higher performance and not in conflict with other elements

M.J.Humphrey
Ltd



Mel Humphrey MRICS, MBEng 39 Northase Drive Hove East Sussex BN3 8PQ
Adam Humphrey 230 Dominion Road Worthing West Sussex BN14 8JL

Mel@mjhumphrey.co.uk 07701055182
Adam@mjhumphrey.co.uk 07812419142