



92 Sea Avenue
PROPOSED


NOTES:
Dimensions to be checked on site before commencing work. Any discrepancies shall be reported to the architect immediately.
Do not scale from these drawings except for planning purposes.
Use figured dimensions only.
Where applicable this drawing is to be read in conjunction with other consultants' drawings.
All drawings to be read in conjunction with specification and all other drawings including structural engineer and mechanical and electrical drawings / specification

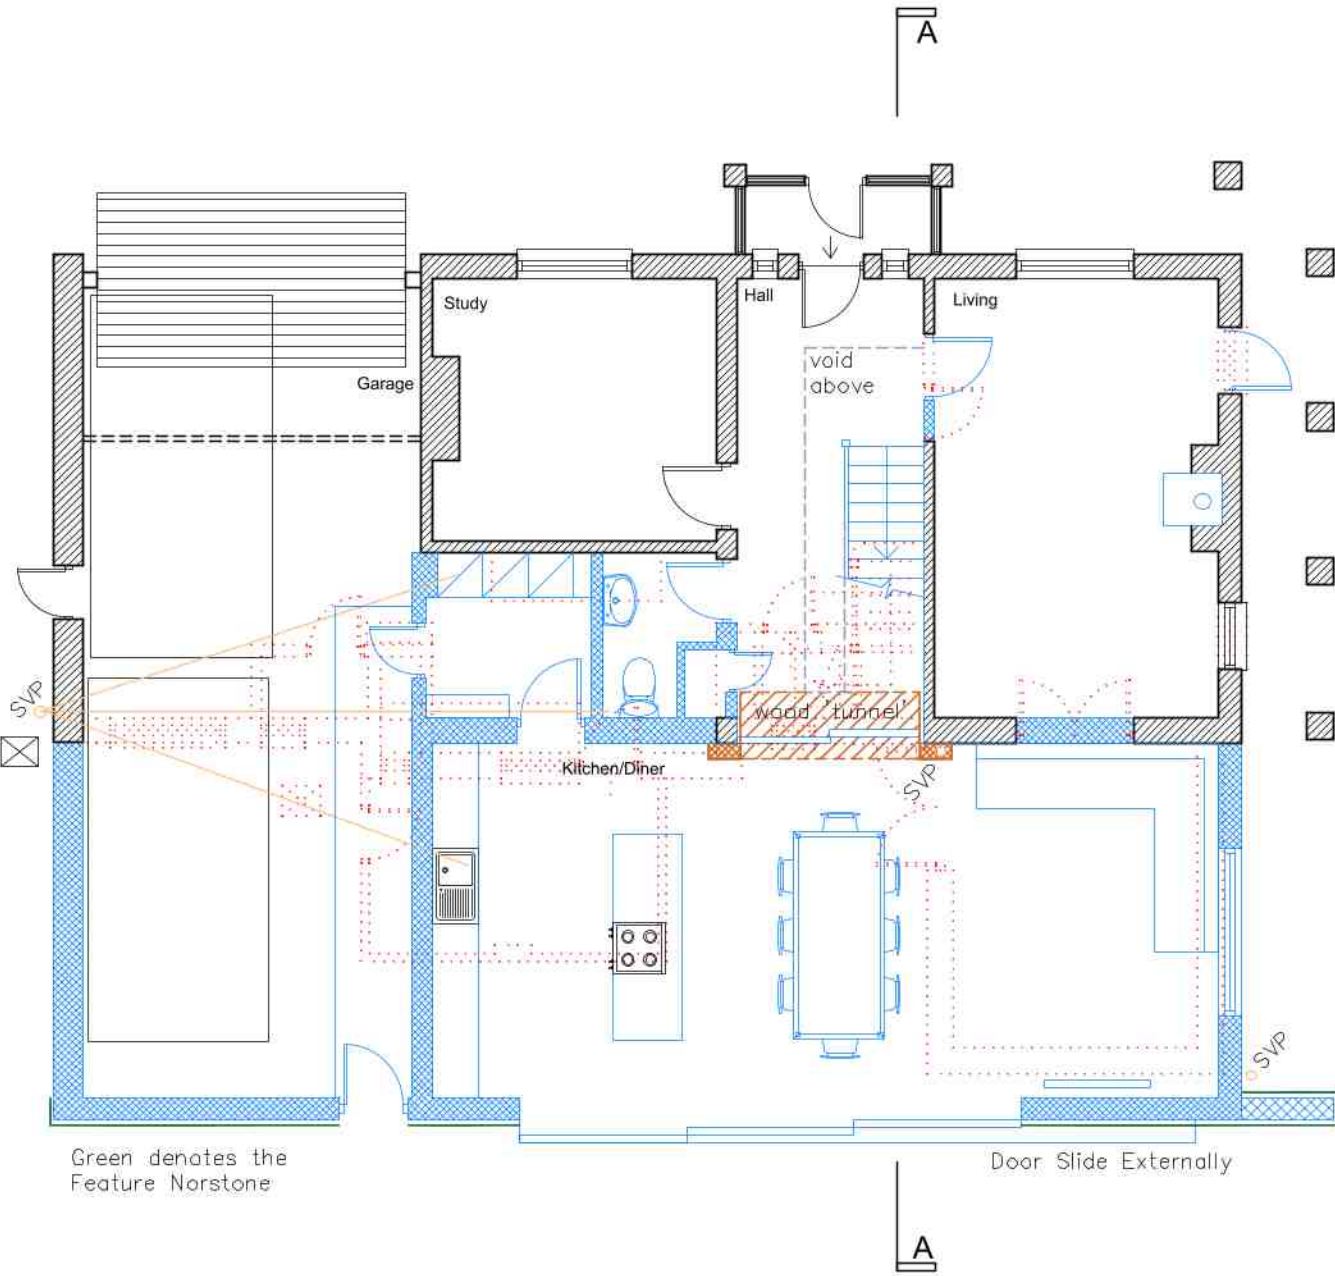

Ground Floor
1:100

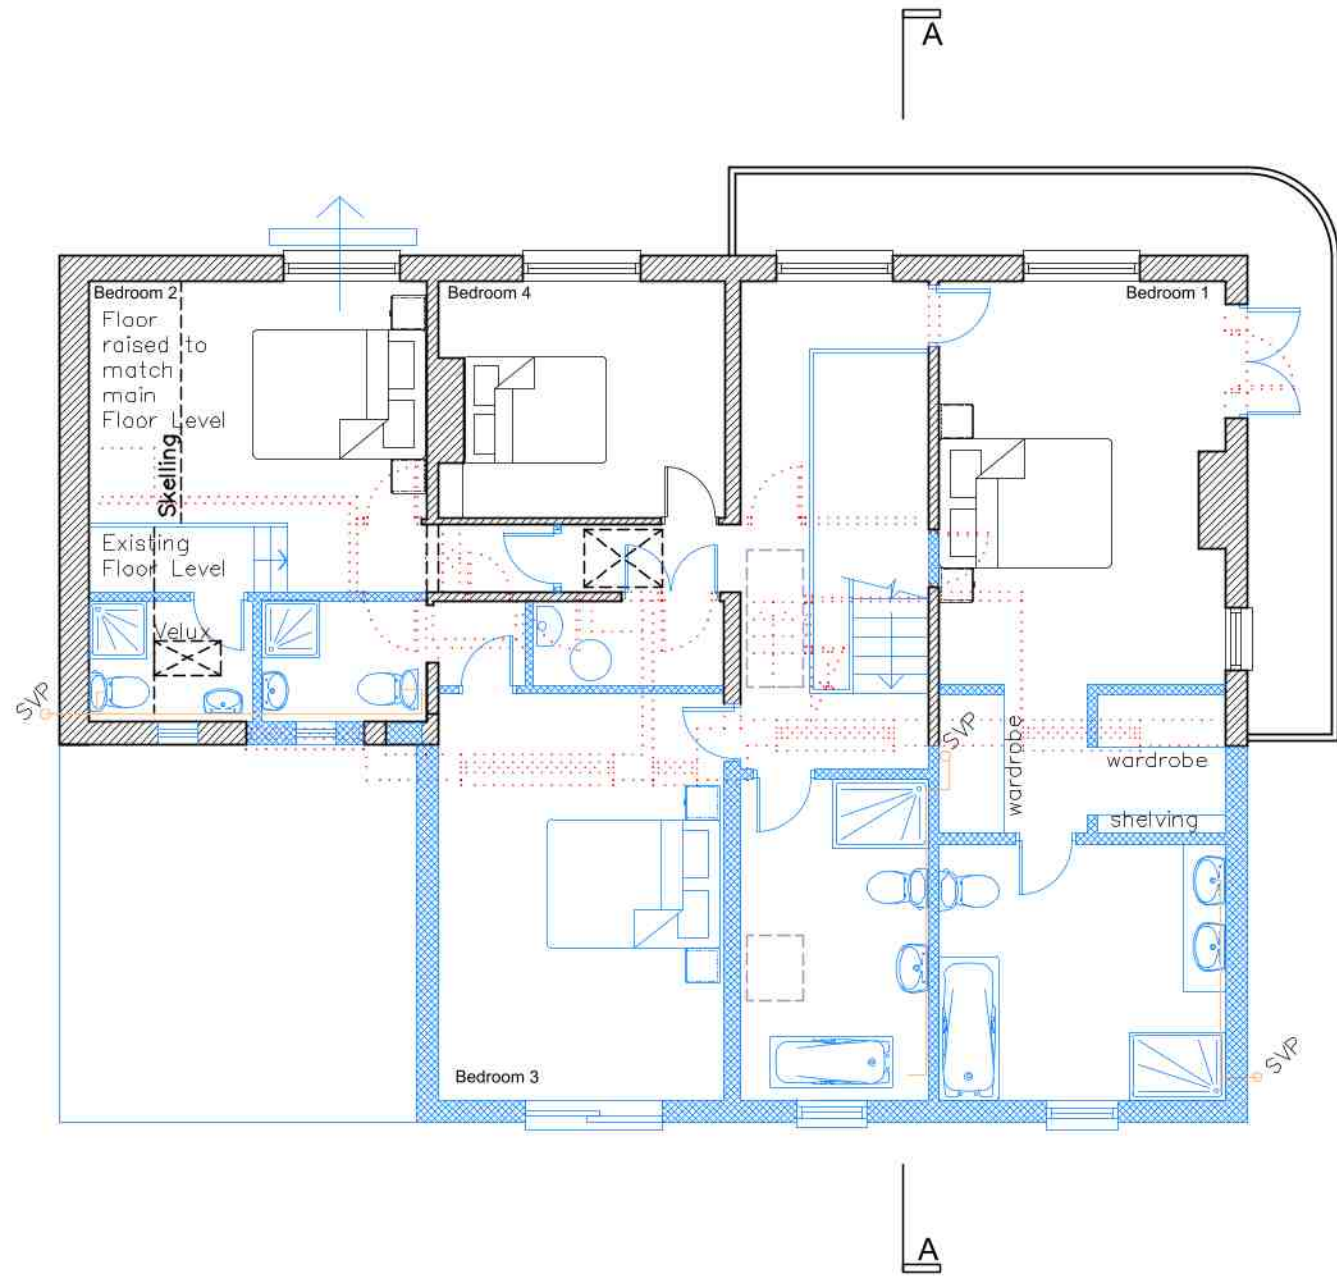

First Floor
1:100

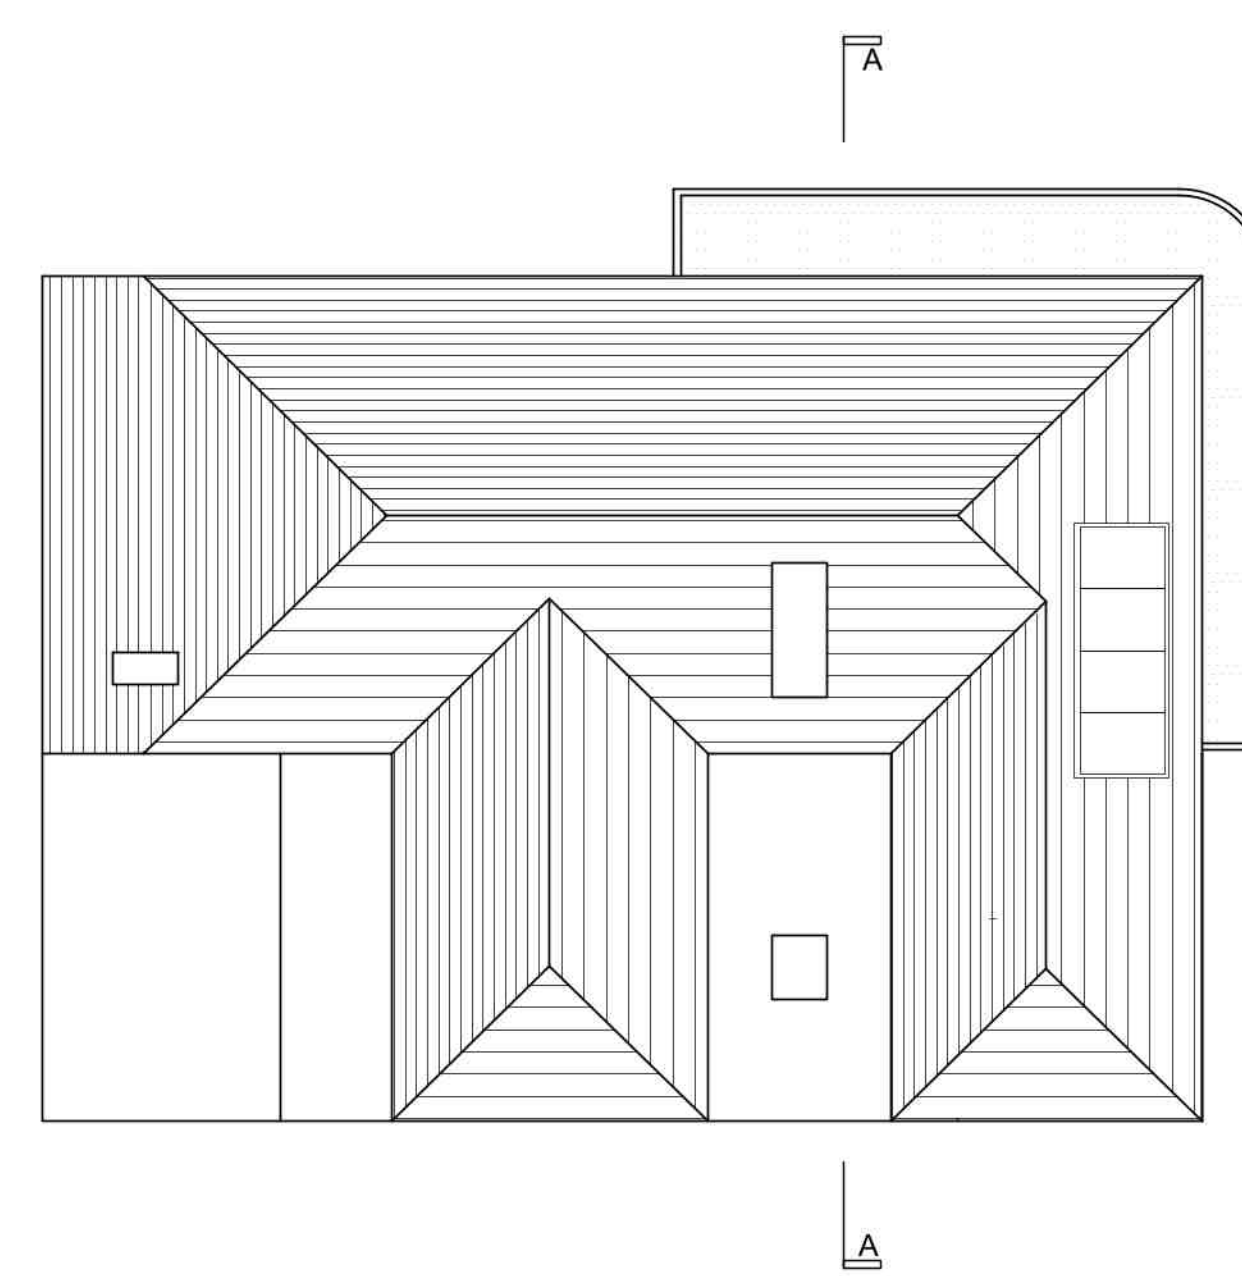


Roof Plan
1:100

- Key
- Existing Walls
 - Proposed
 - Demolished



West Elevation
1:100

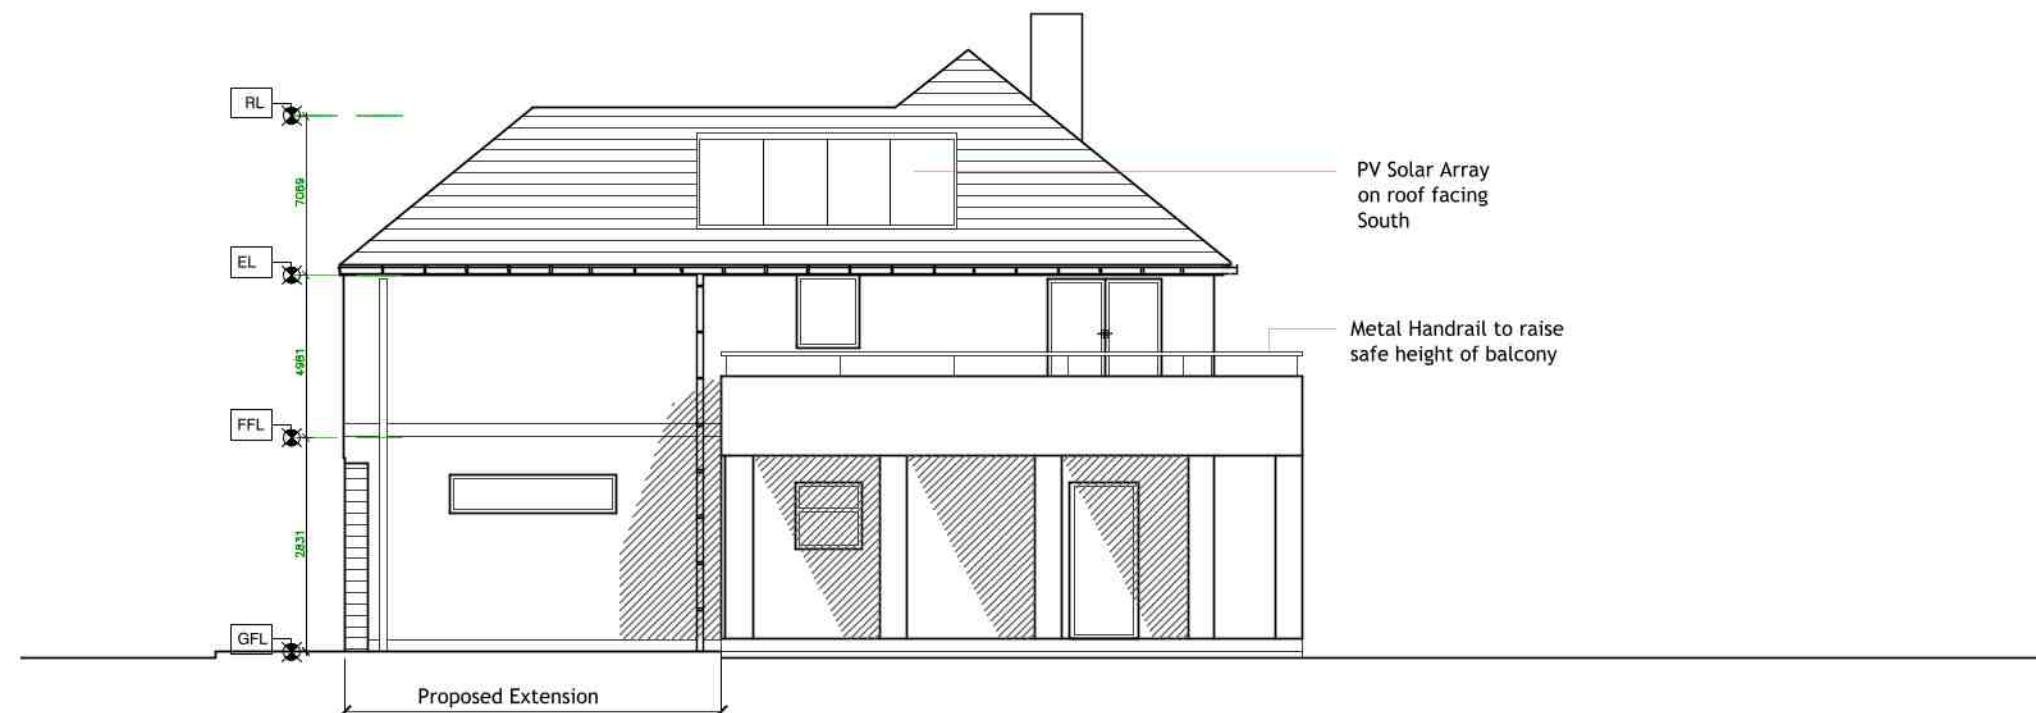


South Elevation
1:100





East Elevation
1:100



North Elevation
1:100

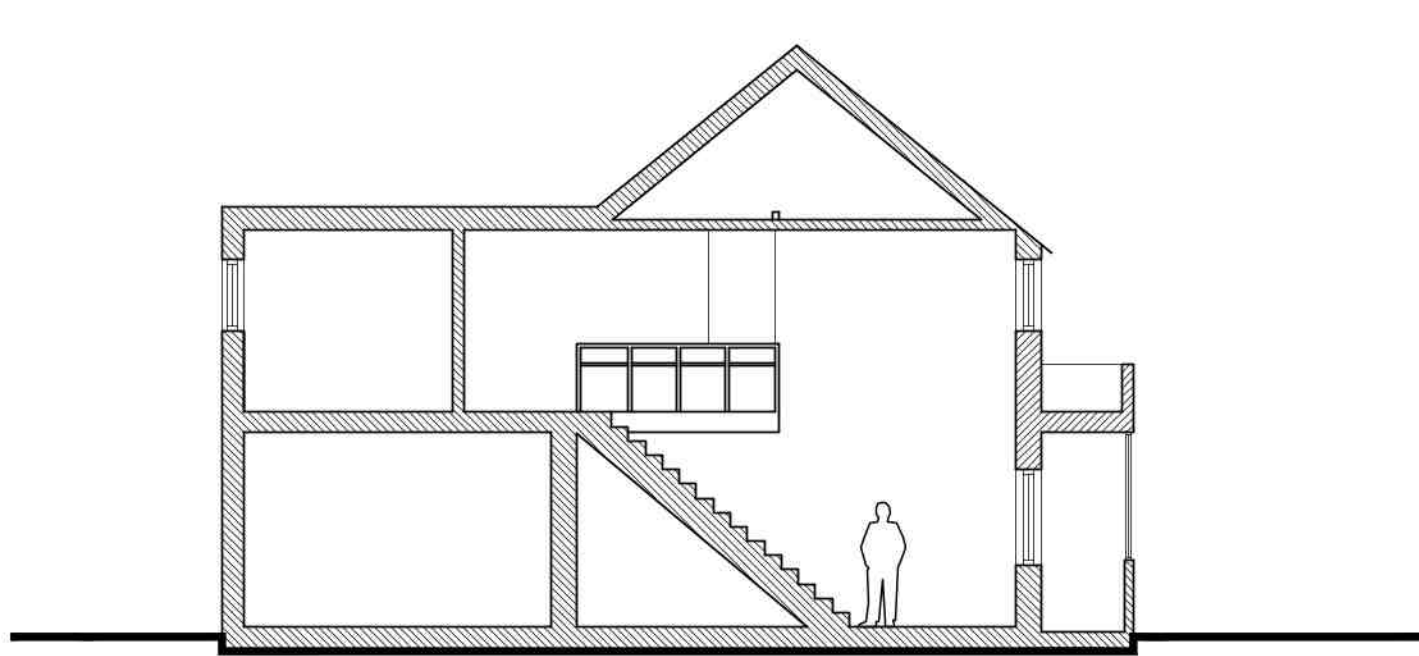

Section A-A
1:100

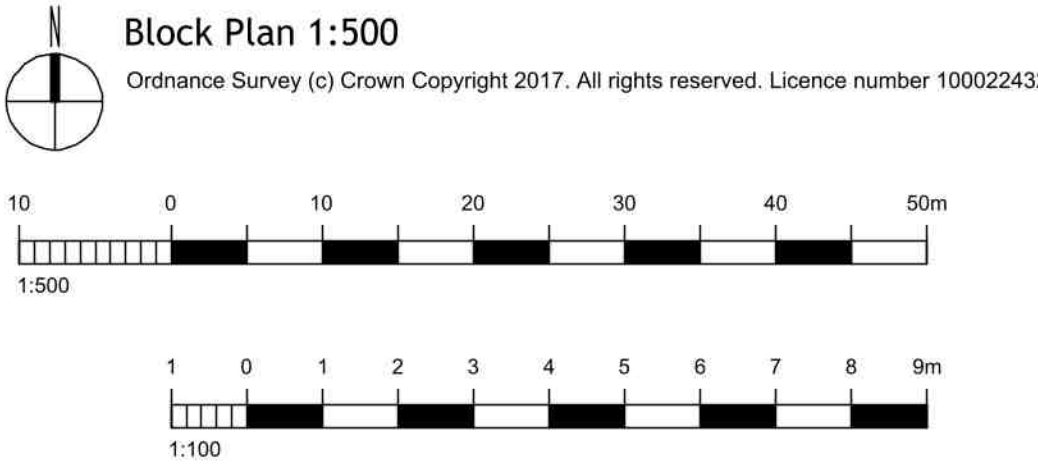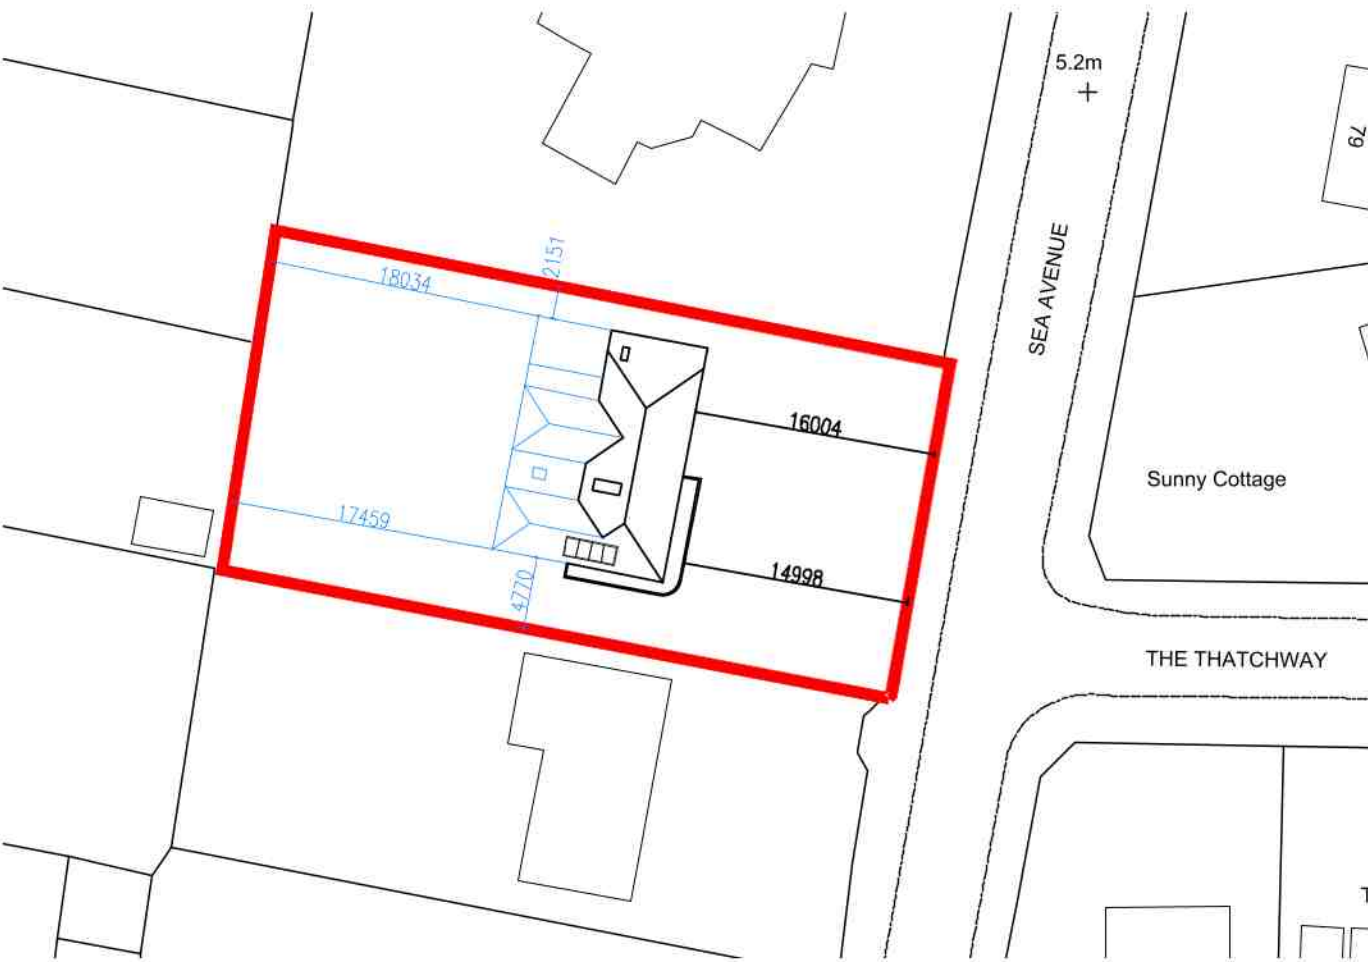

A	04/10	Dimensions added to block plan	NW
REV	DATE	AMENDMENT	DRAWN
hd architects Helyer Davies Architects Ltd 1 The Old Flour Mill, Emsworth, PO10 7BT 01243 370 715 www.hdarchitects.co.uk mail@hdarchitects.co.uk			
PROJECT 92 Sea Avenue Rustington West Sussex BN16 2DL			
DRAWING Proposed Plans Proposed Elevations Proposed Section		SCALE As Noted @ A1 As Noted @ A1 As Noted @ A1	
DATE January 2018		DRAWN JF	
DRAWING NUMBER 17116 - 002		REVISION A	